
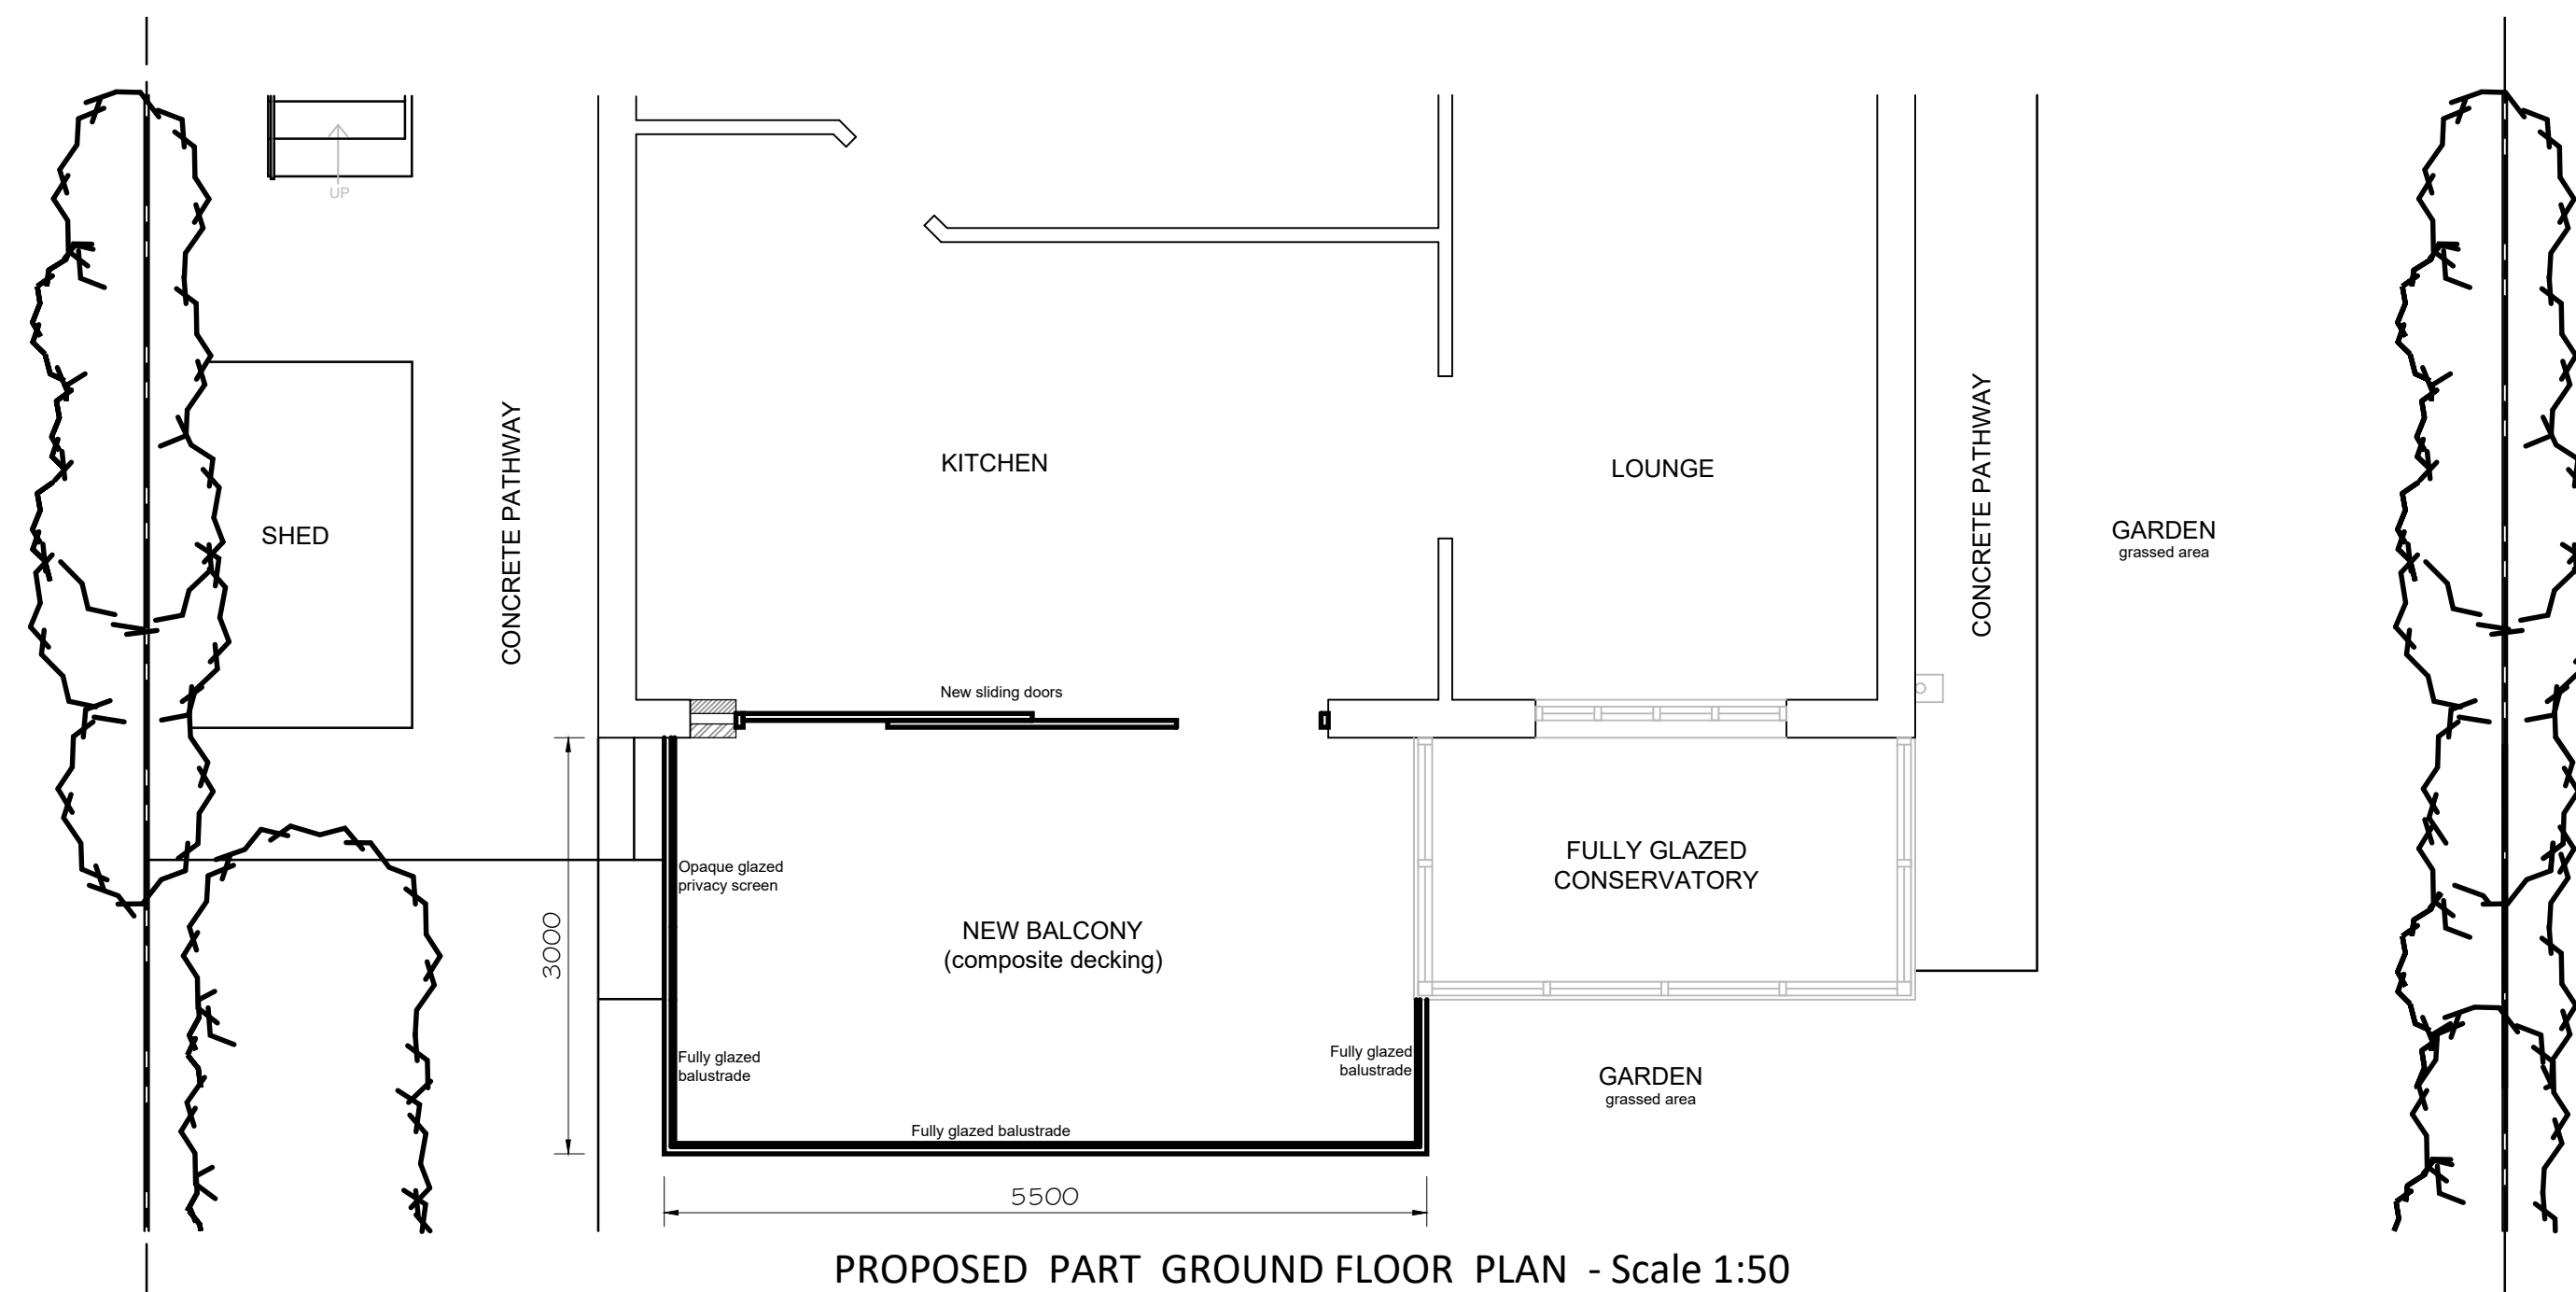
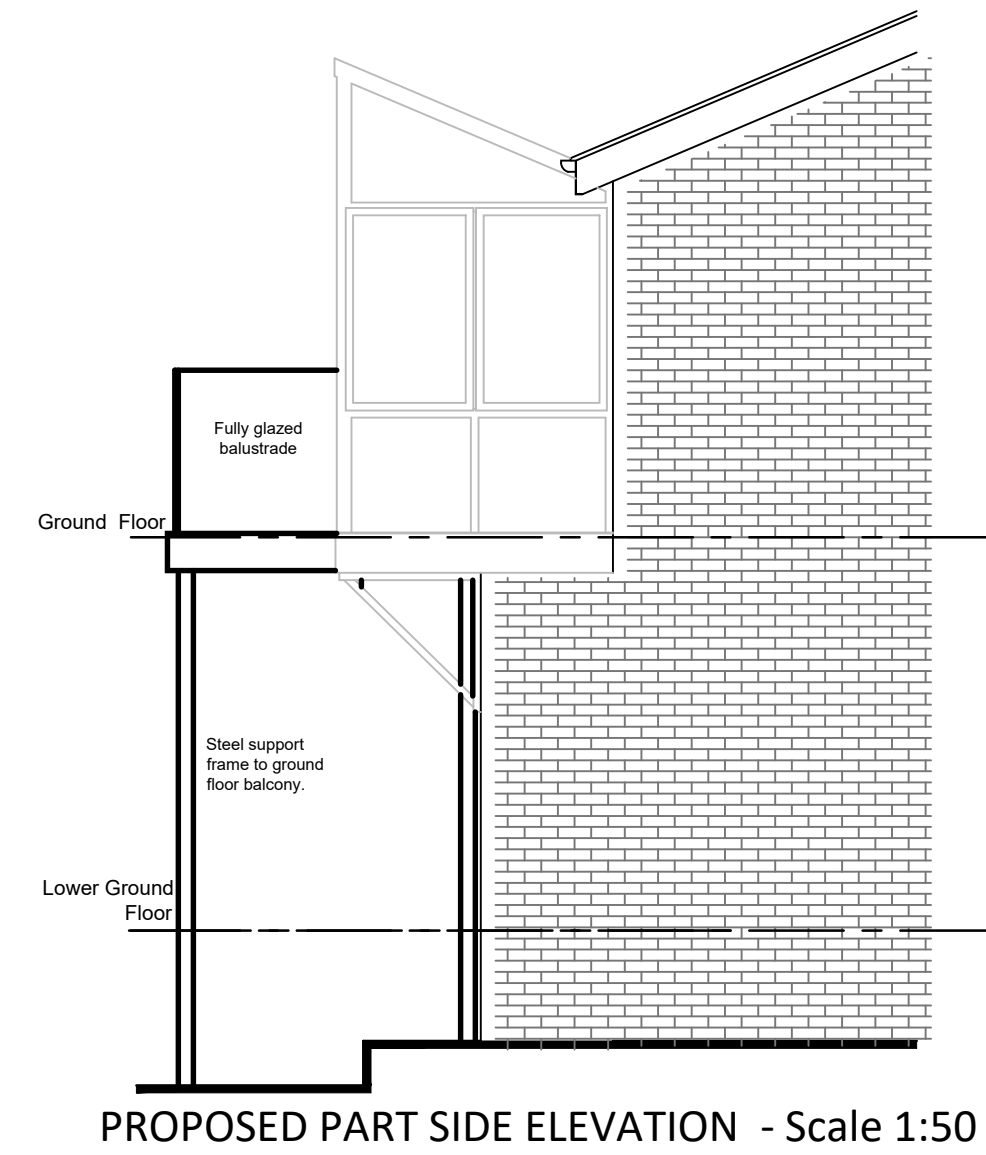
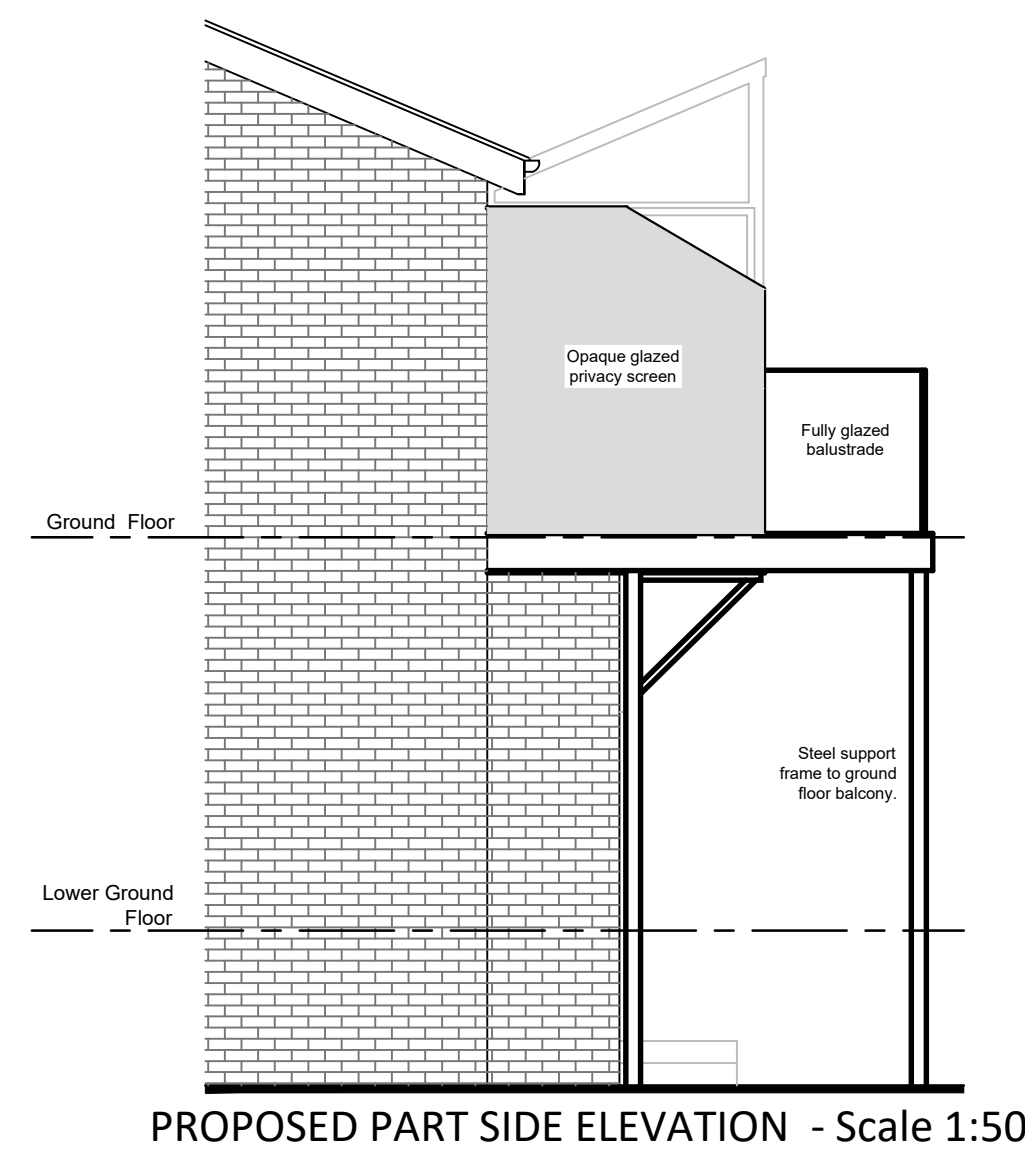


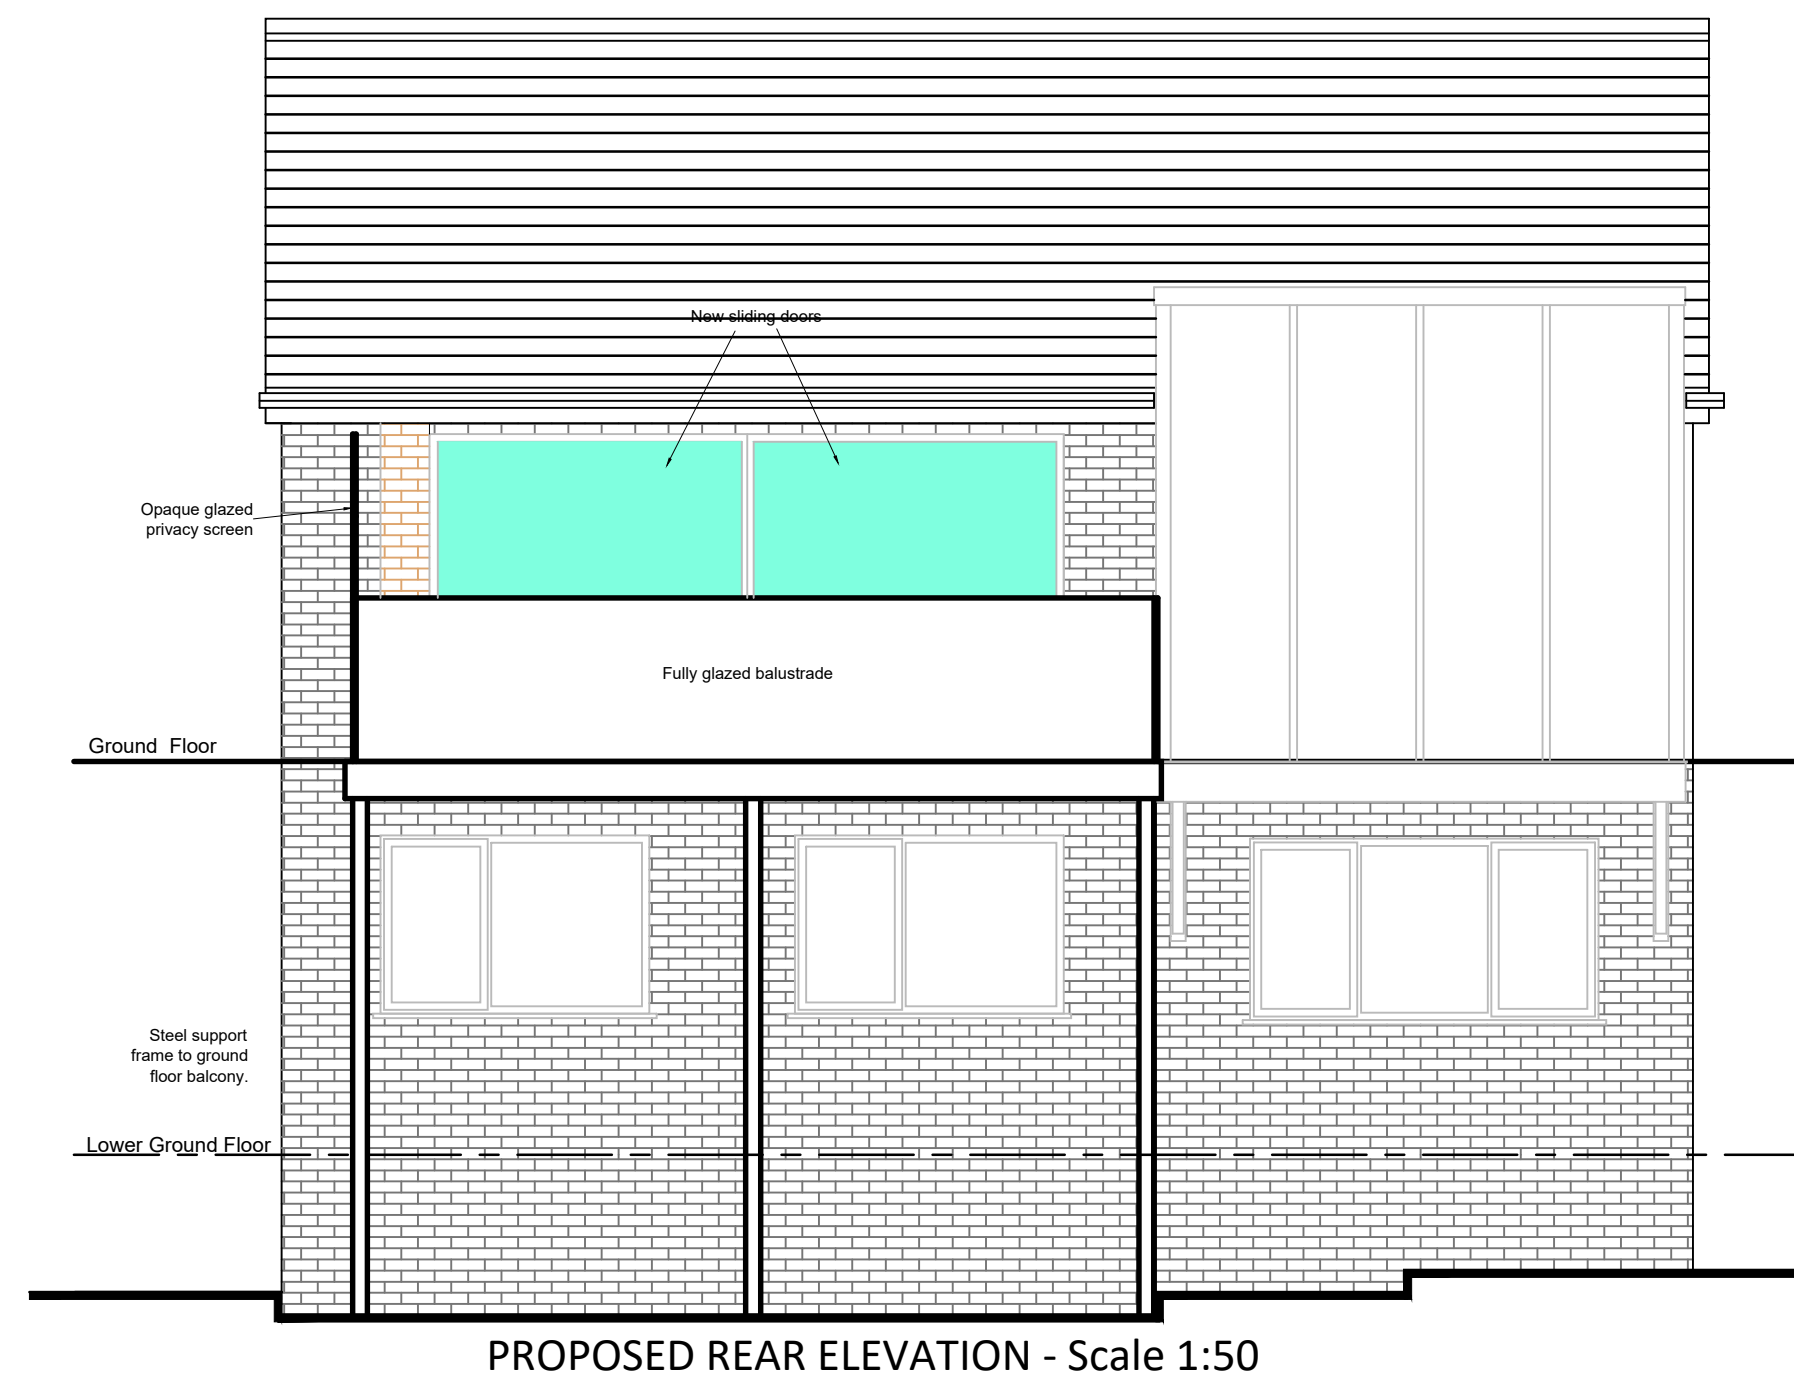


B	Drawing rescaled	02-12-25	RS
A	Diagonal bracing to balcony steel frame omitted	20-11-25	RS
Revision	Description	Date	Rev. By

Limefield Design Solutions

Structural Design Services

Limefield, North Road
Glossop, Derbyshire SK13 7AU
Tel: 01457
Mob: 07900 266316
E-mail: rob@limefields.co.uk

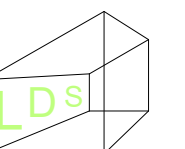

Mr & Mrs M Wadsworth

PROPOSED ALTERATIONS TO 6 RAMSDEN
CLOSE, GLOSSOP

PROPOSED PLANS & ELEVATIONS

Scale
1:50 @ A1

Date
Nov. '25

Drawn By
RS

2529- 03 rev B