

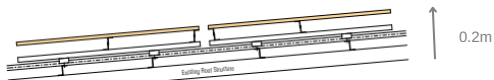


Natural Stone Surfaces Ltd
Proposed Solar PV Roof Layout

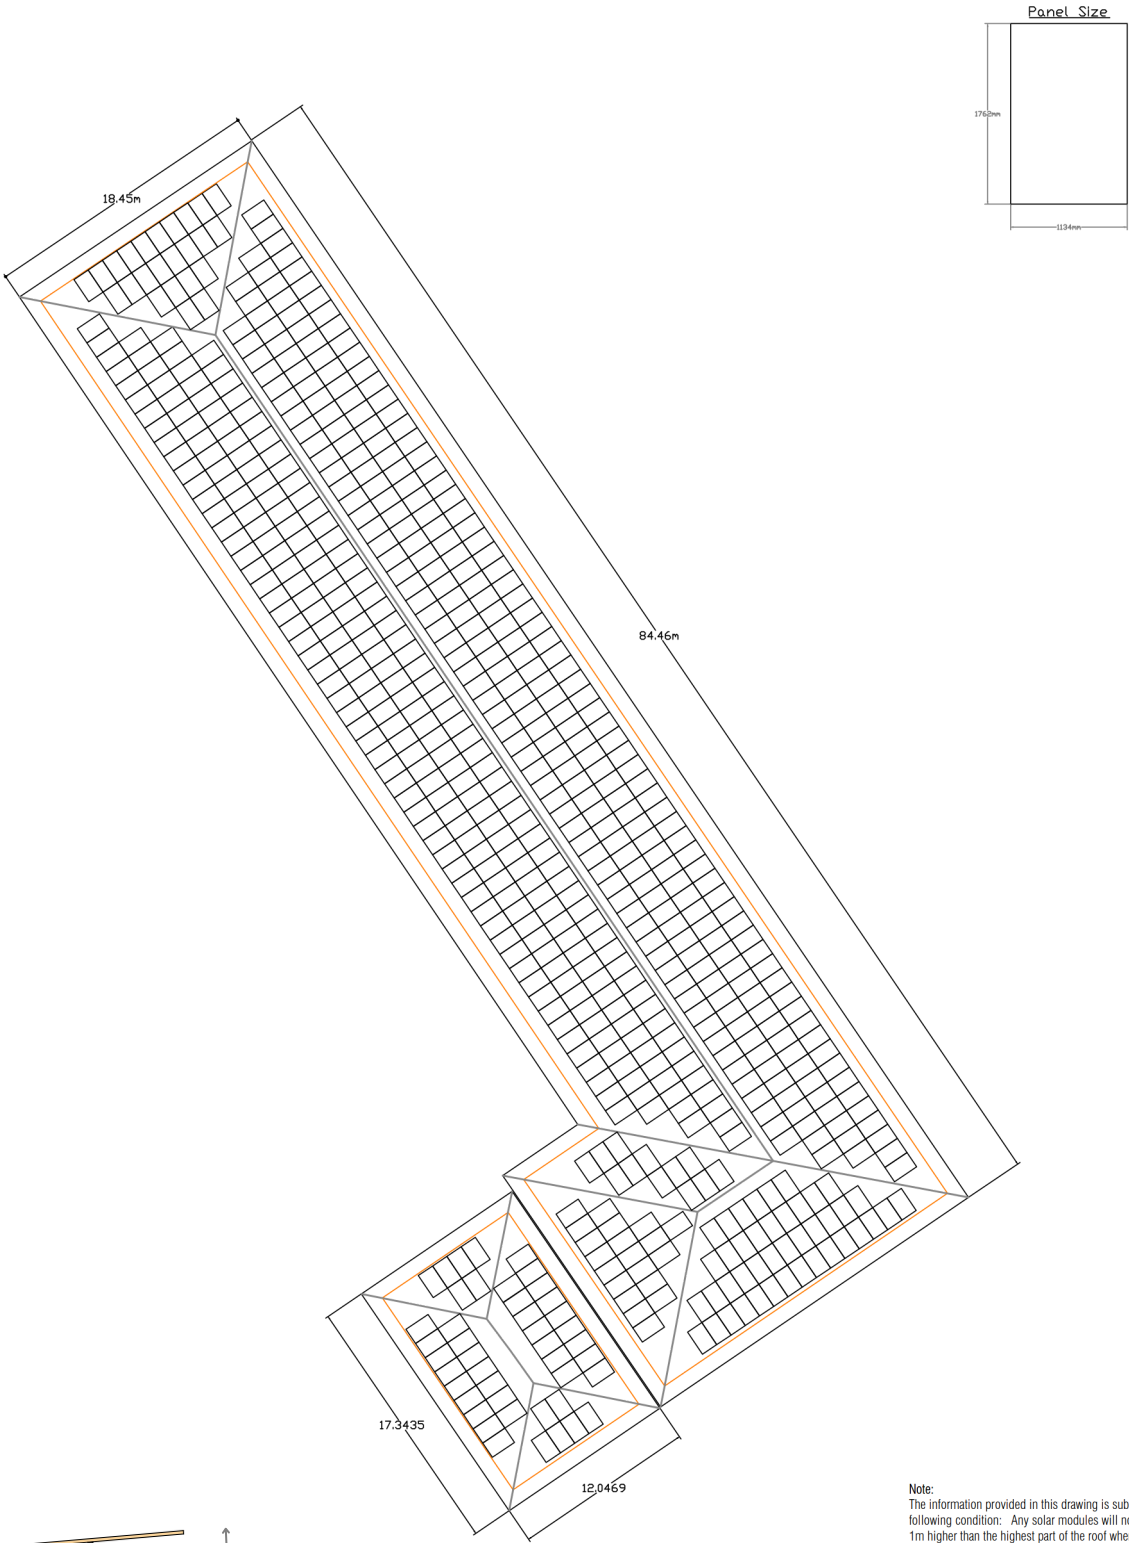

Indicative Section - Solar Panel Mounted - Pitched Roof

Note:
The information provided in this drawing is subject to the following condition: Any solar modules will not be more than 1m higher than the highest part of the roof where installed on a flat roof and will not protrude more than 0.2m from the plane of the roof slope of the building where installed on a pitched roof. No solar module will be installed within 1 metre of the external edge of any roof.

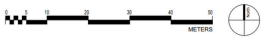

Site Address:
Units 1-5 Walker Industrial Park
Frith Knoll Road
Chapel-en-le-Frith
Derbyshire
SK23 0PG

Client: Natural Stone Surfaces Ltd
Produced for: Planning
Reference: CV-NSS_SP
Date Produced: 25 Nov 2025

SCALE 1:500
20m