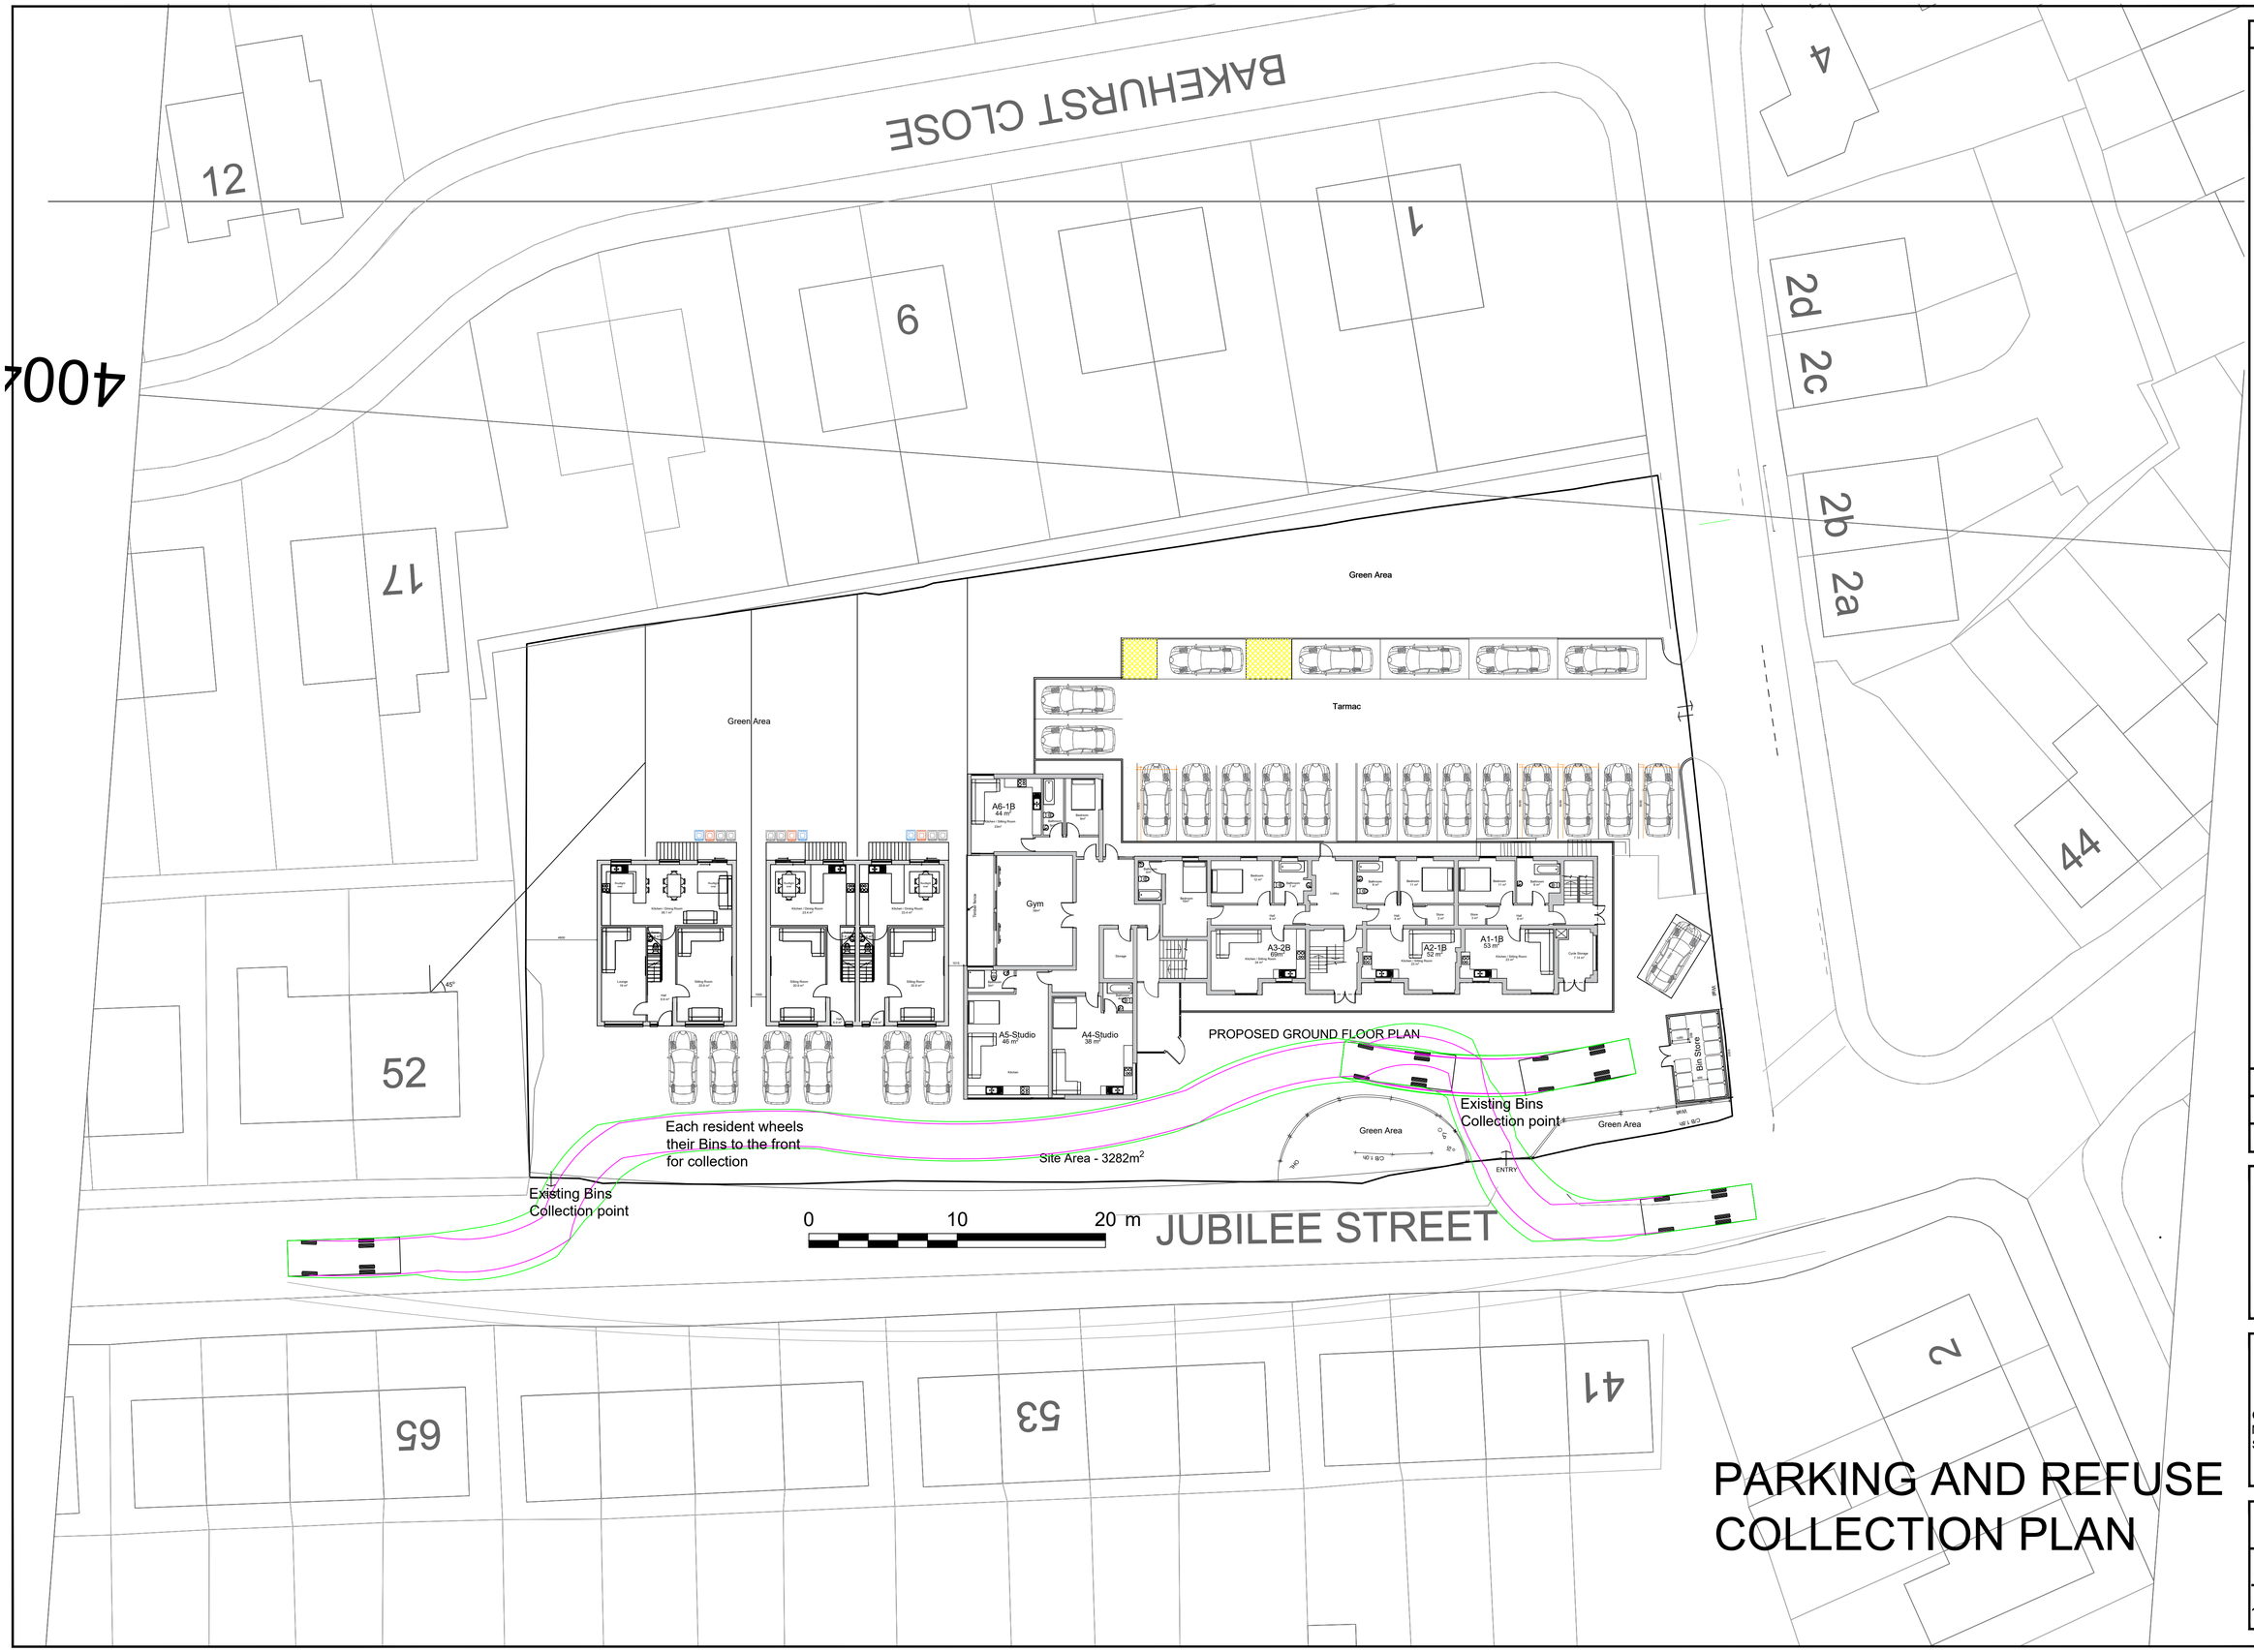

PARKING AND REFUSE COLLECTION PLAN

General Notes

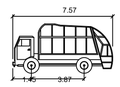

Refuse Vehicle

	Meters
Width	: 2.40
Track	: 2.35
Lock to Lock Time	: 6.00 s
Steering Angle	: 34.50 deg

No.	Revision/Issue	Date

Firm Name and Address

Mason and Marlowe

Mason and Marlowe Ltd.
Architects, Project Managers and Quantity Surveyors

Colony, 5 Piccadilly Place,
M1 3BR

Project Name and Address

GOYT VALLEY HOUSE
New Mills, High Peak
SK22 4PA

Project	Sheet
Date **05/05/2025**	**A1**
Scale **1:200**	