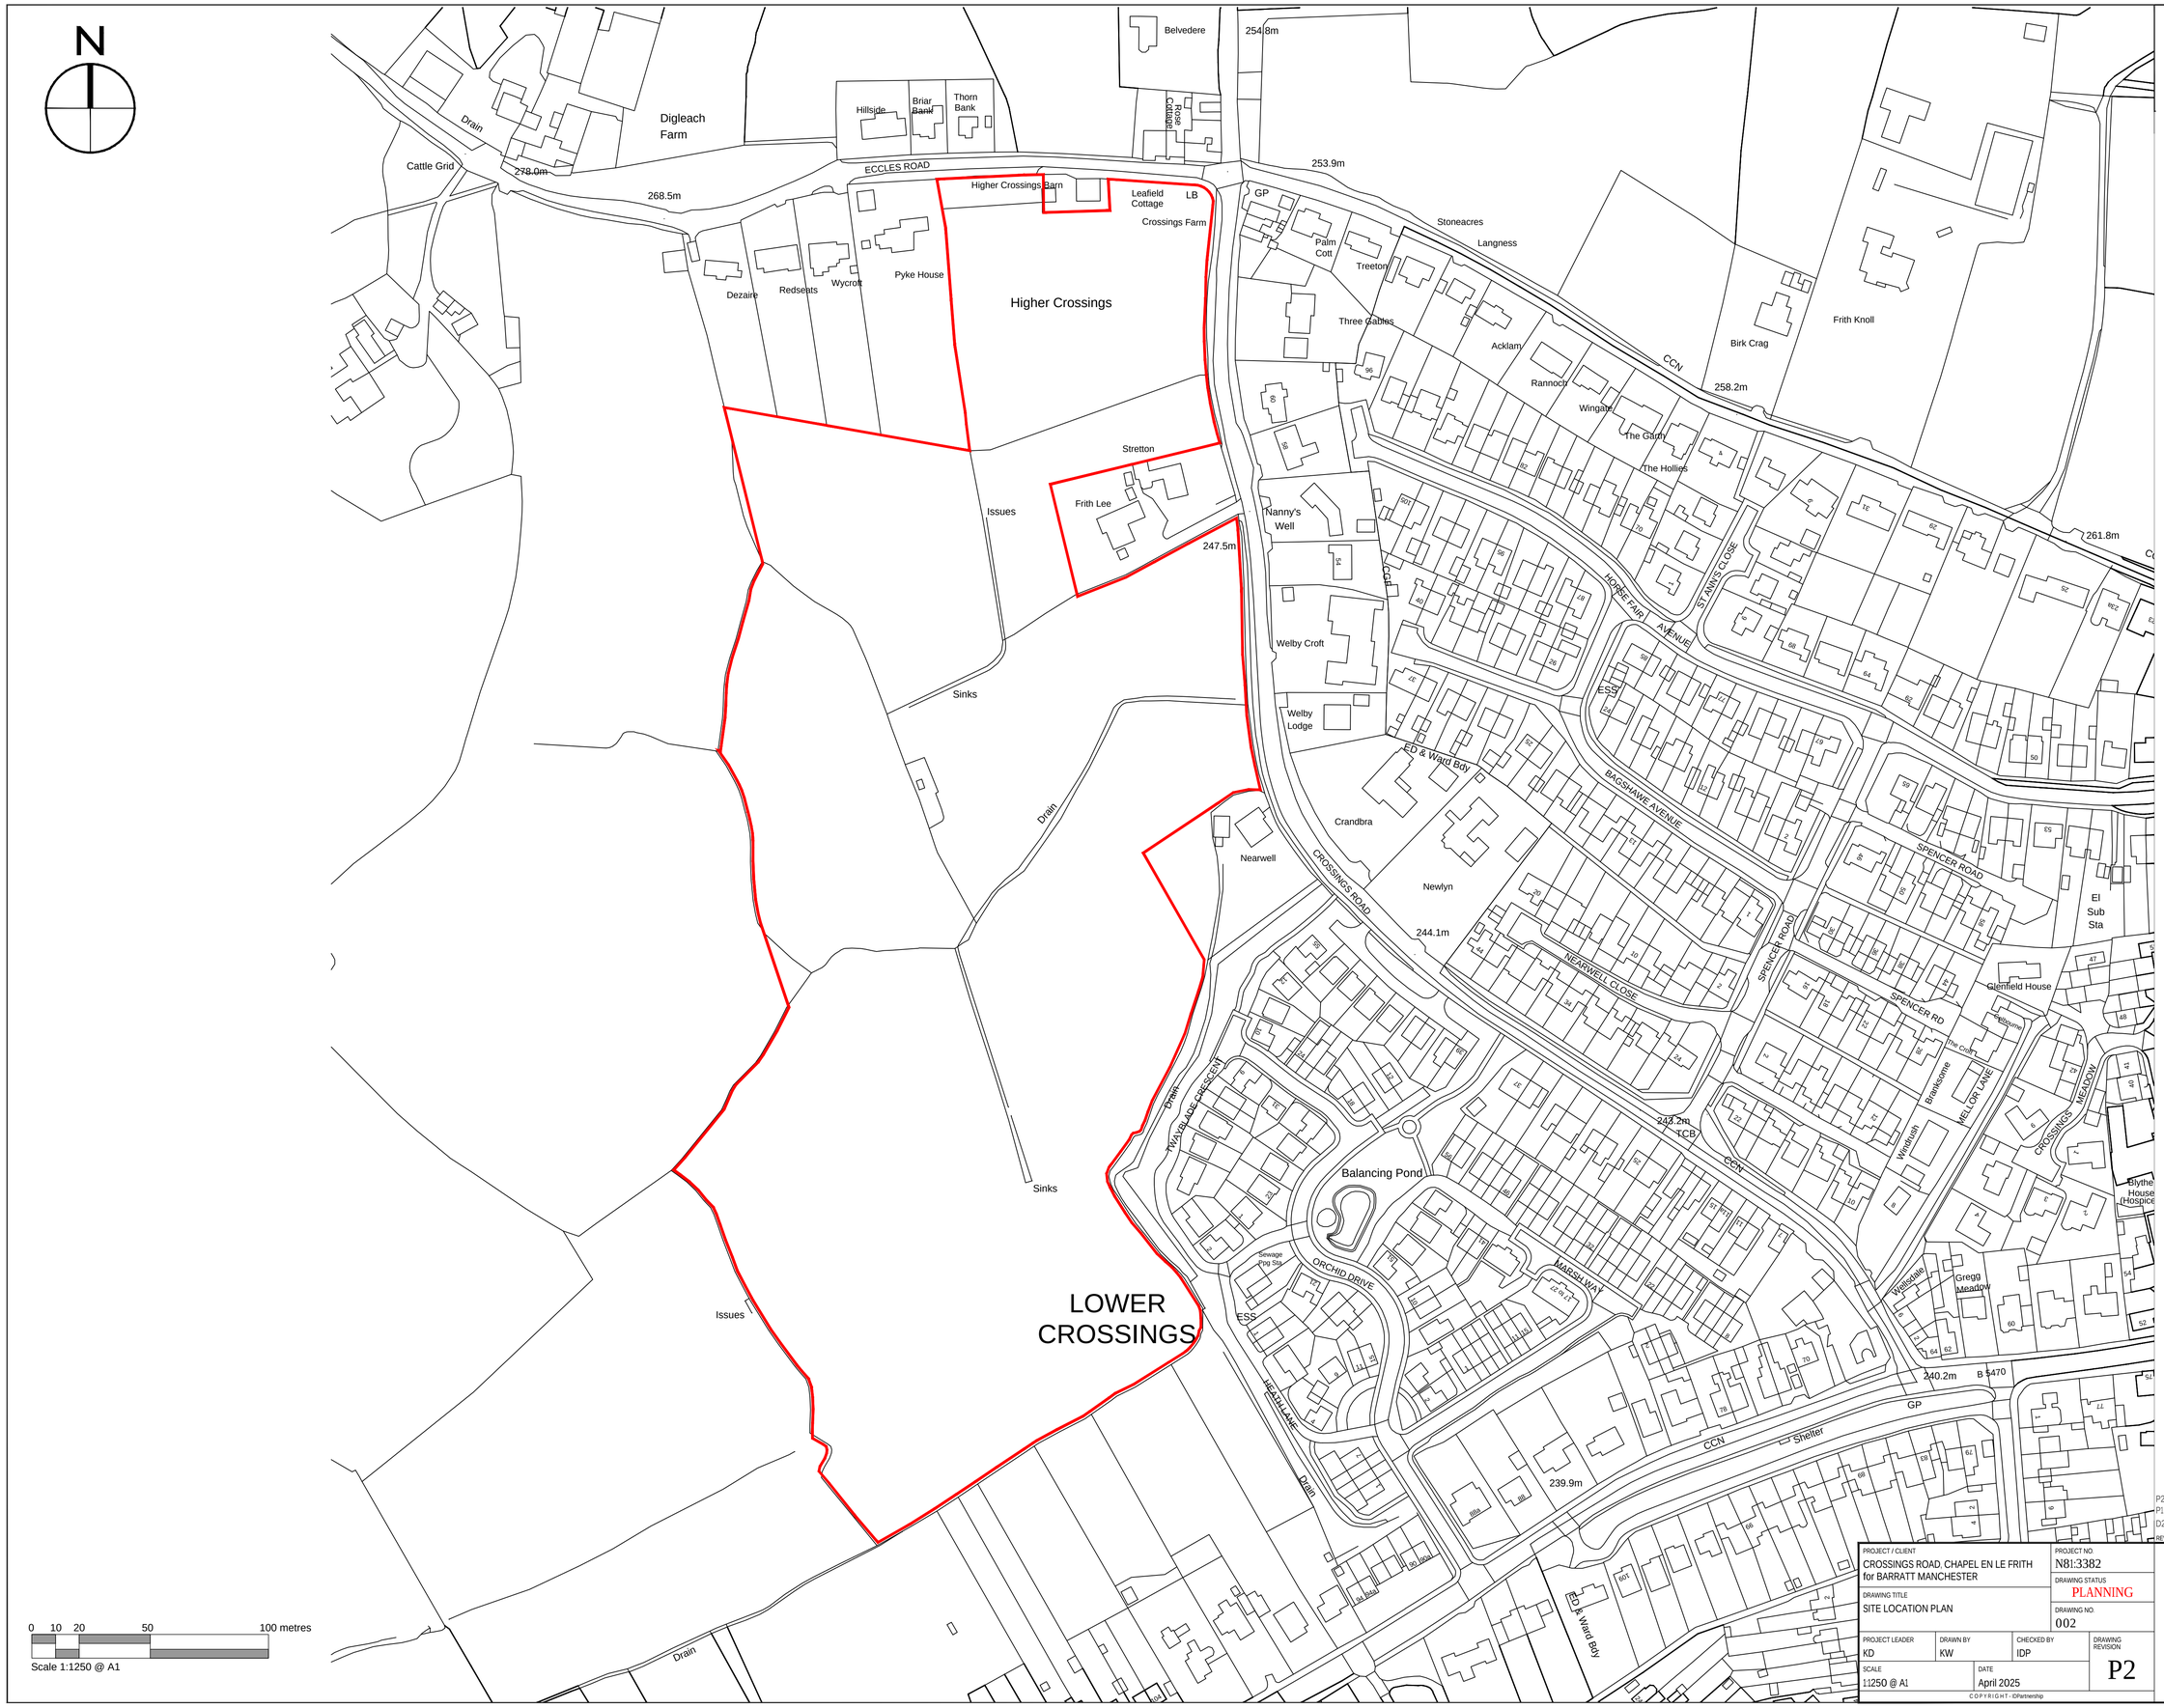

REV	DATE	INITIAL	DESCRIPTION
P2	17.11.25	KW	Do not scale removed
P1	30.10.25	KW	Issued for planning
D2	03.07.25	KW	Scale and paper size edited

PROJECT / CLIENT: CROSSINGS ROAD, CHAPEL EN LE FRITH for BARRATT MANCHESTER	PROJECT NO. N81:3382
DRAWING TITLE: SITE LOCATION PLAN	DRAWING STATUS: PLANNING
	DRAWING NO. 002
PROJECT LEADER: KD / DRAWN BY: KW / CHECKED BY: IDP	DRAWING REVISION: P2
SCALE: 1:1250 @ A1	DATE: April 2025

COPYRIGHT - IDPartnership

idp Architecture Masterplanning Urban Design
IDPartnership Northern, St. Jude's, Barker Street, Shiedfield, Newcastle Upon Tyne, NE2 1AS T: 0191 261 4442
E: info@idpartnership.com | W: idpartnership.com