
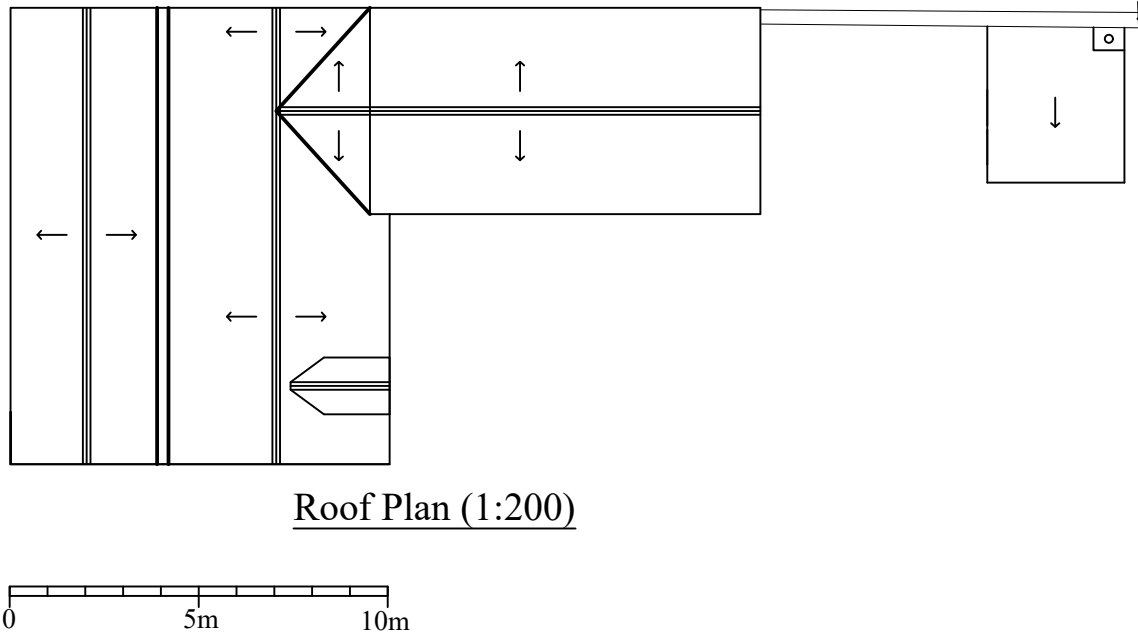
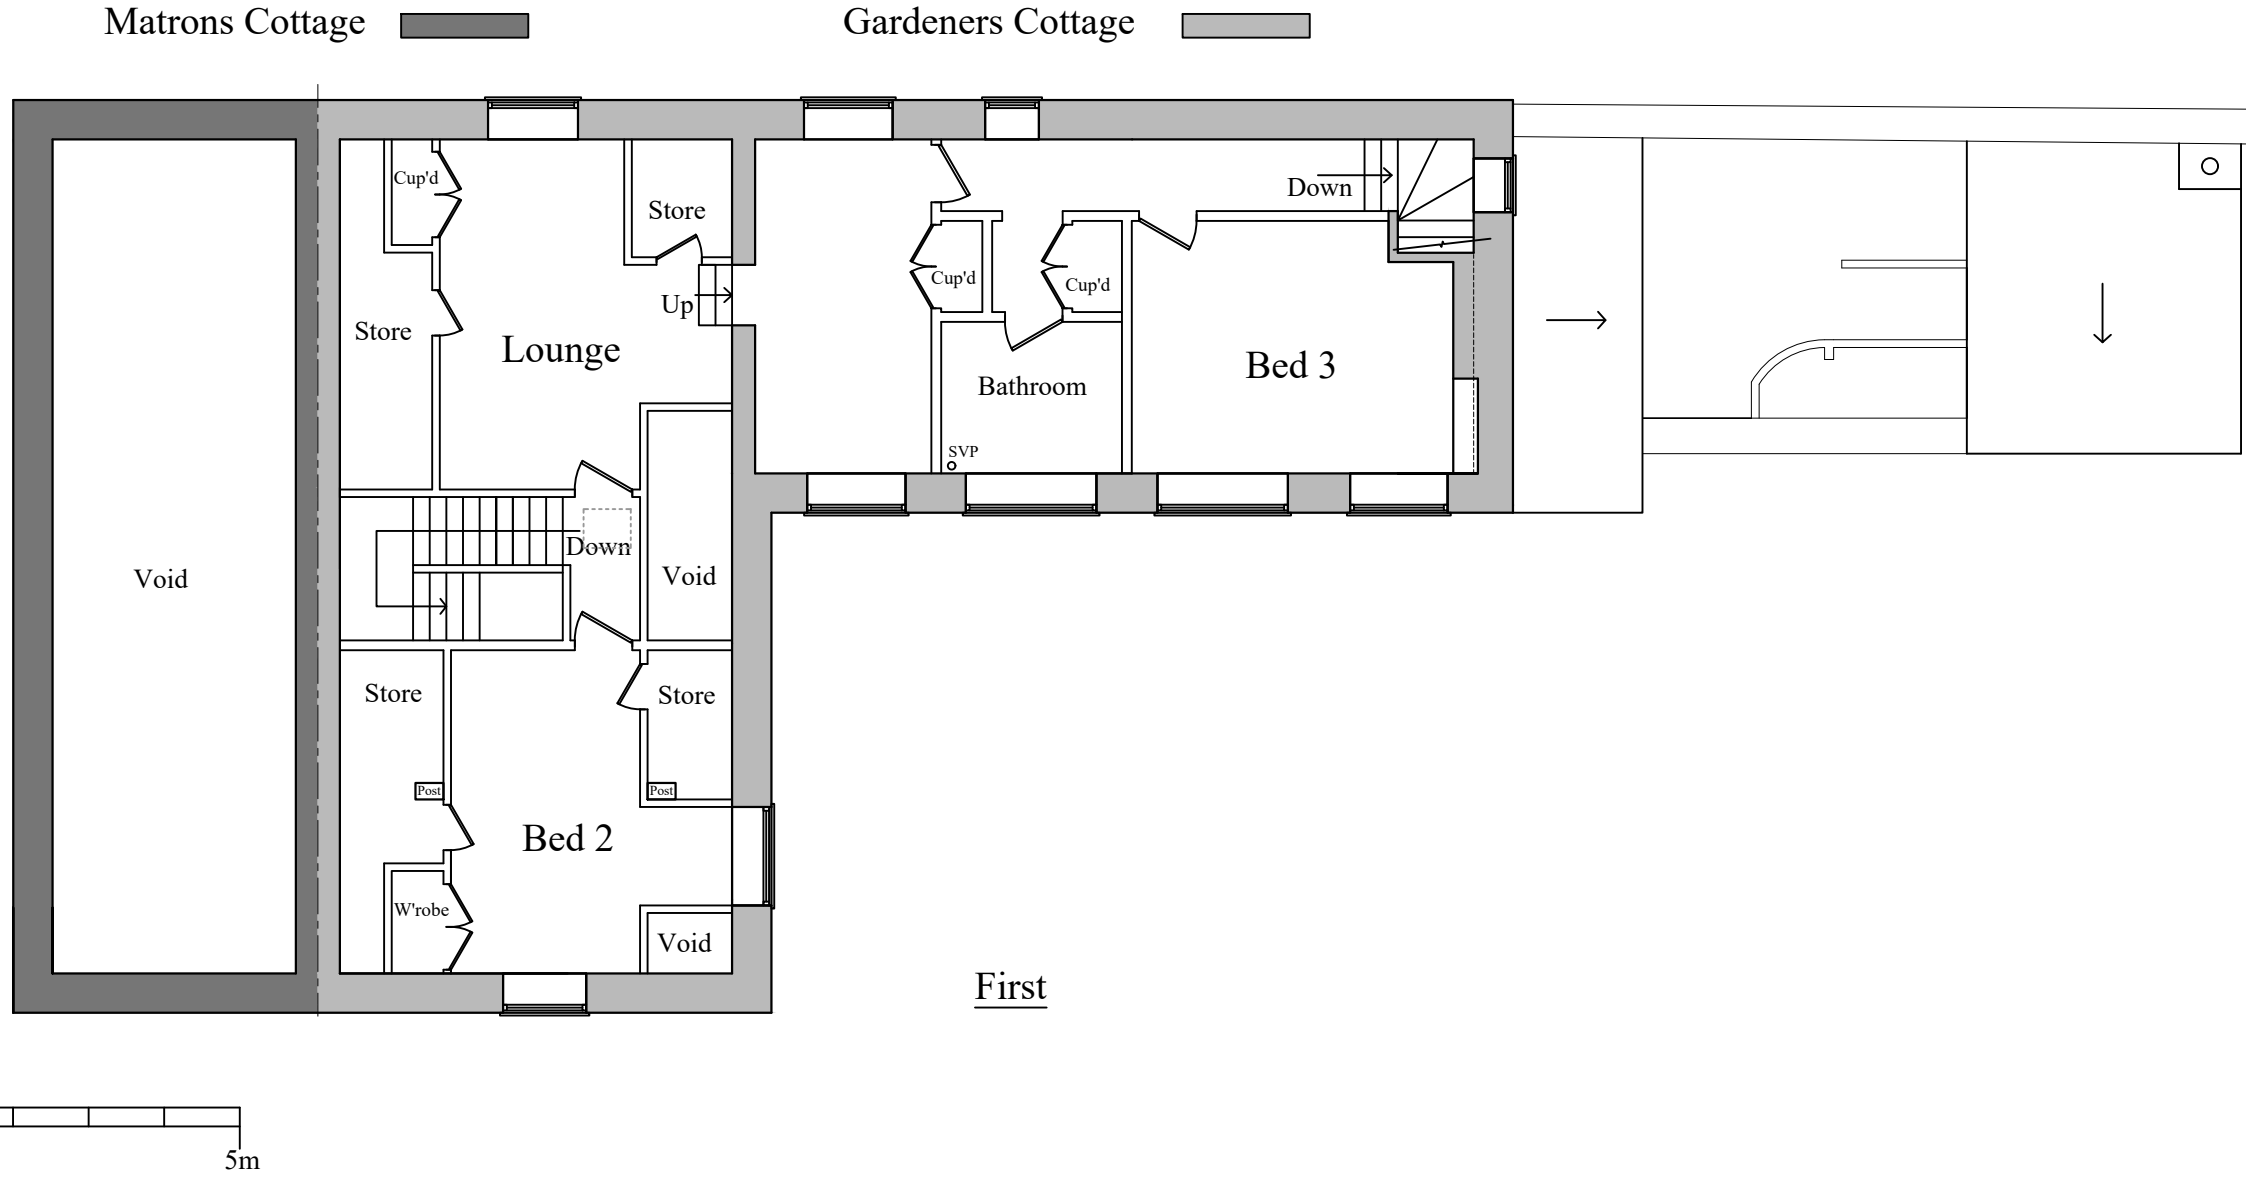
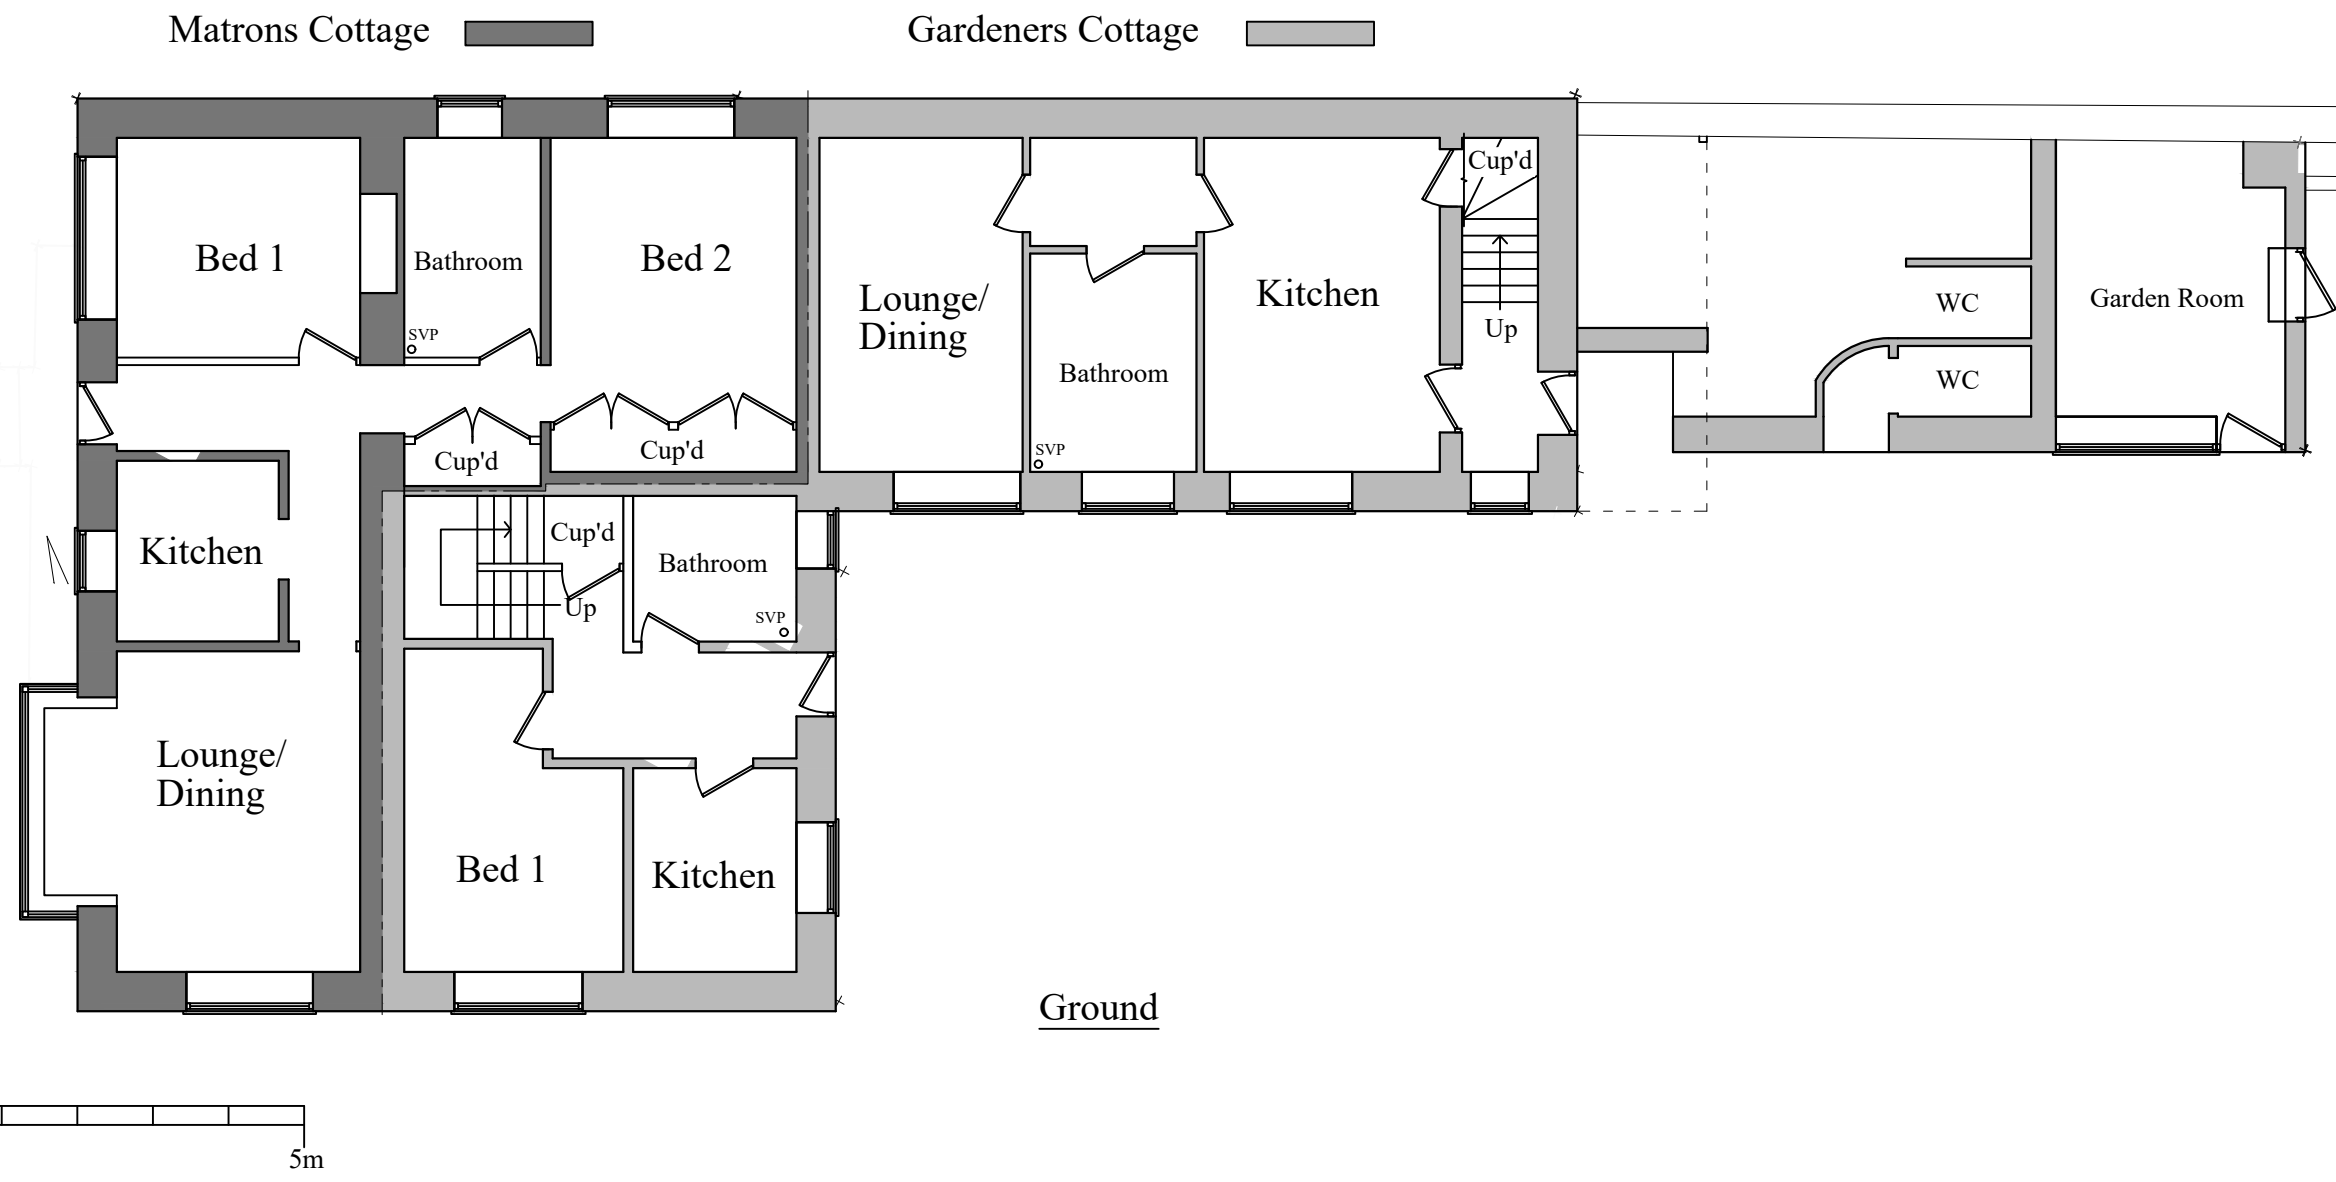
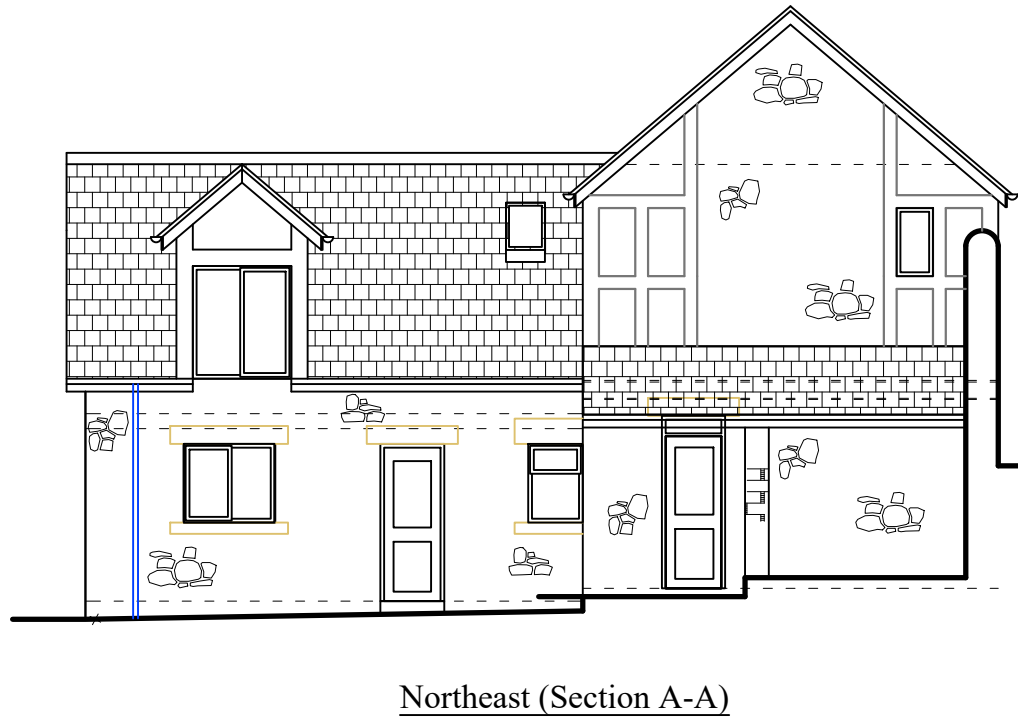
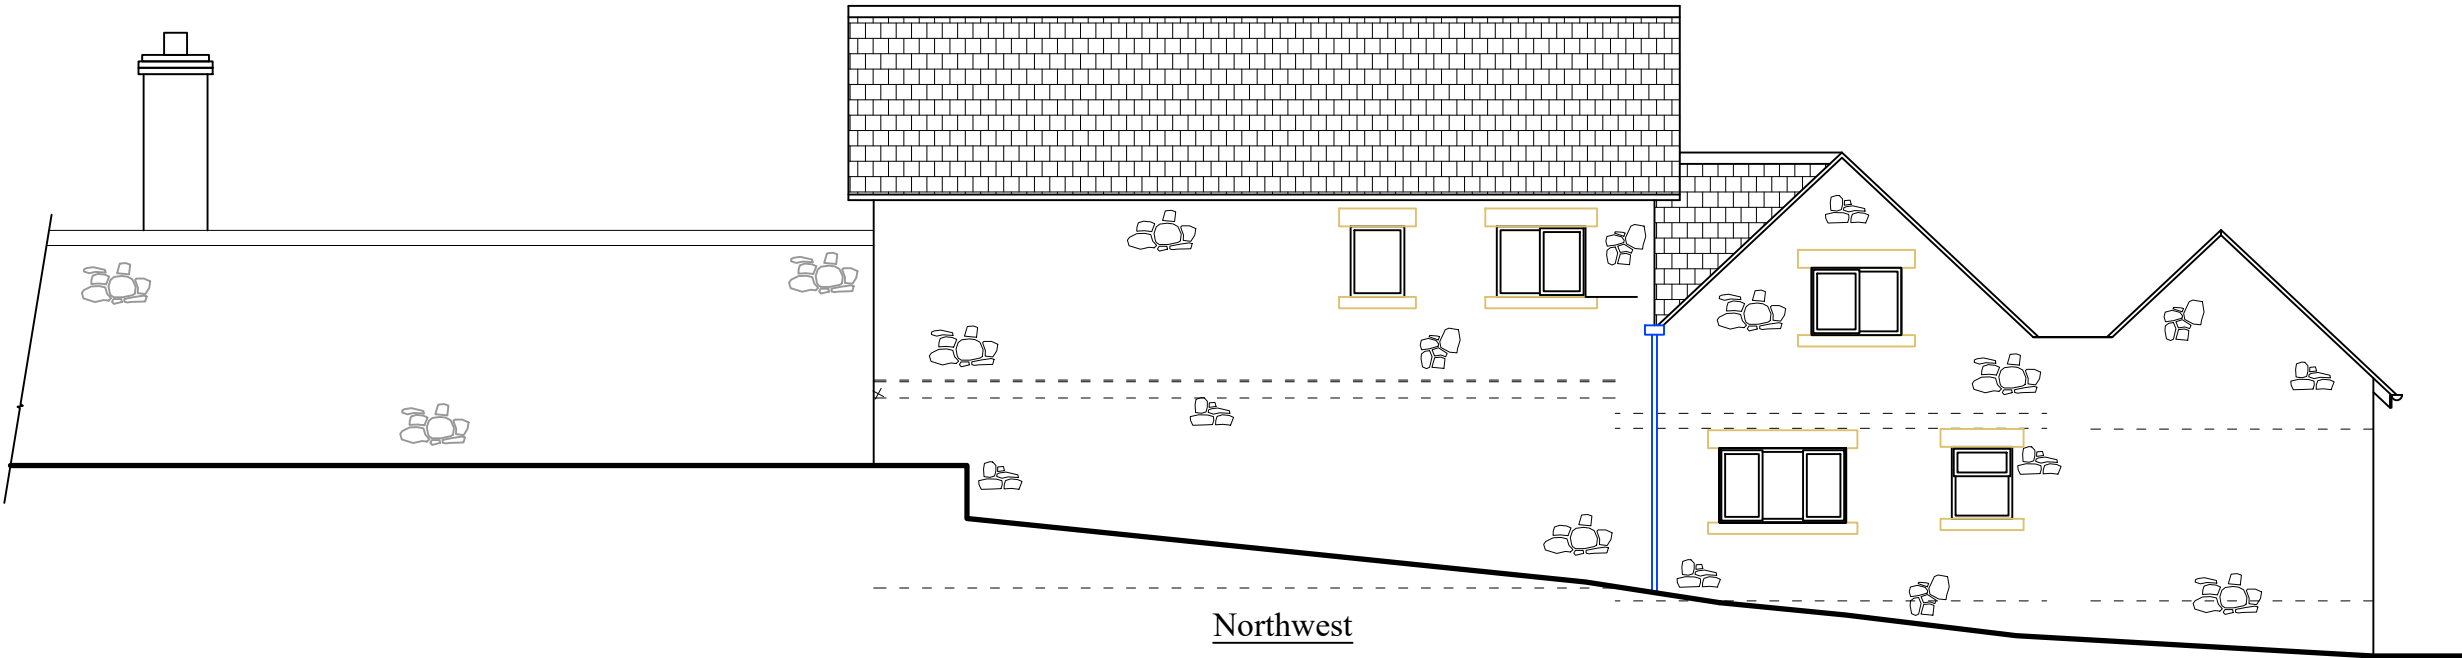


Roof: Blue Slate
Walls: Natural Stone/Timber Panel and Render
Joinery: PVCu Framed

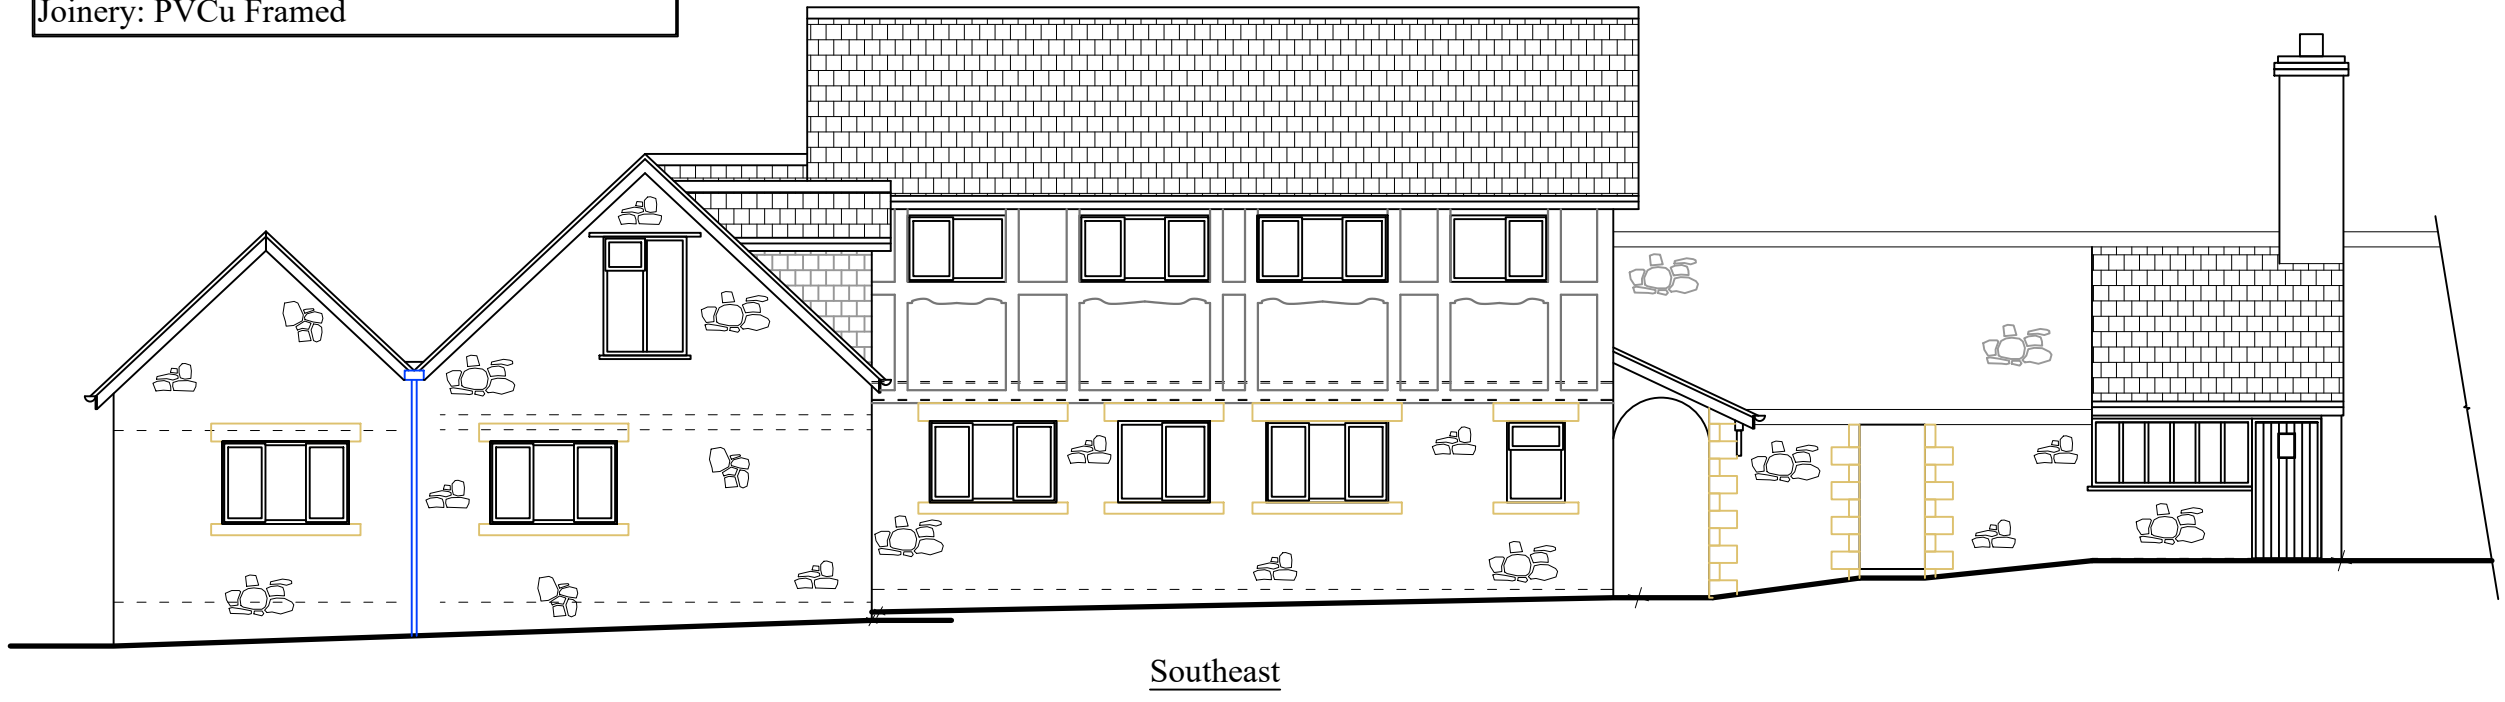

Planning

This drawing is the copyright of SJ Design Limited.
All dimensions must be checked on site.
All materials and workmanship are to be in accordance with prevailing British Standards, Codes of Practice, Building Regulations, manufacturers and contractors recommendations and all to the complete satisfaction of SJ Design Limited.

SJ
DESIGN LTD

Building Design & Surveying Consultants
The Old Co-Op Building, Church Street,
Hayfield, High Peak SK22 2JE
Tel: 01663 742903 Fax: 01663 751247
Mobile: 07984 007 007 Email: info@sjdesign.net
www.sjdesign.net

Client

56 St Johns Road
Buxton
Derbyshire
SK17 6TR

Drawing Title

Gardeners and Matrons
Cottages As Existing

Scale

1:100; @A1 unless stated

Date November 2025 Drawn by SJ

Drawing No.	Rev.
300	