


BOUNDARY

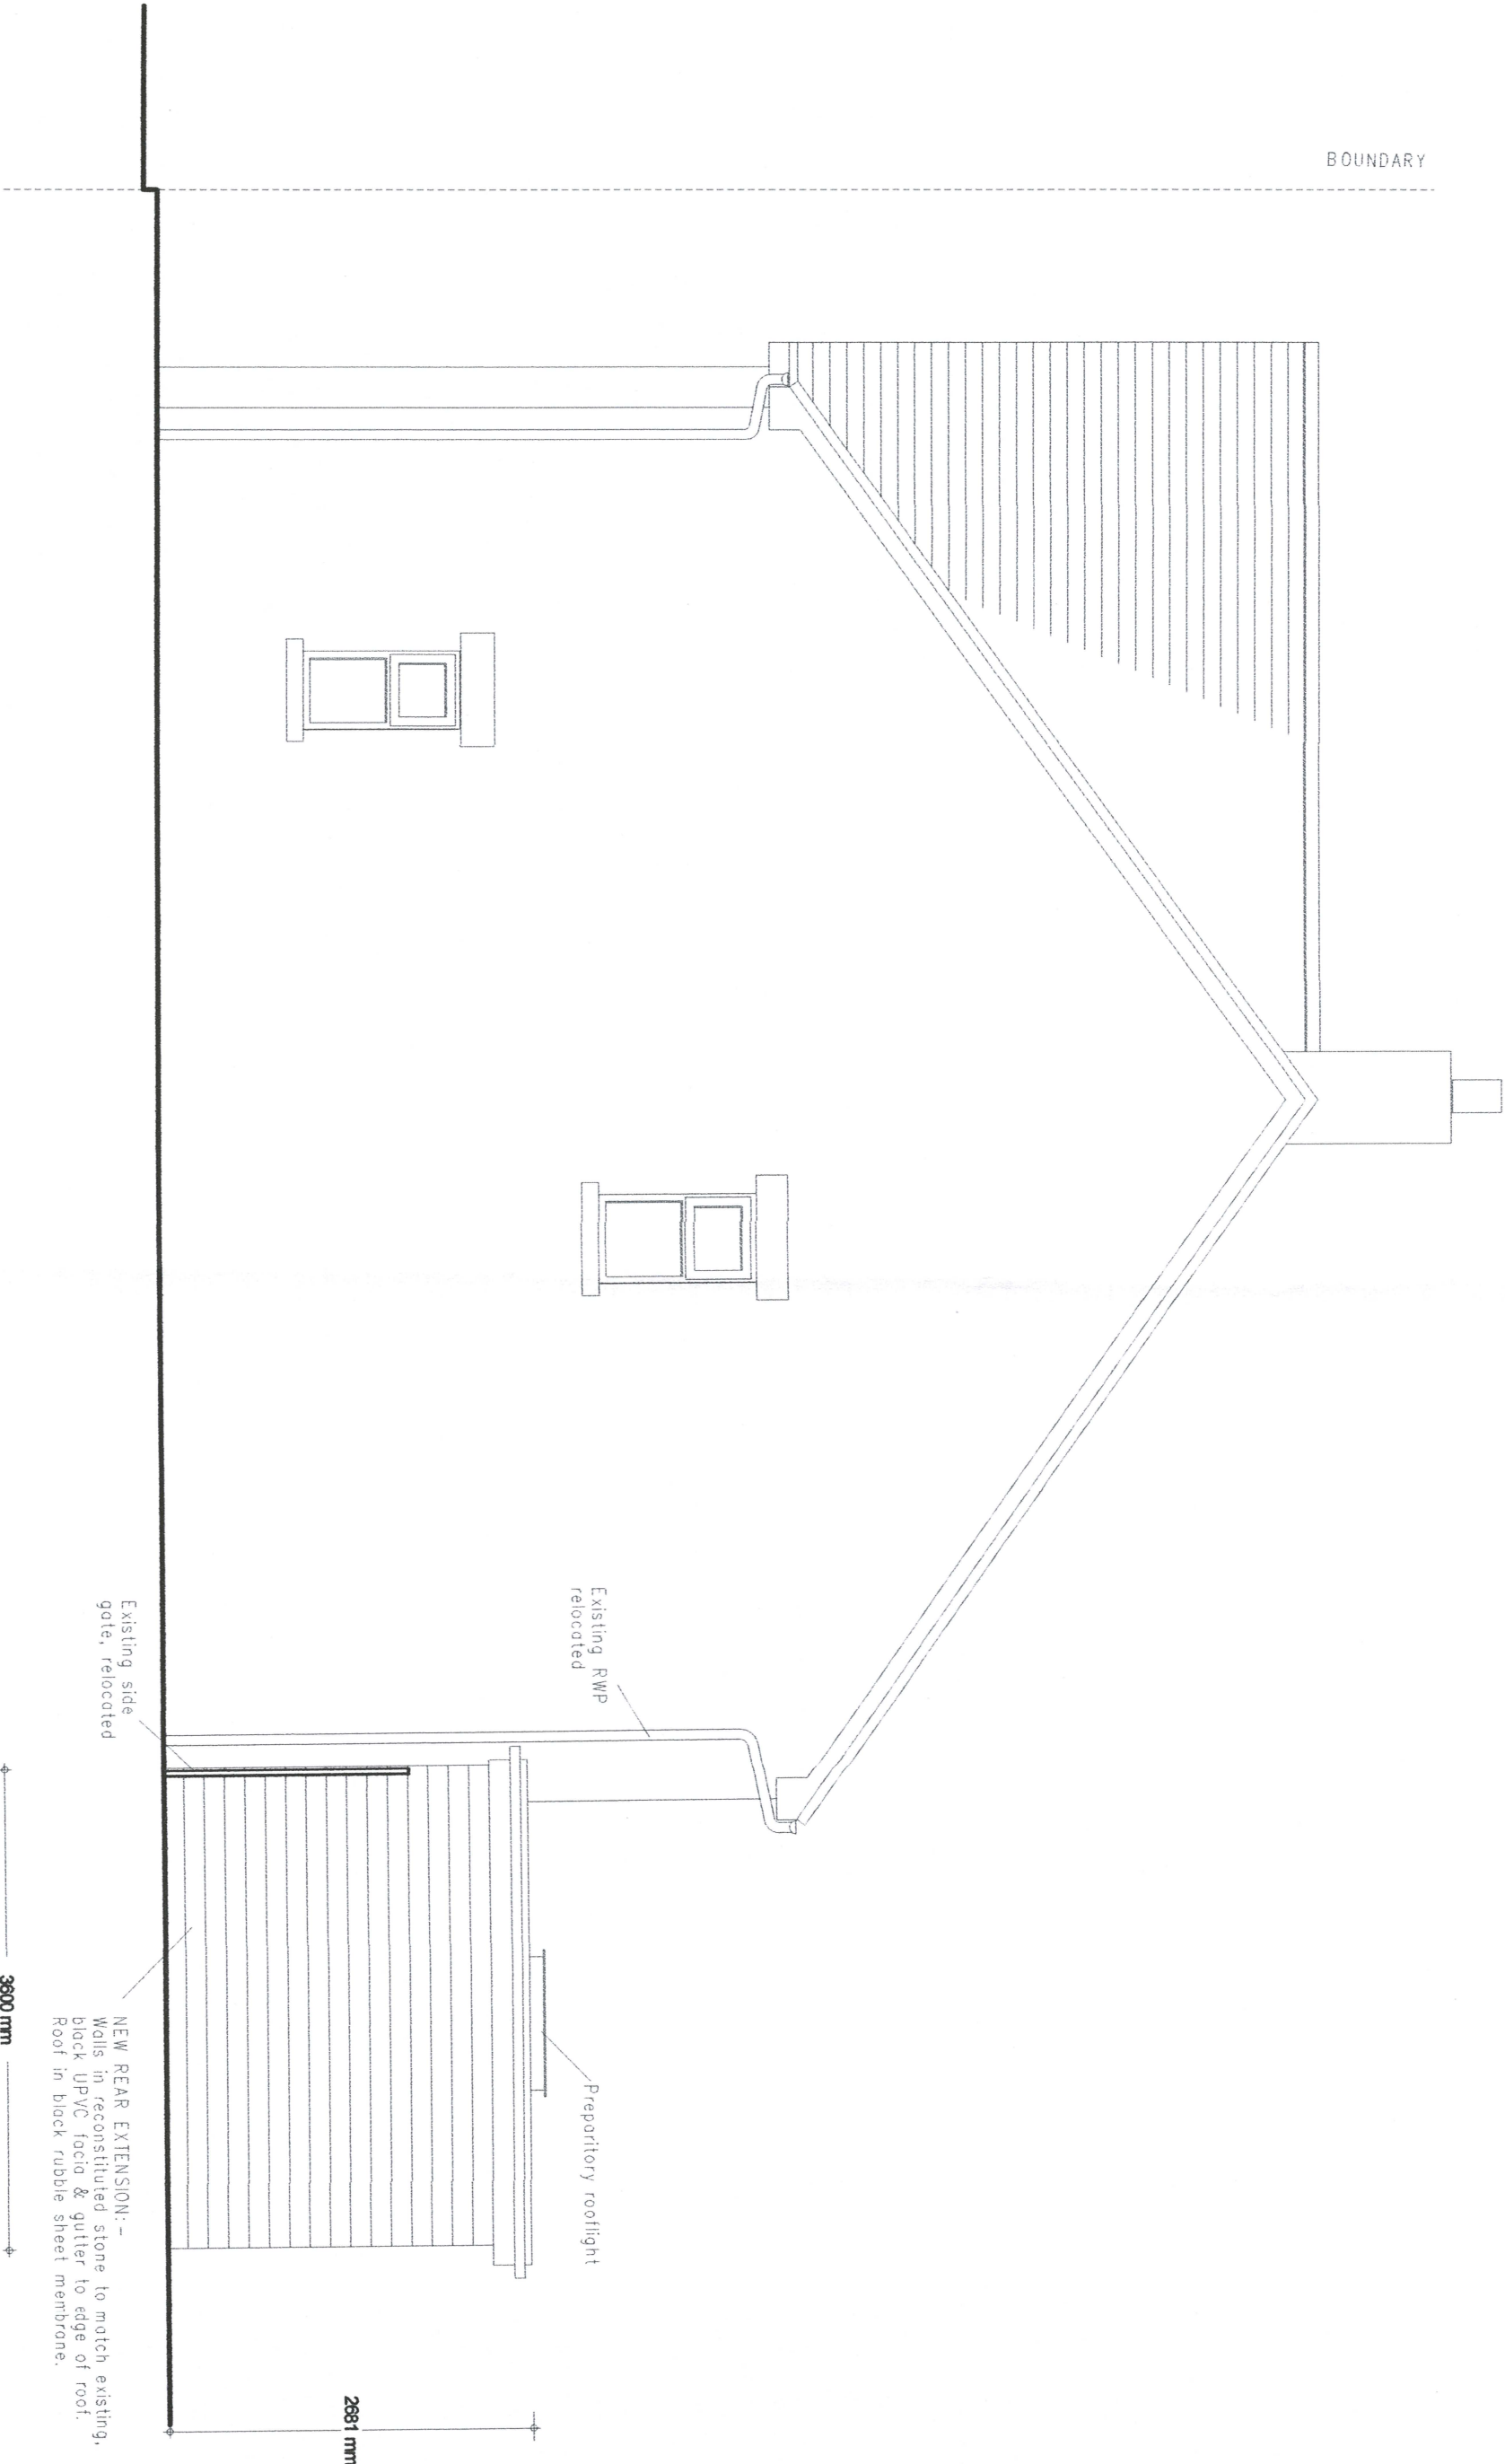

SIMON COLEY

B.Arch(Ord) Dip Arch

RIBA

ARCHITECT

2, Water's Edge Lane,
Chapel-en-le-Frith,
High Peak,
Derbyshire,
SK23 0LP
Tel No. 01298 815835
Fax No. 01298 815219
e Mail: CS@simoncolearch.co.uk

SITE 2, Heath Lane, Chapel-en-le-Frith

TITLE

SIDE ELEVATION - PROPOSED

SCALE

1:50

DATE

OCT 2025

BY:

SNC

DRAWING NO.

239 - TP14A

REV NOTES

A

Reduce height and wide of new rear extension.

DATE

Dec 25

