



PROPOSED SECTION A-A (1:50)

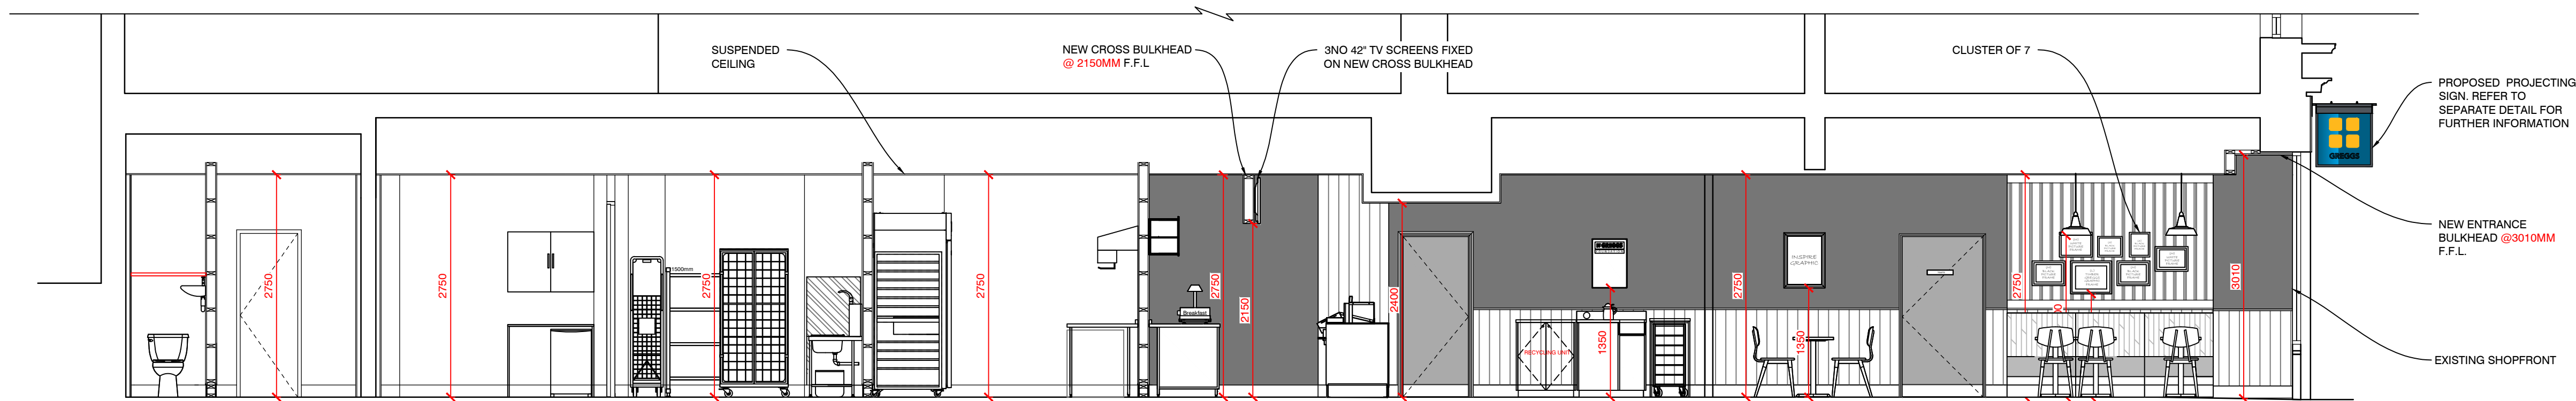


PROPOSED SECTION B-B (1:50)

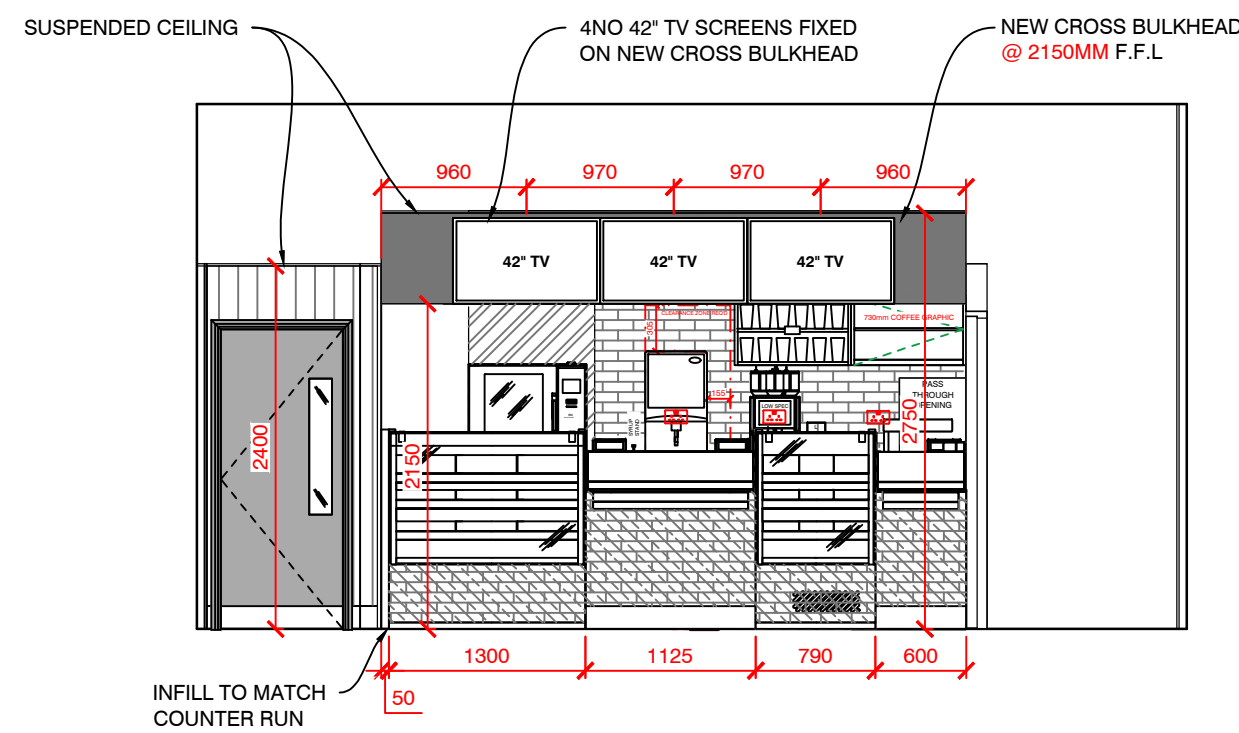

PROPOSED SECTION C-C (1:50)

GRAPHIC NUMBER	GRAPHIC DESCRIPTION	WIDTH MM	HEIGHT MM	SUPPLIED BY	FITTED BY
GRAPHIC 1	DDA SIGN	STANDARD	STANDARD	RETAIL SUPPORT	SHOPFITTER
GRAPHIC 2	FERROGRAF INSPIRE TO BUY GRAPHIC (x3)	420	594	KEP	SHOPFITTER
GRAPHIC 3	FRESHLY PREPARED FOR YOU TODAY WHITE & ORANGE EDGES ARCYLIC LETTERS (x1)	TBC	TBC	NOVOGRAF	SHOPFITTER
GRAPHIC 4	CUSTOMER ADVICE BOARD RIGHT-HAND (x1)	620	794	GREGGS	SHOPFITTER
GRAPHIC 5	CLICK & COLLECT WHITE & ORANGE EDGES ARCYLIC LETTERS (x1)	STANDARD	STANDARD	TBC	NOVOGRAF
GRAPHIC 6	OAK UNIT - FERROGRAF COFFEE GRAPHIC (x1)	730	440	KEP	SHOPFITTER
GRAPHIC 7	FOUNDATION CHARITY POSTER - 50mm BLACK FRAME (x1)	420	594	KEP	SHOPFITTER
GRAPHIC 8	LOCALISED NEW PHOTO BUNDLE (x7) X1	TBC	TBC	PWD	SHOPFITTER

N.B. ALL GRAPHICS TO BE ORDERED BY GREGGS PROJECT MANAGER. NOVOGRAF GRAPHICS TO BE OVERSIZED BY 100MM TO ALLOW FOR SITE TRIMMING.

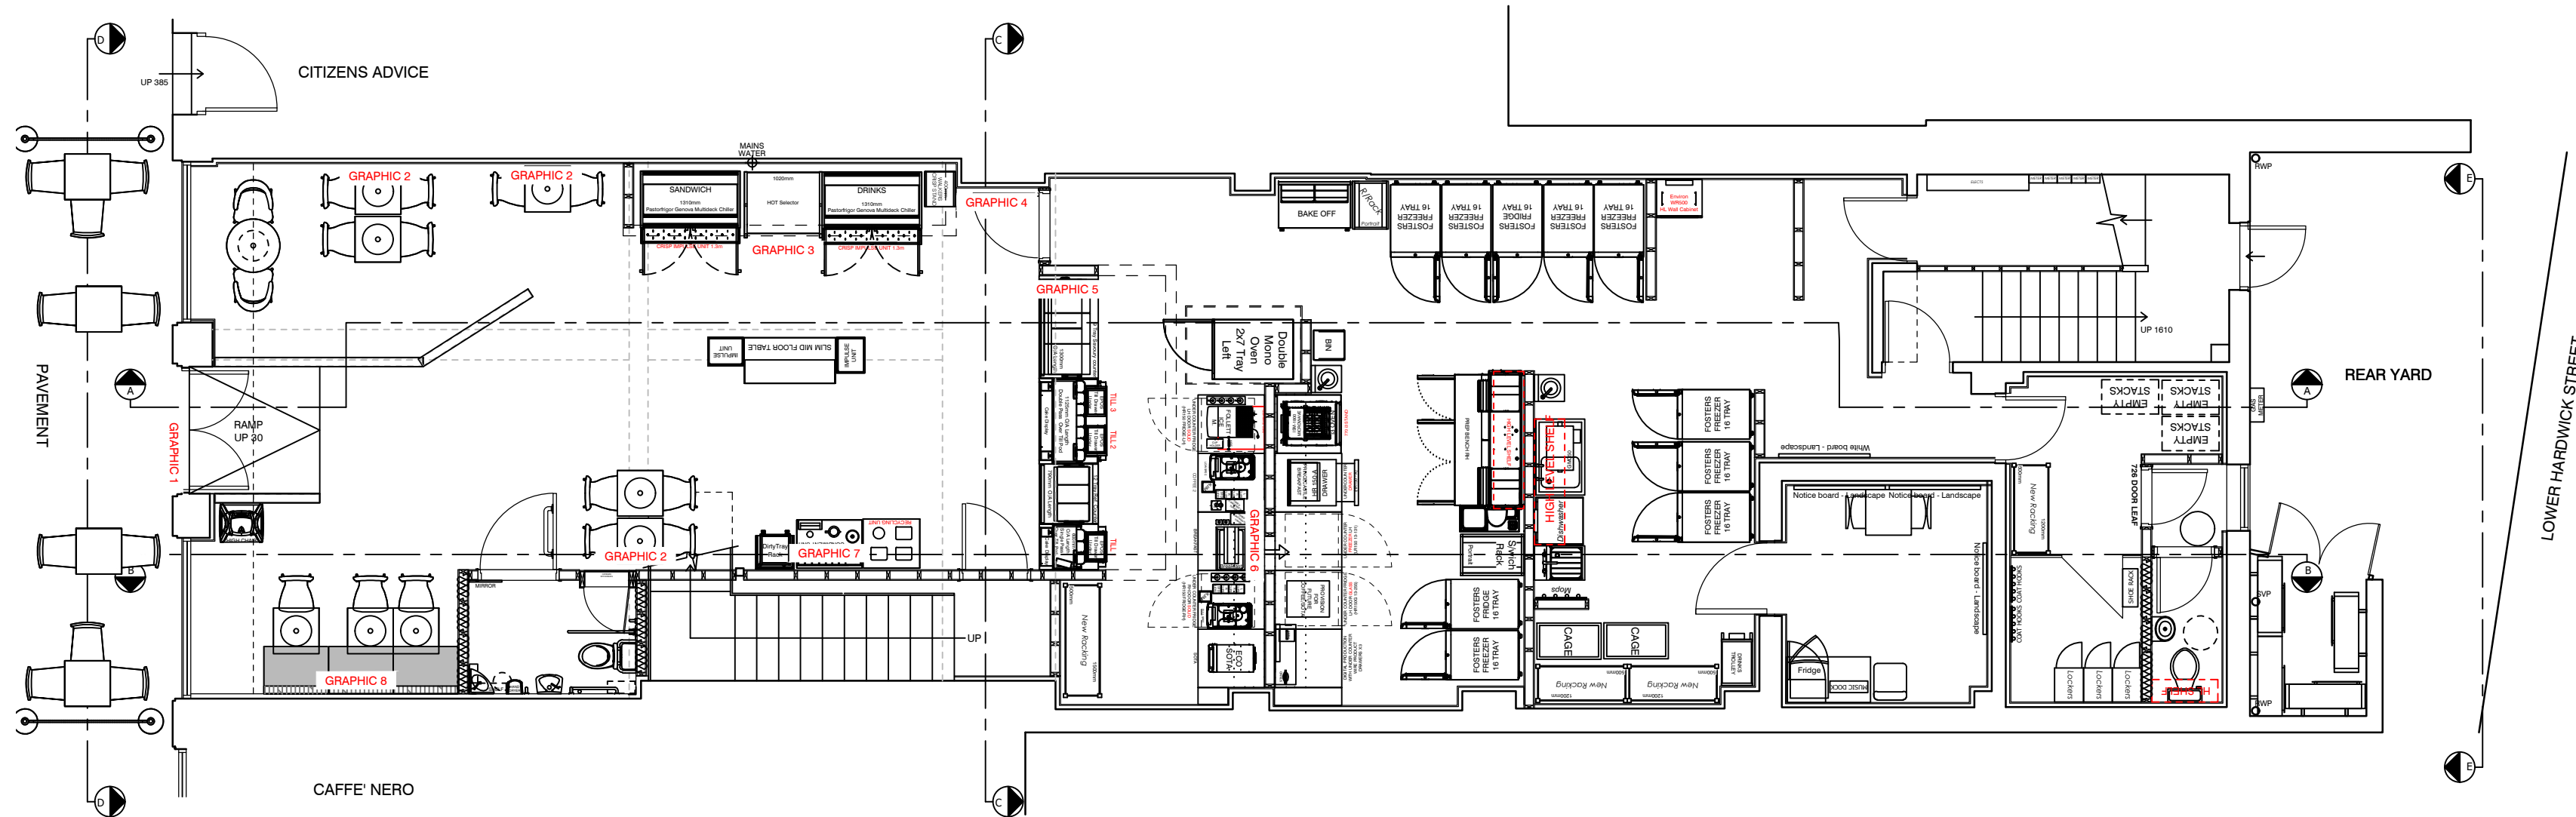

PROPOSED REFERENCE PLAN (1:75)

DO NOT RESCALE THIS DRAWING

A	DIGITAL SCREENS REMOVED AS REQUESTED BY LB	08.12.25	AD
REV	DESCRIPTION	DATE	NAME
GREGGS Plc (PENNINES) 31 GREENSIDE STREET OPENSHAW MANCHESTER M11 2HW Tel: (0161) 274 2760			
Shop S Number & Name S6950 BUXTON, SPRING GARDENS			
Title PROPOSED SECTIONS			
Site Address 24 SPRING GARDENS BUXTON SK17 6DE			
Gross Building Area 179 Sq m		Gross Sales Area 69.3 Sq m	
Drawing No. RPN/S6950/09			Rev. A
Date 05.09.25		Scale 1:50	@ A1
Drawn by AG		Scale Bar 0 500 1000 1500 2000 2500mm SCALE 1:50	
Issued 10-Sep-25			