


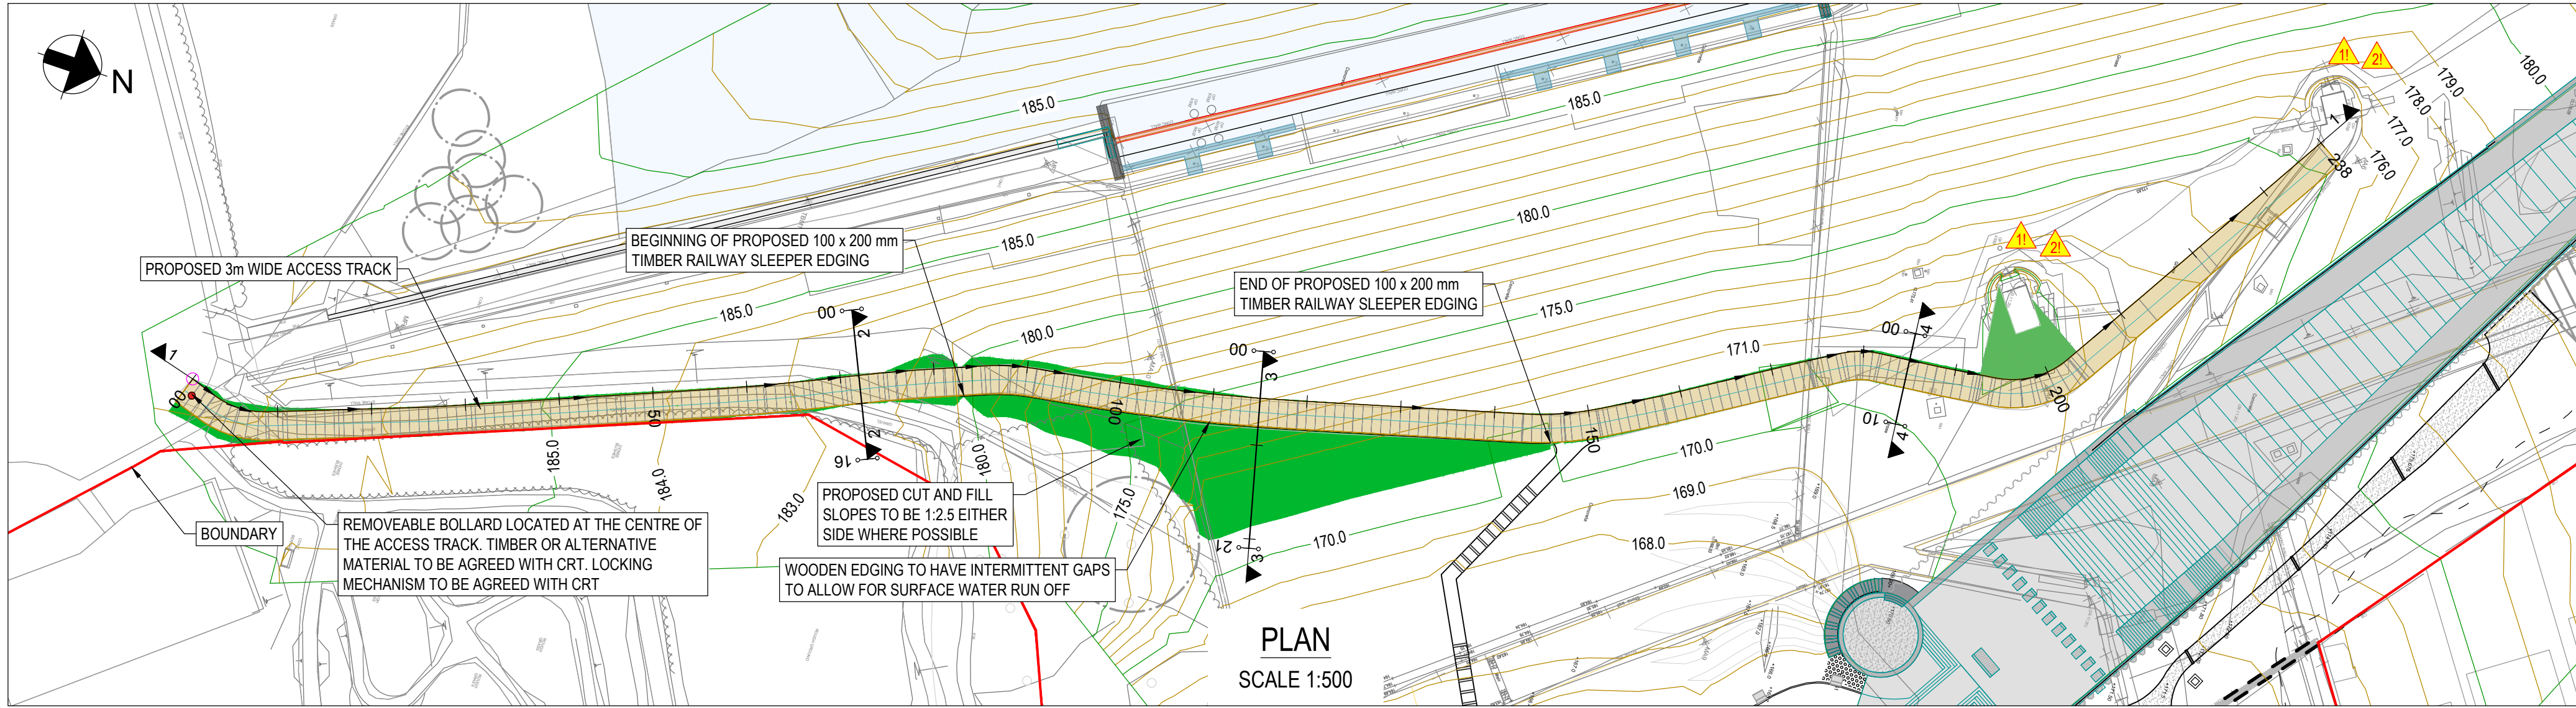

GENERAL NOTES:

- ALL DIMENSIONS ARE IN MILLIMETRES UNLESS STATED OTHERWISE.
- ALL LEVELS ARE IN METRES ABOVE ORDNANCE DATUM (mAOD) UNLESS STATED OTHERWISE.
- EASTINGS / NORTHINGS ARE TO ORDNANCE SURVEY NATIONAL GRID.
- FOR MAINTENANCE ACCESS TRACK CROSS SECTIONS REFER TO DRAWING P11742-ARP-YL-001-001-DR-C-1528.
- TRACK SURFACE TO BE SUITABLE FOR LIGHT MAINTENANCE VEHICLES TRAVELLING AT LOW SPEEDS. FORMATION TO BE AGREED WITH OVERSEEING ORGANISATION.

PLAN LEGEND:

- FINISHED GROUND 5m MAJOR CONTOUR
- FINISHED GROUND 1m MINOR CONTOUR
- ADDITIONAL FILL FOR ACCESS TRACK

SECTIONS LEGEND:


- PROPOSED GROUND LEVELS
- PROPOSED ACCESS TRACK LEVELS
- EXISTING GROUND LEVELS

SAFETY, HEALTH AND ENVIRONMENTAL INFORMATION

IN ADDITION TO THE HAZARDS/RISKS NORMALLY ASSOCIATED WITH THE TYPES OF WORK DETAILED ON THIS DRAWING, NOTE THE FOLLOWING:

- CONSTRUCTION
- DEEP CHAMBERS: FALLS FROM HEIGHT AND CONFINED SPACES.
 - PRESSURISED PIPEWORK.
 - STEEP GRADIENT ON DAM DOWNSTREAM FACE.
- MAINTENANCE/CLEANING/OPERATION
- DEEP CHAMBERS: FALLS FROM HEIGHT AND CONFINED SPACES.
 - PRESSURISED PIPEWORK.
 - STEEP GRADIENT ON DAM DOWNSTREAM FACE.
- DECOMMISSIONING/DEMOLITION

REFER TO THE DESIGNER'S HAZARD RISK REGISTER FOR FURTHER DETAILS.
IT IS ASSUMED THAT ALL THE WORKS ON THIS DRAWING WILL BE CARRIED OUT BY A COMPETENT CONTRACTOR WHO HAS CARRIED OUT A COMPREHENSIVE RISK ASSESSMENT.

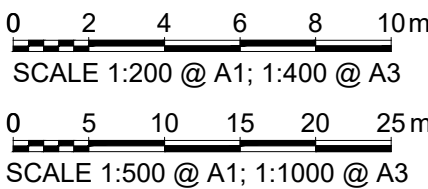

C03	17/12/25	JH	HFR	AP
ISSUED FOR DETAILED DESIGN				
C02	13/06/22	BW	AP	DN
ISSUED FOR DETAILED DESIGN				
C01	18/05/22	BW	AP	DN
ISSUED FOR DETAILED DESIGN				
Rev	Date	By	Chkd	Appd

ARUP

12 Wellington Place
Leeds, LS1 4AP
Tel +44(0)113 242 8498 Fax +44(0)113 242 8573
www.arup.com

Client



Project Title

TODDBROOK RESERVOIR

Drawing Title
**PROPOSED MAINTENANCE
ACCESS TRACK
PLAN AND LONG SECTION**

Scale at A1 AS SHOWN

Role CIVIL

Suitability A4 - AUTHORISED AND ACCEPTED

Arup Job No **277087-00** Rev **C03**
Name
P11742-ARP-YL-001-001-DR-C-1527