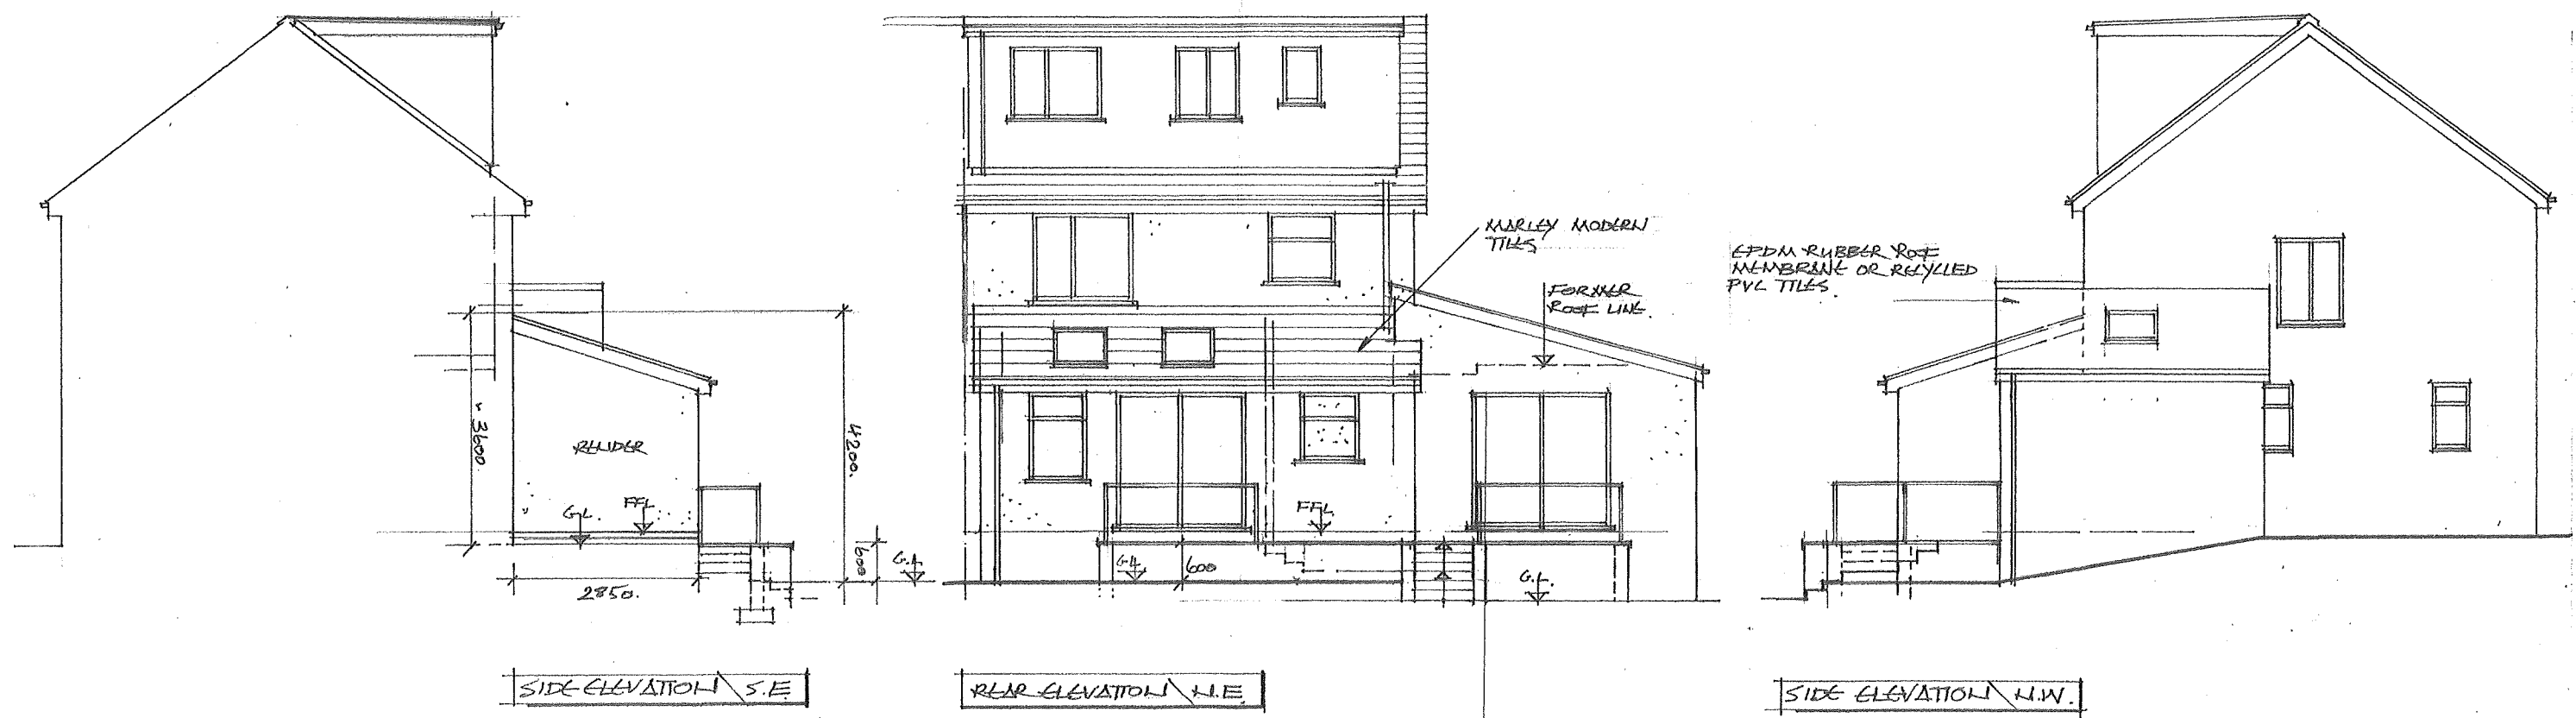


CLIENT:	R. BROSNAN		
PROJECT:	51 JOYCE MEADOW WHALEY BRIDGE		
TITLE:	PROPOSED ELEVATIONS		
A P DESIGN ARCHITECTS AND PLANNING CONSULTANTS 4 KINDER VIEW, NEW MILLS, HIGH PEAK, SK22 4DB TEL: 01663 742169 MOB: 0781 461 2970			
SCALE:	DRAWING NO:	REV:	
1:100	04	A	