

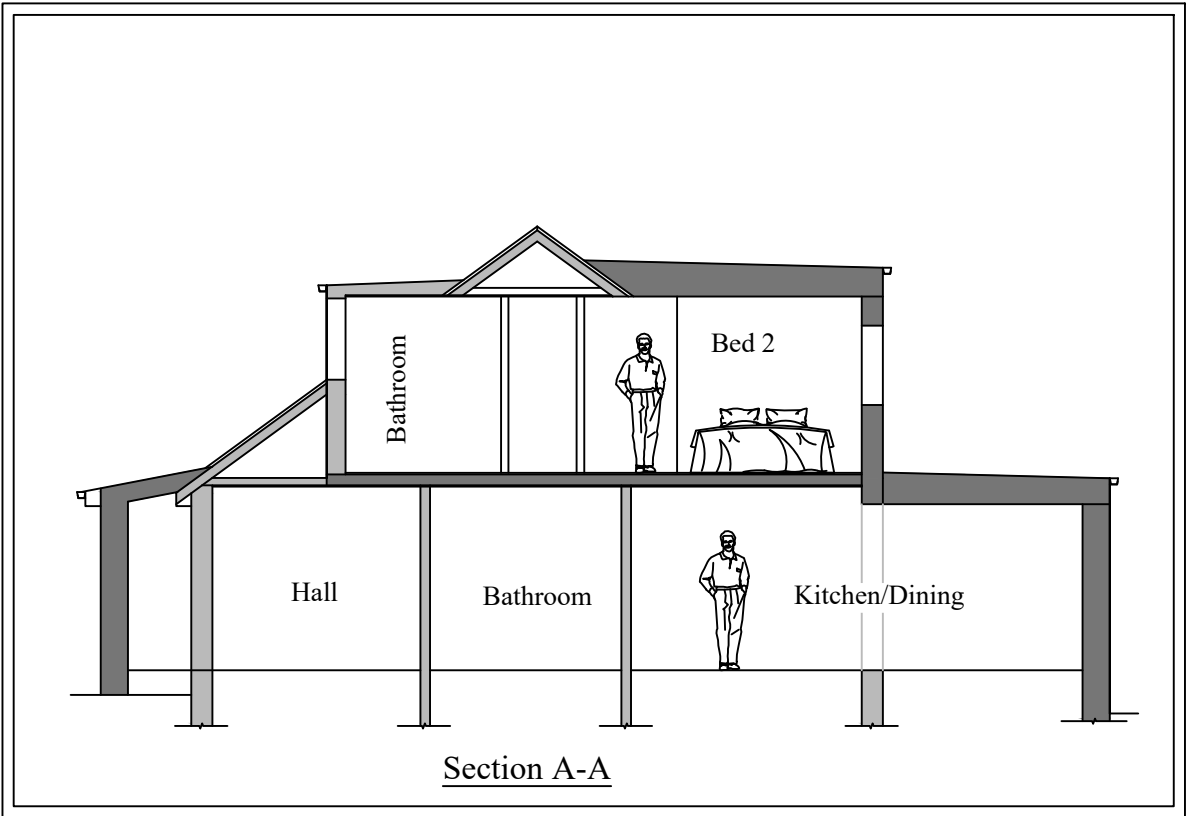
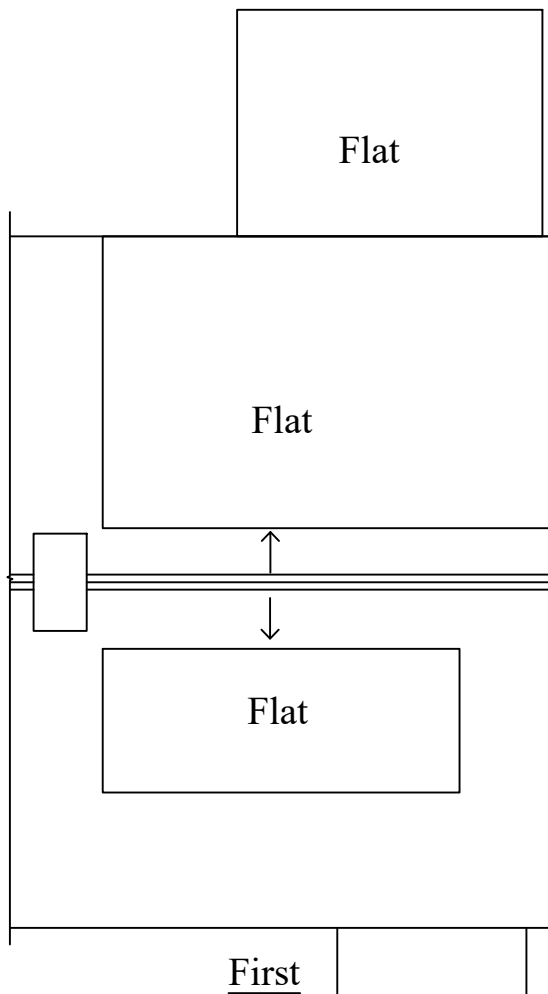
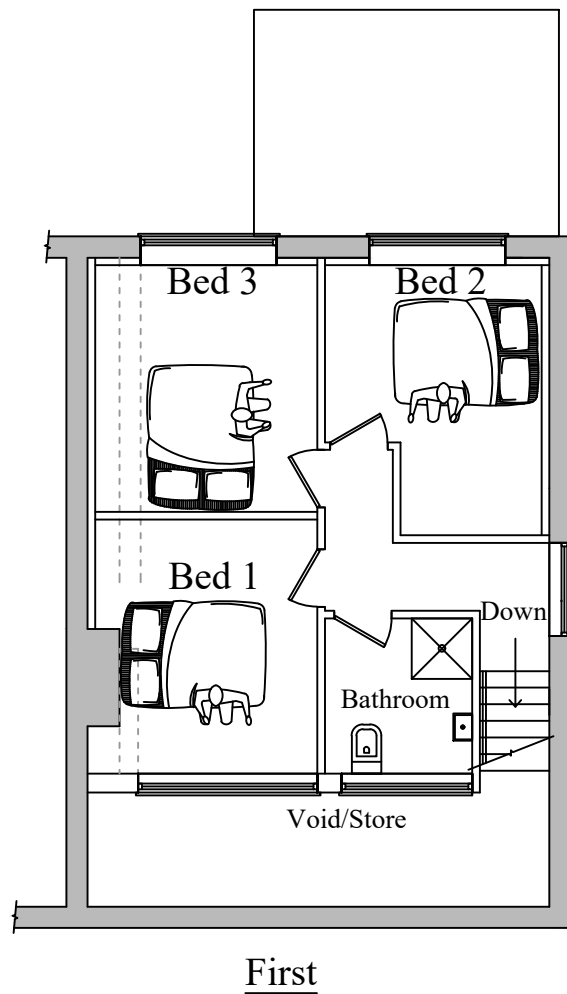
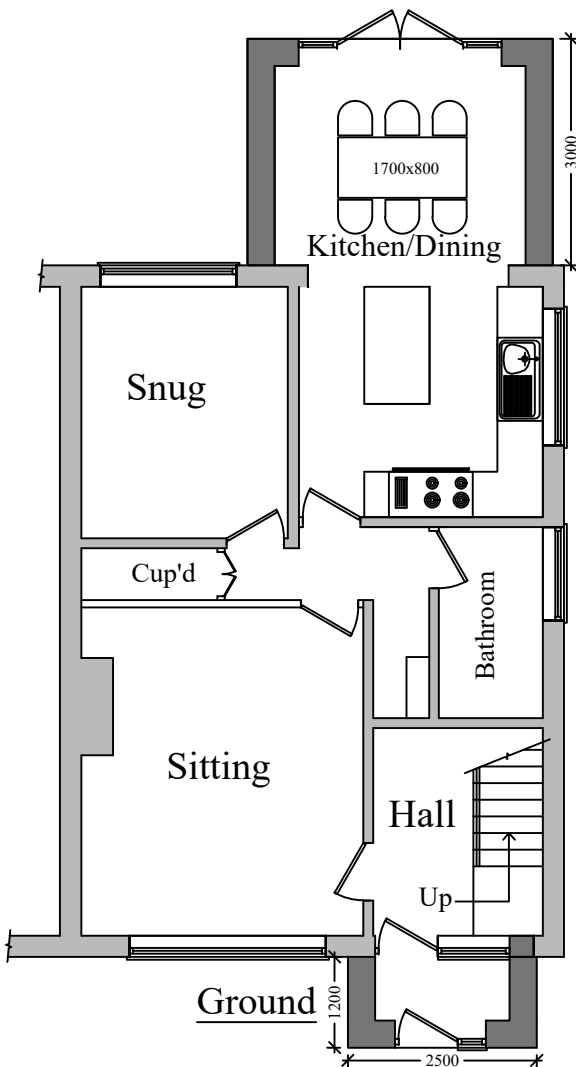
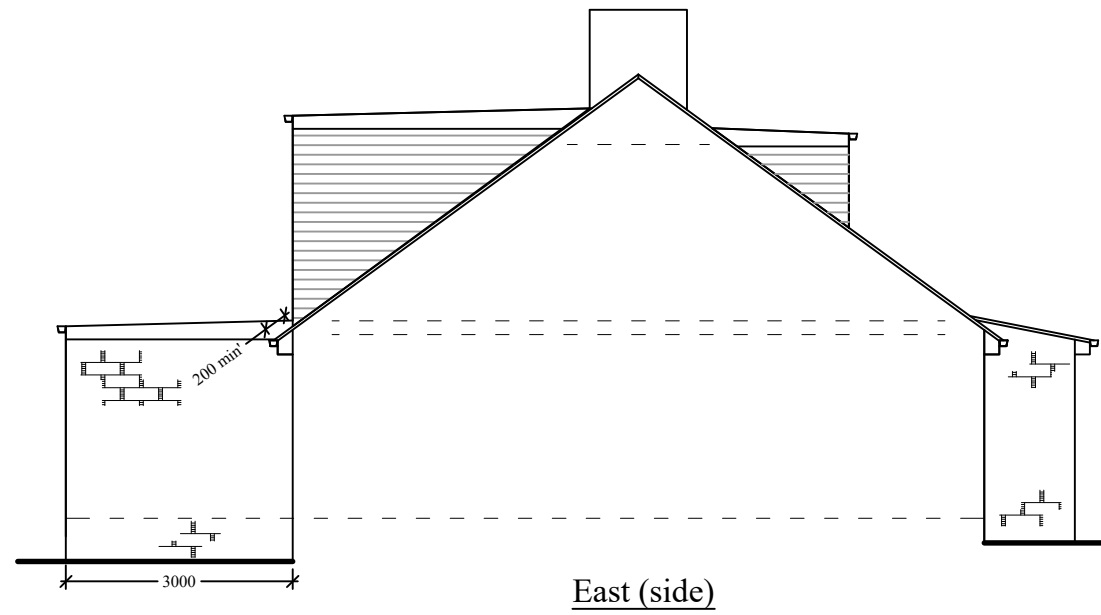


Roof: Concrete Tiles
Walls: Art' Stone/PVCu Clad Dormer
Joinery: PVCu framed

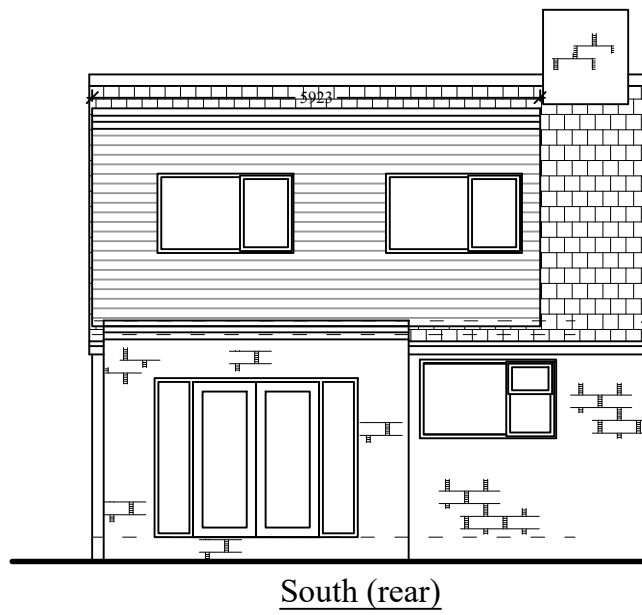

Planning

This drawing is the Copyright of SJ Design Limited.
All dimensions must be checked on site.
All materials and workmanship are to be in accordance with prevailing British Standards, Codes of Practice, Building Regulations, manufacturers and federation recommendations and all to the complete satisfaction of SJ Design Limited.

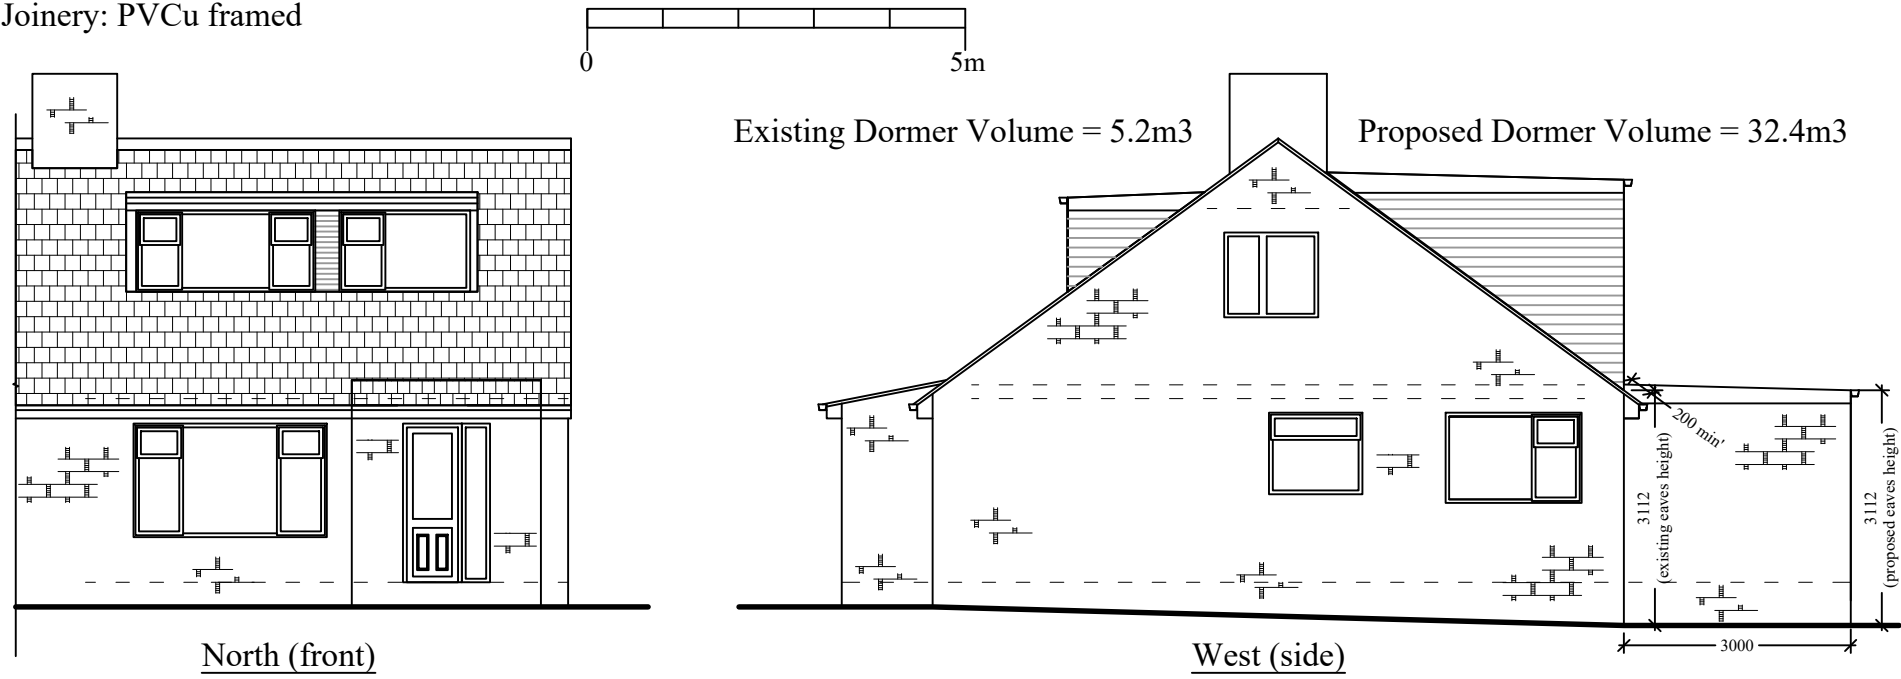

DESIGN LTD

Building Design & Surveying Consultants
The Old Co-Op Building, Church Street,
Hayfield, High Peak SK22 2JE
Tel:01663 742903 Fax:01663 751247
Mobile: 07984 007 087 Email: info@sjdesign.net
www.sjdesign.net

Client
Paul Gibbs
Job Title
Proposed extensions and alterations at
29 Bagshaw Avenue
Chapel en le Frith
High Peak
SK23 9SE

Drawing Title
Proposed Plans

Scale
1:100; @A2 unless marked
Date
November 2023
Drawn by
SJ

Drawing No. 200	Rev. -
--------------------	-----------

