

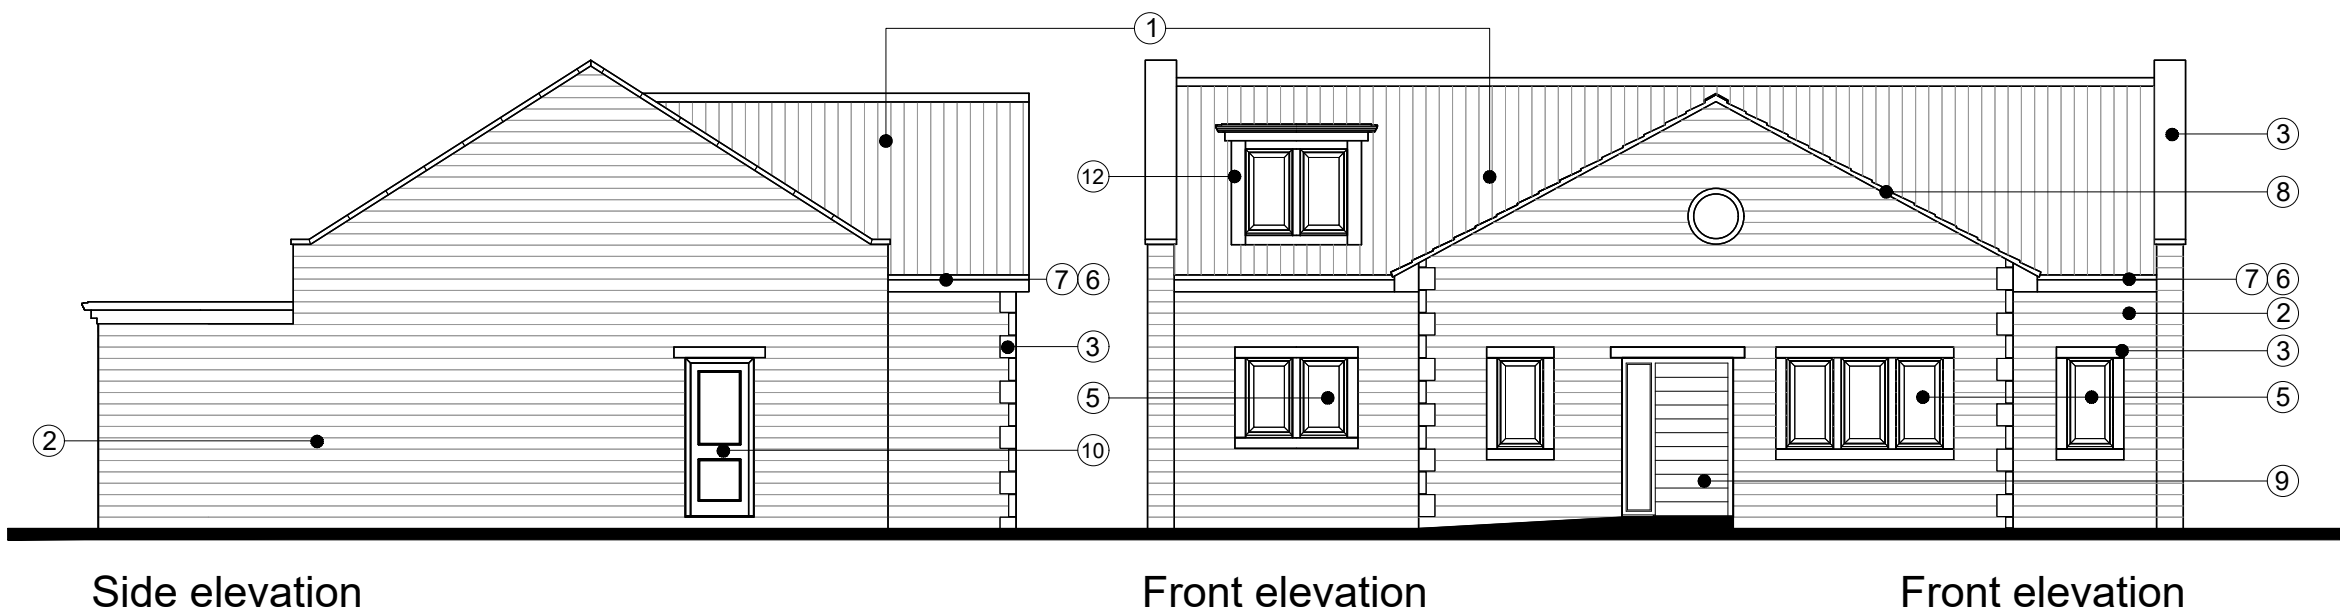
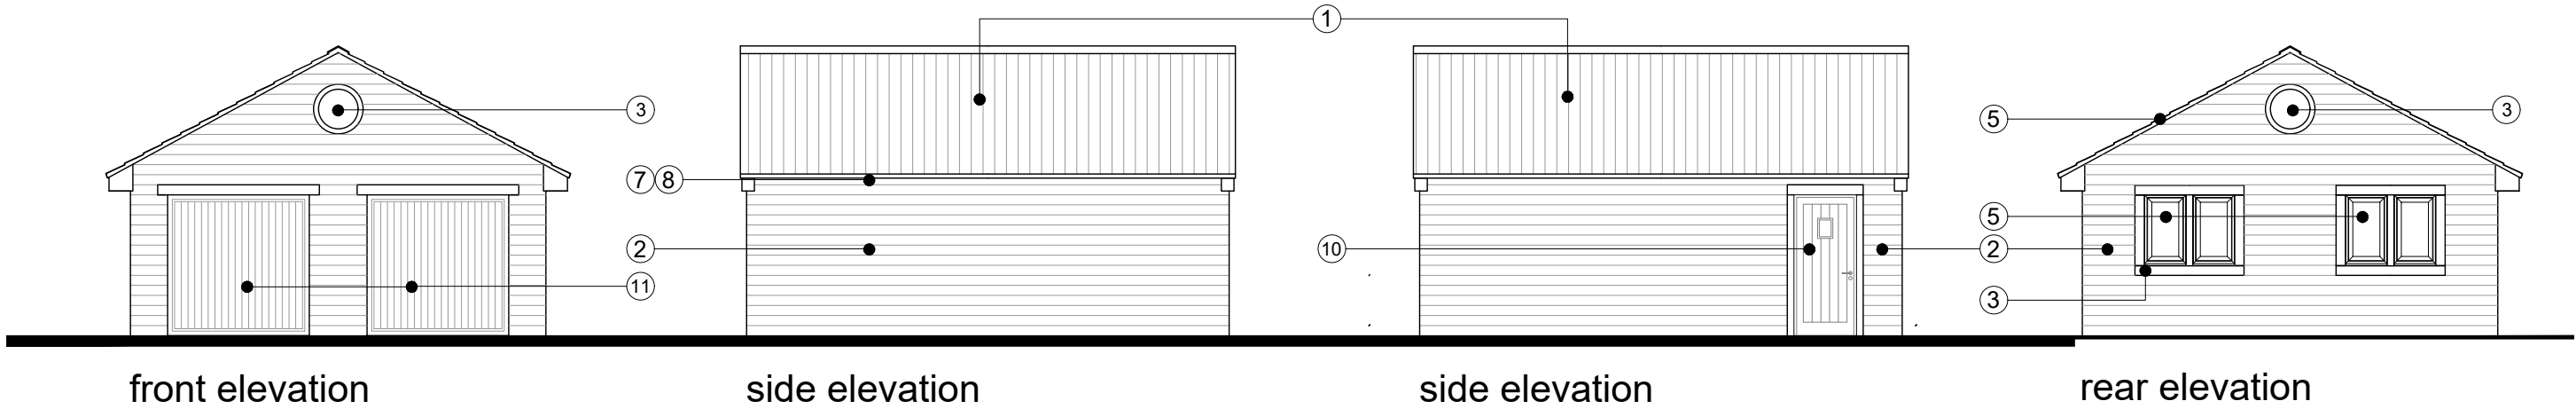


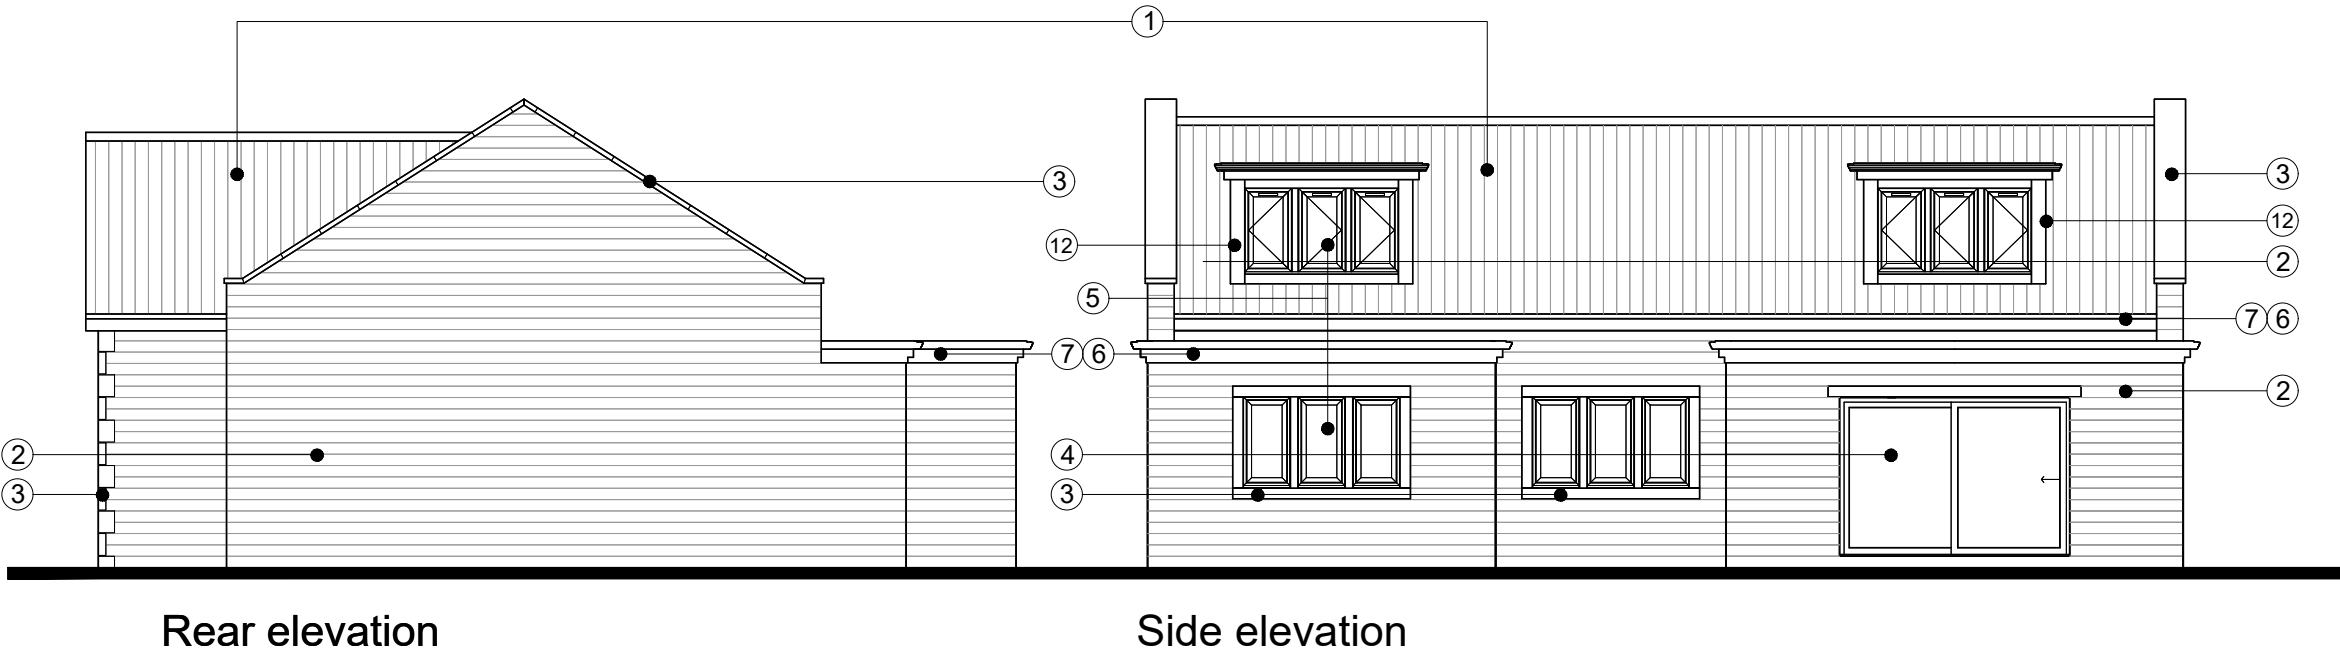

Materials Key

- ① Sandtoft Rivius Clay Interlocking Slate effect tiles
- ② Pitched faced Coursing Etherow Natural Stone
- ③ Natural Etherow Stone Feature Cills, Head, Surrounds, Quoins and Parapet Copings
- ④ UPVC Sliding Doors RAL 7038 Thermally Efficient Sliding Doors
- ⑤ UPVC Flush Casement Dekko Windows - Colour Agate Grey
- ⑥ Eaves Formed with timber soffit and fascia - Colour Black Satinwood
- ⑦ UPVC Black Ogee Gutters with UPVC Square Profiled Downpipes
- ⑧ Dry Verges detail using Sandtoft Rivius proprietary components - Colour Black Satinwood
- ⑨ Rockdoor Composite Insulated Multipoint locking Door with feature Ironmongery, Colour Agate Grey RAL 7038
- ⑩ Hardwood vertical boarded door
- ⑪ GRP garage door
- ⑫ Lead faced dormer with dark grey / black flat roof membrane

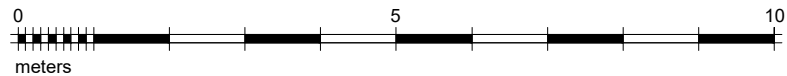

Sandtoft Rivius Clay



Pitched face Etherow Stone



Feature Ashlar Etherow Stone Features



Dekko Casement windows - Colour Agate Grey



Dekko Casement windows - Colour Agate Grey

All dimensions and levels are to be checked on site. All areas are approximate and are for information only. This drawings is to be read in conjunction with all other relevant documents and all works are to comply with the current Building regulations, British Standards and Codes of Practice etc.
All details of the existing structure are to be verified by others on site prior to any works commencing. The copyright of this drawing and all works executed from this drawing remain the property of Tua Technical Limited. Any 3rd party survey information contained on this drawing is not the responsibility of Tua Technical Limited.

Revision	Description	Date
R0	First Issue	Oct 25

Drawing Number: TT22(PL)02	Date: Oct 25
-------------------------------	-----------------

Stage: Discharge of Conditions

1:100 @ A2

Drawn By: PDW	Checked By:
------------------	-------------

Client: Beck Homes Ltd

Drawing Title: Charlesworth Nursery, Glossop Road Plot 2 Condition No 3 - Materials

