

| date | revision | by | no. |
|------|----------|----|-----|
|      |          |    |     |

## KEY to ecology enhancements

- 2No General purpose bird boxes mounted to existing and new tree at min 2.5M above ground level. Bird box to be Schwegler 1lb oval hole as indicated on the adjacent image, in accordance with BS 42021:2022
- 2No Schwegler 1FE Integrated bat box mount on North west facing gable at high level (min 3M above adjacent ground level, in accordance with BS42021:2022
- Integrated bee insect bricks mounted at low level to rear of garages in colour to match stone
- Gap in boundary measuring min 130 x 130mm to provide connectivity for hedgehogs where timber fences are installed



## Summary of Ecologically based Planting

The planting schedule listed below is approved and conditioned for implementation under condition no 3 of planning permission reference HPY/2024/0507. This included tree planting, hedge planting, shrub planting and laying of lawn.

### Plant Schedule

| Trees        |                                 | Species       | Specification     | Height    | Girth   | Pal size |
|--------------|---------------------------------|---------------|-------------------|-----------|---------|----------|
| Qr           | Quercus robur                   |               | Select standard   | 250-300cm | 12-14cm | B        |
| BP           | Betula pendula                  |               | Heavy standard 3x | 350-425cm | 12-14cm | RB       |
| PC           | Prunus candelarum 'Chanticleer' |               | Heavy standard 3x | 300-350cm | 12-14cm | B        |
| Shrubs       |                                 |               |                   |           |         |          |
| Abbreviation | Species                         | Specification | Height            | Pal Size  | Density |          |
| BCO          | Baccharis confolia              |               | 25-30cm           | 3L        | 6/m²    |          |
| CET          | Ceanothus thyrsiflorus repens   |               | 20-30cm           | 3L        | 6/m²    |          |
| HEP          | Hebe pinguifolia 'Pagei'        |               | 30-40cm           | 3L        | 6/m²    |          |

| Specimens    |                    |               |         |       |          |         |
|--------------|--------------------|---------------|---------|-------|----------|---------|
| Abbreviation | Species            | Specification | Height  | Girth | Pal Size | Density |
| PFF          | Piers Forest Flame |               | 60-80cm | 10L   |          | Counted |
| Hedges       |                    |               |         |       |          |         |
| Abbreviation | Species            | Specification | Height  | Girth | Pal Size | Density |
| CORA         | Corylus avellana   | 1+1 B         | 60-80cm |       |          | 6/m     |
| ILEA         | Ilex aquifolium    | 1+1           | 60-80cm |       |          | 6/m     |
| PRUS         | Prunus spinosa     | 1+1           | 60-80cm |       |          | 6/m     |

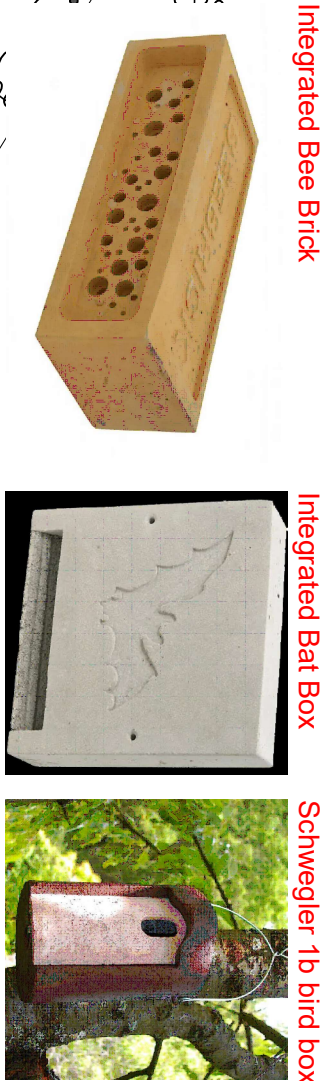
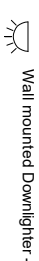


Integrated Bee Brick

Integrated Bat Box

Schwegler 1lb bird box

Hedgehog fence plate

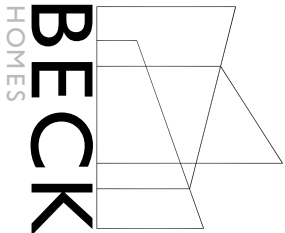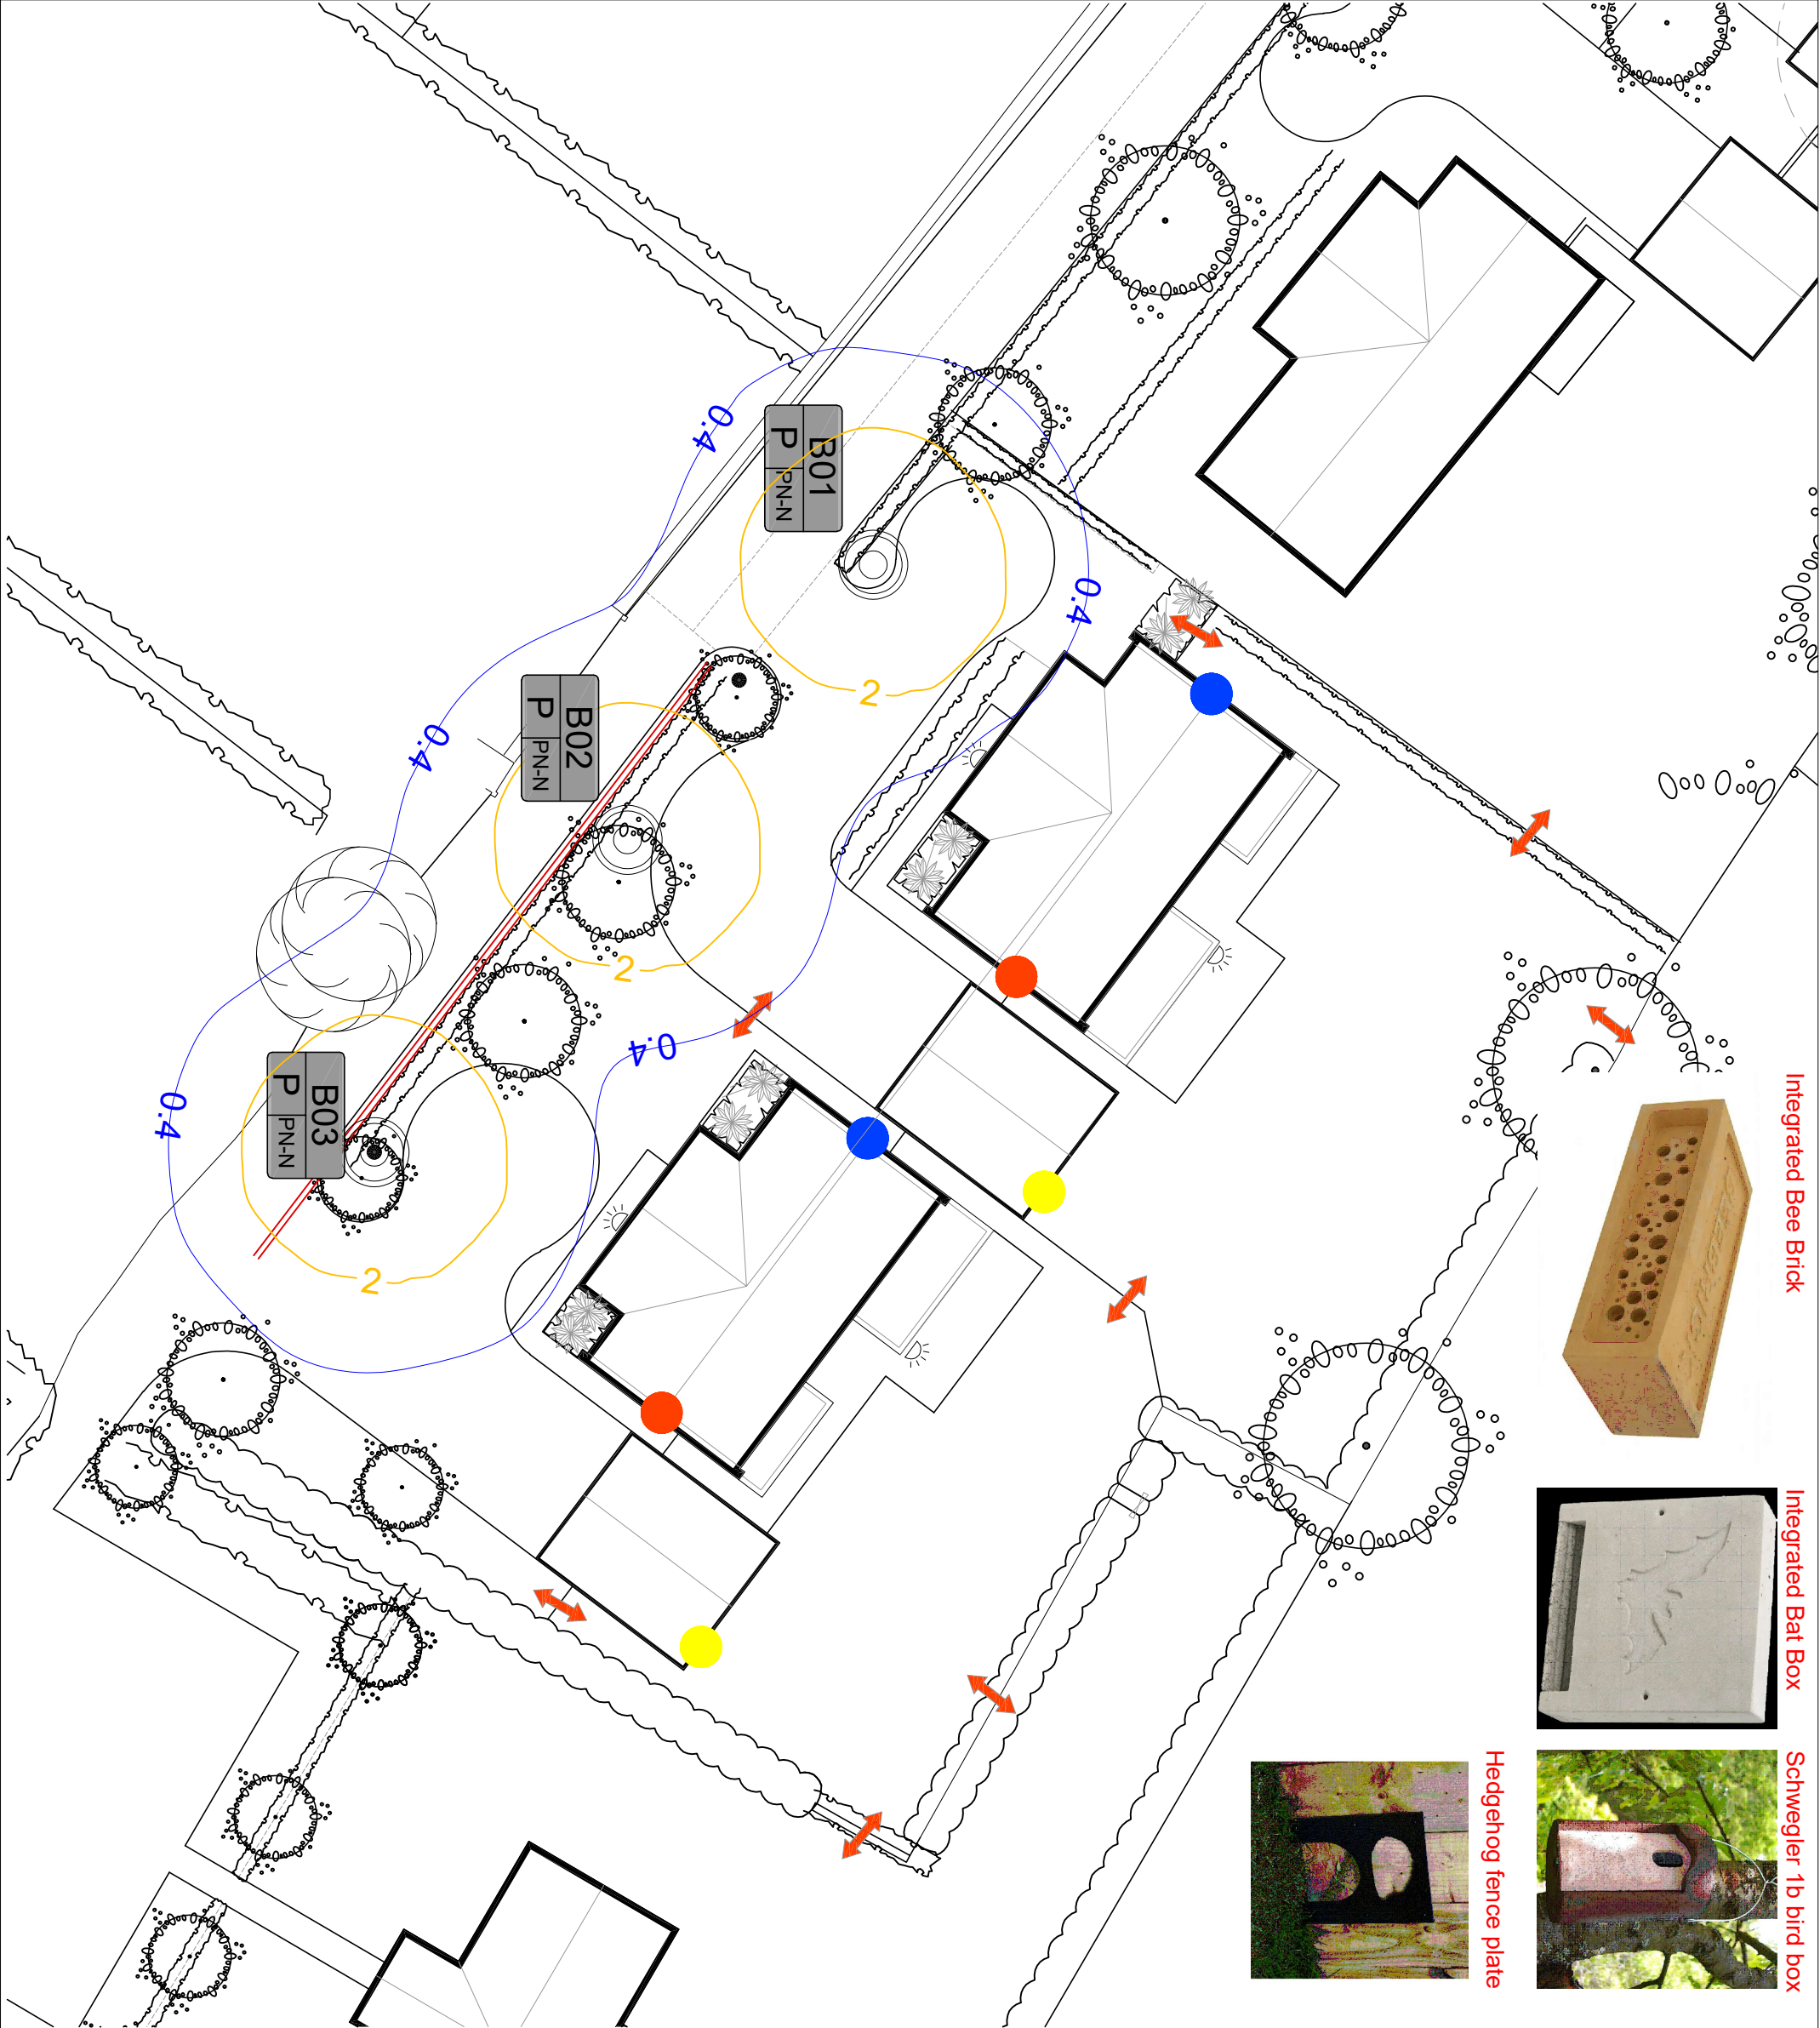

BECK HOMES LTD  
BARRINGTON HOUSE, HERES LANE  
AUDERLEY EDGE, CHESHIRE SK9 7LA  
W: www.beck-group.co.uk

Land adj to Brentwood farmhouse, Charlesworth

ECOLOGY ENHANCEMENT LAYOUT

Planning

NOV 2024

1:250 @ A3

TT22(PL)03

\*