




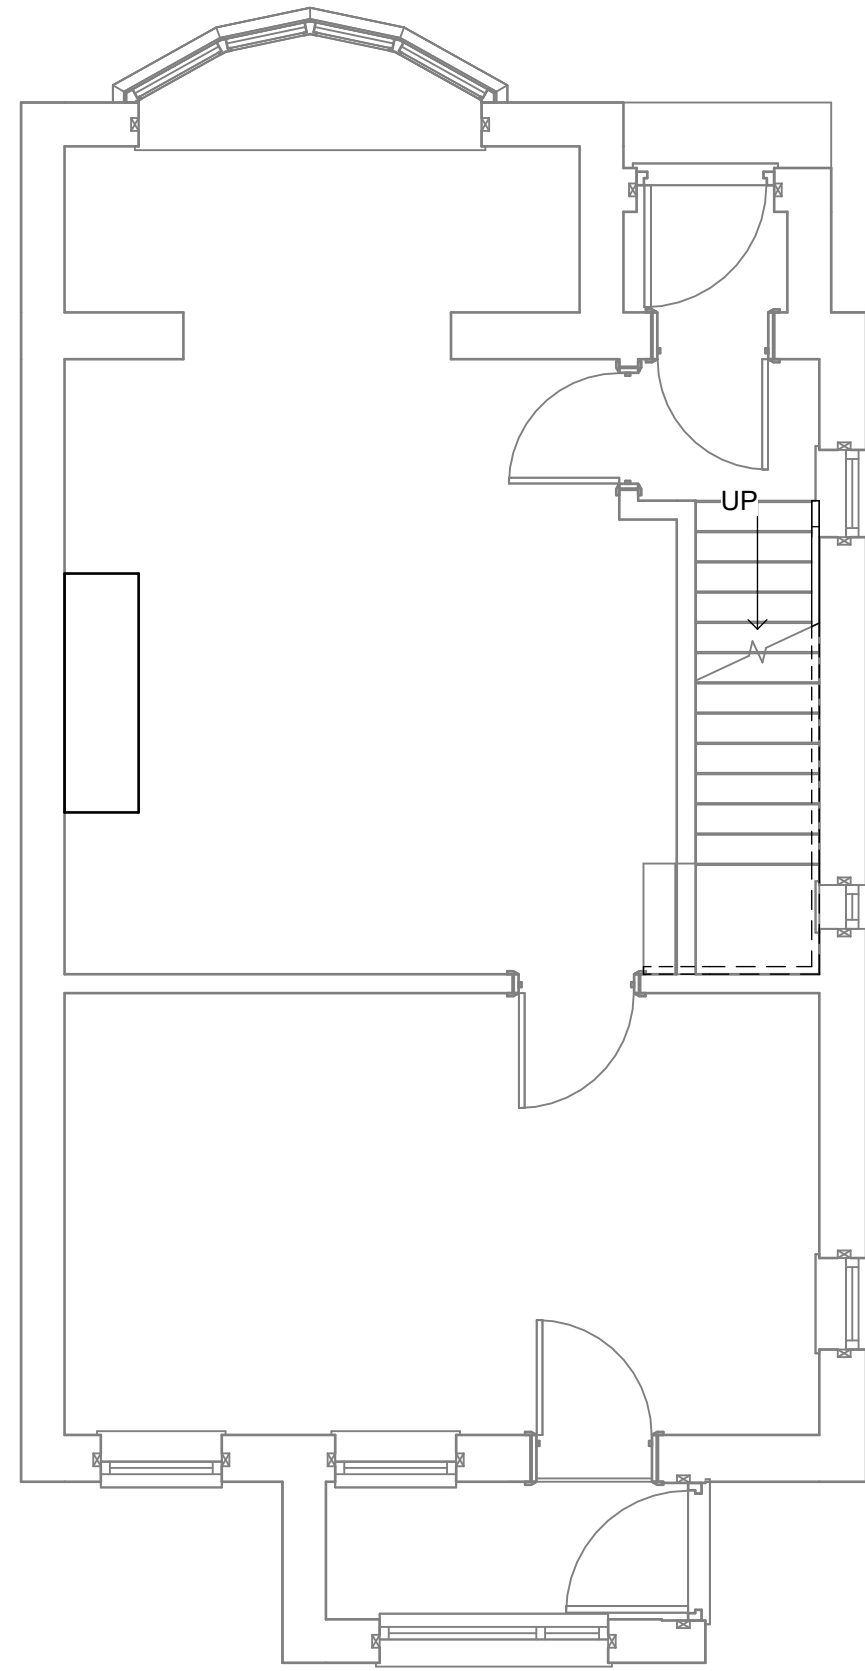


**Ground Floor**  
1 : 50

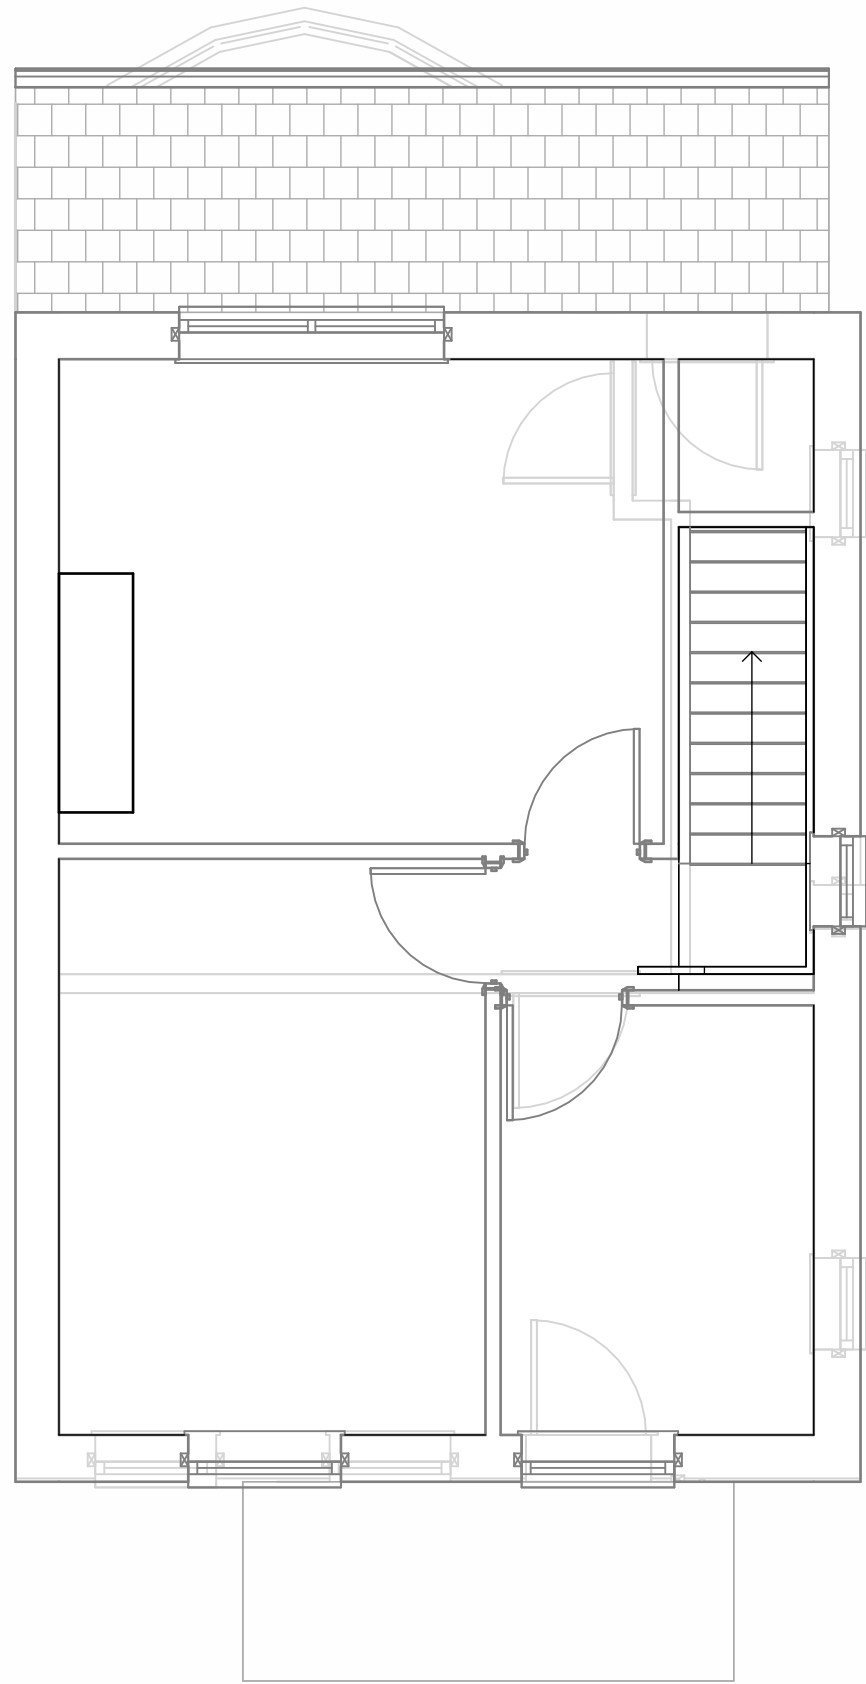


**First Floor**  
1 : 50

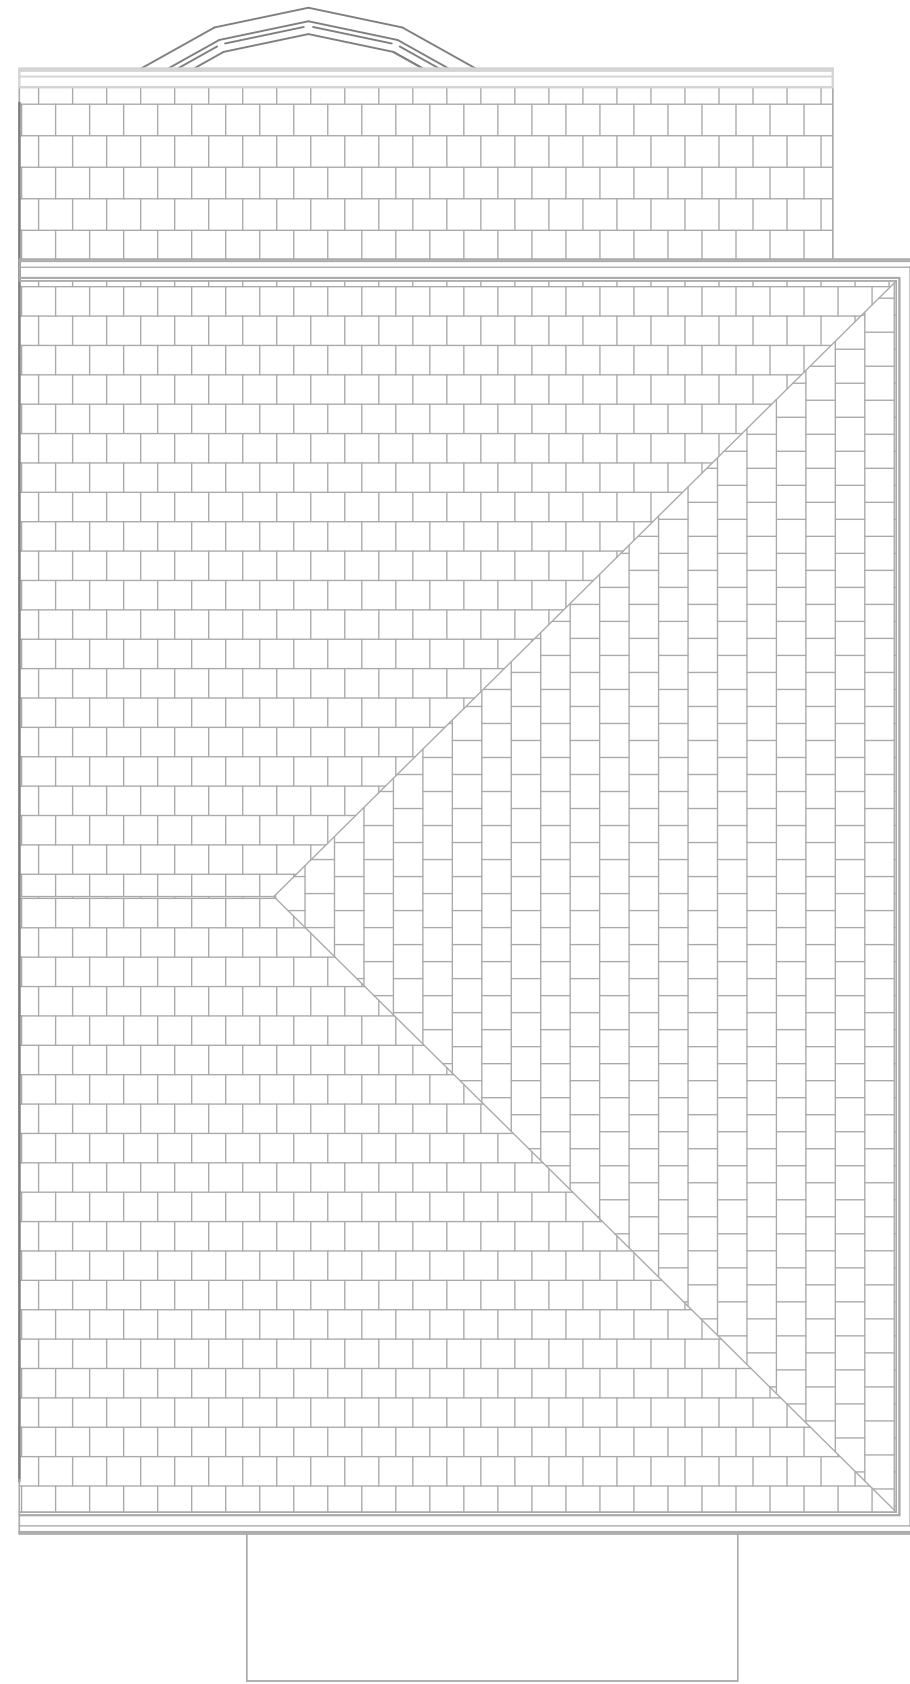


**Roof**  
1 : 50

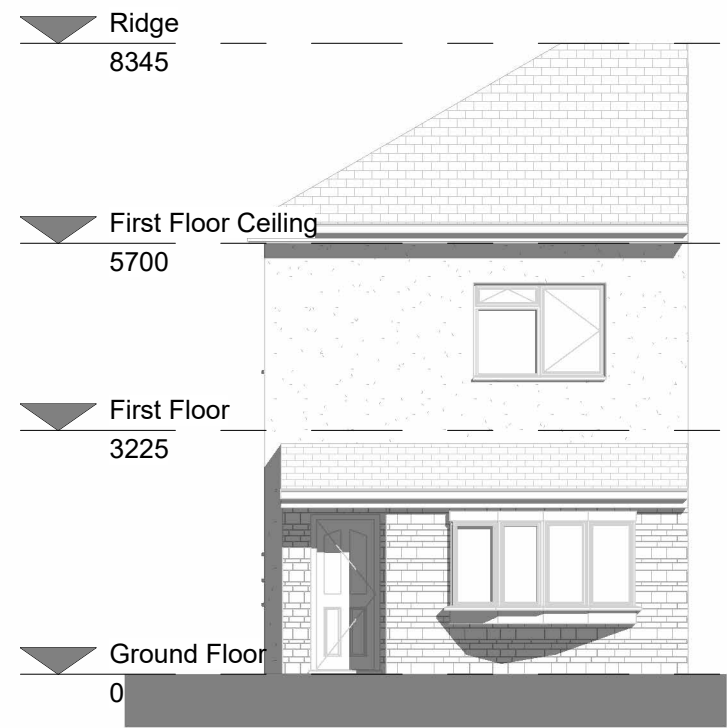


**North East**  
1 : 100

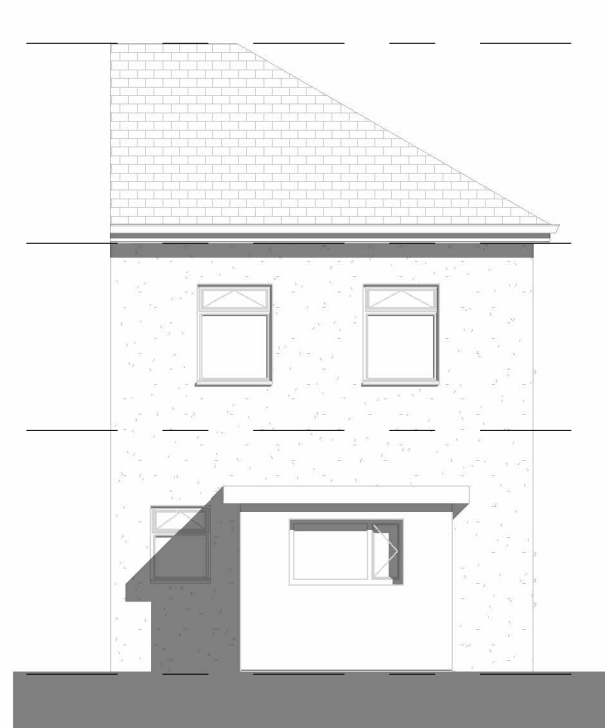

**South West**  
1 : 100

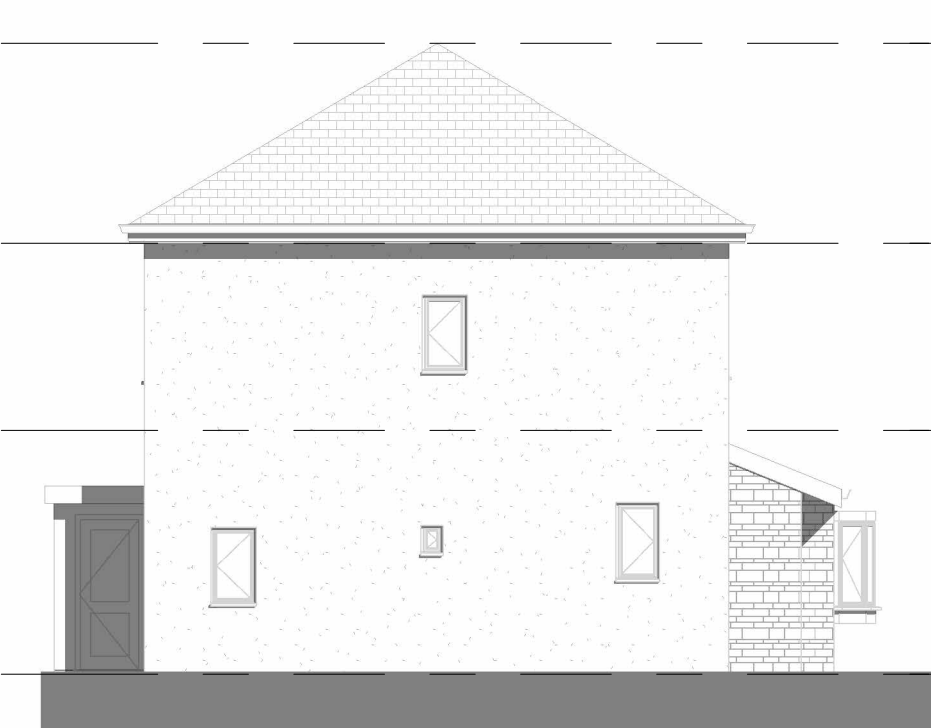

**South East**  
1 : 100

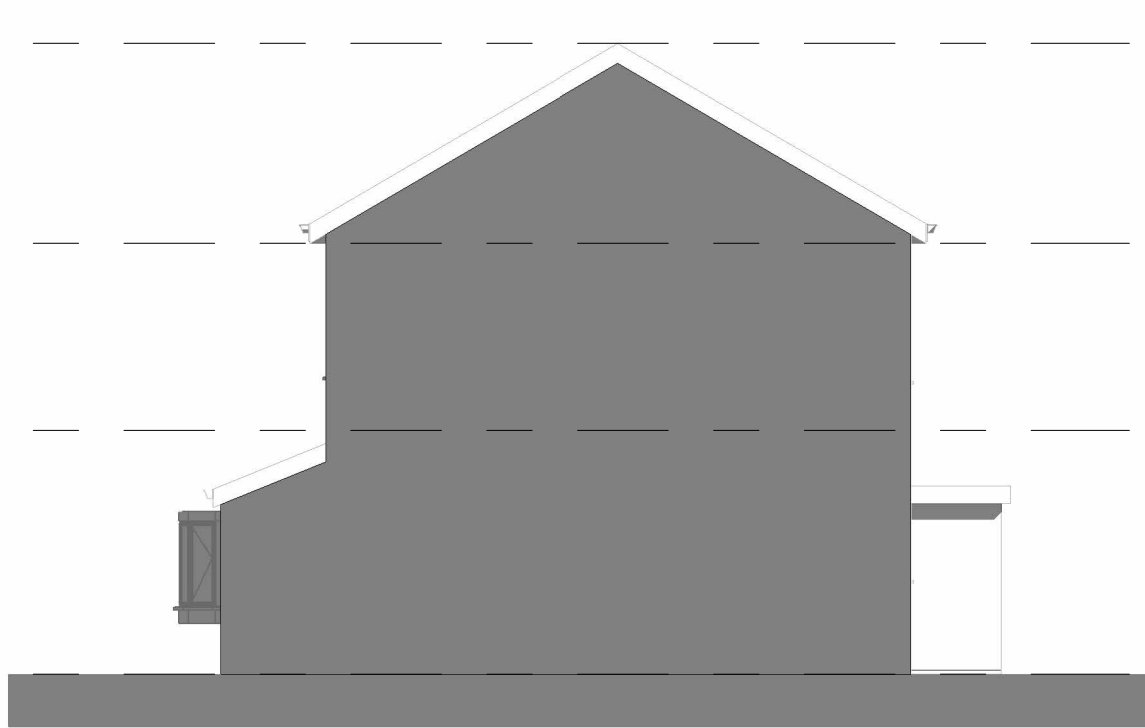

**North West**  
1 : 100

existing plans and elevations  
**13 Cowdale Cottages, Nr. Buxton**  
planning issue



BSc (Hons) Architectural Technology  
43b High Street Buxton Derbyshire  
t: +44(0)7957 314 229  
e : mikeyfoulkes@hotmail.com

Client:  
**Will Gratton**  
Drawing no:  
**WGPL-002**  
Revision no:  
**A - NW Elevation added**  
Scale: ( @A1 )  
**As indicated**  
Checked: **MJF**  
Date: **01/02/26**

© Copyright MJF Architectural Design 2025.  
Drawings are the intellectual property of MJF Architectural Design and must not be copied, duplicated or communicated to any third party without prior written consent of MJF Architectural Design. All rights reserved  
  
All dimensions to be checked on site with any discrepancies to be checked with designer prior to construction.