




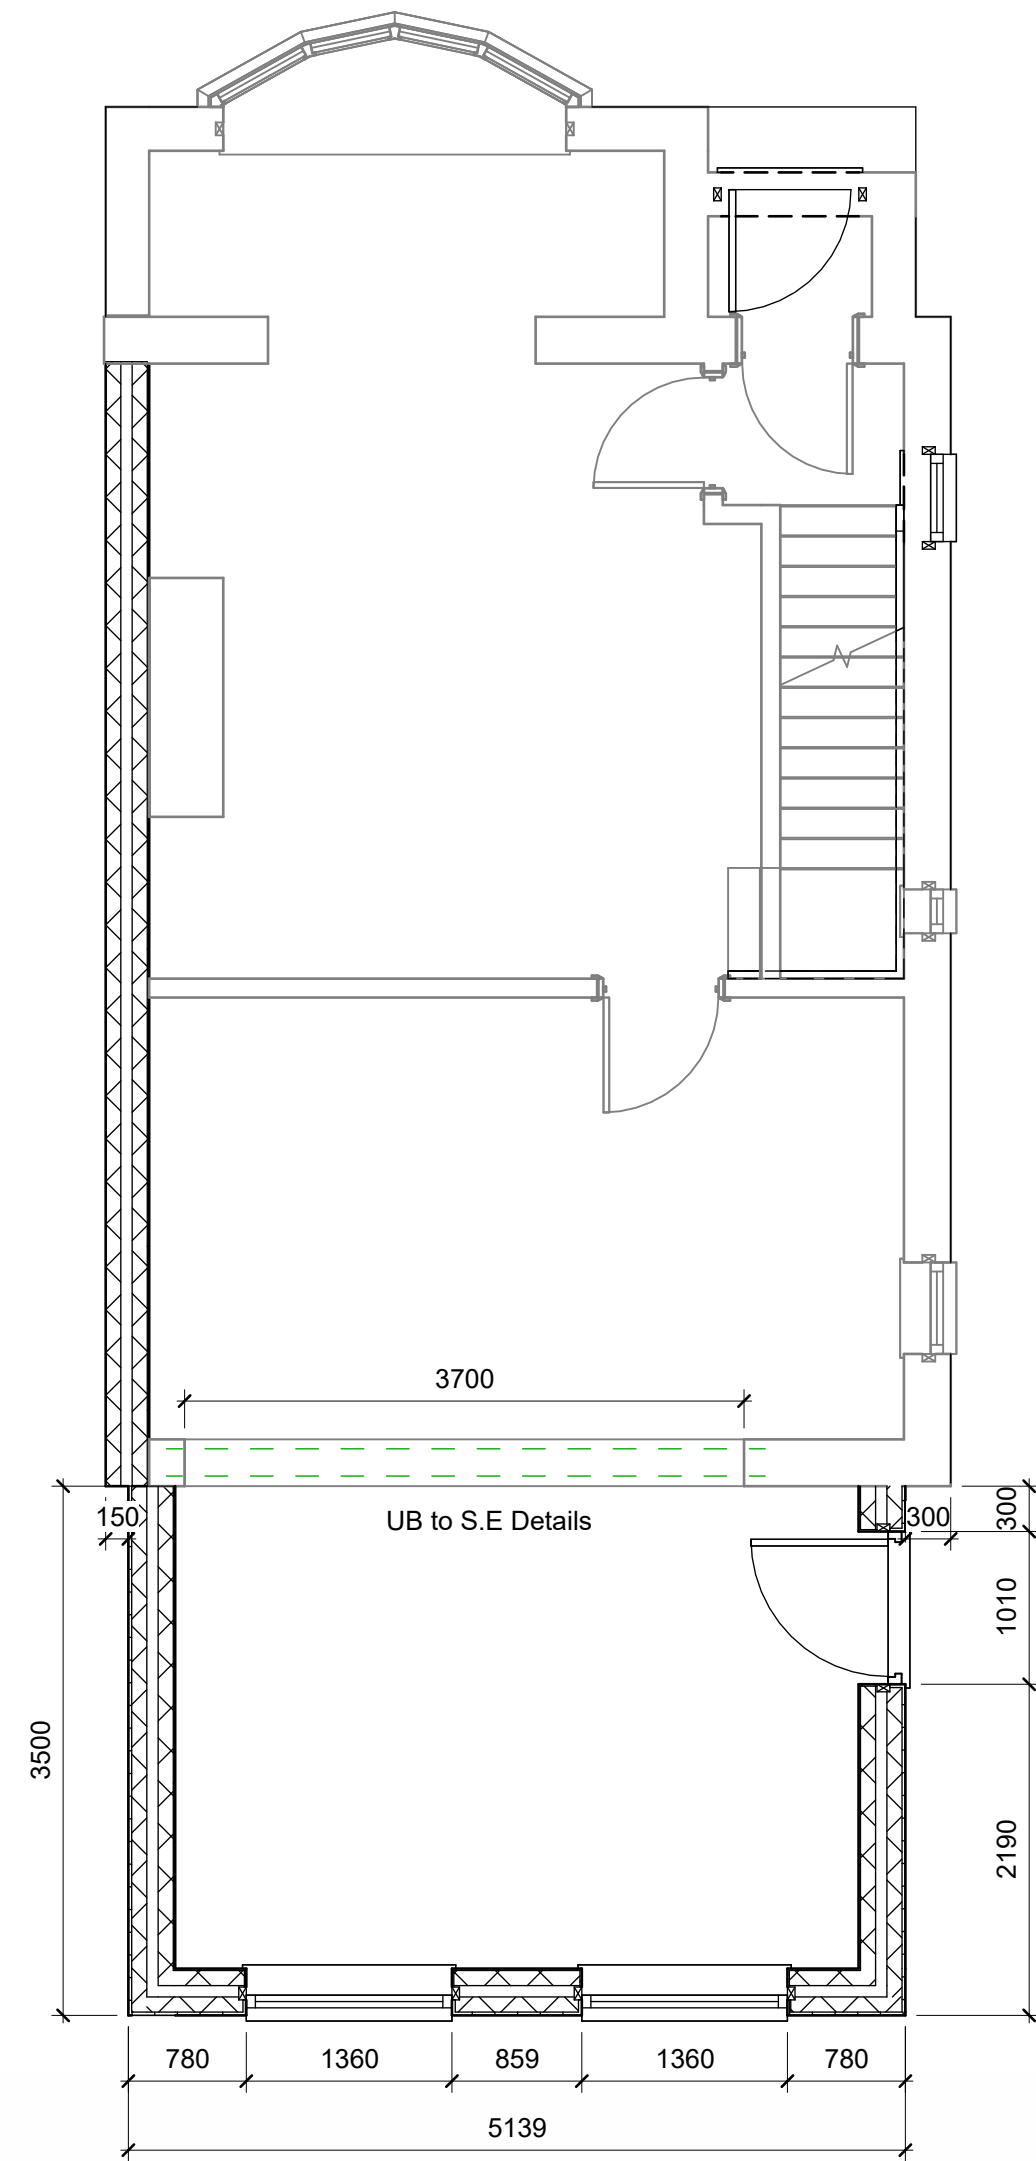


Ground Floor Proposed
1 : 50

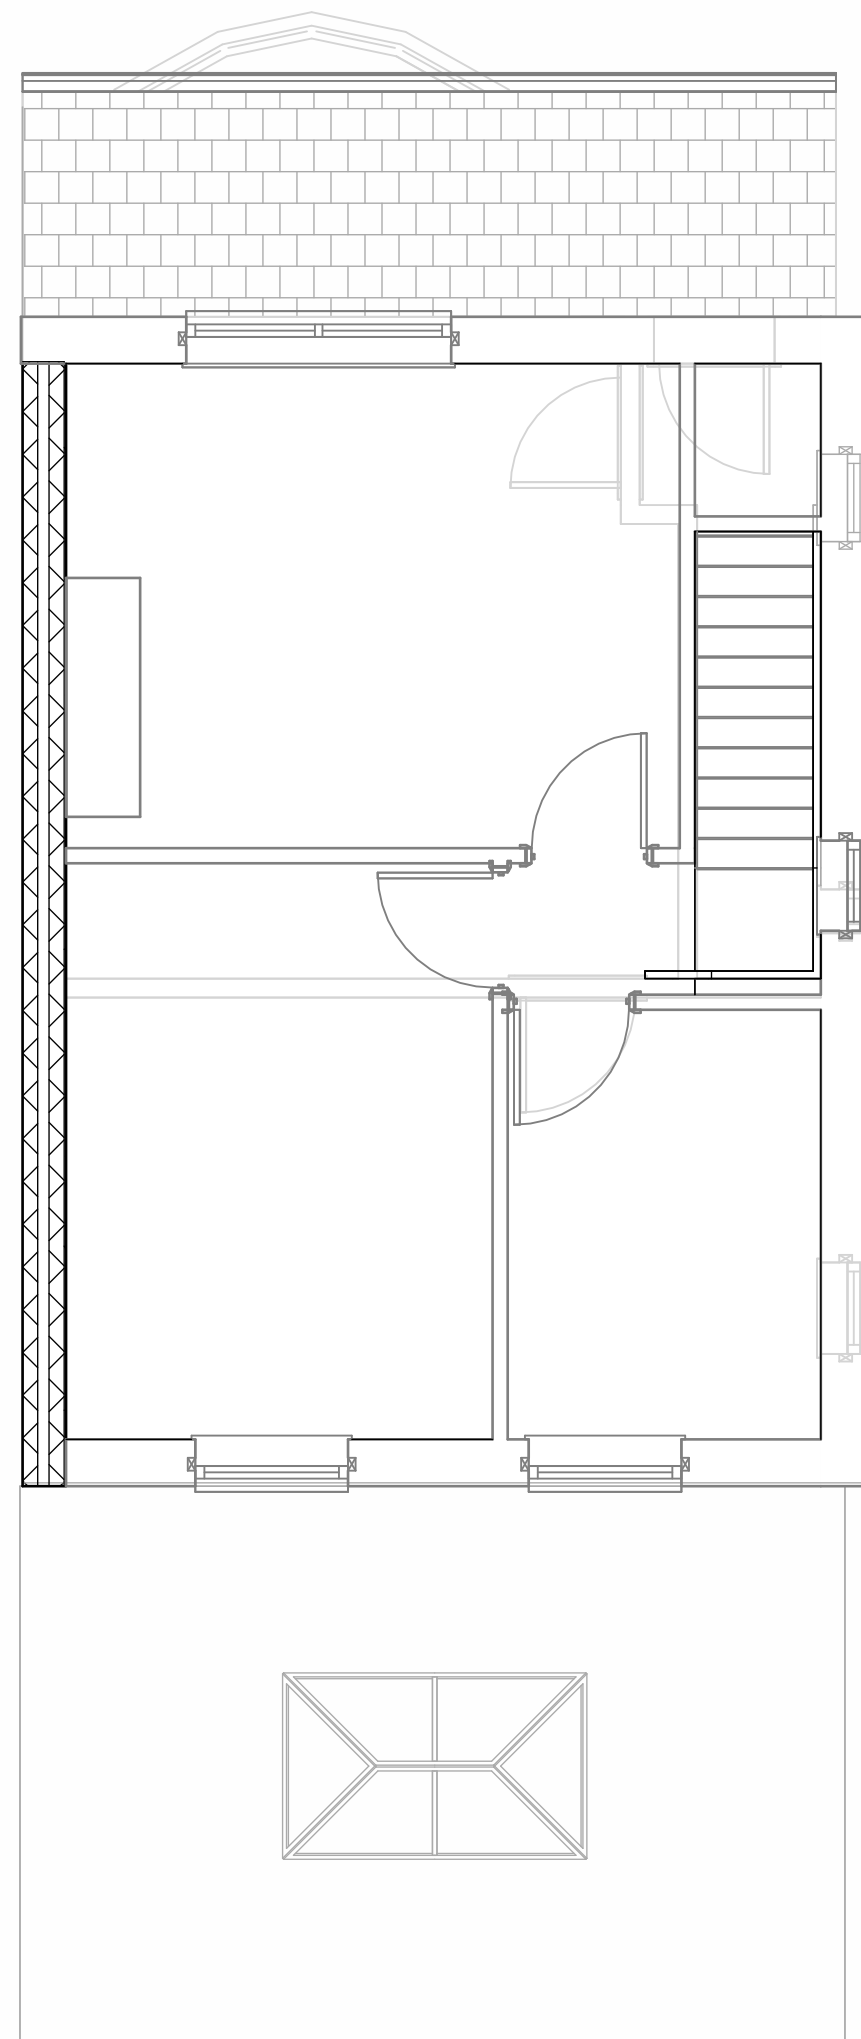

First Floor Proposed
1 : 50

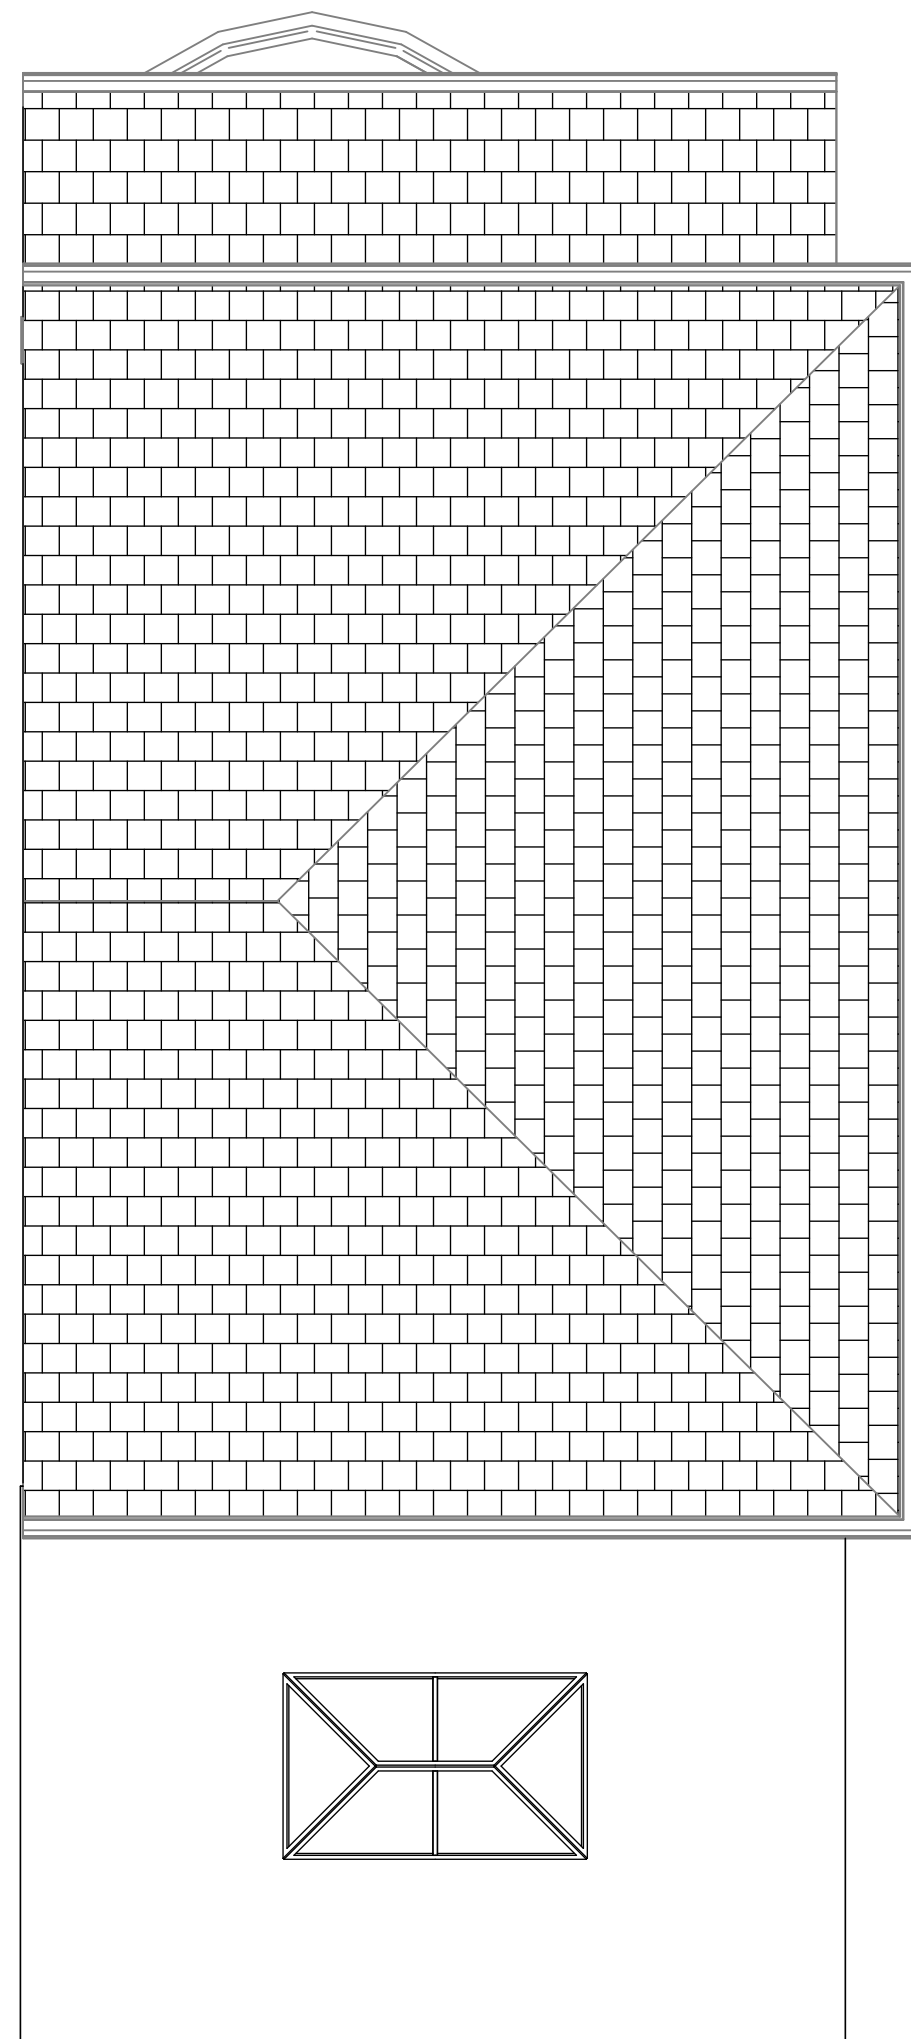

Roof Proposed
1 : 50

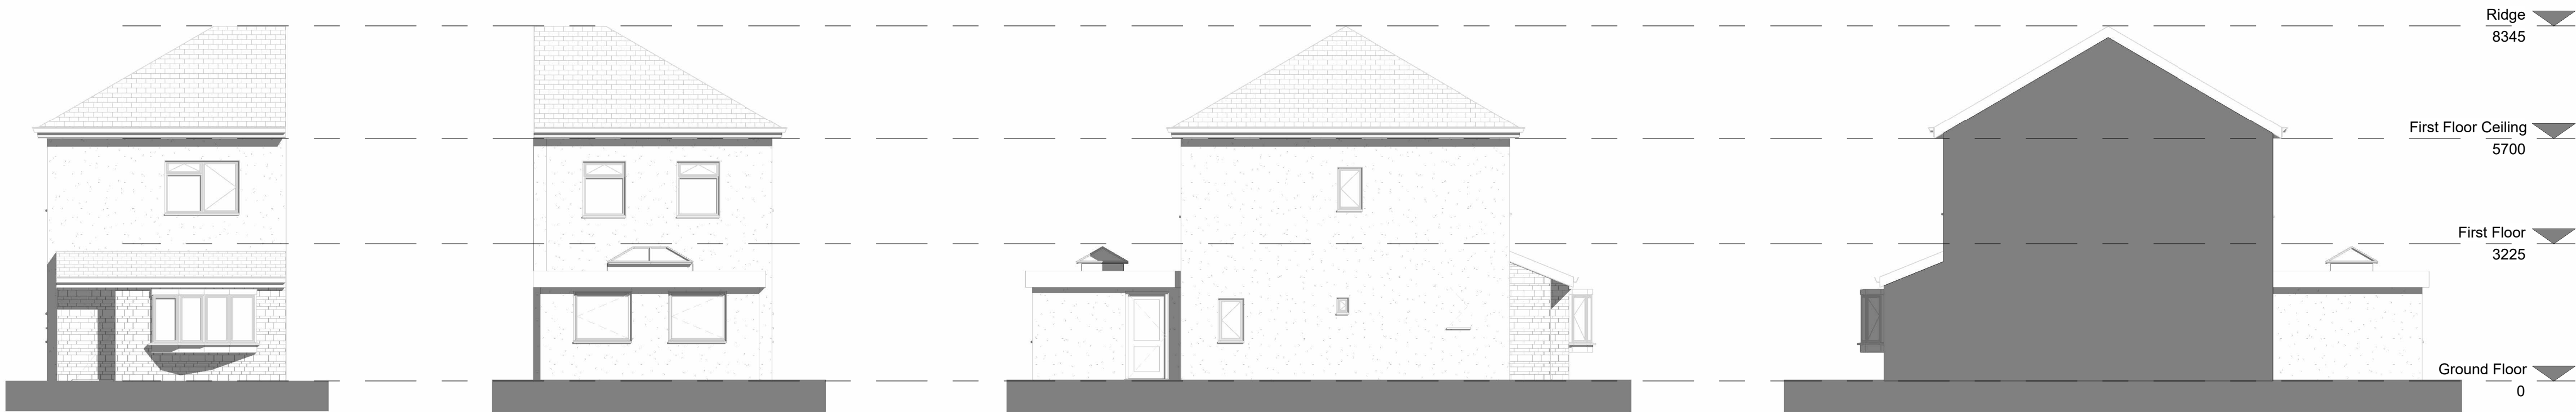

North East Proposed
1 : 100

South West Proposed
1 : 100

South East Proposed
1 : 100

North West Proposed
1 : 100

proposed plans and elevations
13 Cowdale Cottages, Nr. Buxton
planning issue



BSc (Hons) Architectural Technology
43b High Street Buxton Derbyshire
t: +44(0)7957 314 229
e : mikeyfoulkes@hotmail.com

Client:
Will Gratton
Drawing no:
WGPL-003
Revision no:
A - NW Elevation added
Scale: (@A1)
As indicated
Checked: **MJF**
Date: **01/02/26**

© Copyright MJF Architectural Design 2025.
Drawings are the intellectual property of MJF Architectural Design and must not be copied, duplicated or communicated to any third party without prior written consent of MJF Architectural Design. All rights reserved

All dimensions to be checked on site with any discrepancies to be checked with designer prior to construction.