


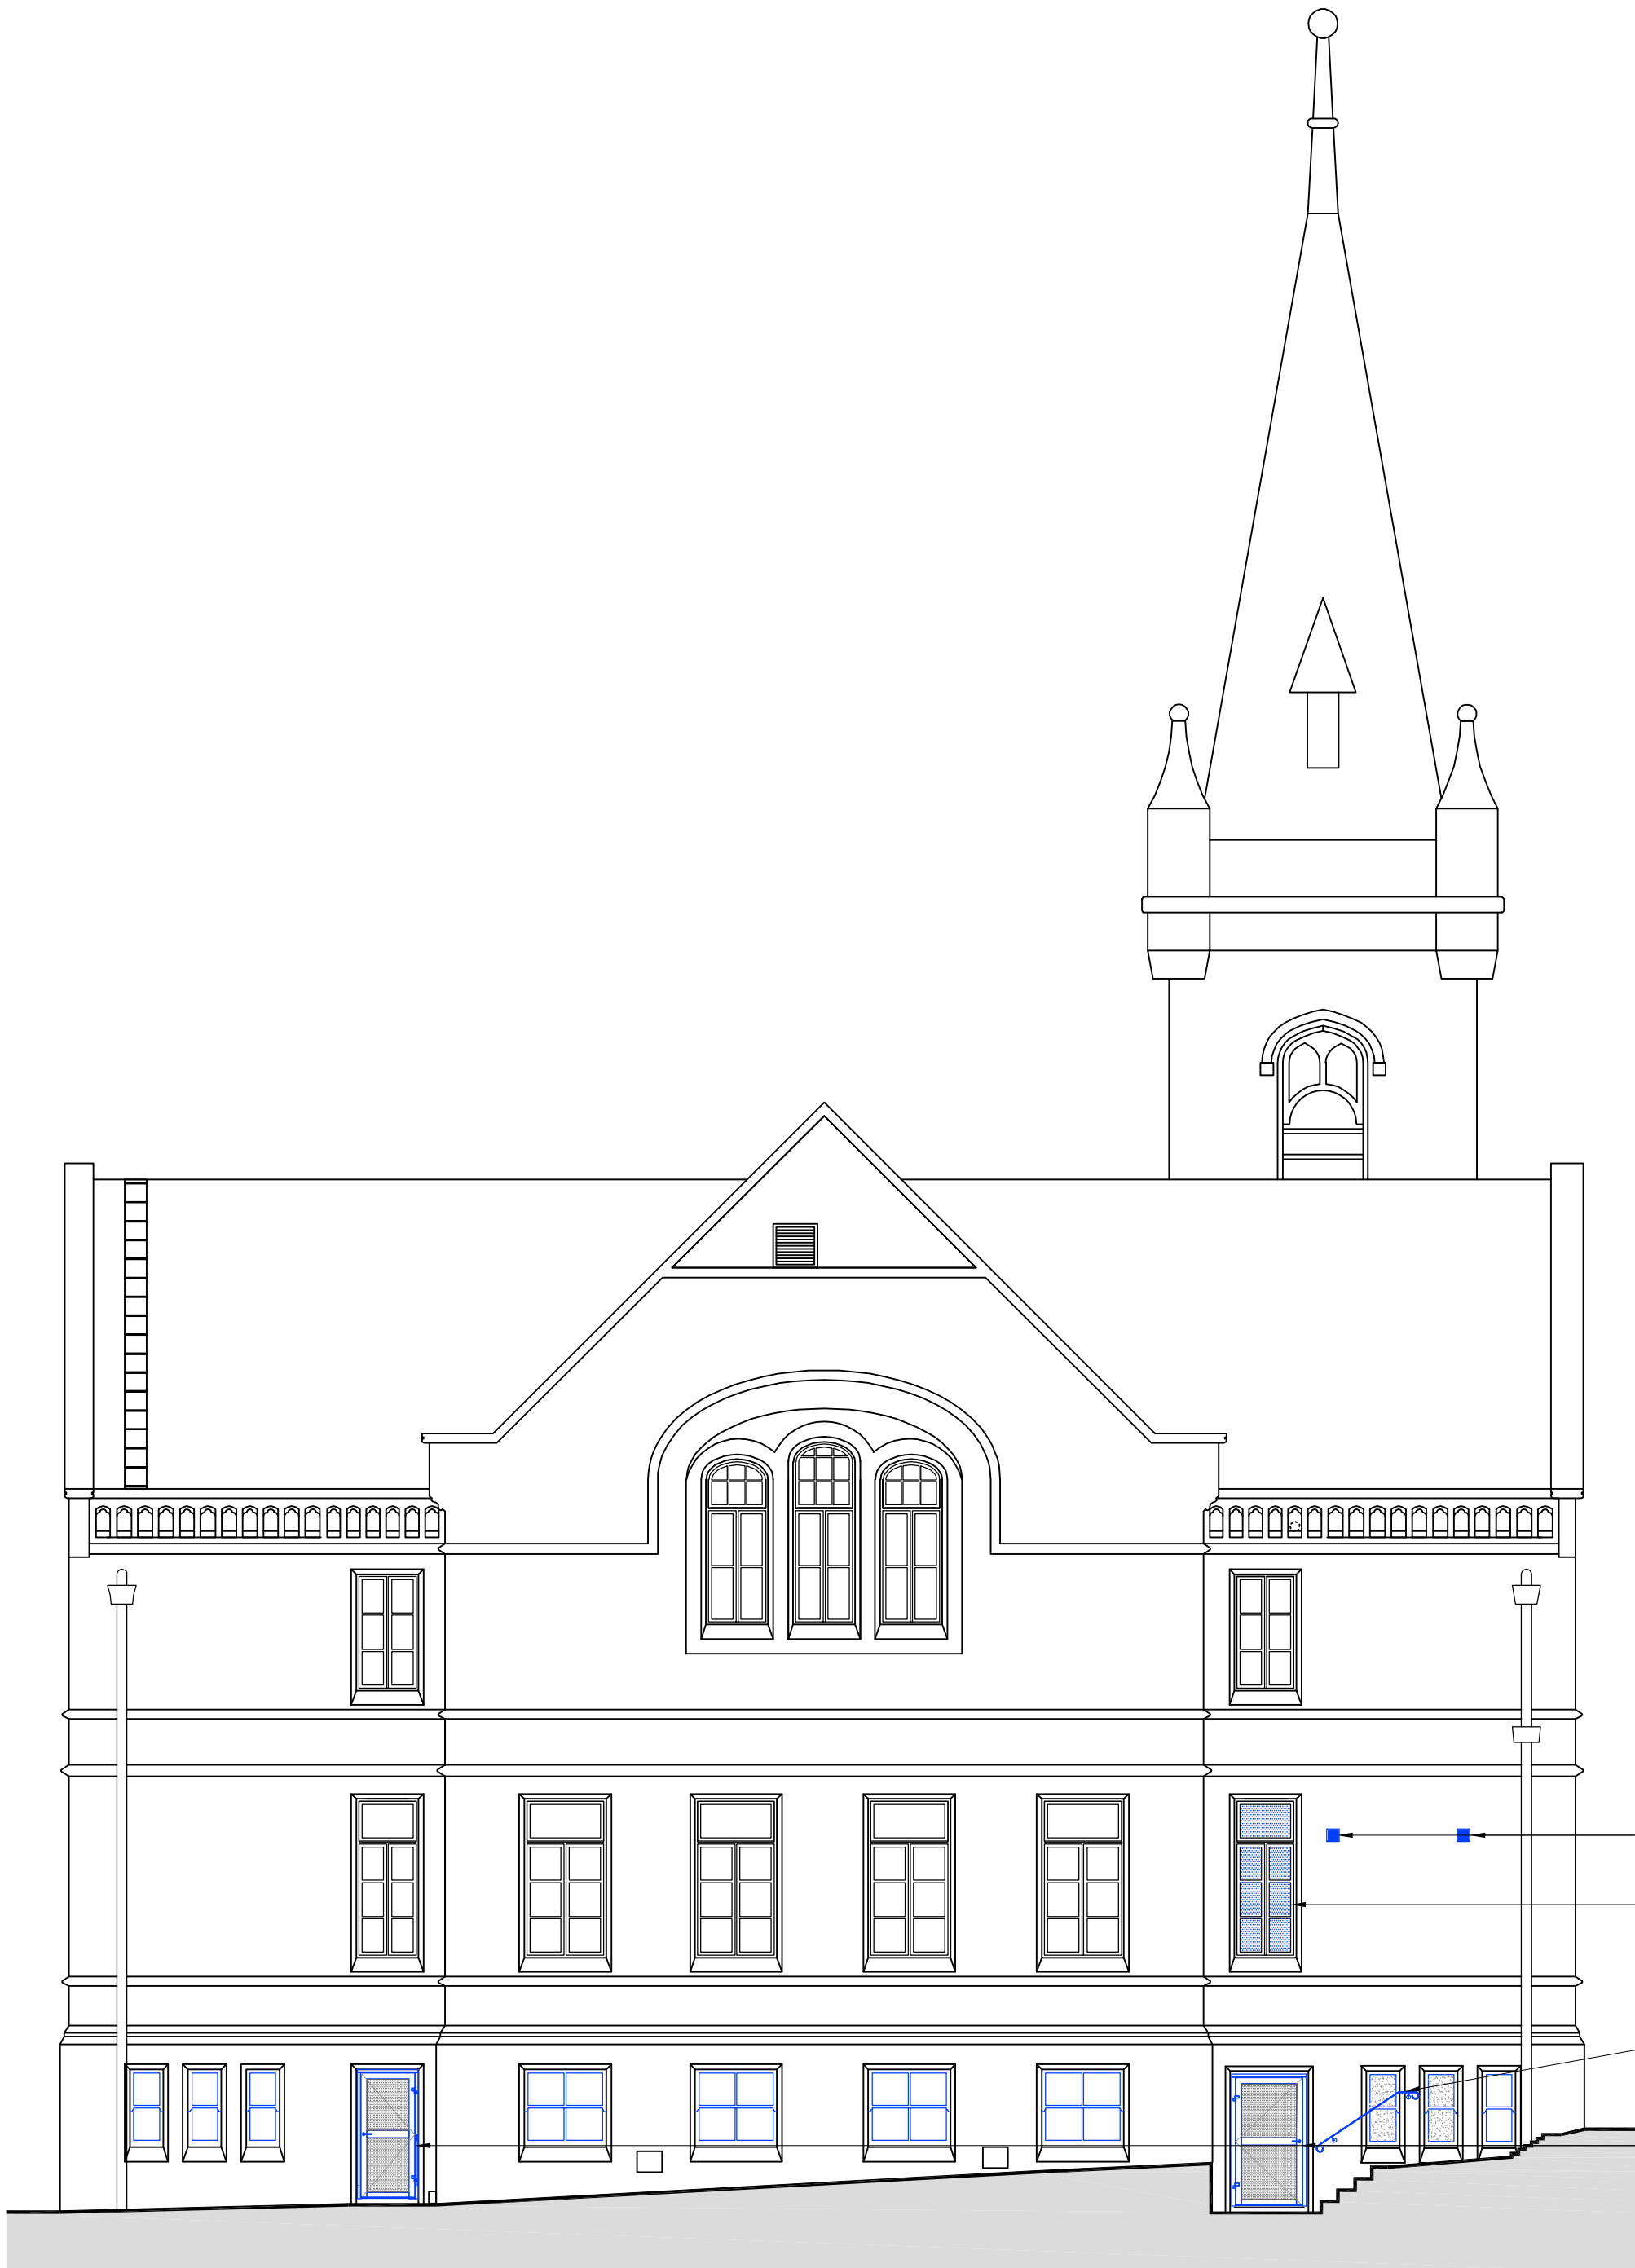

Proposed Elevation A
Scale 1:100 @ A0



Proposed Elevation B
Scale 1:100 @ A0



Proposed Elevation C
Scale 1:100 @ A0



Proposed Elevation D
Scale 1:100 @ A0

Notes



New / modified items highlighted

New Aluminium door installed, colour green to match existing, aluminium insulated infill panels instead of glazing.

Louvre panels to outlet vents, Aluminium, PPC finished colour TBC, size as noted on drawing.

50 x 12.7mm mild steel convex bar handrail, PPC finish colour to match existing handrails

Rev	Description	Date	Drawn by	Approved by
original by		date created		
ASN		24.11.25		ND



AHR Building Consultancy Ltd
5th Floor
60 Princess Street
Manchester
M2 4EW
United Kingdom

T +44(0)161 6207600
E manchester@ahr.co.uk
www.ahr.co.uk



project
Victoria Hall, Glossop
Internal Alterations

drawing
Proposed Elevations

Project number	Scale
2021_00039_003	1:100
Drawing number	Issue number
HPBC-AHR-VH-00-DR-A-20-P04	Planning

This drawing to be used in accordance with all related drawings. All dimensions must be checked and verified on site before commencing any work or producing shop drawings. The originator should be notified immediately in any discrepancy. This drawing is copyright and remains the property of AHR.

0 0.51m 2m 5m
1:100