



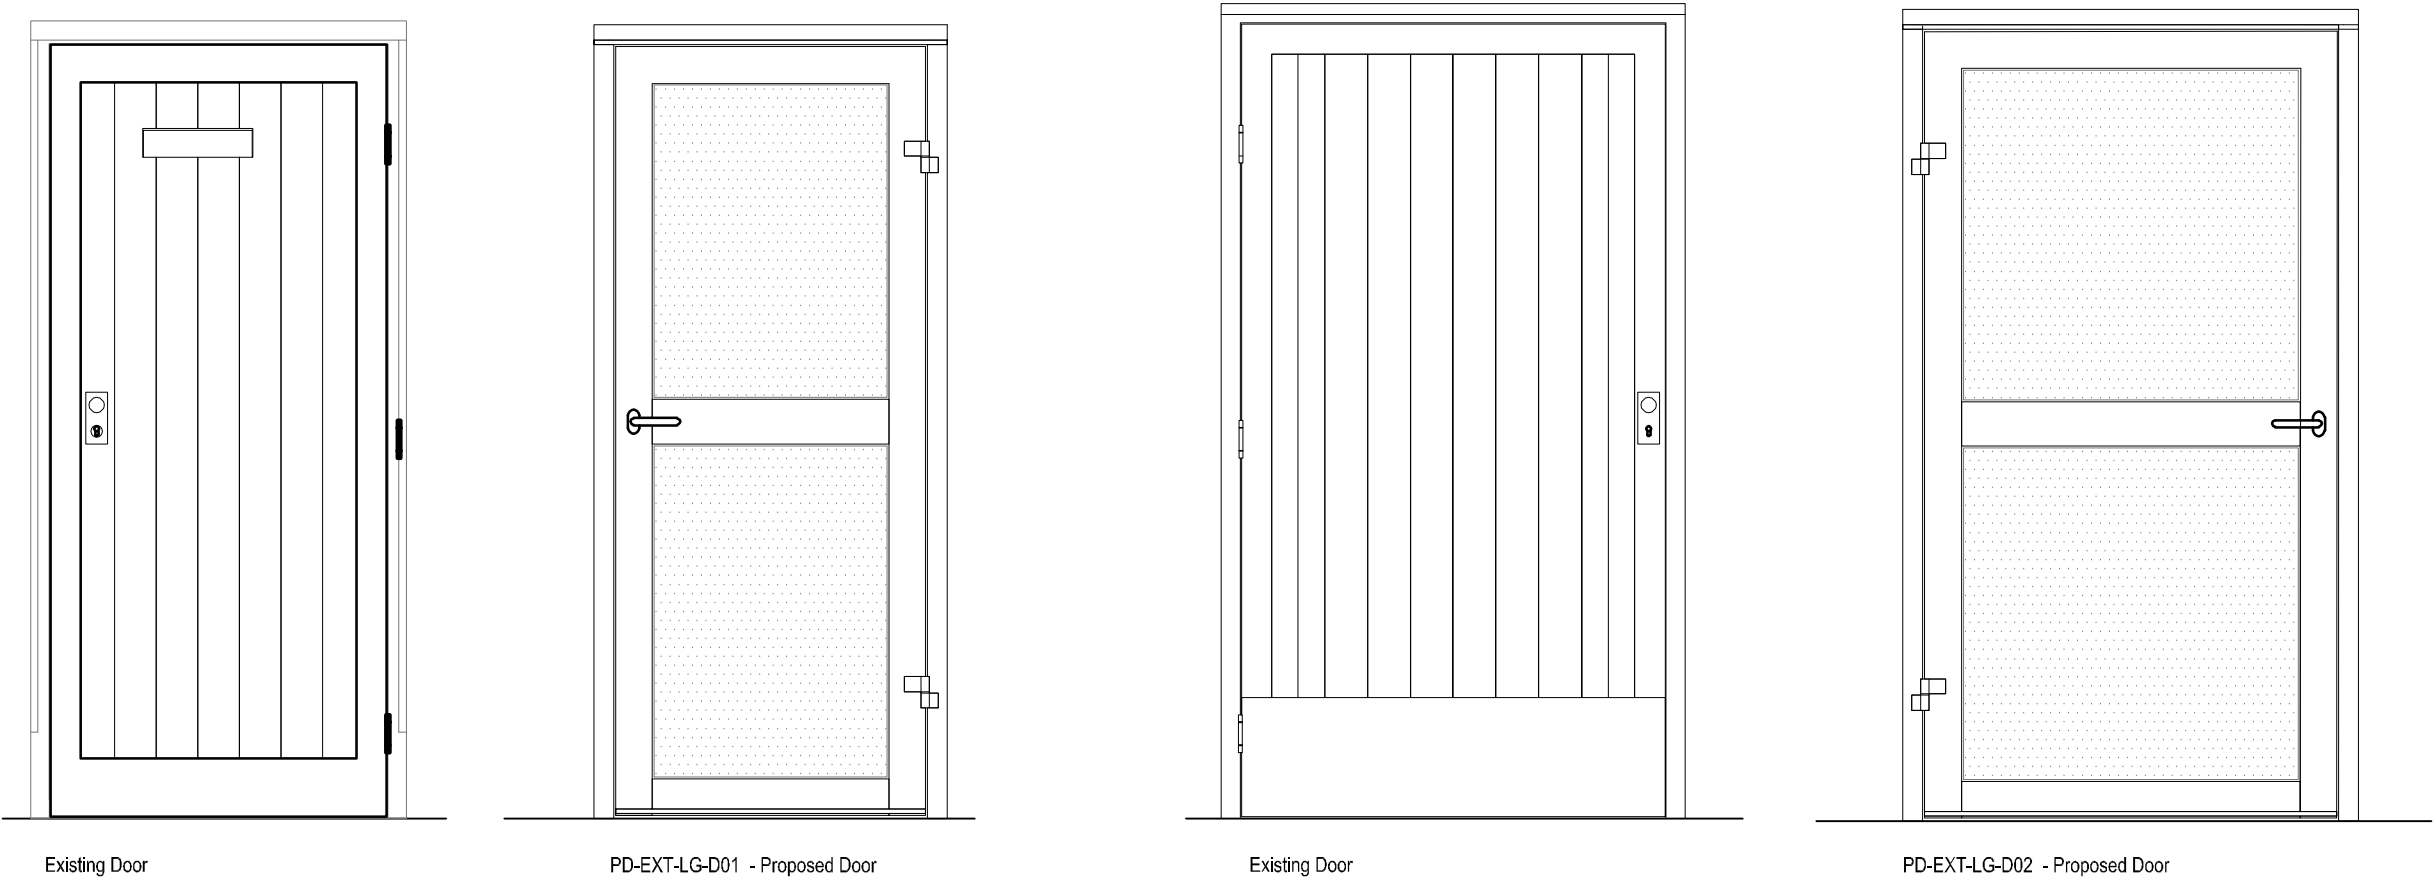

External Door Elevations

Scale 1:20 @ A3

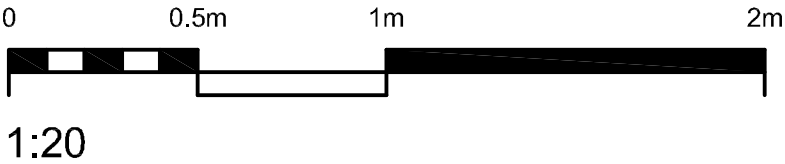

Notes

Existing Doors:
Timber construction, vertical panel
solid doors.
Painted finish colour green.

Proposed Doors.
Doors to be supplied as complete sets
including the door and frames, doors and
frames are to be thermally broken
aluminium powder coated .
Colour finish tbc.
All fixing details are to be to manufactures
specification
All in accordance with NBS. L20.

As alternative to glazing to have insulated
aluminium panels, PPC finished, colour
TBC

Both doors to have panic hardware
installed internally

Structural opening sizes are;
PD-EXT-LG-D01 - 995 x 2110
PD-EXT-LG-D02 - 1225 x 2155

Rev	Description	Date	Dr by	App by
original by	date created	approved by		
ASN	01.10.25	JW		



AHR Building Consultancy Ltd
5th Floor
55 Princess Street
Manchester
M2 4EW
United Kingdom

T +44(0)161 8287900
E manchester@ahr.co.uk
www.ahr.co.uk

client		
 High Peak Borough Council working for our community		
project		
Victoria Hall, Glossop Internal Alterations		
drawing		
Proposed External Doors		
project number		scale
2021.00039.003		1:20 @A3
drawing number	rev	Issue status
HPBC-AHR-VH-LG-DR-A-31-P01		Planning

This drawing is to be read in conjunction with all related drawings.
All dimensions must be checked and verified on site before
commencing any work or producing shop drawings. The originator
should be notified immediately of any discrepancy.
This drawing is copyright and remains the property of AHR.