


Window Type 01

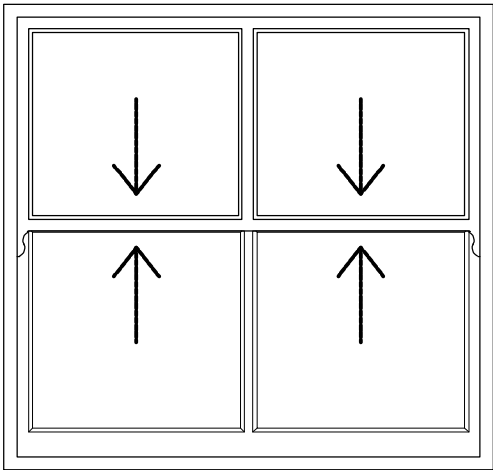

Window Type 02

External Window Elevations

Scale 1:20 @ A3

Order of works.

- Remove defective or perished sealant and re-apply with Arbokol 1000 polysulphide sealant

Timber repairs:

- Remove flaking paintwork
- Remove resin from surface
- Sand to remove all arises
- Apply sealer
- Apply stopper to deep cavities, open joints and indentations
- Sand down filler to a smooth surface
- To larger areas of defective timber, removed decayed wood and prepare for splice repair
- Splice repair to be formed with male-to-female diagonal joints using matching species and grain
- Mechanically fix splices with stainless steel screws and glue, driven from inside the window

Sliding Sash overhaul:

- Remove sash windows from frame by removal of parting beads
- Remove box frame to expose sash cords and pulley (retaining weights)
- Fit new waxed cotton cords and pulleys
- Fit new draught proof strips to bottom rail and middle sash rail
- Fit new parting beads and staff beads
- Fit new polished brass sash lifts
- Any damaged or dissimilar panes of glass shall be replaced with min. 6mm Pilkington safety glass

Decoration:

- Remove defective coating systems
- Apply 1-2 coats knotting primer
- Apply one coat dulux weathershield preservative primer
- Apply two coats dulux exterior flexible undercoat
- Apply 1 coat dulux weathershield exterior high gloss

Notes

External Windows;
Allow for the refurbishment of existing windows in situ;

Type 1
PW-EXT-LG-W01
PW-EXT-LG-W02
PW-EXT-LG-W03
PW-EXT-LG-W04
PW-EXT-LG-W08
PW-EXT-LG-W09
PW-EXT-LG-W10

and Type 02
PW-EXT-LG-W04
PW-EXT-LG-W05
PW-EXT-LG-W06
PW-EXT-LG-W07

I accordance with the order of works.

For window positions see drawing no. HPBC-AHR-VH-LG-DR-A-20-P01

Rev	Description	Date	Dr by	App by
original by	date created	approved by		
ASN	01.10.25	JW		



AHR Building Consultancy Ltd
5th Floor
55 Princess Street
Manchester
M2 4EW
United Kingdom

T +44(0)161 8287900
E manchester@ahr.co.uk
www.ahr.co.uk

client



High Peak Borough Council
working for our community


project

Victoria Hall, Glossop
Internal Alterations

drawing

External Window Refurbishment Details

project number	scale	
2021.00039.003	1:20 @A3	
drawing number	rev	Issue status
HPBC-AHR-VH-LG-DR-A-31-P02		Tender

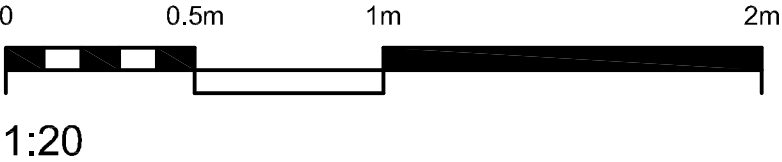

This drawing is to be read in conjunction with all related drawings. All dimensions must be checked and verified on site before commencing any work or producing shop drawings. The originator should be notified immediately of any discrepancy. This drawing is copyright and remains the property of AHR.