


Notes

Internal Doors;


Timber doors, with glazing as noted.

Painted finish colour to match existing.

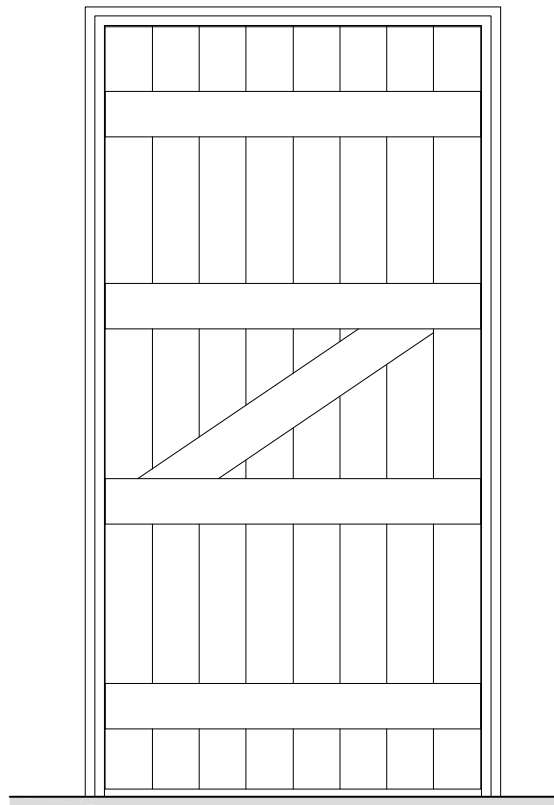


Existing Club Room Door
Scale 1:20 @ A1


Proposed Door Elevations Basement Level

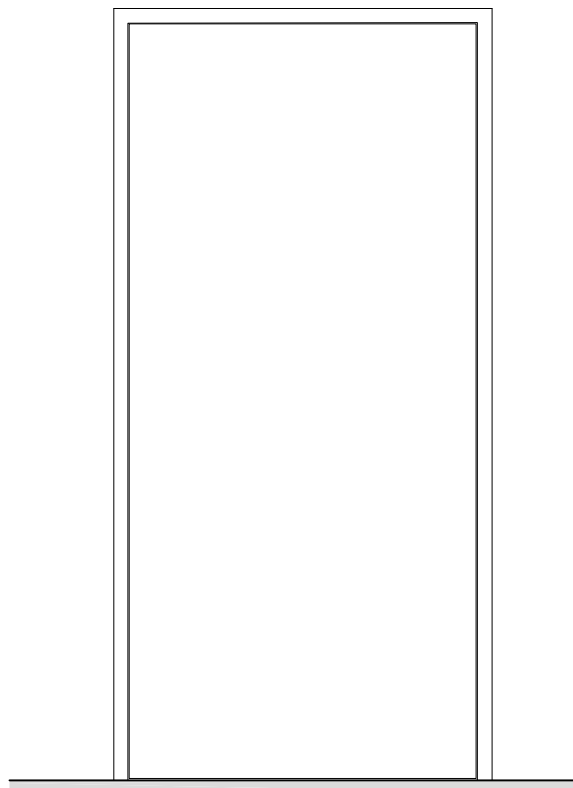

Proposed Door PD-INT-LG-D03 / D08
and D10
Scale 1:20 @ A1

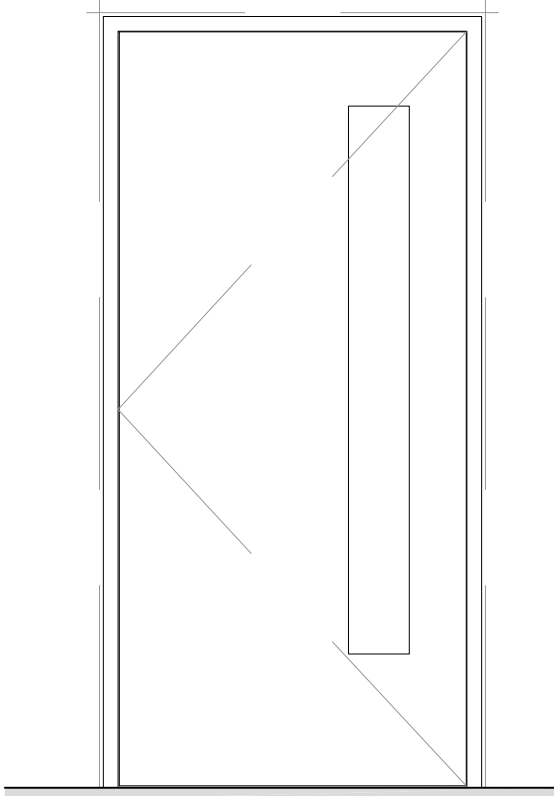


Proposed Door PD-INT-LG-D01 / D02
D04 / D05/D06/D07 and D09
Scale 1:20 @ A1

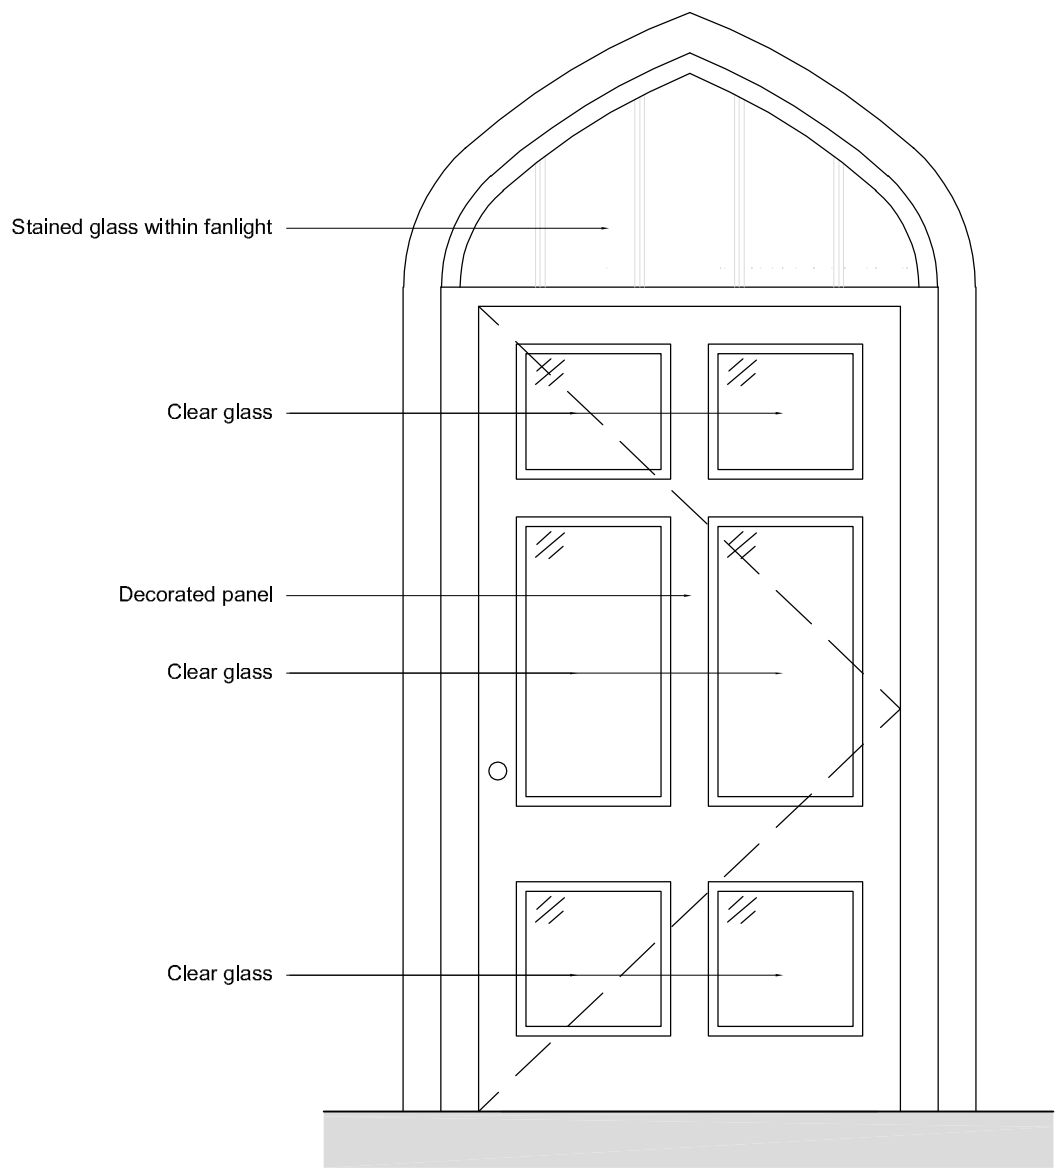


Proposed Door D02
Scale 1:20 @ A1


Proposed Door Elevations Ground Floor

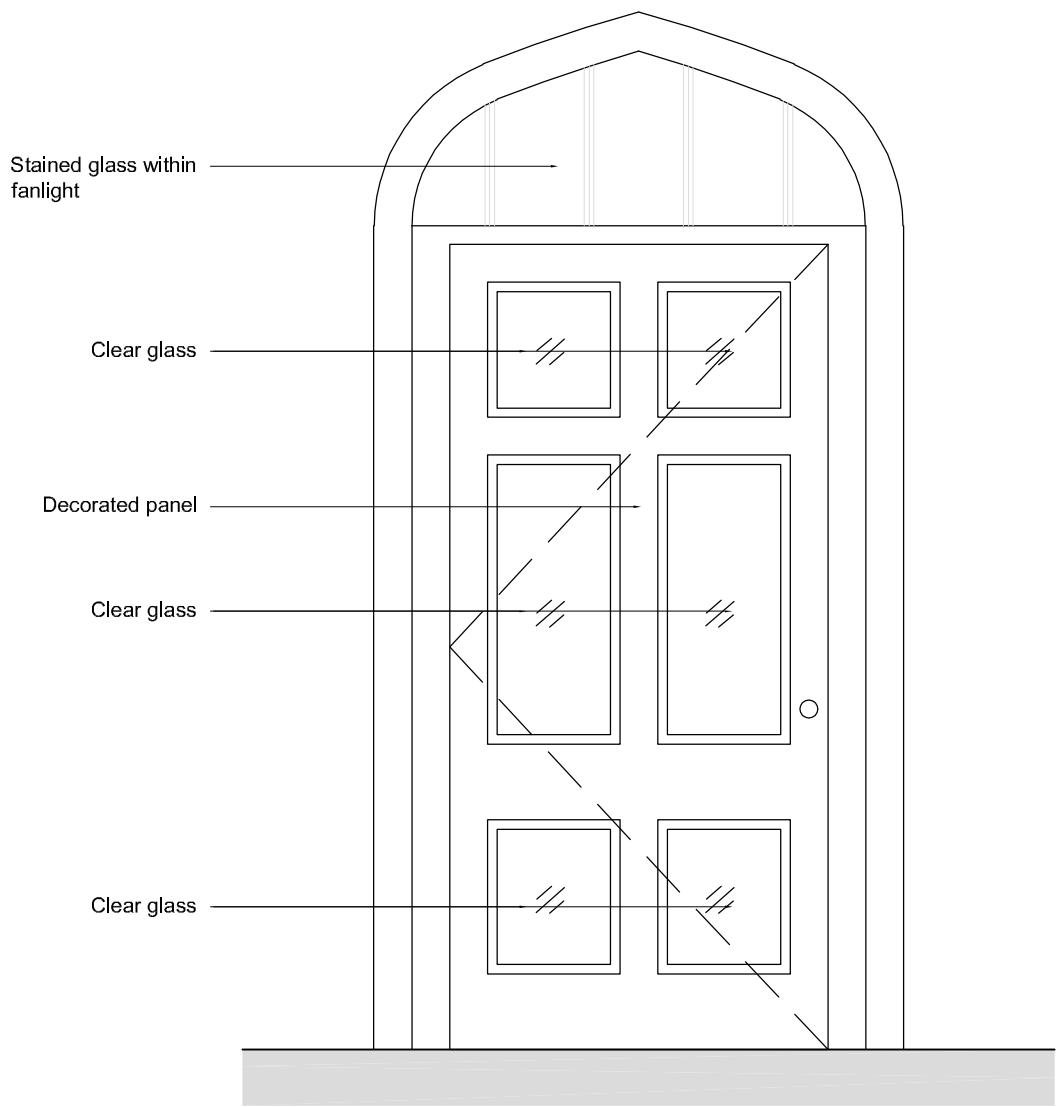


Proposed Door D03
Scale 1:20 @ A1

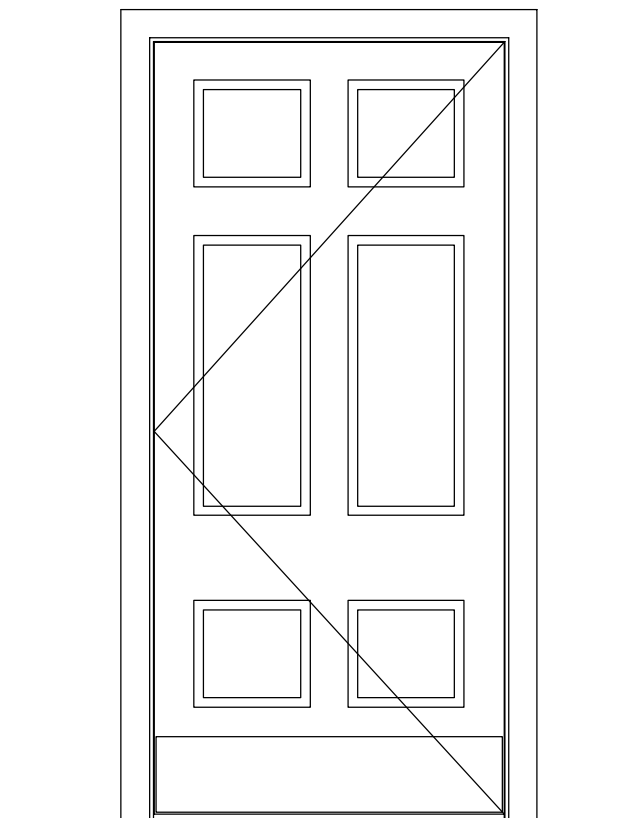

Proposed Door D04 / D05
Scale 1:20 @ A1

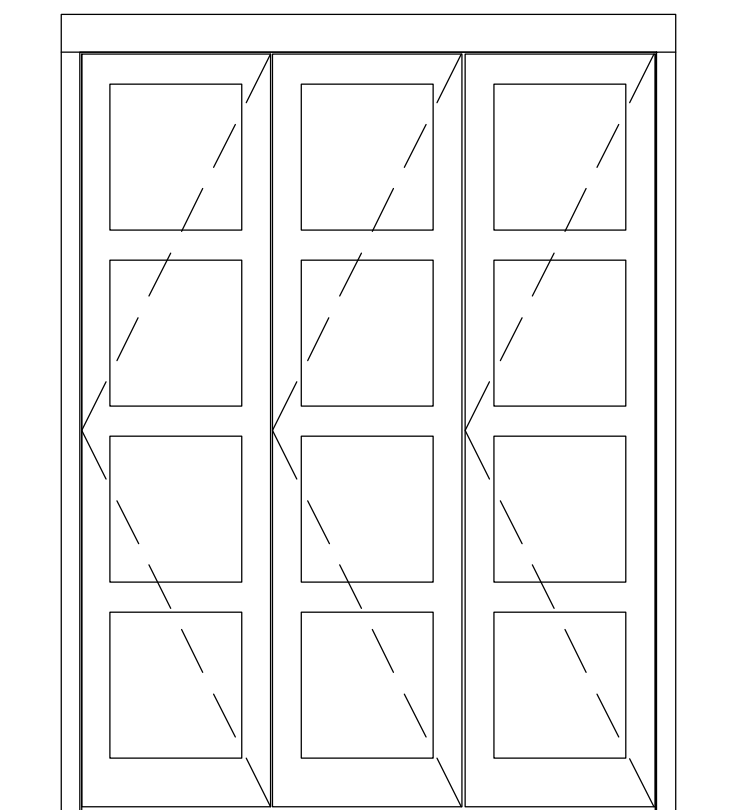

Proposed Door D6
Scale 1:20 @ A1

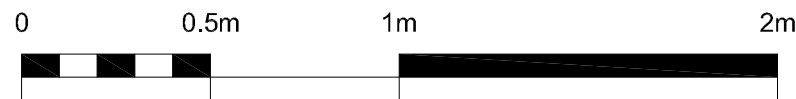

1:20

Rev	Description	Date	Dr by	App by
original by		date created		Approved by
AB		27.08.25		JW



AHR Building Consultancy Ltd
5th Floor
55 Princess Street
Manchester
M2 4EW
United Kingdom

T +44(0)161 8287900
E manchester@ahr.co.uk
www.ahr.co.uk

client			
project	Victoria Hall, Glossop Internal Alterations		
drawing	Proposed Internal Doors		
project number	2021.00039.003	scale	As Indicated @A1
drawing number	HPBC-AHR-VH-00-DR-A-32-P01	rev	-
		issue status	Planning

This drawing is to be read in conjunction with all related drawings. All dimensions must be checked and verified on site before commencing any work or producing shop drawings. The originator should be notified immediately of any discrepancy. This drawing is copyright and remains the property of AHR.