



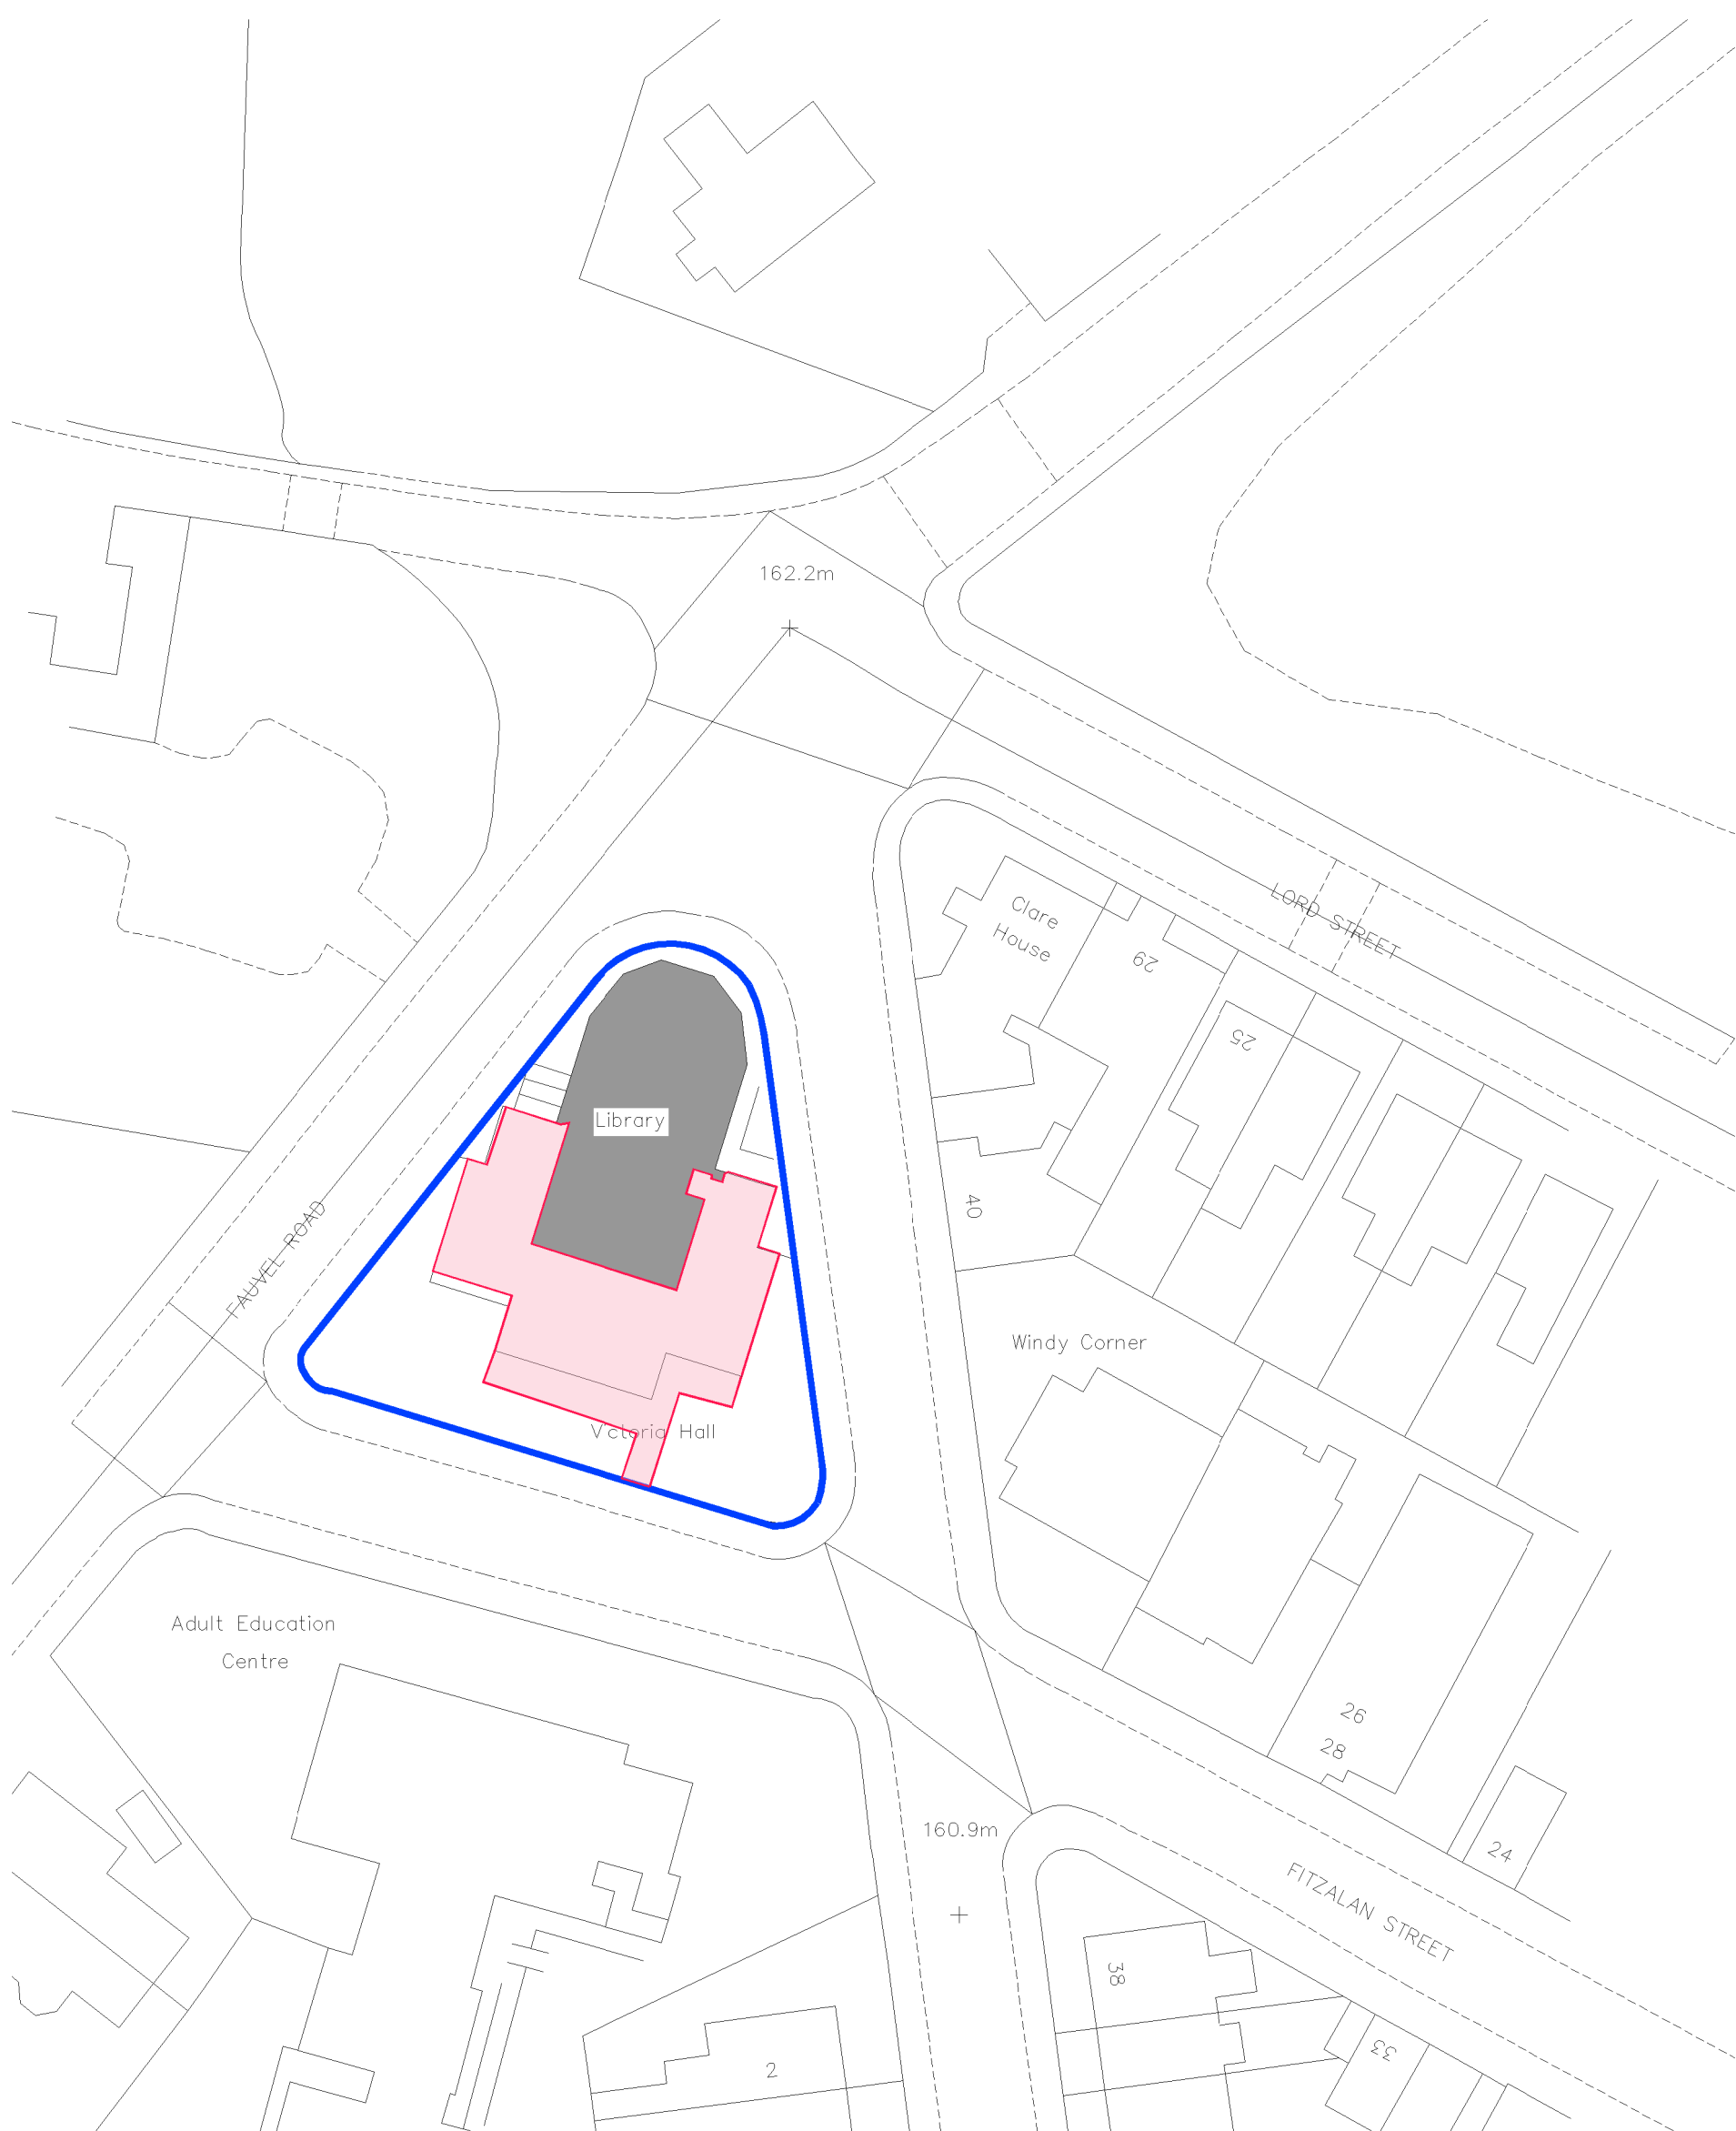


Ordnance Survey (c) Crown Copyright 2021. All rights reserved. Licence number 100022432

Block Plan Showing Area of Works

Scale 1:500 @ A2

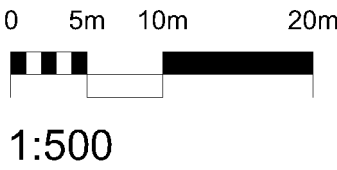

Notes

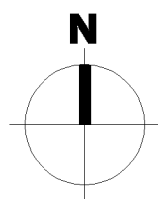

Indicates approximate extent of site Boundary



Indicates Area of Works



Indicates Existing Building

Rev	Description	Date	Dr by	App by
original by		date created	approved by	
ASN		24.11.25		ND



AHR Building Consultancy Ltd
5th Floor
55 Princess Street
Manchester
M2 4EW
United Kingdom

T +44(0)161 8287800
E manchester@ahr.co.uk
www.ahr.co.uk



project
Victoria Hall, Glossop
Internal Alterations
drawing
Block Plan

project number	scale	
2021.00039.003	1:500	@A2
drawing number	rev	issue status
HPBC-AHR-VH-00-DR-A-98-P02		Planning

This drawing is to be read in conjunction with all related drawings. All dimensions must be checked and verified on site before commencing any work or producing shop drawings. The originator should be notified immediately of any discrepancy. This drawing is copyright and remains the property of AHR.