


Notes

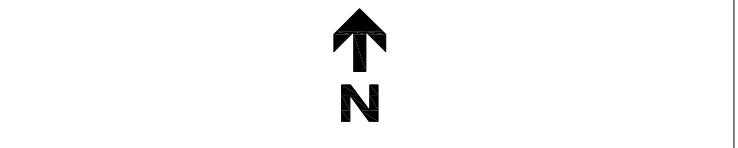

Indicates location of new vents introduced, core drilled through wall.

Indicates are of damp penetration through walls.
Existing plaster and wall lining to be removed.
Cavity drain membrane installed to walls noted,
and 12.5mm plasterboard lining finish.

Other internal and external walls requiring repair to have defective plaster removed and made good with Tarmac Limelite renovating plaster.

Walls to have painted finish.

Floors to have water based Epoxy floor membranbe DPM installed.
Club Room to carpet finish, accessible WC and circulation to have vinyl floor finish and barrier matting to external Doors

Existing ceiling finish to be removed, 2 x 12.5mm plasterboard ceiling to be installed, with new light fittings.

PD-INT-LG-xxx


Internal doors to be replace, new timber fire doors.
Existing doors retained to be sanded down and painted

PD-EXT-LG-xxx

External doors being replaced, Aluminium rebate doors with insulated aluminium panels in place of Glazing.
Colour green to match existing.


PW-EXT-LG-xxx

Existing timber windows to be retained and refurbished, painted finish colour as existing.

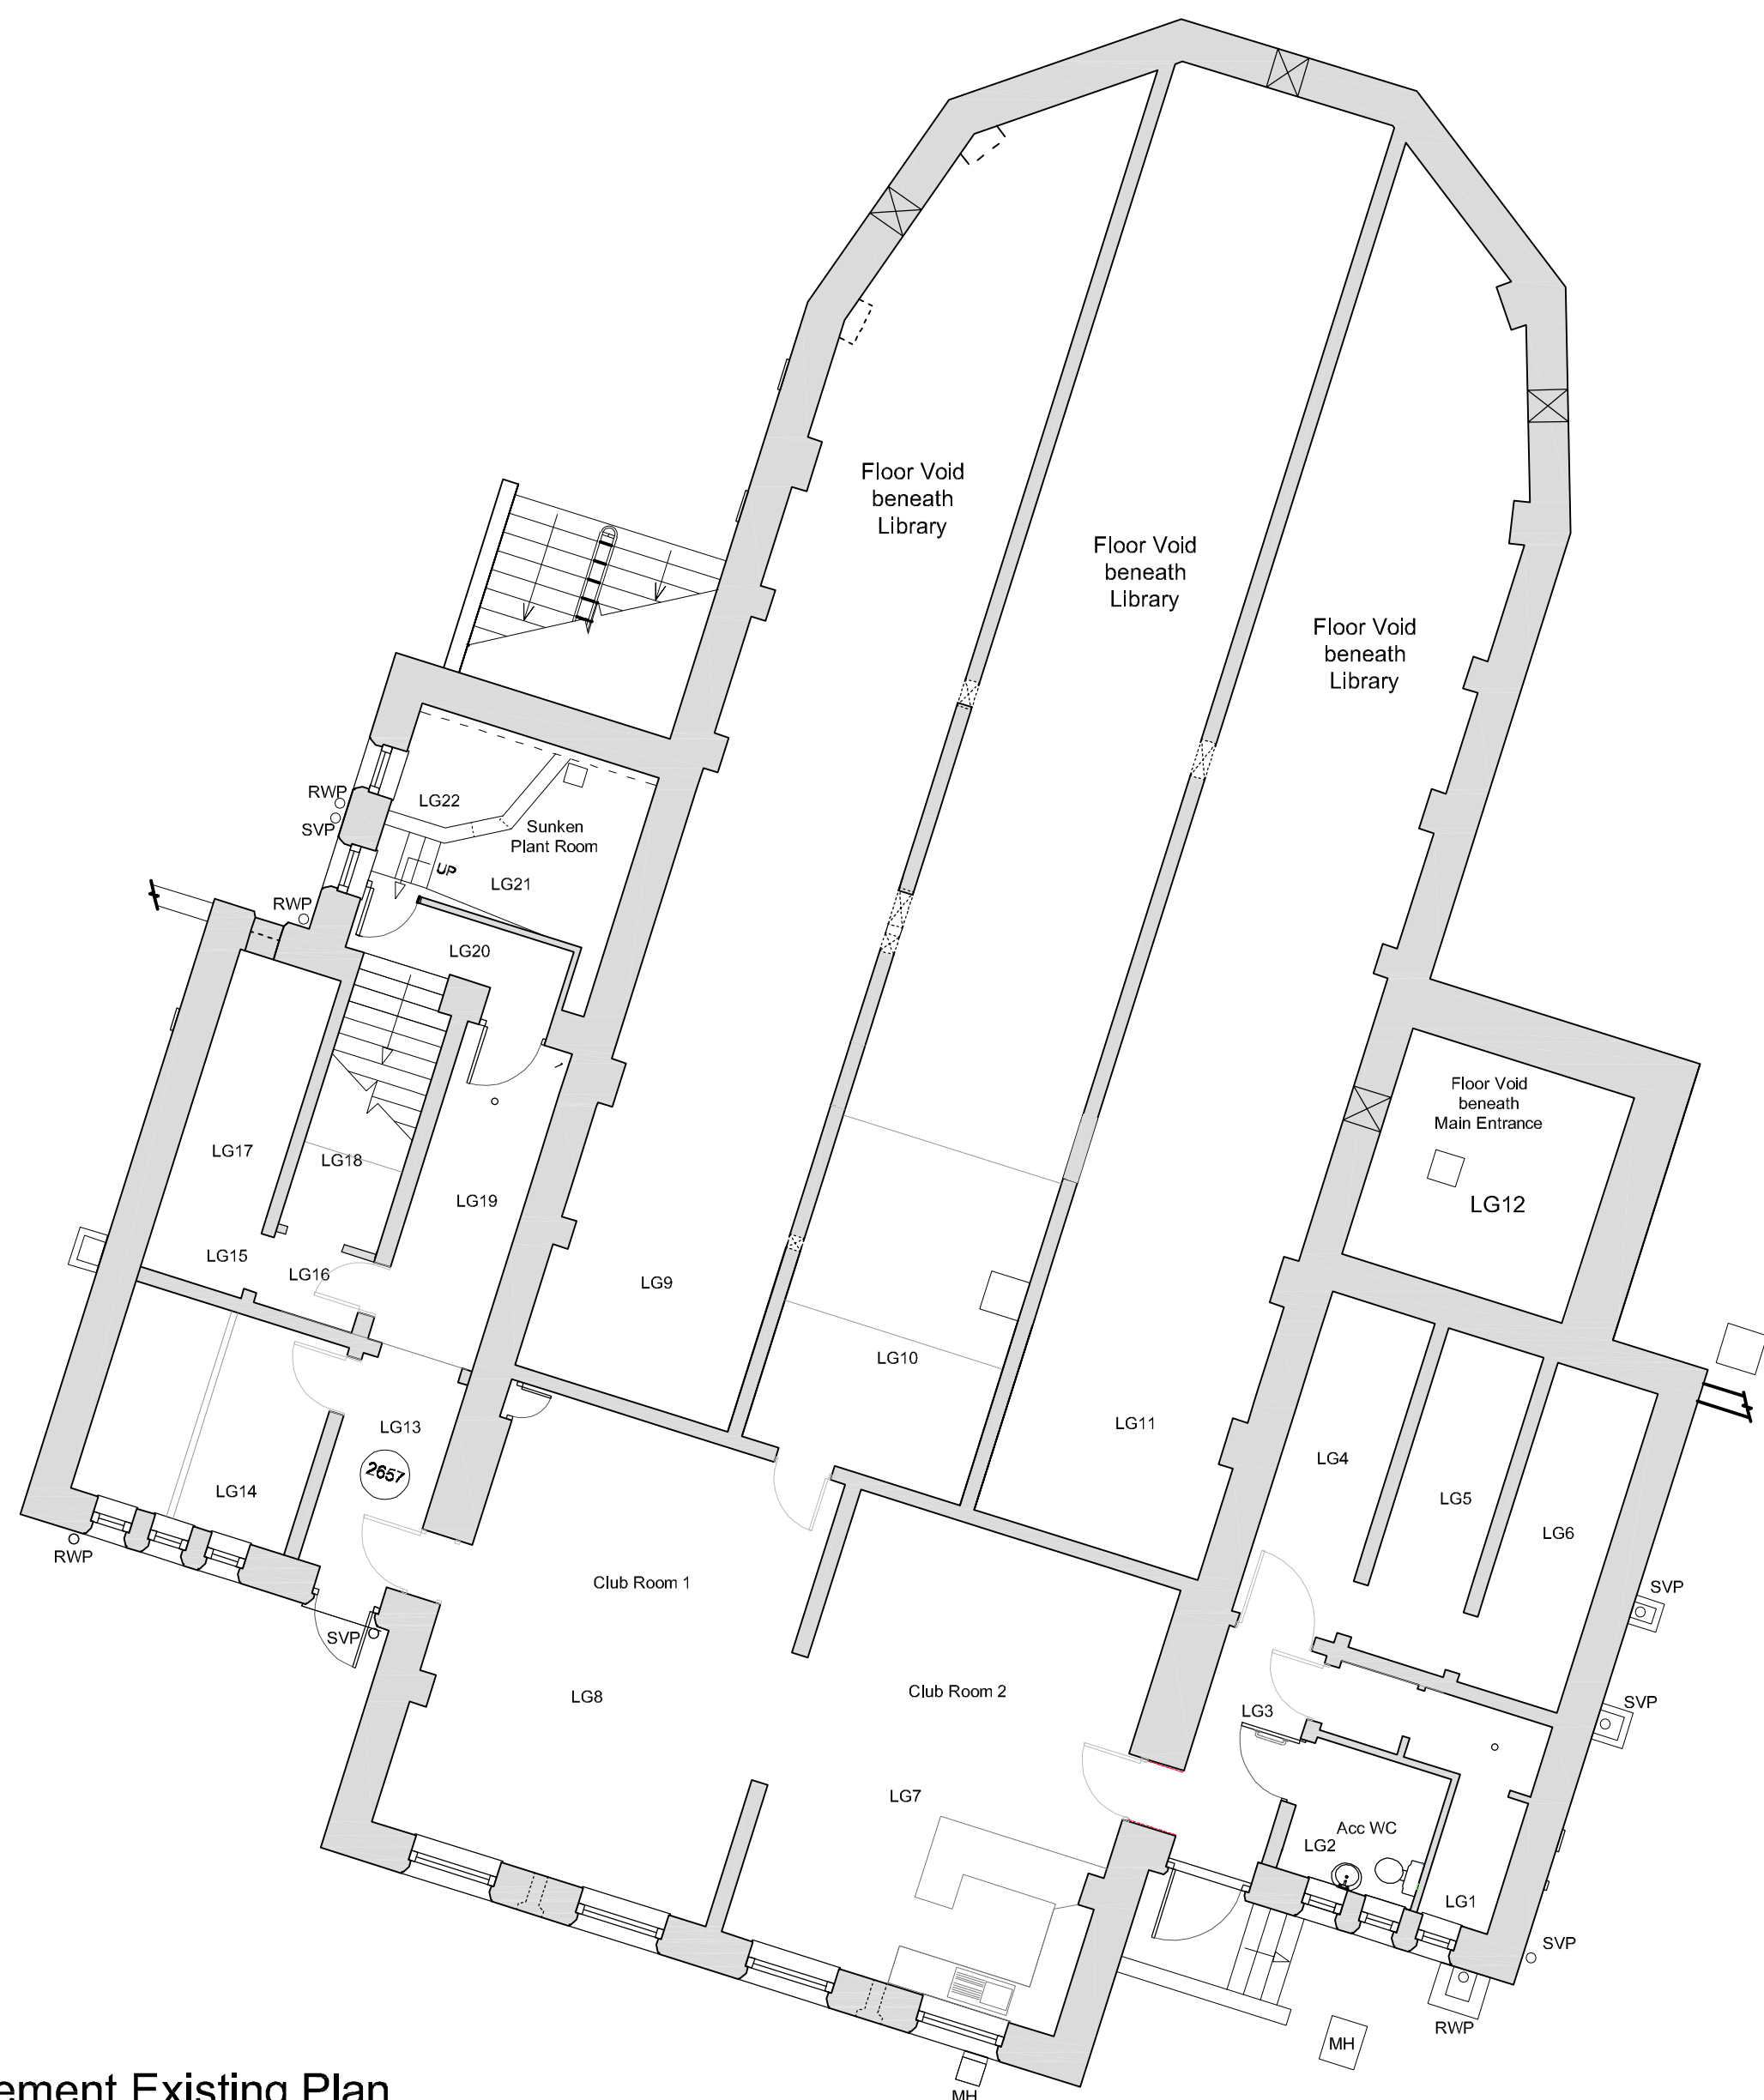

Basement Existing Plan


Scale 1:100 @ A1

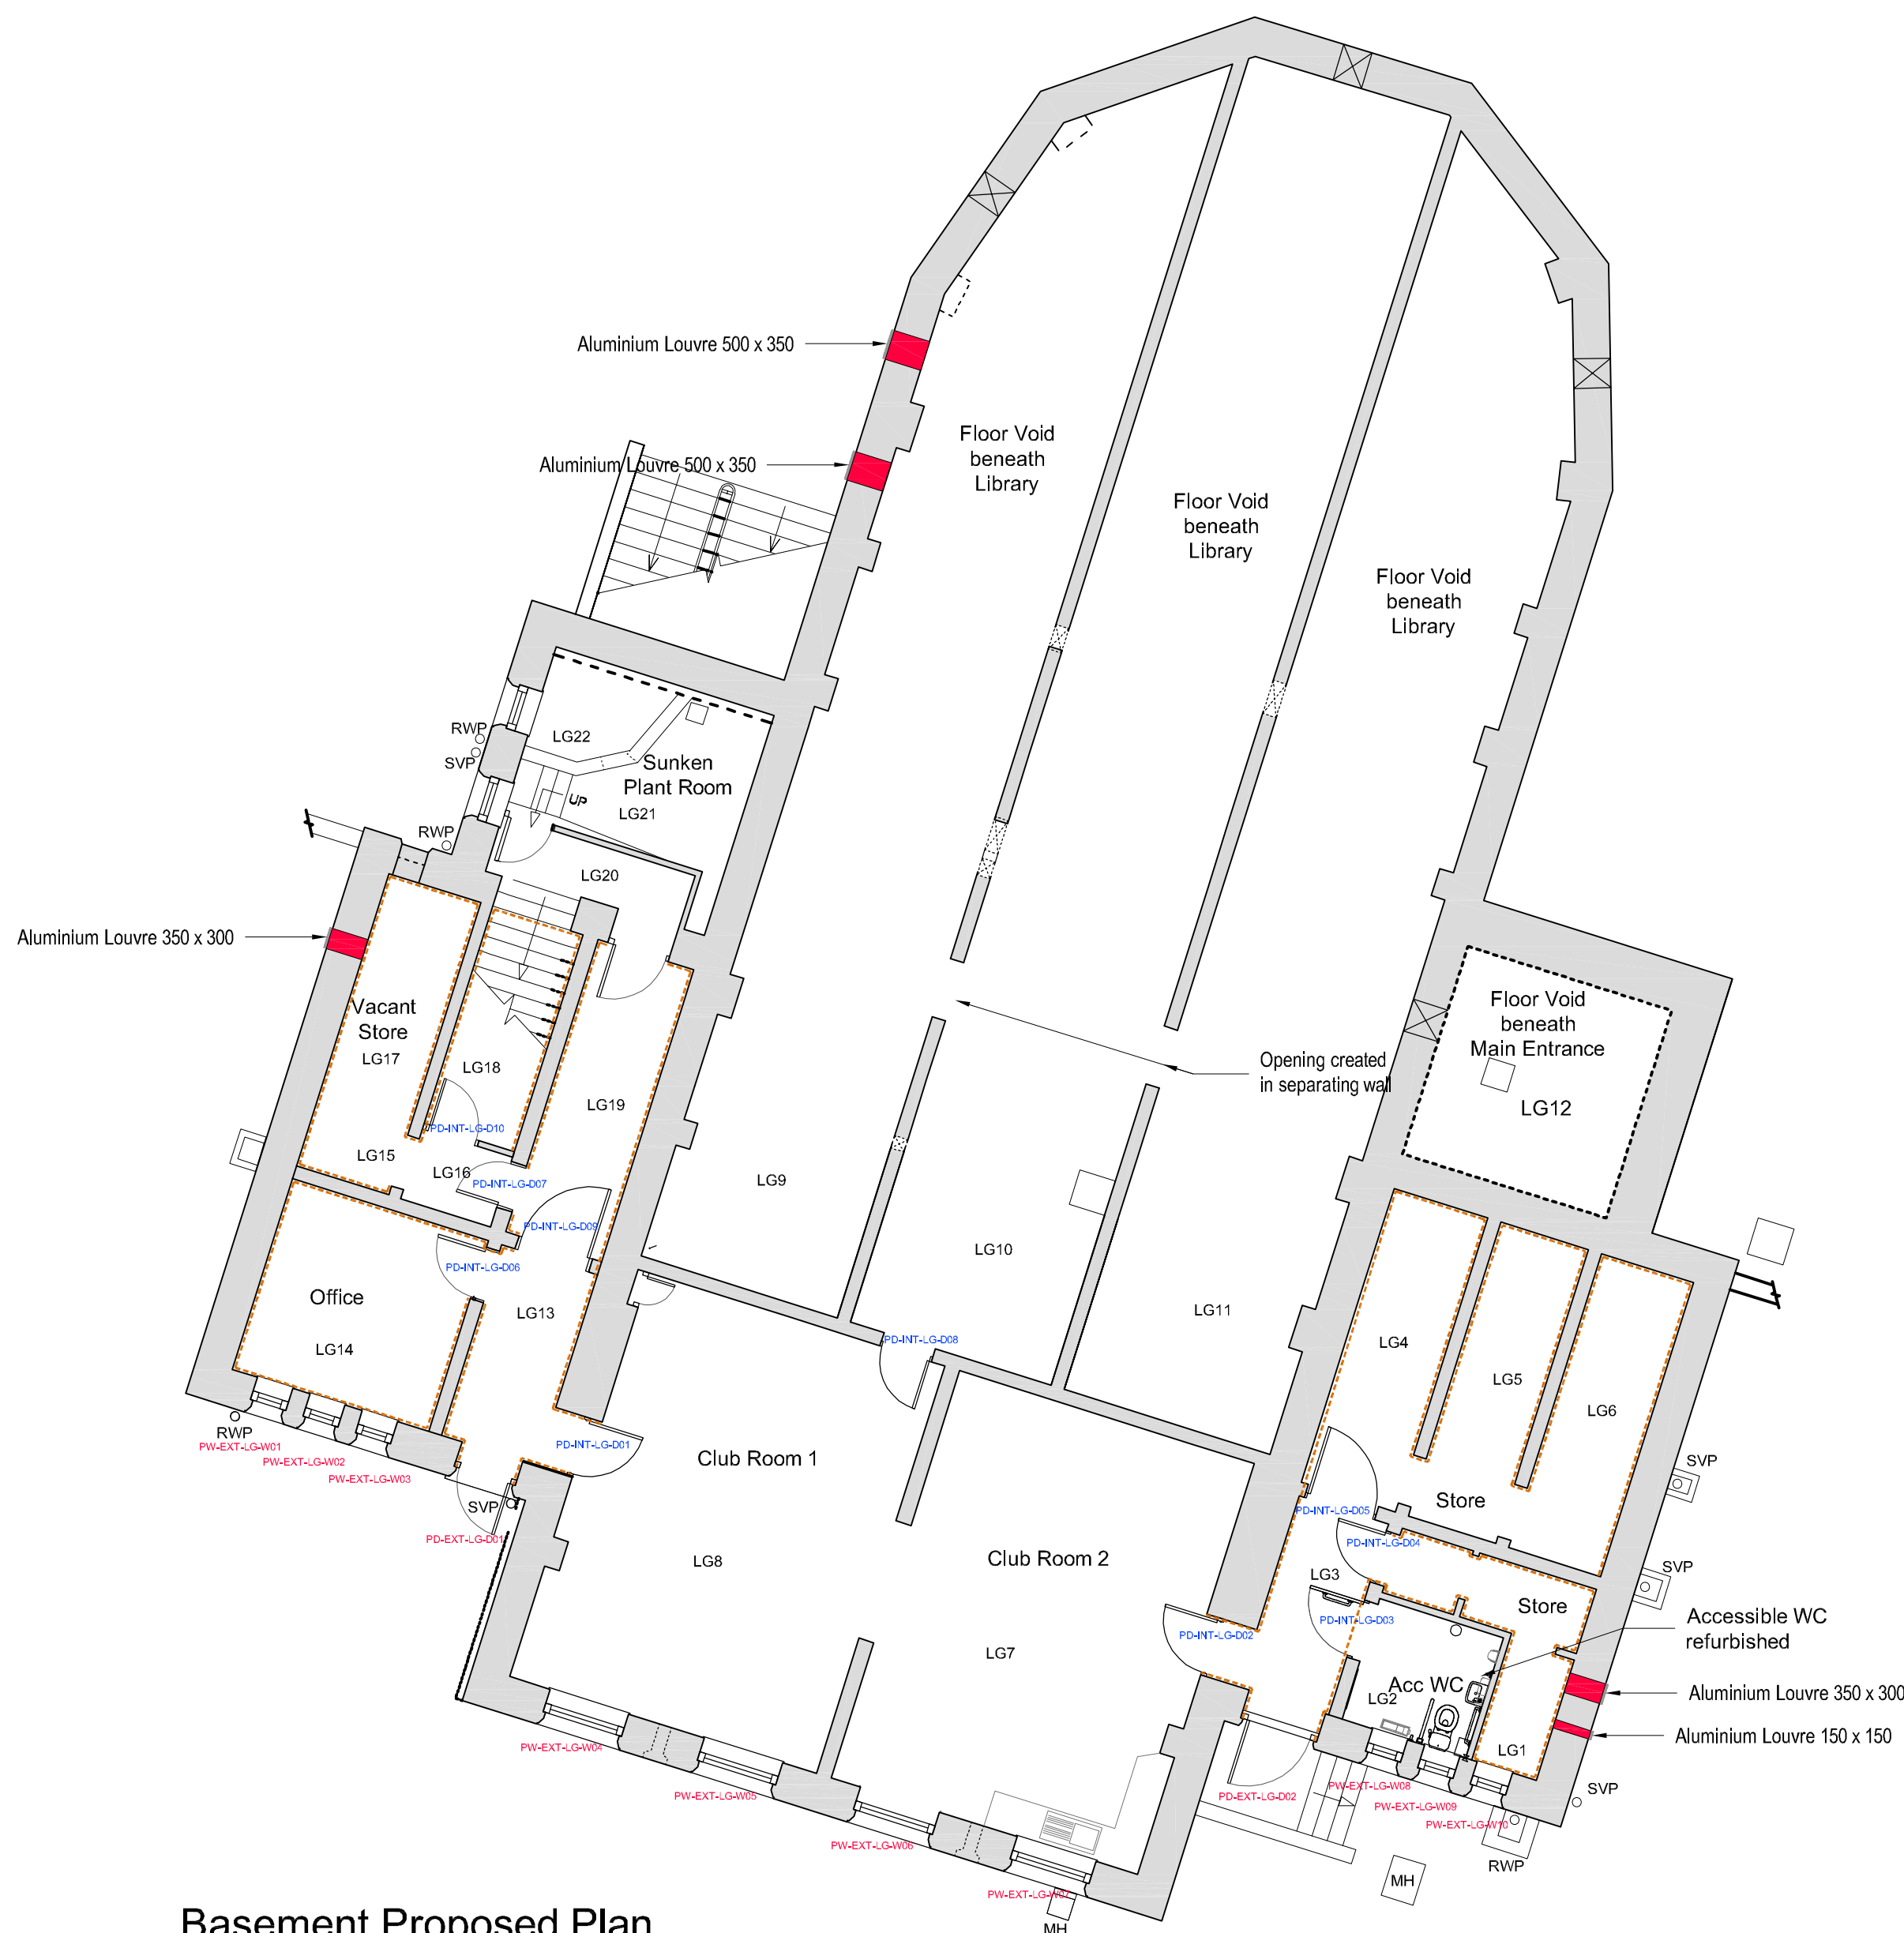

Basement Proposed Plan

Scale 1:100 @ A1

Rev	Description	Date	Dr by	App by
original by	date created	Approved by		
AN	19.11.25	ND		

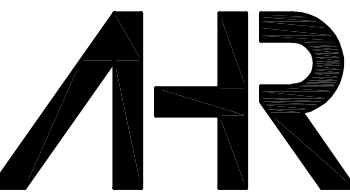

AHR Building Consultancy Ltd
5th Floor
55 Princess Street
Manchester
M2 4EW
United Kingdom

T +44(0)161 8287900
E manchester@ahr.co.uk
www.ahr.co.uk


 **High Peak Borough Council**
working for our community

Victoria Hall, Glossop
Internal Alterations

Existing and Proposed Basement Plan

project number	scale	
2021.00039.003	1:100	@A1
drawing number	rev	issue status
HPBC-AHR-VH-LG-DR-A-20-P01	-	Planning

This drawing is to be read in conjunction with all related drawings. All dimensions must be checked and verified on site before commencing any work or producing shop drawings. The originator should be notified immediately of any discrepancy. This drawing is copyright and remains the property of AHR.

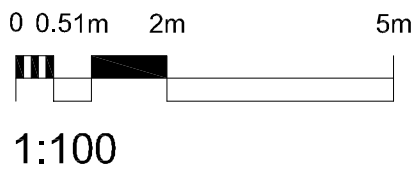

1:100