




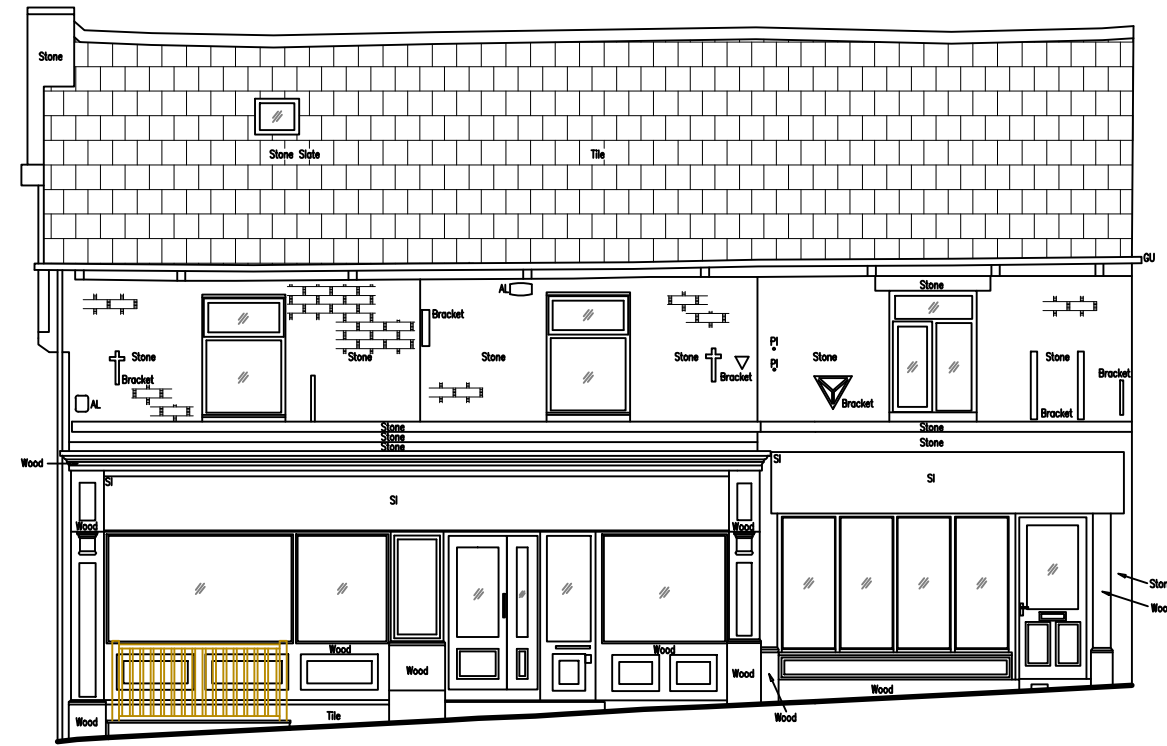


Front (South, facing High Street West)

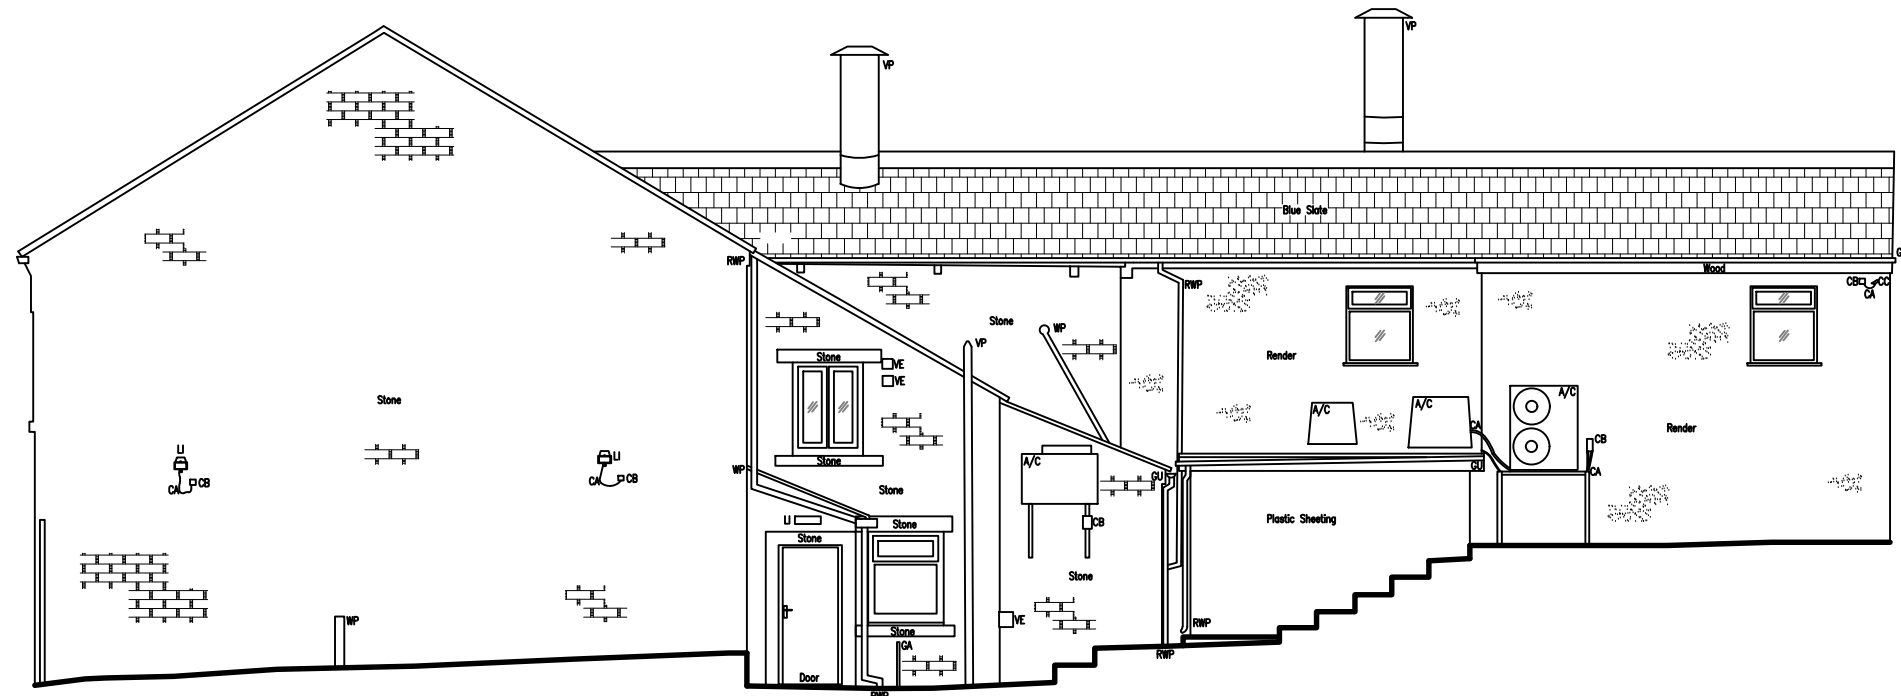


Side (East)

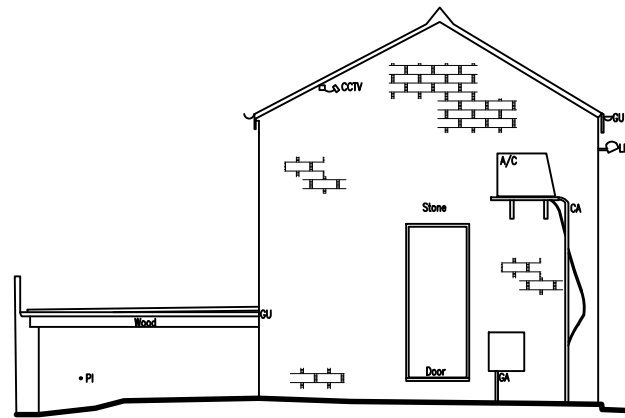


Rear (North) (Part)

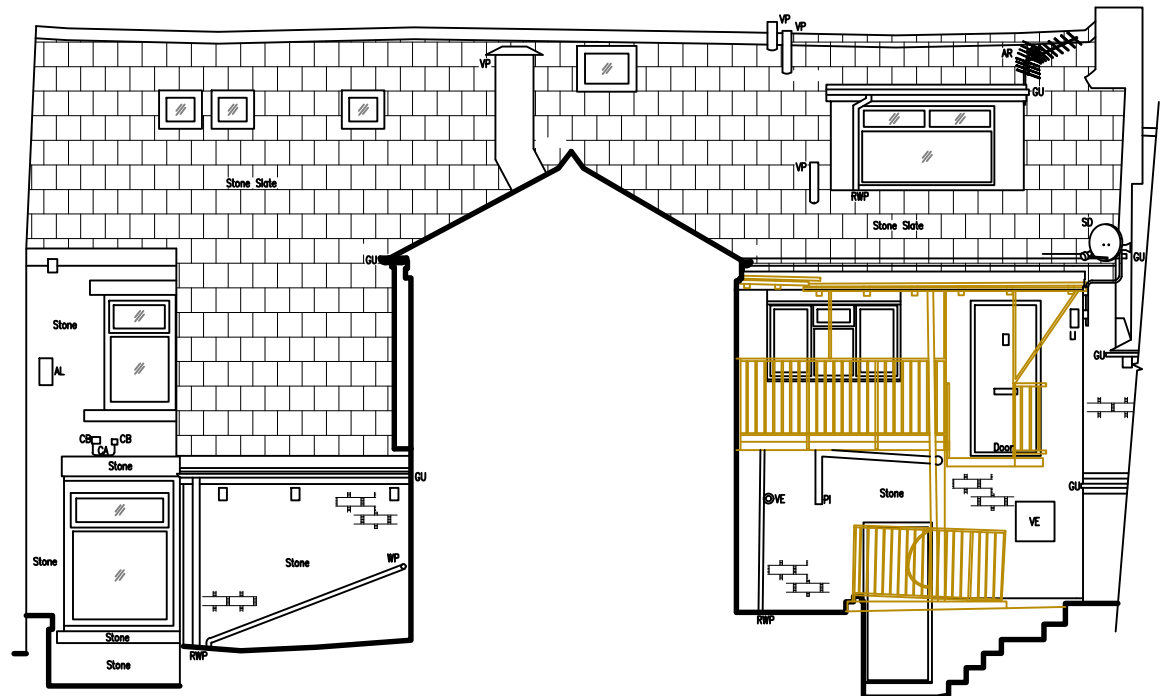


Rear (North) (Section A-A)

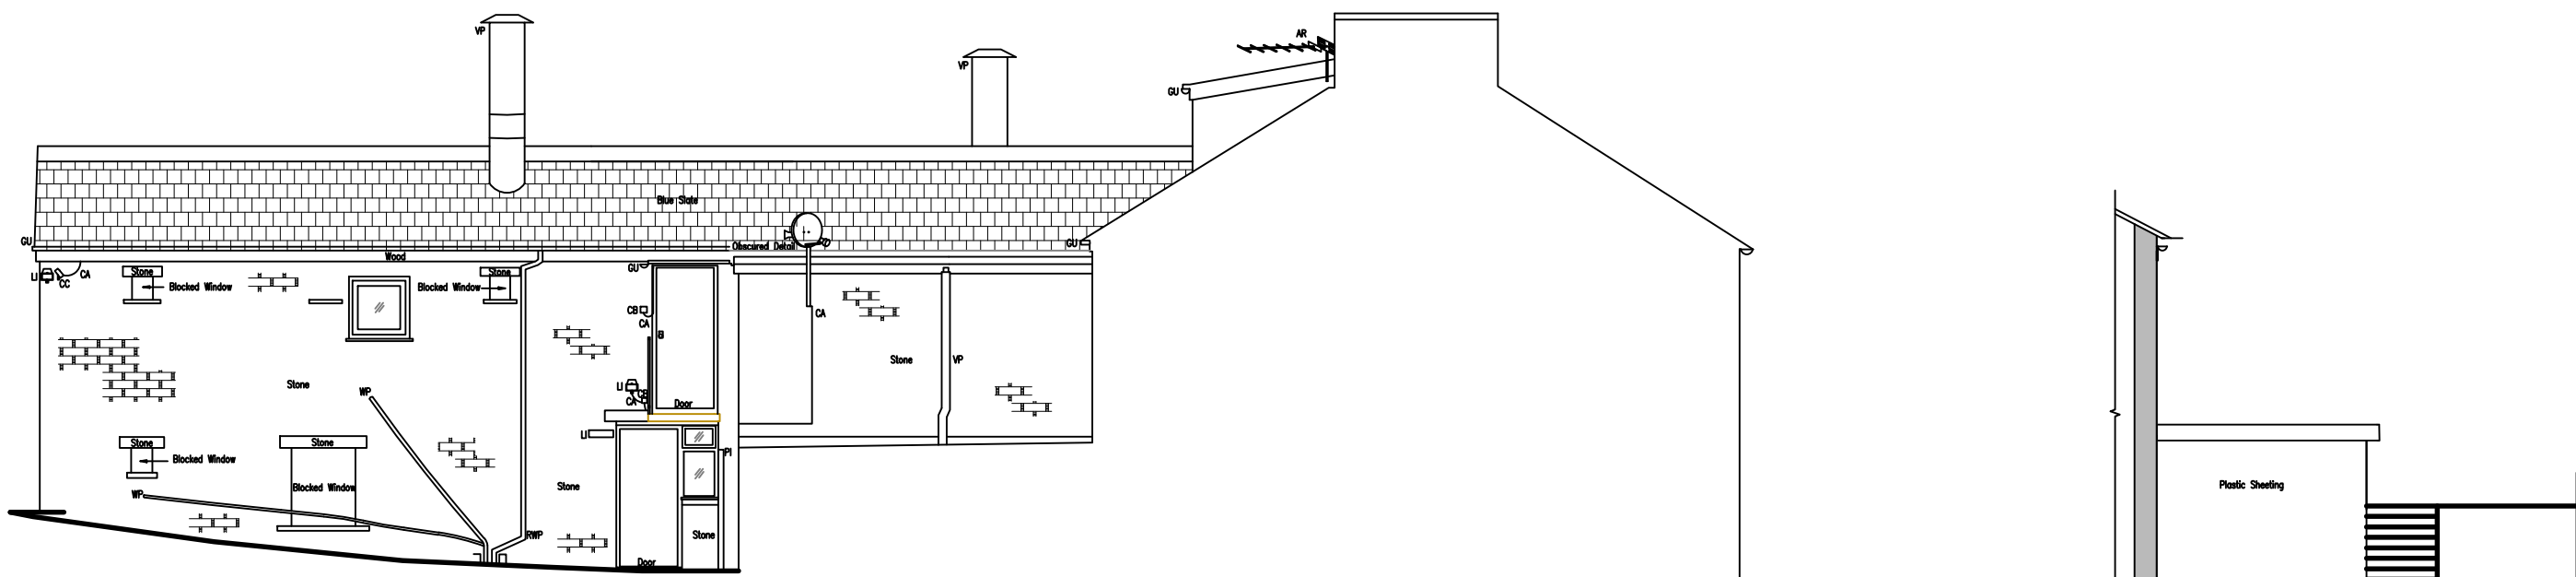


Side (West)

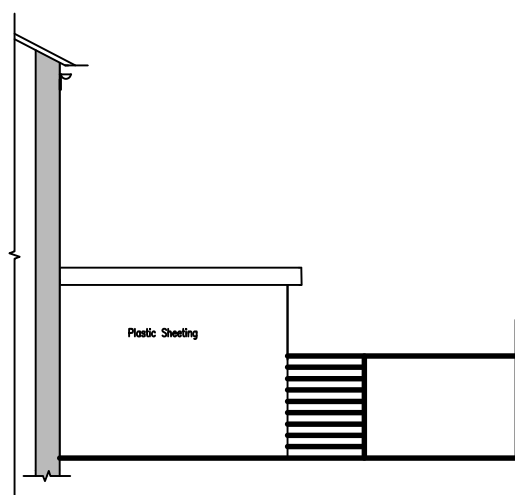


South Elevation (Section B-B)

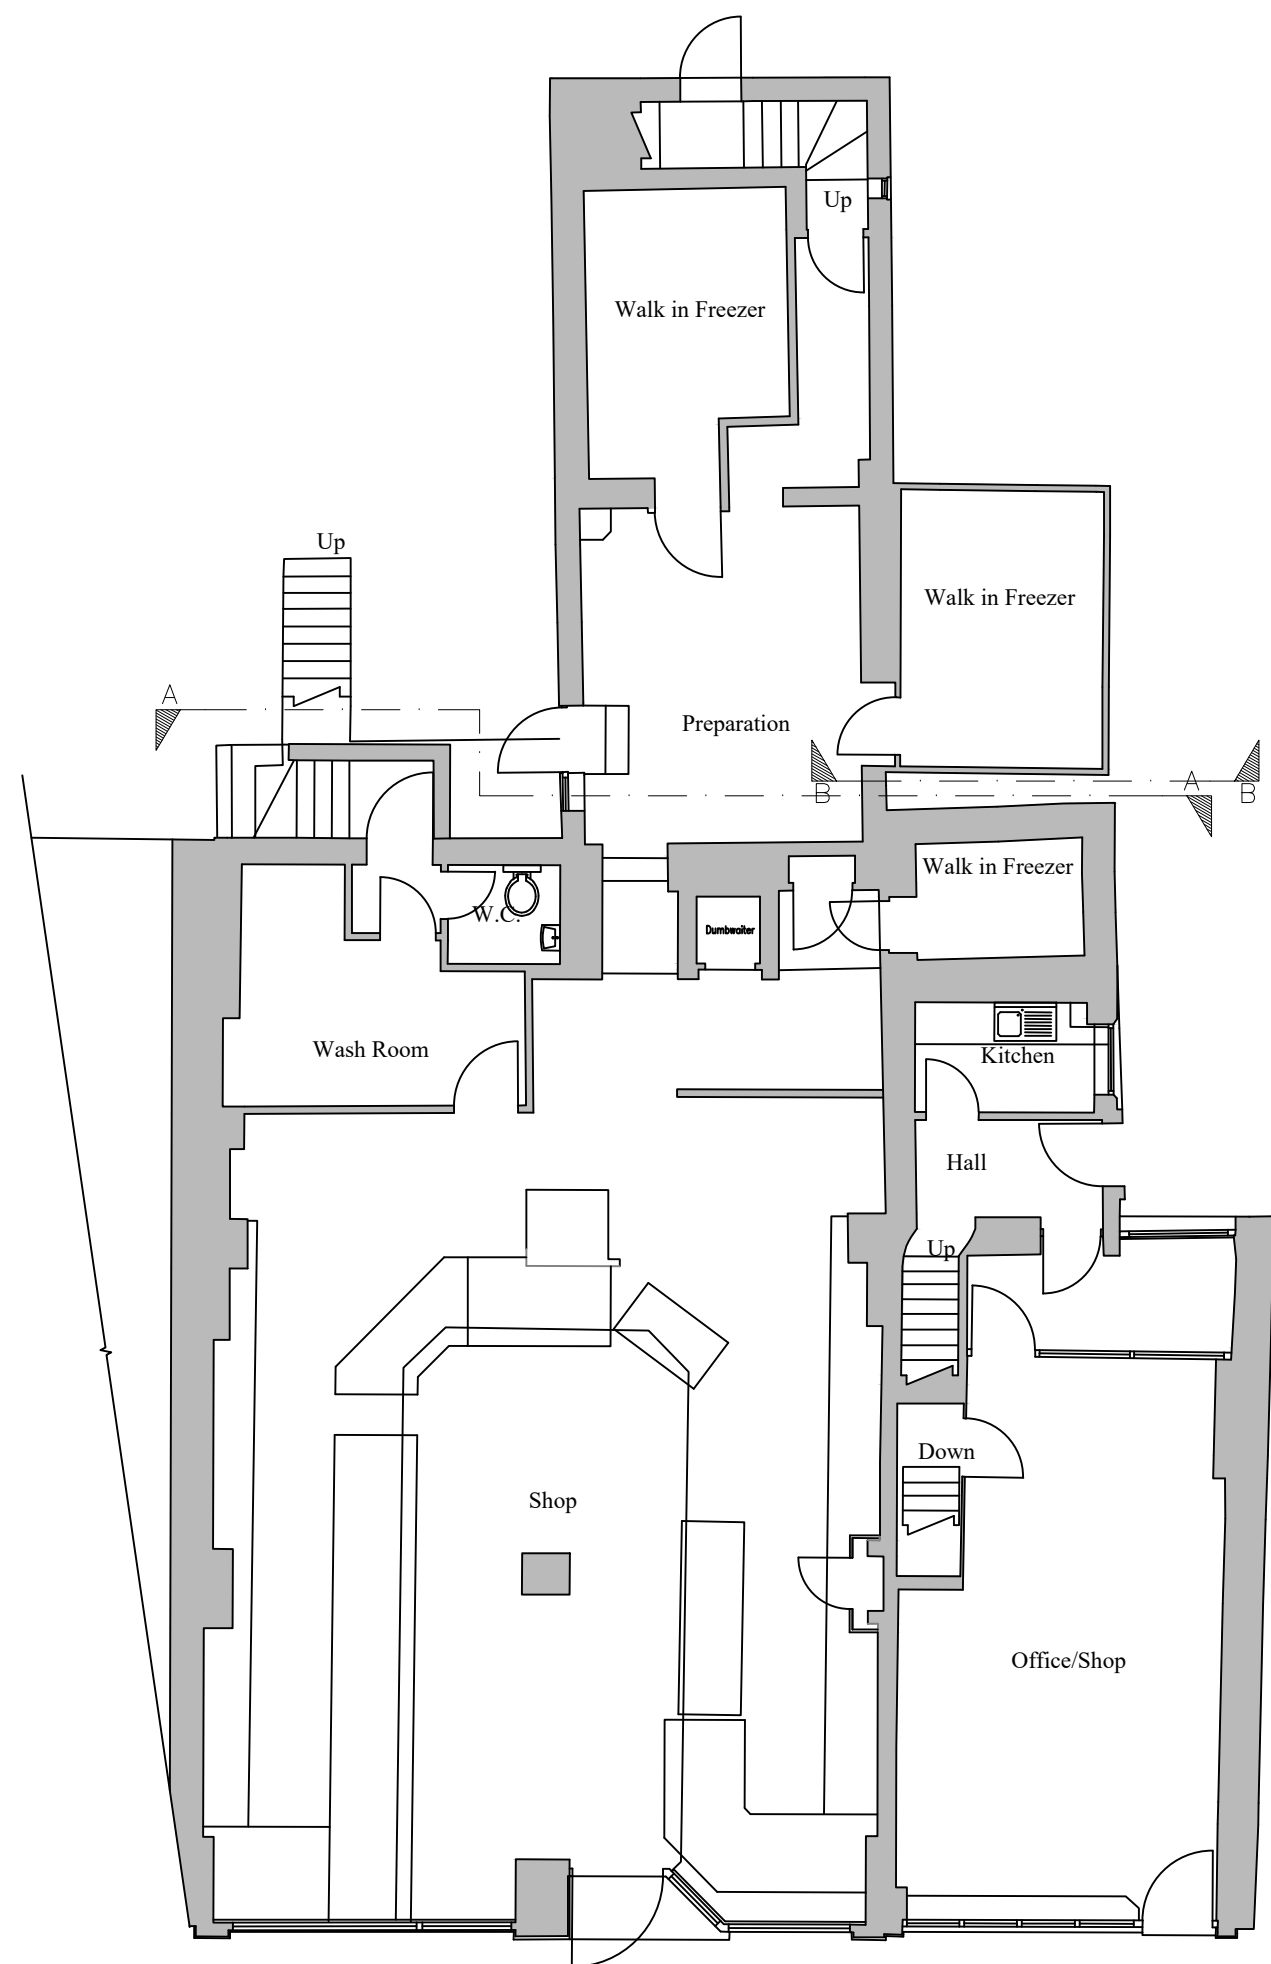


Ground

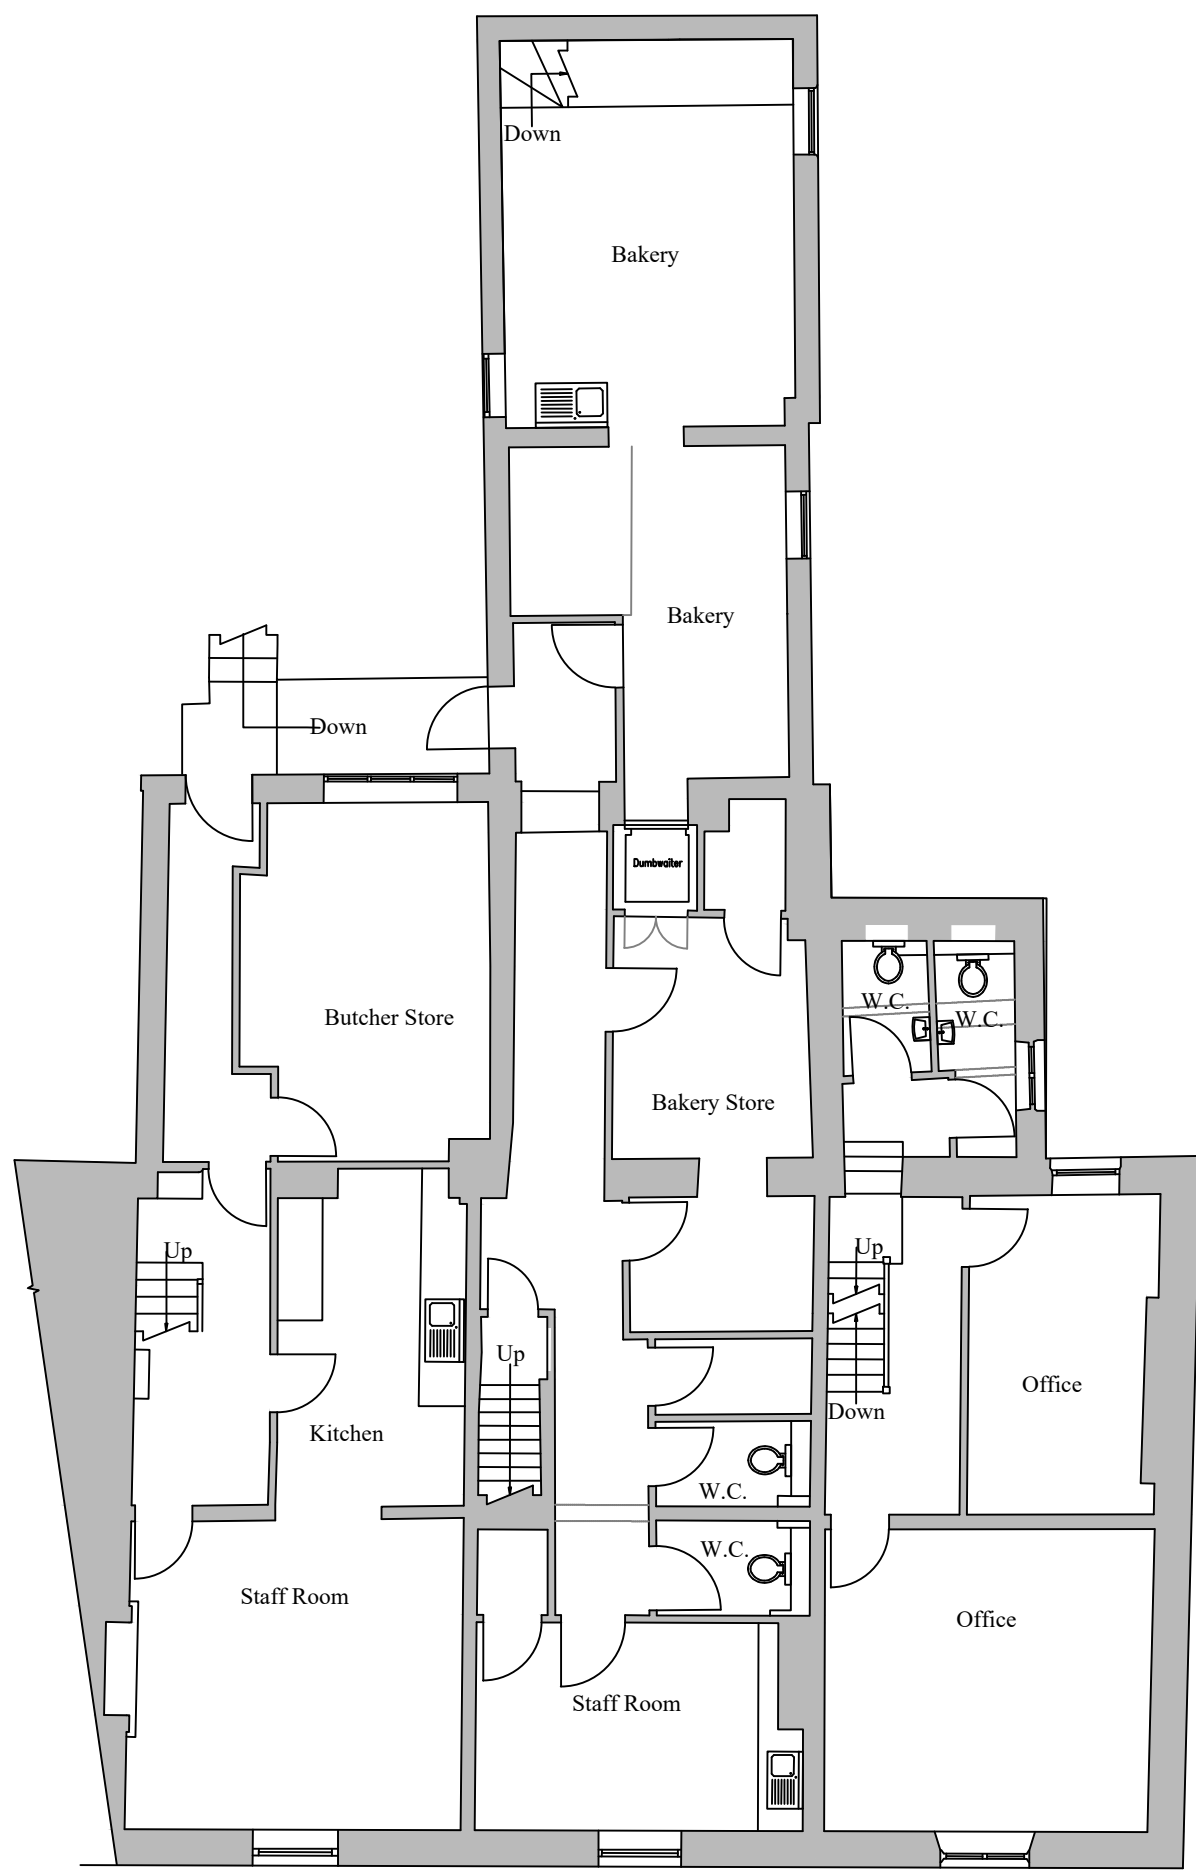

First

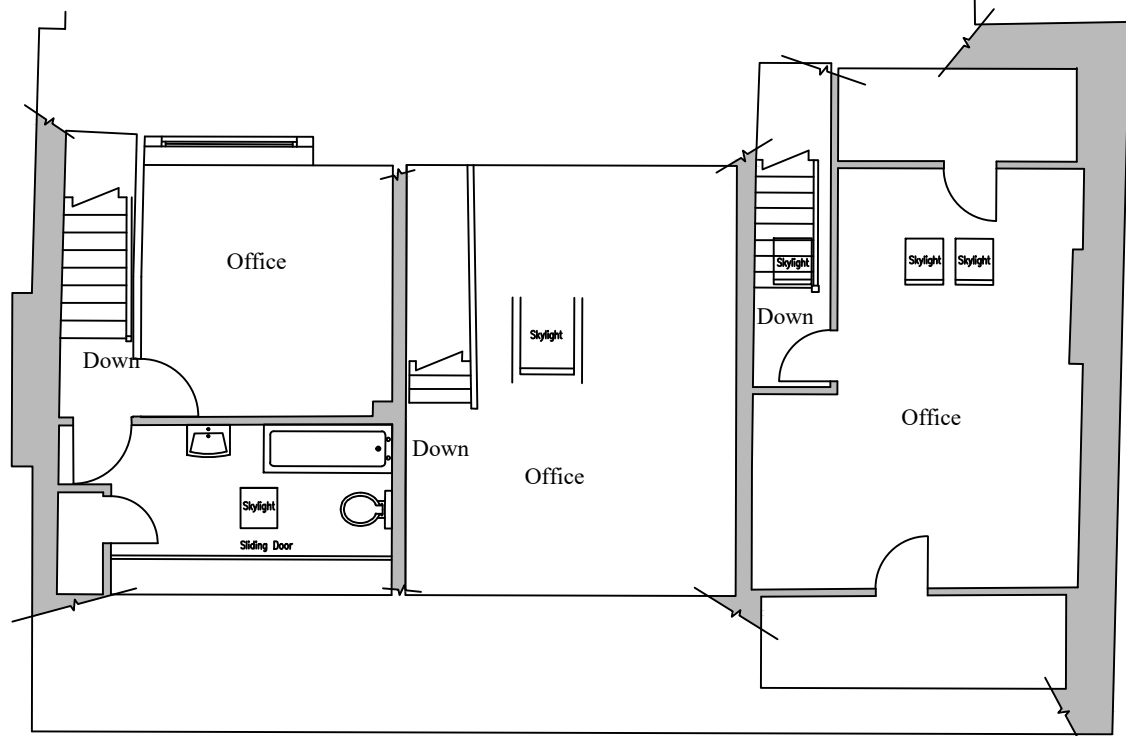

Second

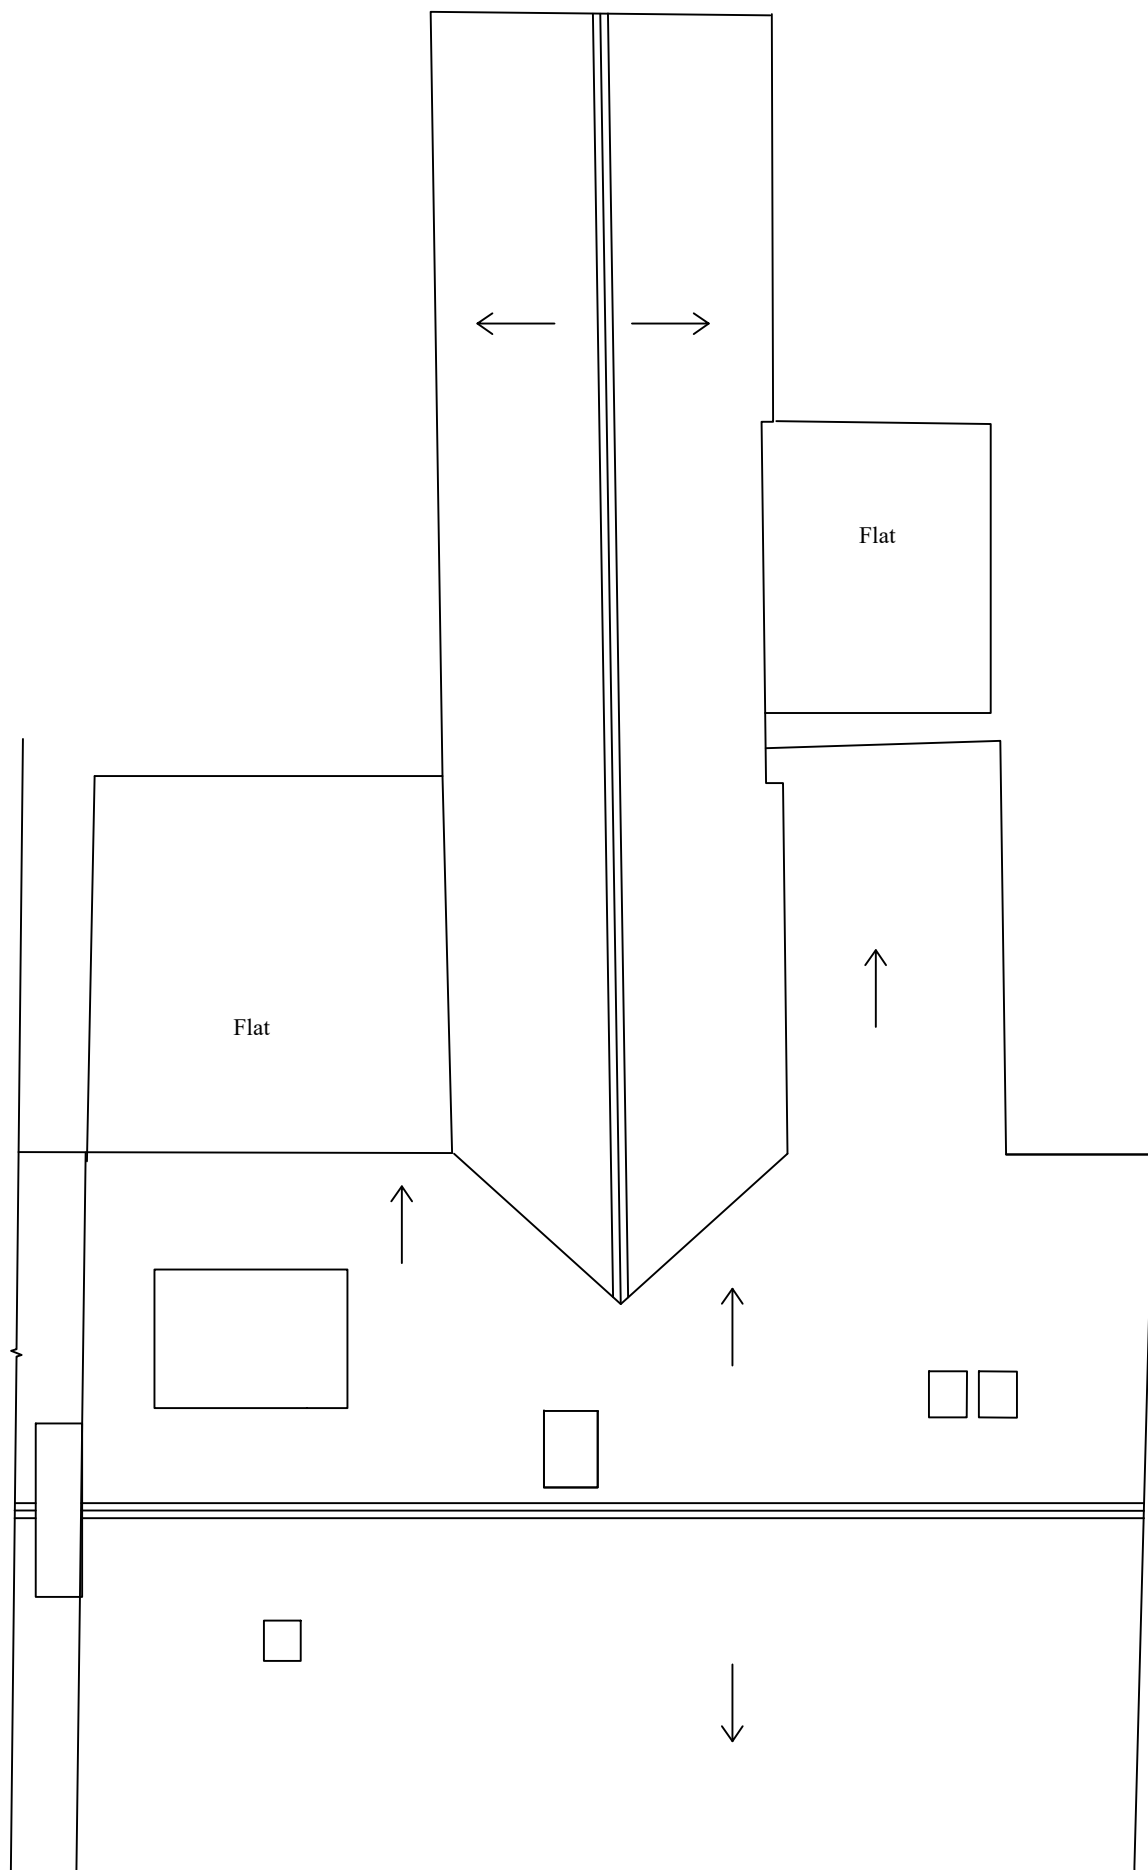

Roof Plan