



Section A

Section B

Section C

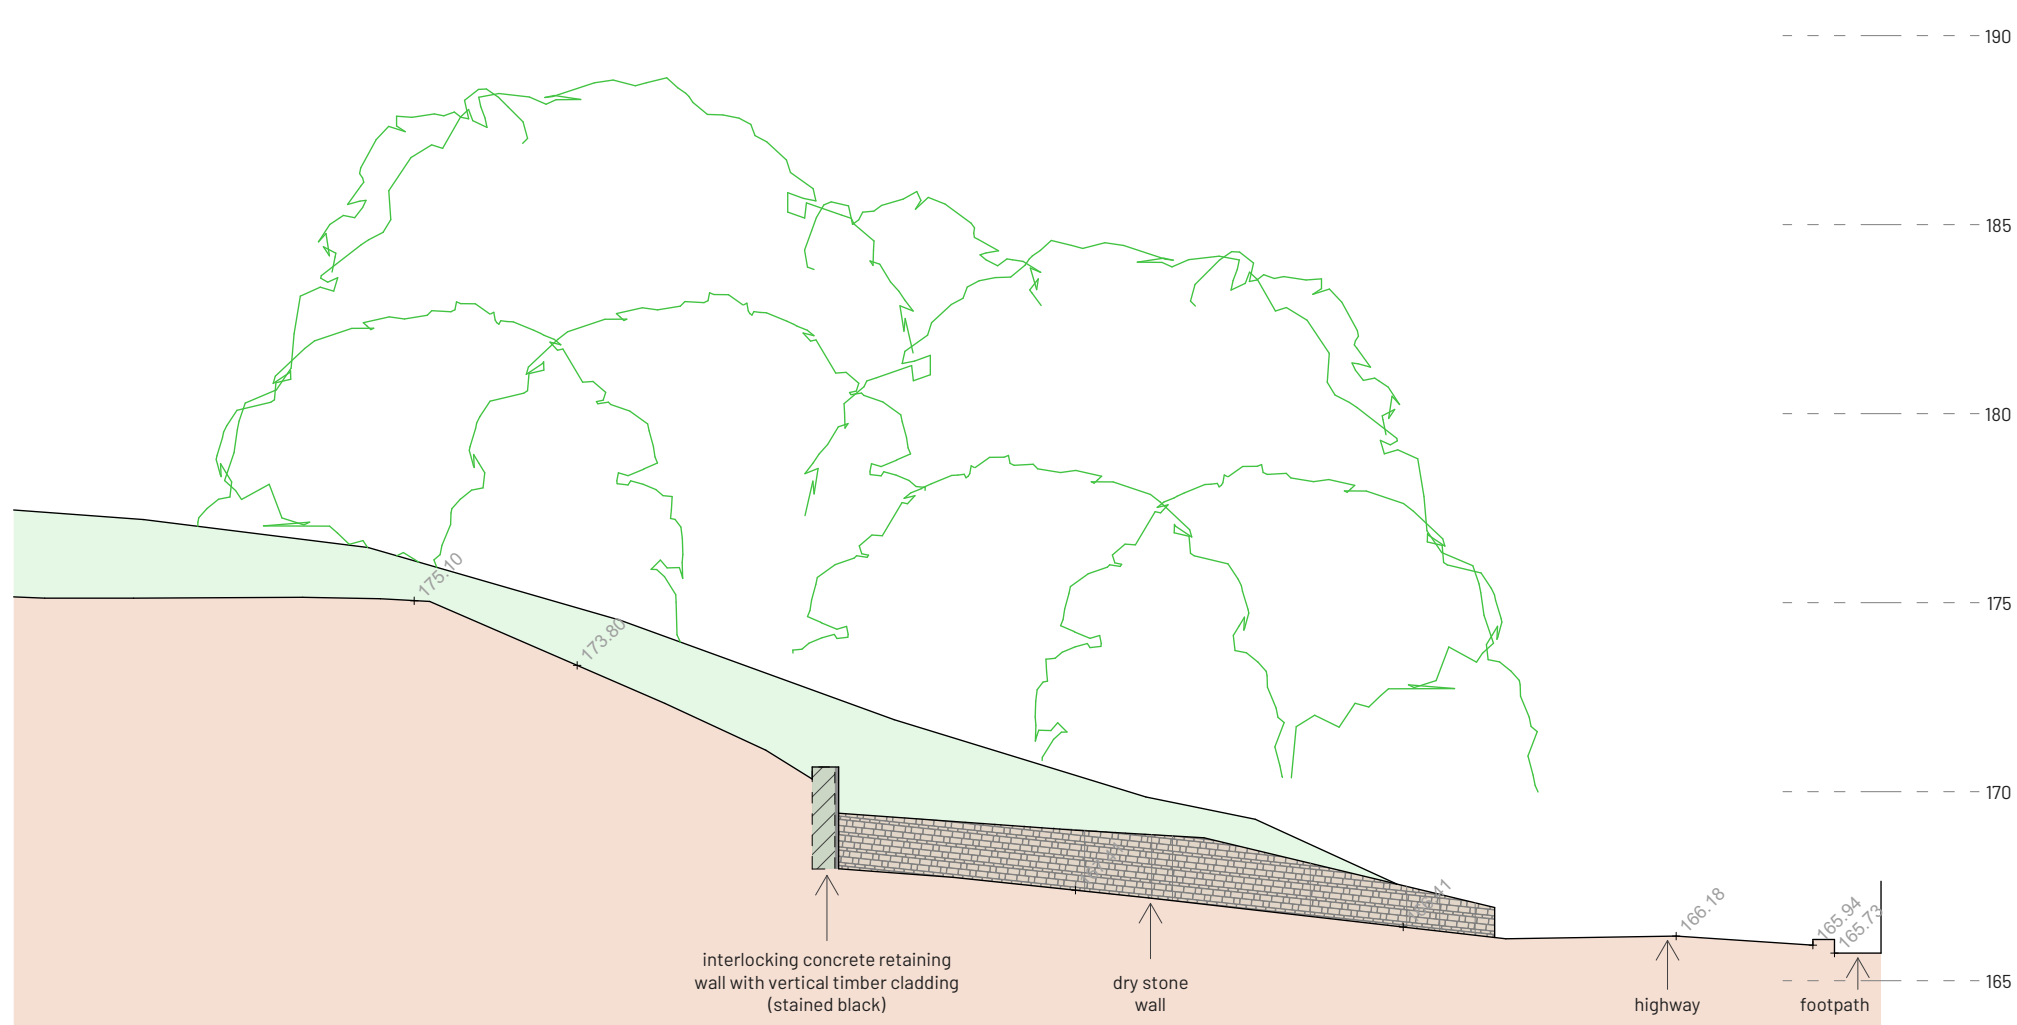

Section D

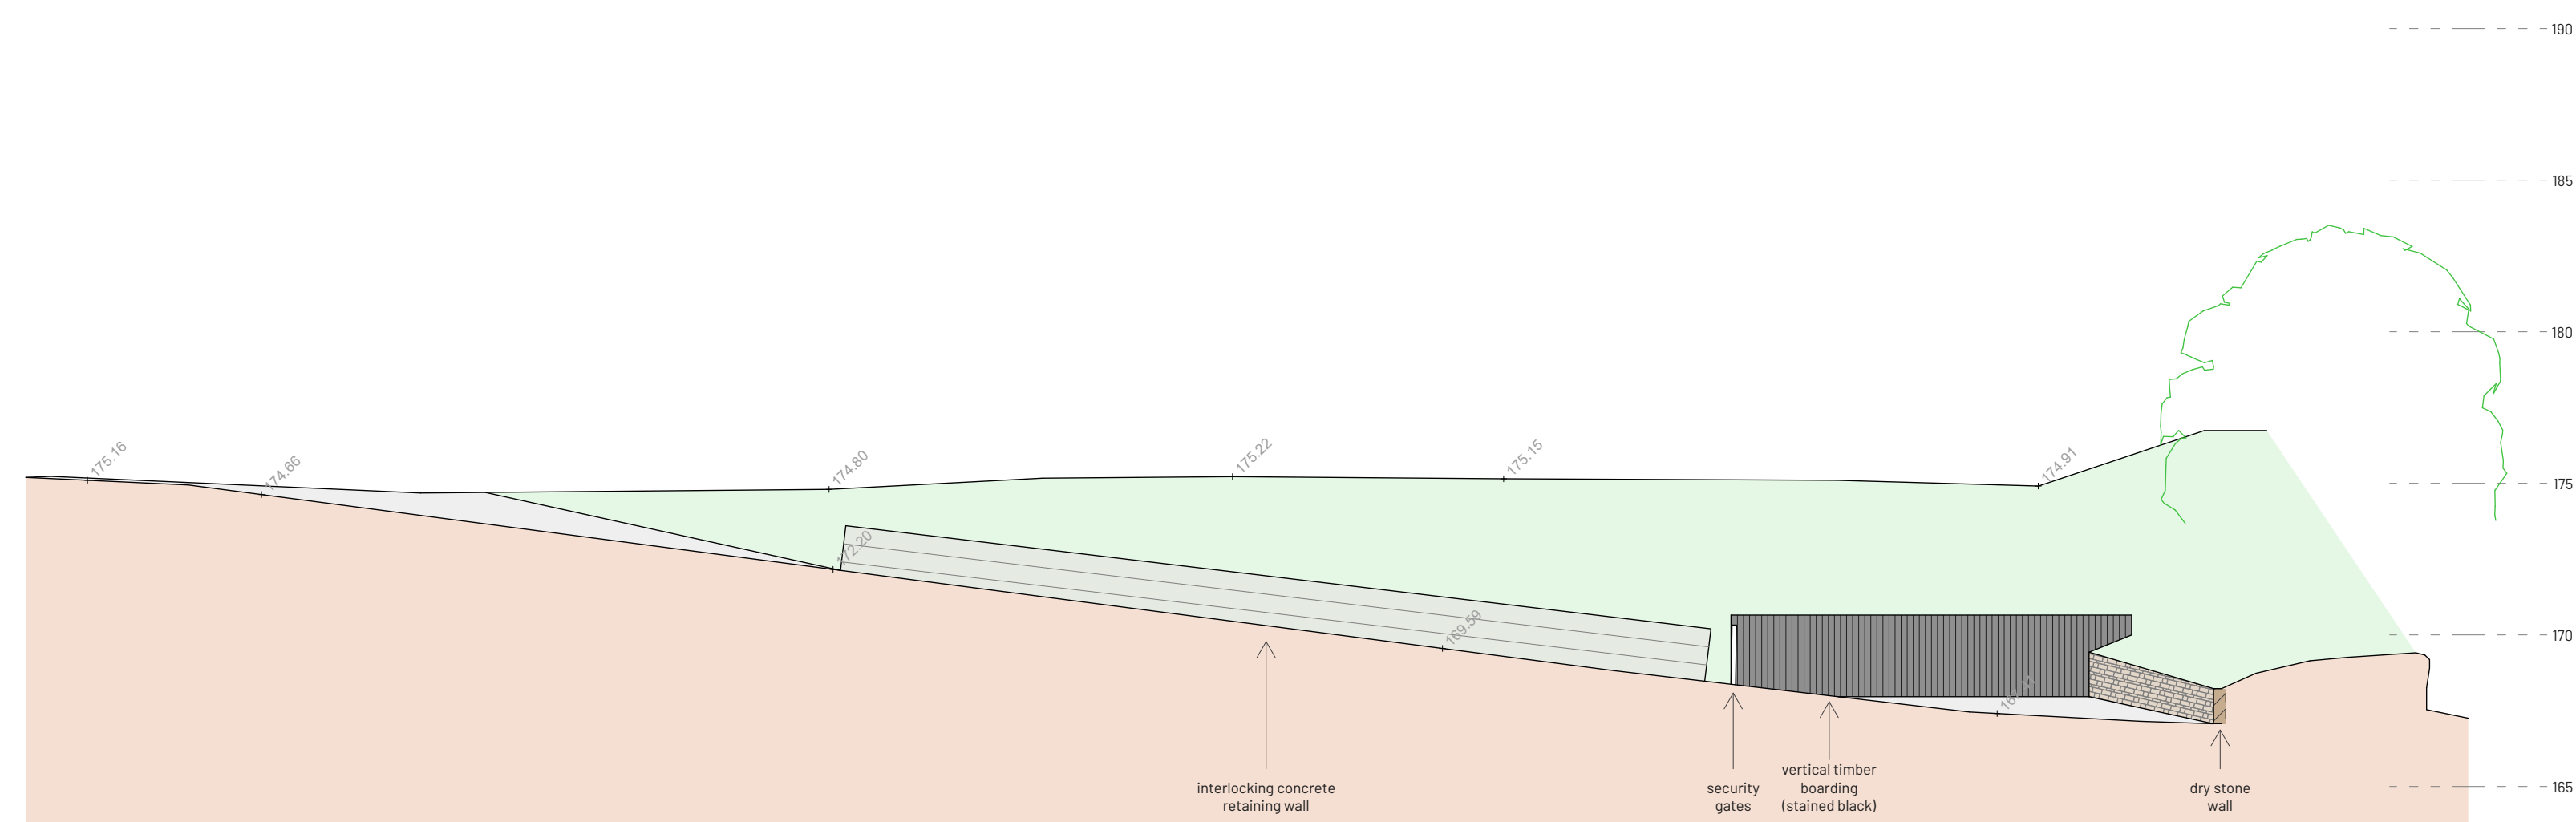

Section C

COPYRIGHT
This design is the copyright of Lime Green Associates Ltd and may not be reproduced in any form whatsoever without prior express written consent



E-Innovation Centre
University of Wolverhampton
Telford Campus
Priorslee
Shropshire
TF2 9FT
Tel: 01952 288359
www.lga-ltd.co.uk

PROJECT LOCATION

Turnlee Quarry, Land on the West side of Turnlee Road, Glossop,
Cheshire, SK13 6JS

DRAWING

Typical Sections



FOR
Willmow Limited

SCALE
1/200 @ A1

DATE
Dec 2025

DRAWING NUMBER
LGA 1217D02

REV A