
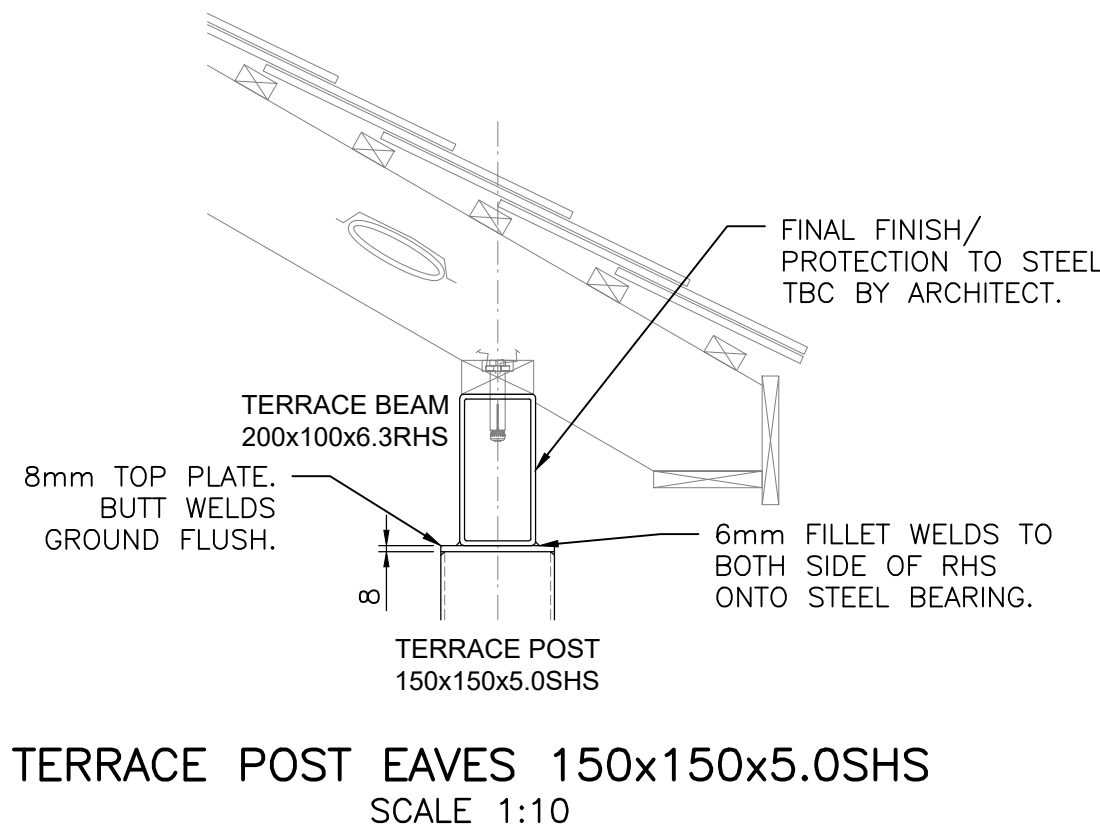
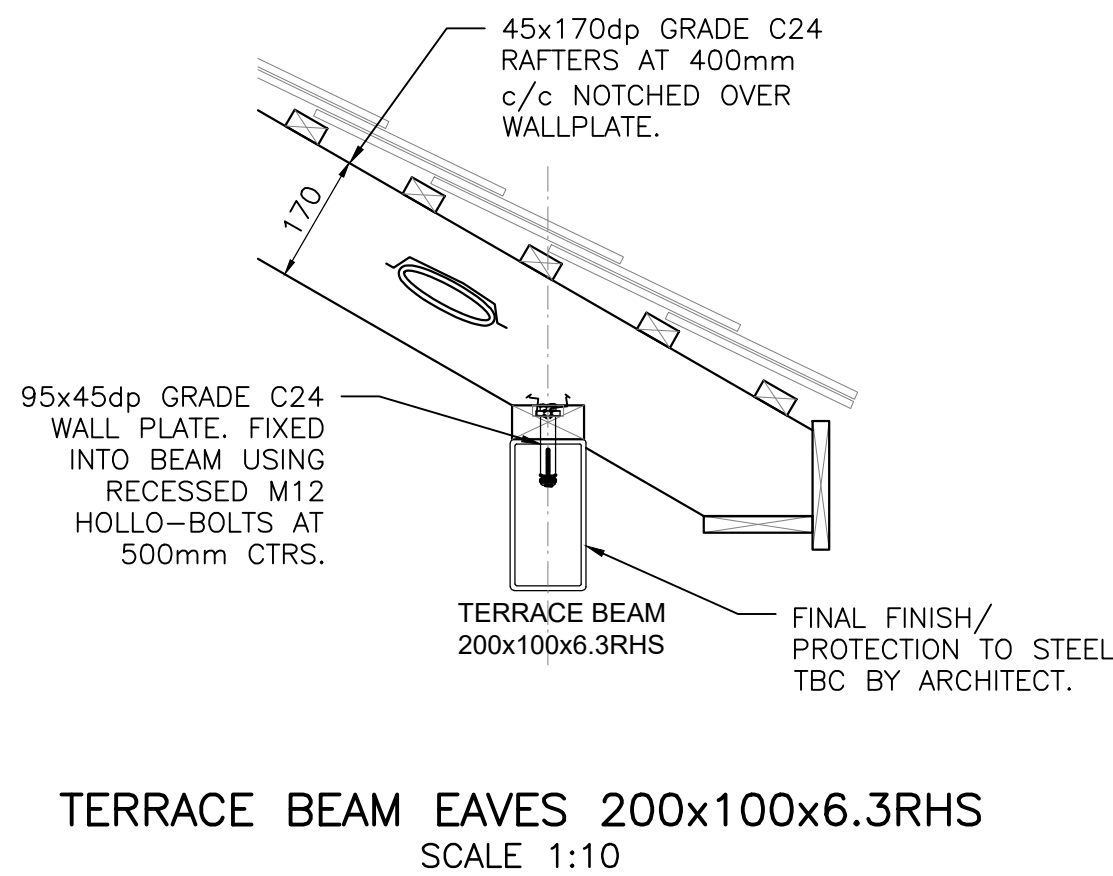
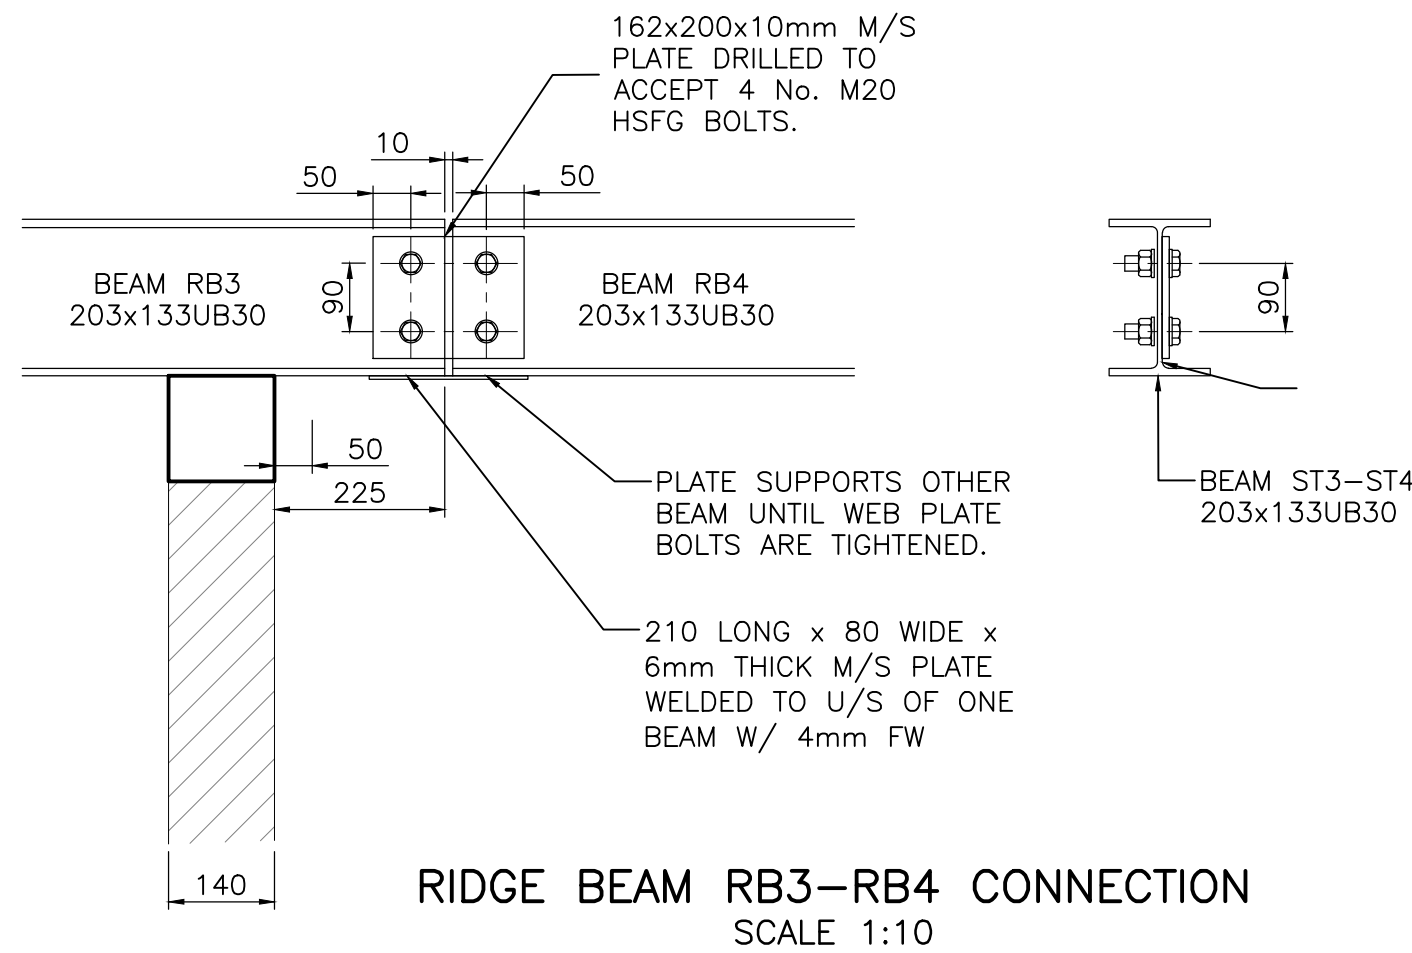
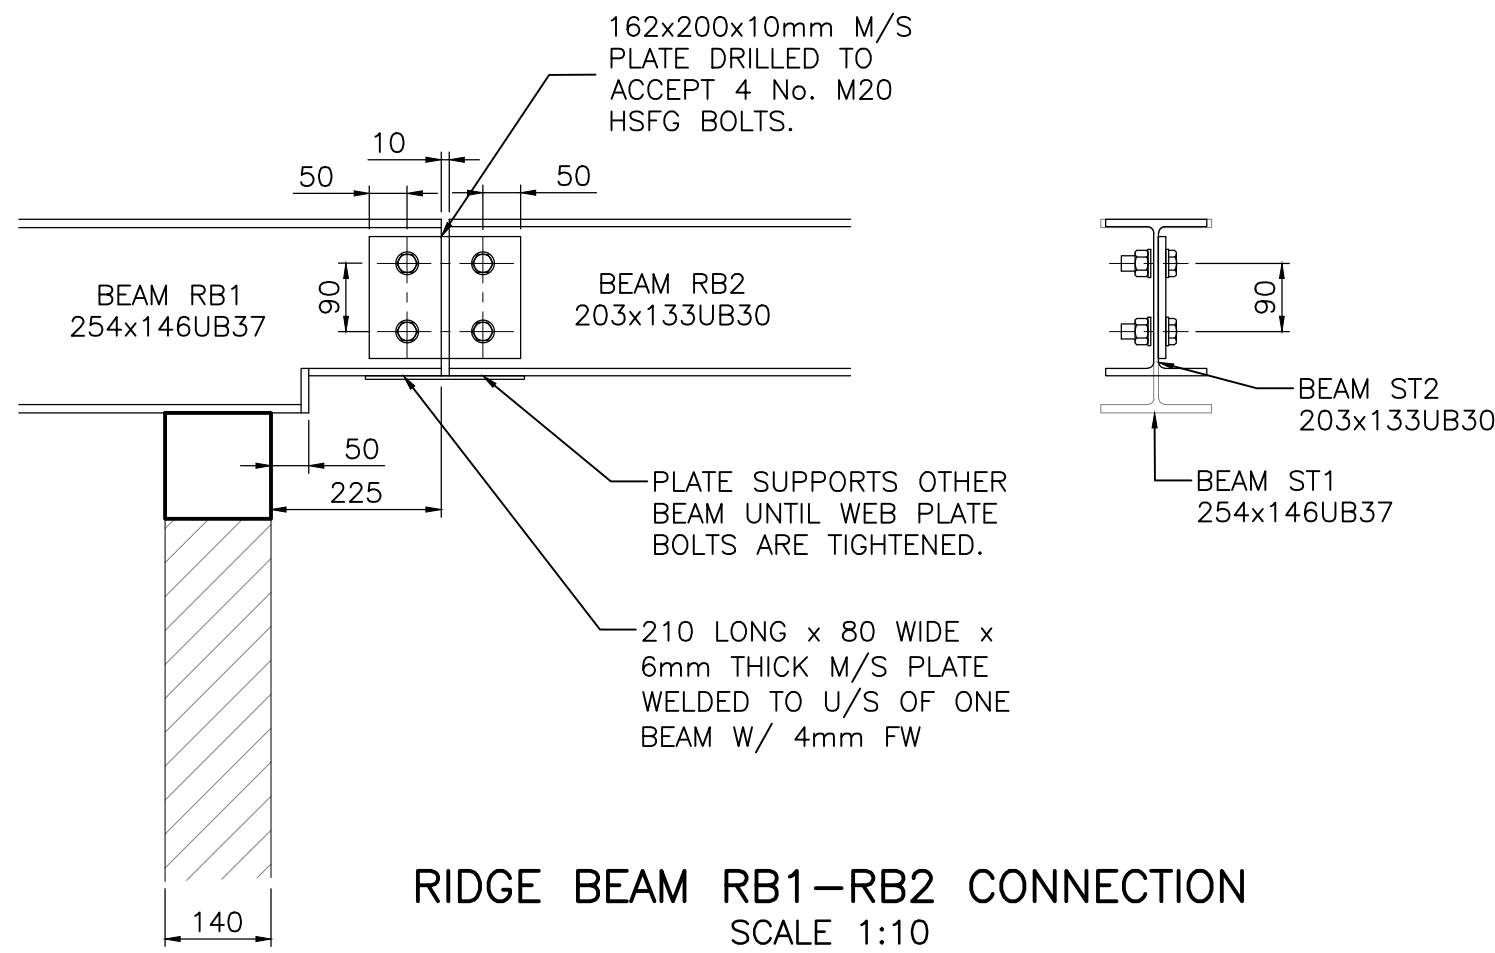
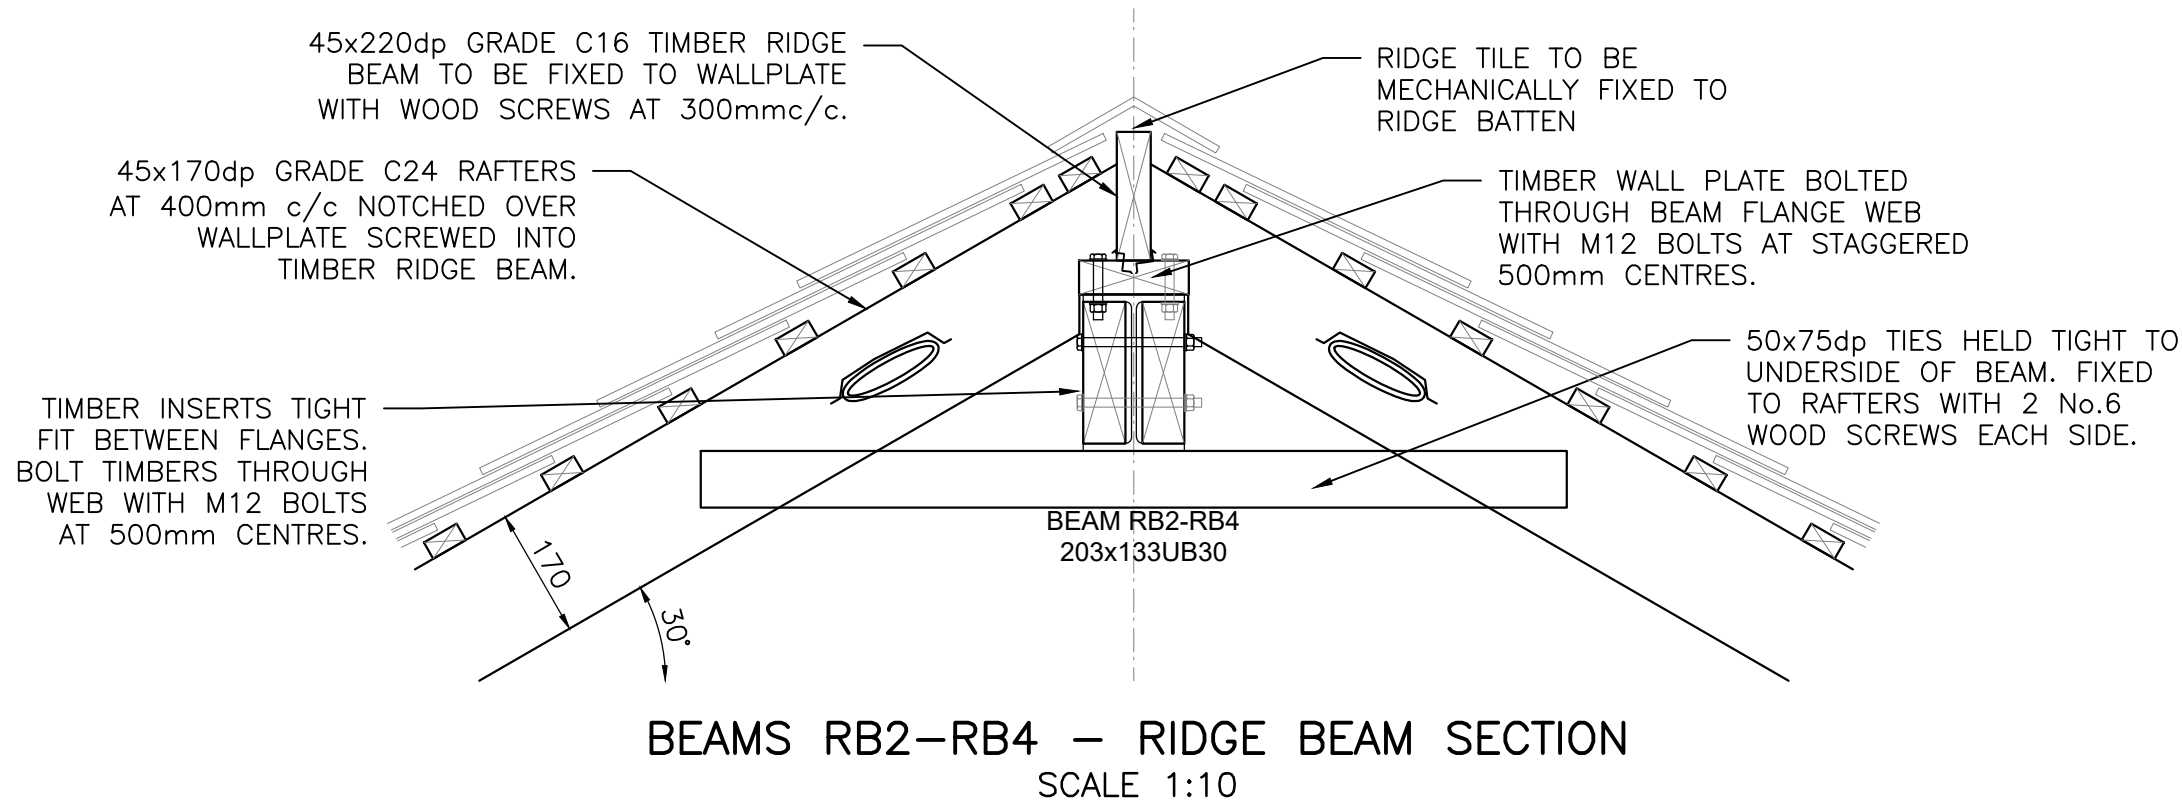


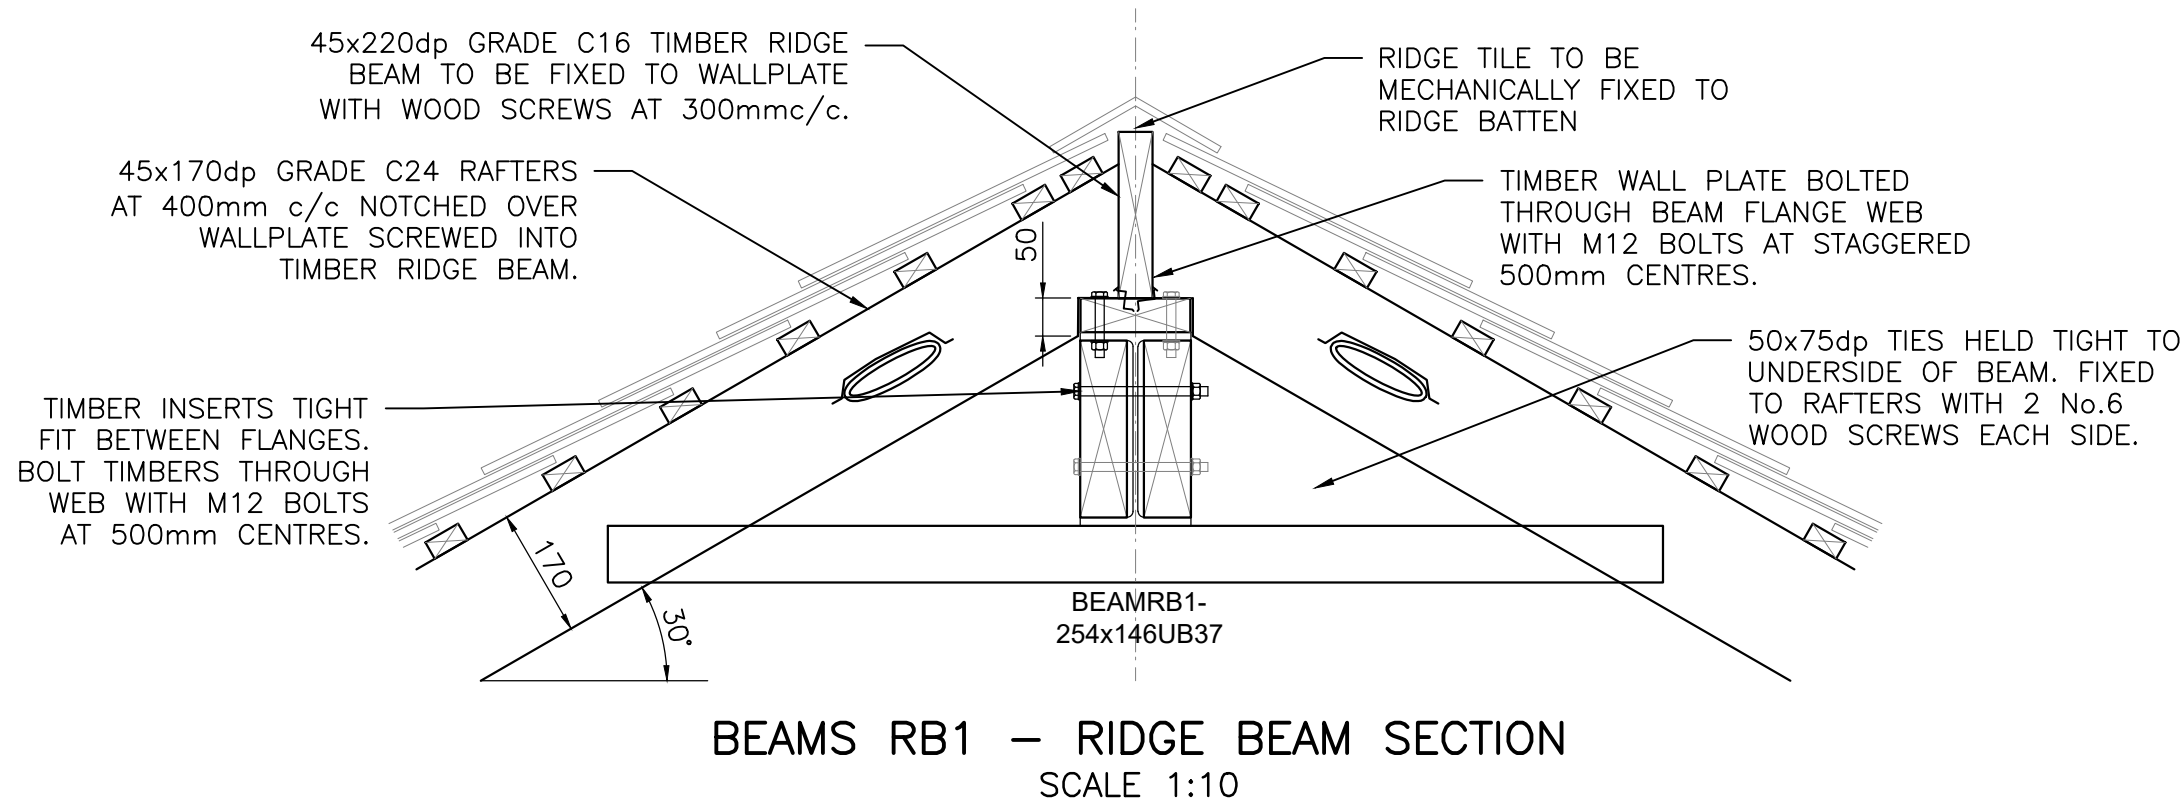

GENERAL

1. THESE NOTES ARE INTENDED TO AUGMENT DRAWINGS AND SPECIFICATIONS, WHERE CONFLICT OF REQUIREMENTS EXISTS THE ORDER OF PRECEDENCE SHALL BE AS SHOWN IN THE SPECIFICATIONS. OTHERWISE THE STRICTEST PROVISION SHALL GOVERN.
2. THIS DRAWING IS TO BE READ IN CONJUNCTION WITH ALL OTHER RELEVANT ENGINEERS AND ARCHITECTS DRAWINGS.
3. DRAWINGS NOT TO BE SCALED. ALL DIMENSIONS TO BE CHECKED ON SITE BY THE CONTRACTOR. ANY DISCREPANCIES TO BE NOTIFIED TO THE ENGINEER AND FURTHER INSTRUCTIONS OBTAINED BEFORE WORK IS COMMENCED
4. THE STRUCTURE IS DESIGNED TO BE SELF-SUPPORTING AND STABLE AFTER THE BUILDING IS FULLY COMPLETE. IT IS THE CONTRACTORS SOLE RESPONSIBILITY TO DETERMINE THE ERECTION PROCEDURE AND SEQUENCE AND ENSURE THAT THE BUILDING AND ITS COMPONENTS ARE SAFE DURING ERECTION. THIS INCLUDES THE ADDITION OF WHATEVER TEMPORARY BRACING, GUYS OR TIE-DOWNS WHICH MAY BE NECESSARY, SUCH MATERIAL REMAINING THE PROPERTY OF THE CONTRACTOR UPON COMPLETION.
5. ALL WORK TO COMPLY TO CURRENT BUILDING REGULATIONS AND TO BE IN ACCORDANCE WITH THE RELEVANT BRITISH STANDARDS AND APPROPRIATE CODES OF PRACTICE.

STEELWORK

- STRUCTURAL STEELWORK SHOULD BE FABRICATED TO EXECUTION CLASS 2 (EXC 2).
- ALL OPEN STEEL SECTIONS TO BE GRADE S355 (MIN. JO) AND PLATES TO BE GRADE S275 (MIN. JO) TO BS EN 10025.
- HOLLOW SECTIONS (SHS, RHS & CHS) SHALL BE HOT FINISHED GRADE S355 NH TO BS EN 10210 - DO NOT USE COLD FORMED SECTIONS.

PRELIMINARY ISSUE ONLY
NOT FOR CONSTRUCTION

P01	INITIAL ISSUE	MDL	12.12.25
REV	DETAILS	BY	DATE
INITIAL ISSUE BASED UPON ARCHITECT'S DRAWING -			
		ALDERN HOUSE BASLOW ROAD BAKEWELL, DE45 1AE Phone: 01629 258300 www.peakengineers.co.uk enquiries@peakengineers.co.uk	
CONSULTING STRUCTURAL AND CIVIL ENGINEERS			

CLIENT:	RICHARD AND FAYE PLANT
PROJECT:	STONYGATE NEW BUILD WHALEY BRIDGE
TITLE:	FIRST FLOOR STRUCTURAL DETAILS
DRAWING STATUS:	PRELIMINARY ISSUE ONLY
DRAWN: MDL	DATE: 12/12/2025
CHECKED:	DATE:
SCALE & SIZE:	NOTED @ A1
DRAWING No: D3782-S203	REV: P01