



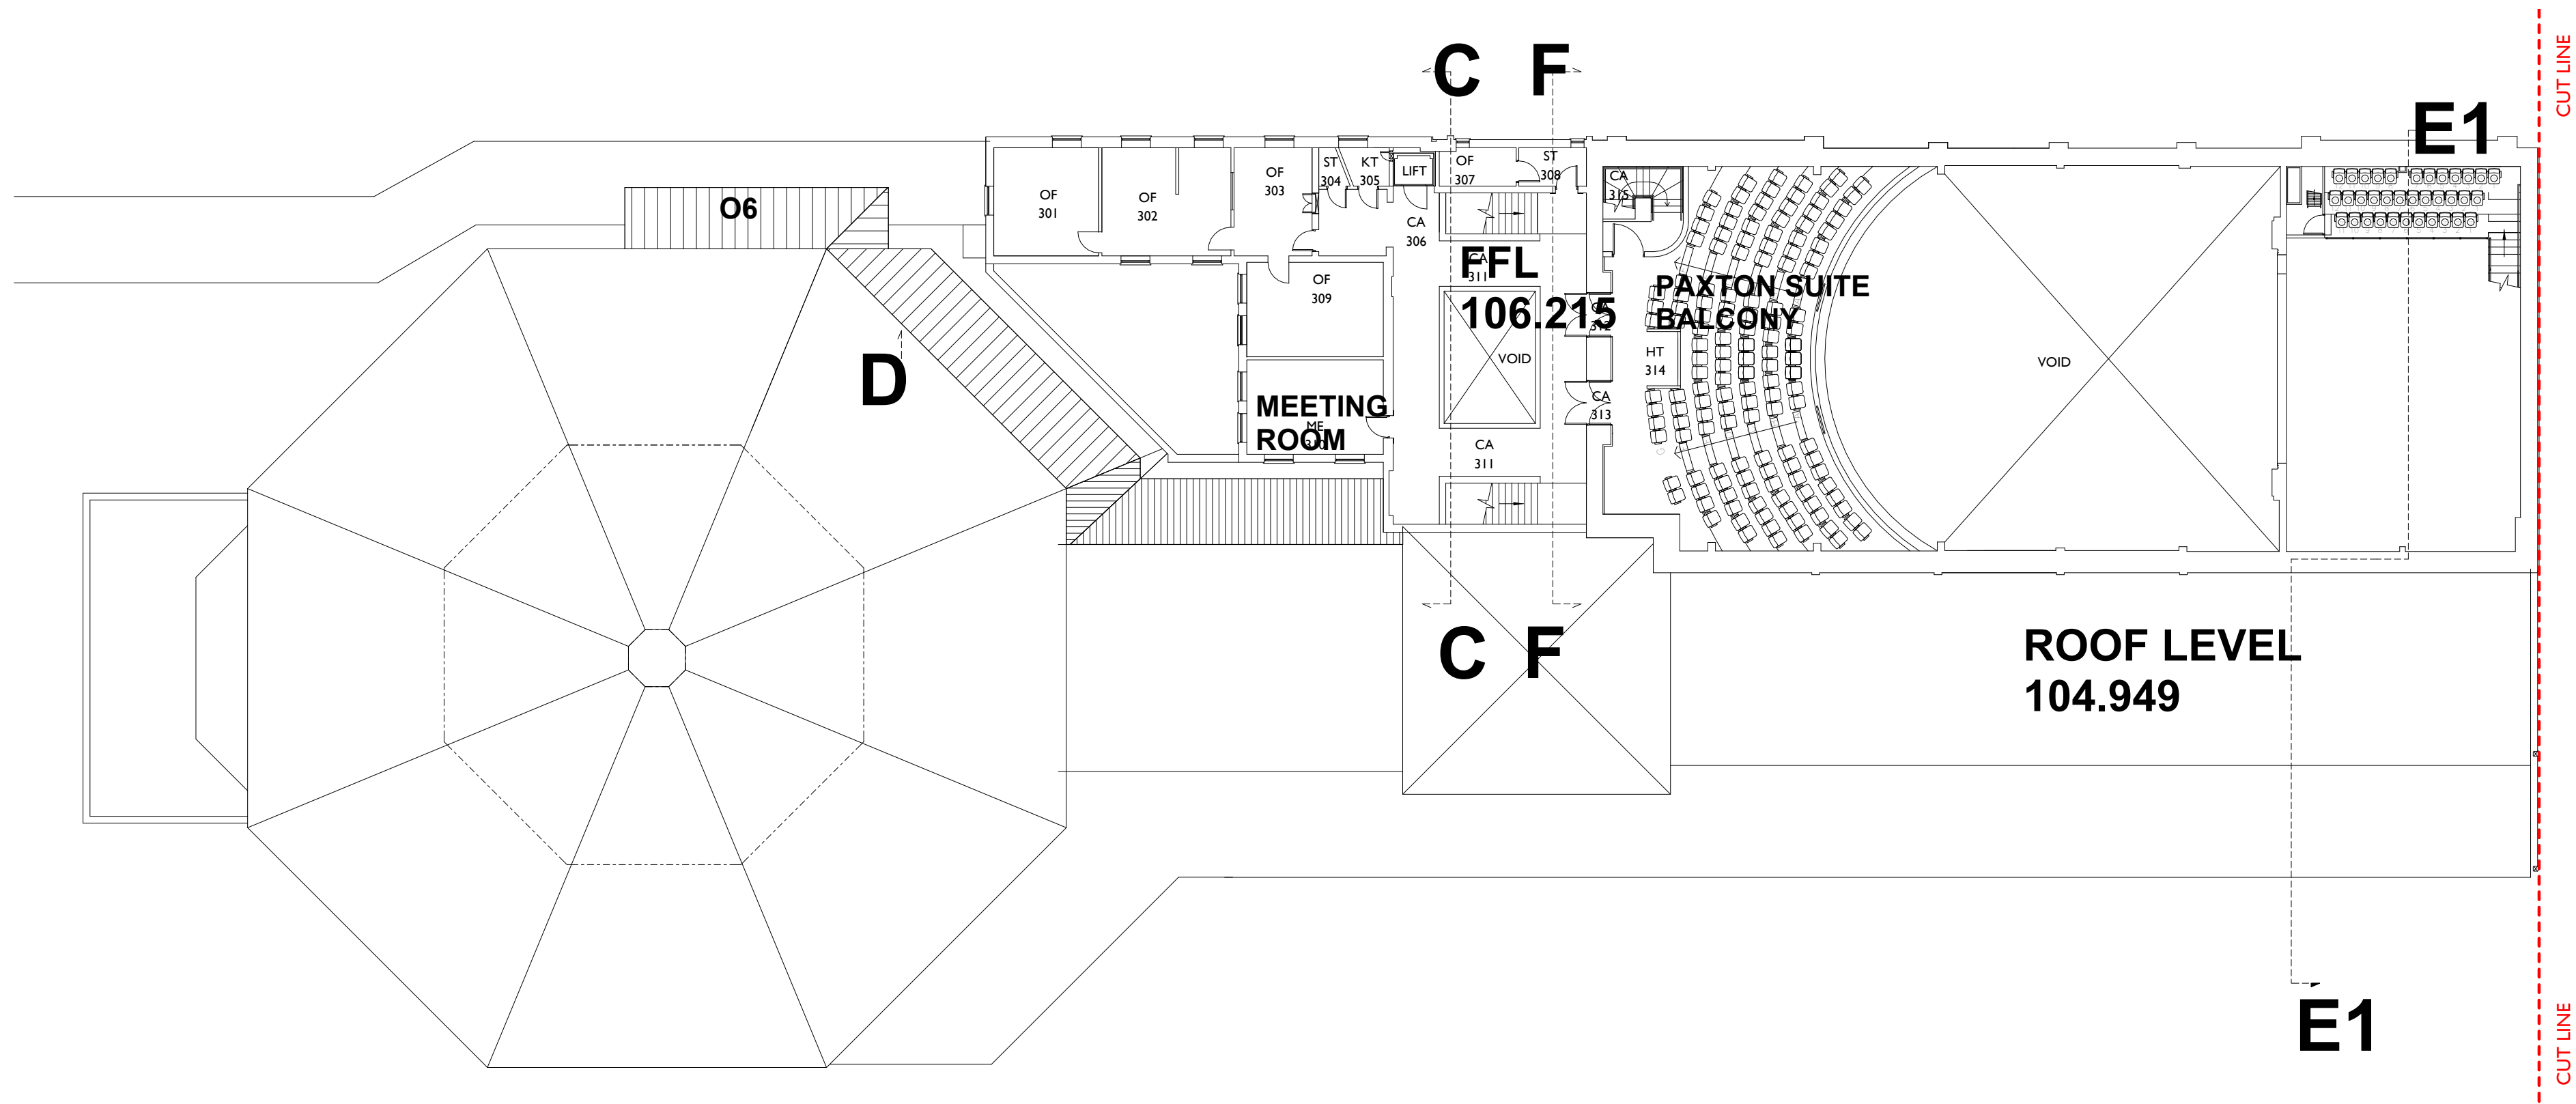

1 Balcony Level - Section 01
1 : 200

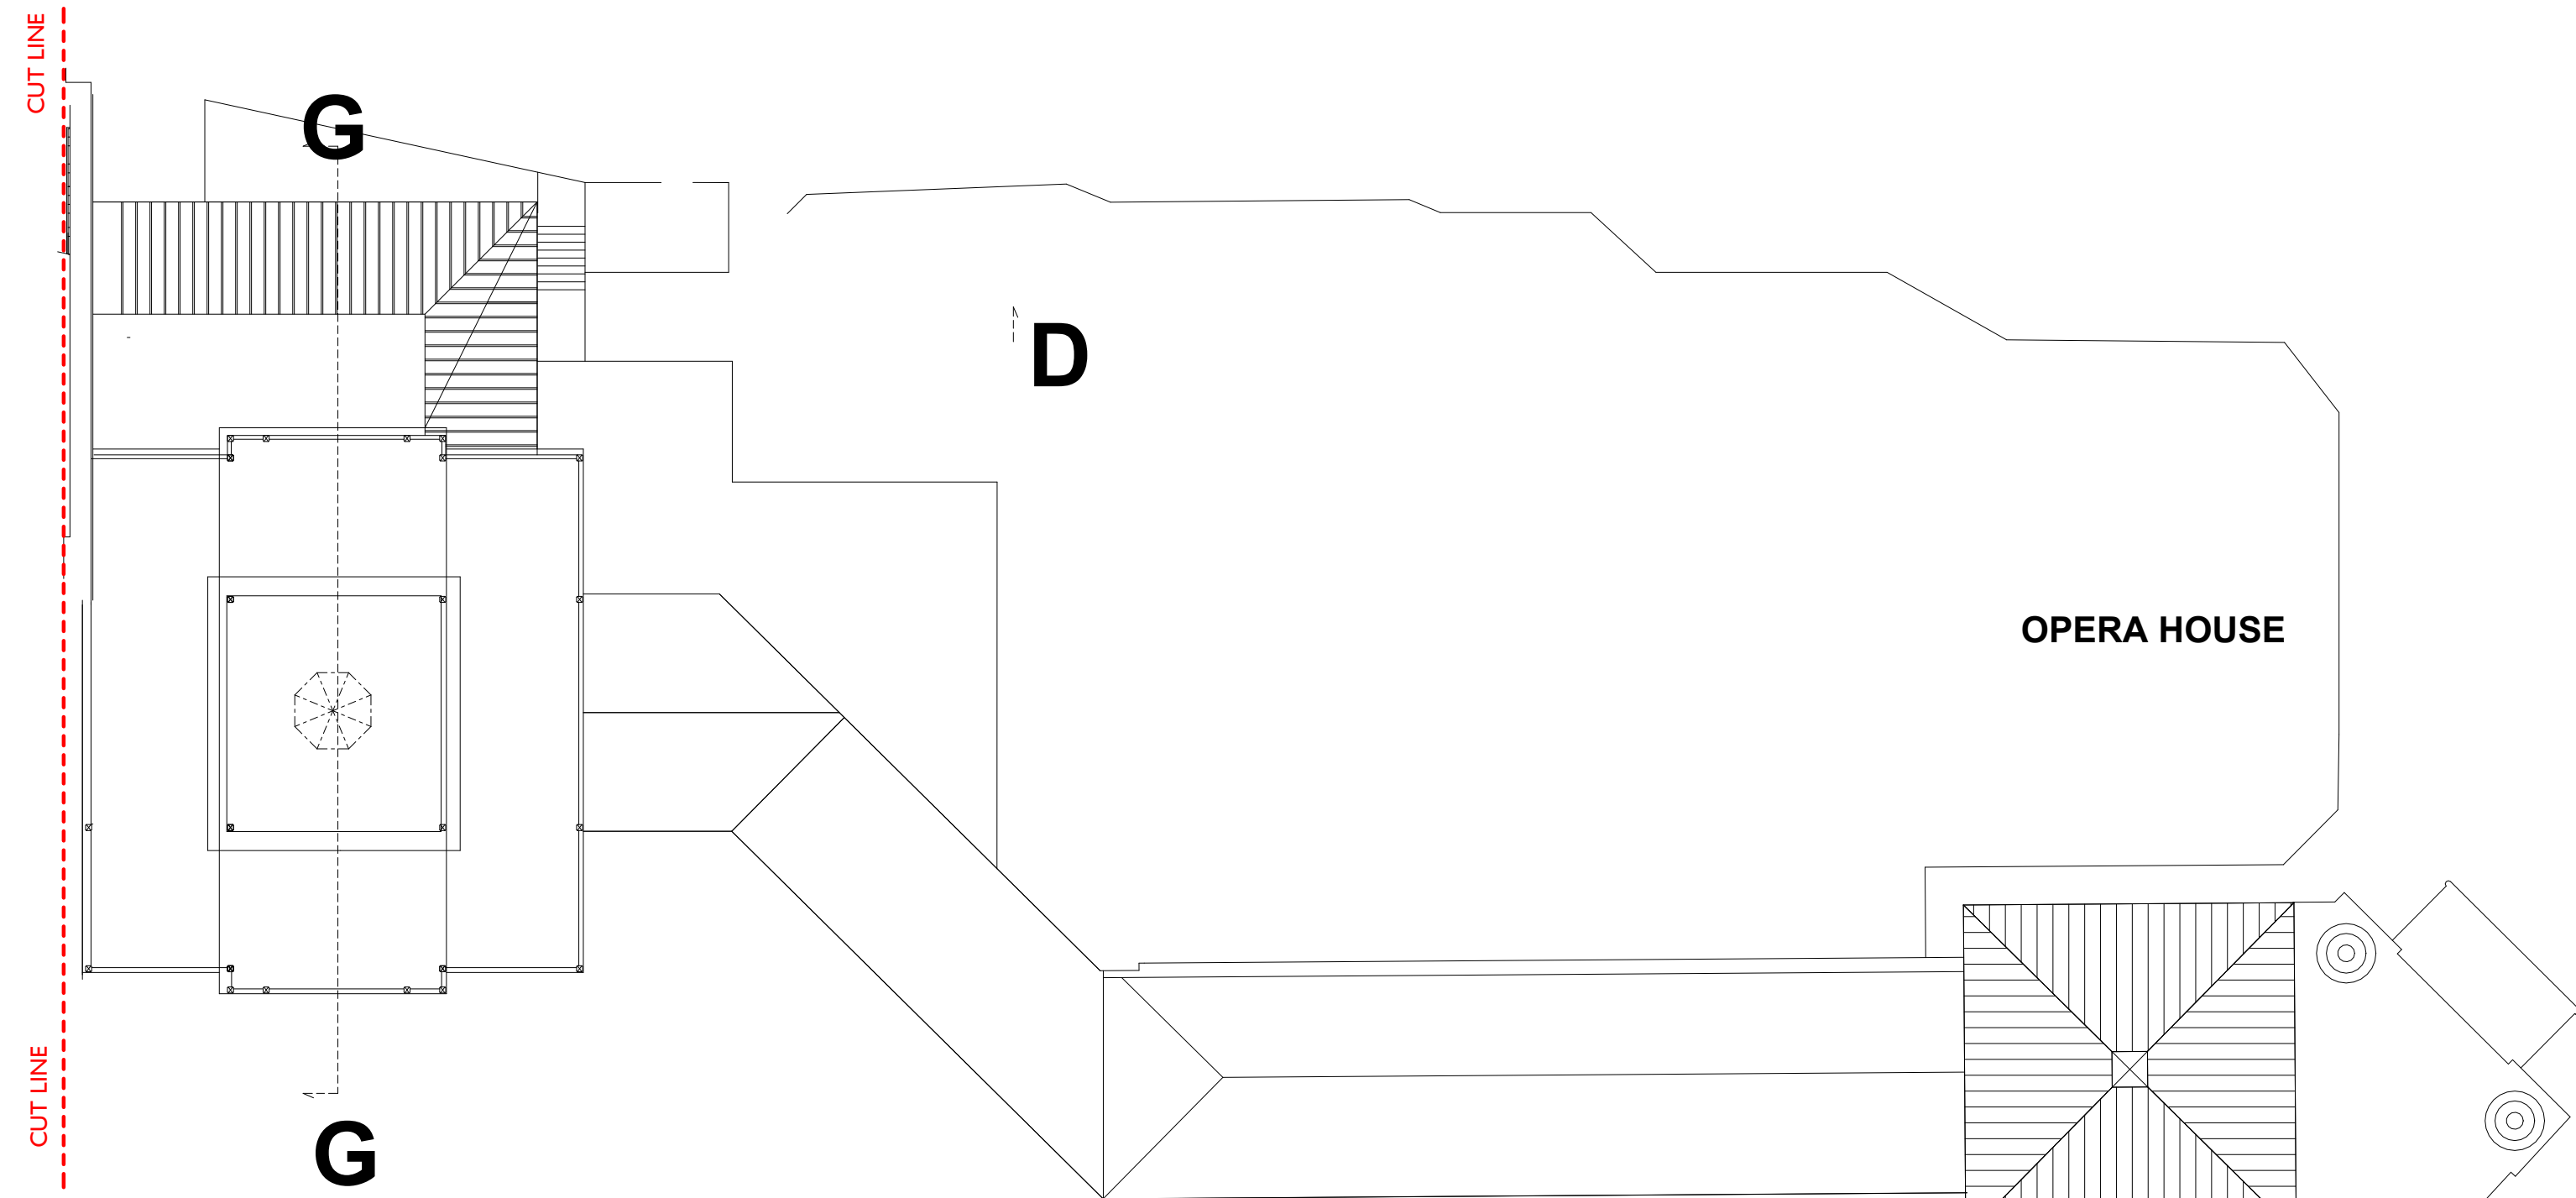

2 Balcony Level - Section 02
1 : 200

C01	Construction Issue	14/10/2025	TAC
P03	Tender Issue	27/06/2025	mm
P02	Issue to Planning	09/06/2025	mm
P01	Initial Issue	04/02/25	DEJR
Rev	Description	Date	Issued by



T.A.D. Architects Smithy Wood House, Smithy Wood Crescent, Sheffield, S8 0NU	Tel: 0114 250 9600 Fax: 0114 258 3681 Email: enquiries@tadarchitects.co.uk www.tadarchitects.co.uk
---	---

Project: Refurbishment of roofs to Pavilion Garden, Buxton, Derbyshire, SK17 6BE Drawing Title: Balcony Level as Existing

Scale (@ A1) 1 : 200	Date: 27/01/25	Drawn by: mm	Checked by: DEJR
Suitability A1 - Construction	Revision C01		

DRAWING NUMBER Project	Vol.	Level	Type	Role	Class	Number
2503-TAD-ZZ-02-DR-A-EX-0004						

© T.A.D. Architects

0 2 4 6 8 10 20 30 40 60 [m]