




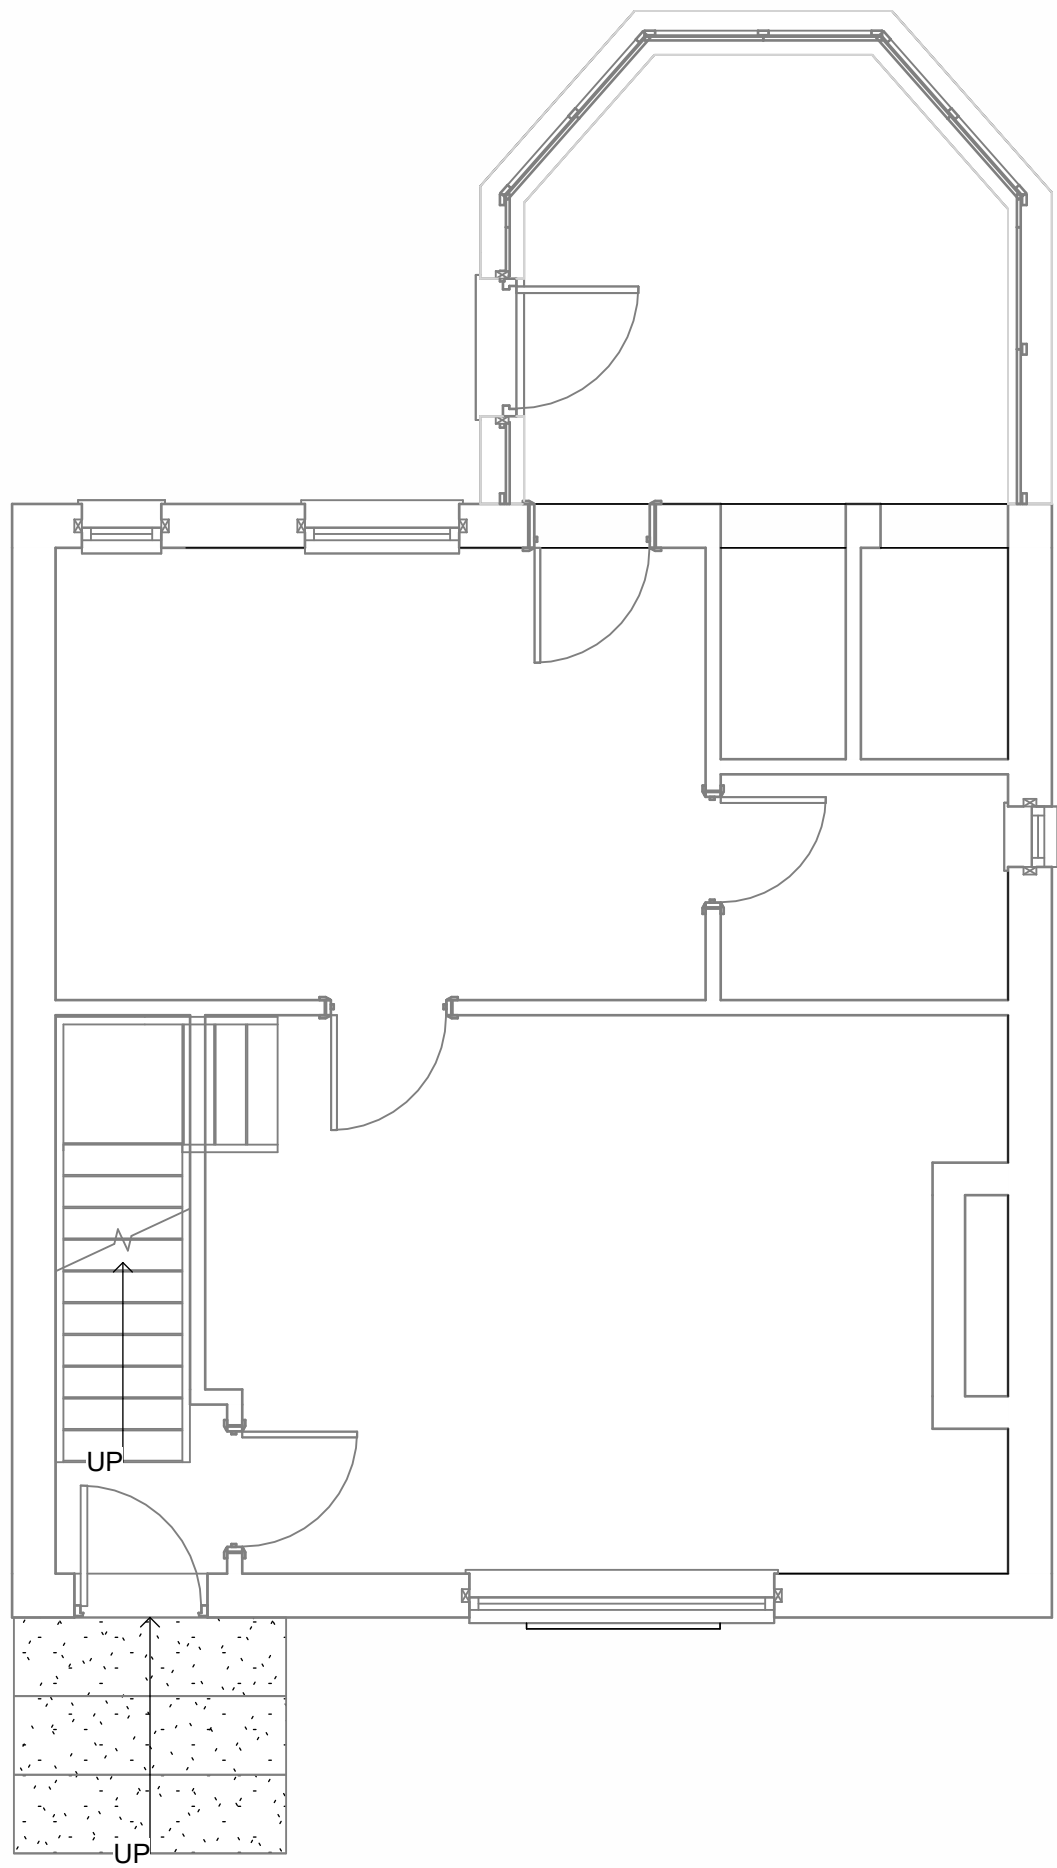


Ground Floor
1 : 50

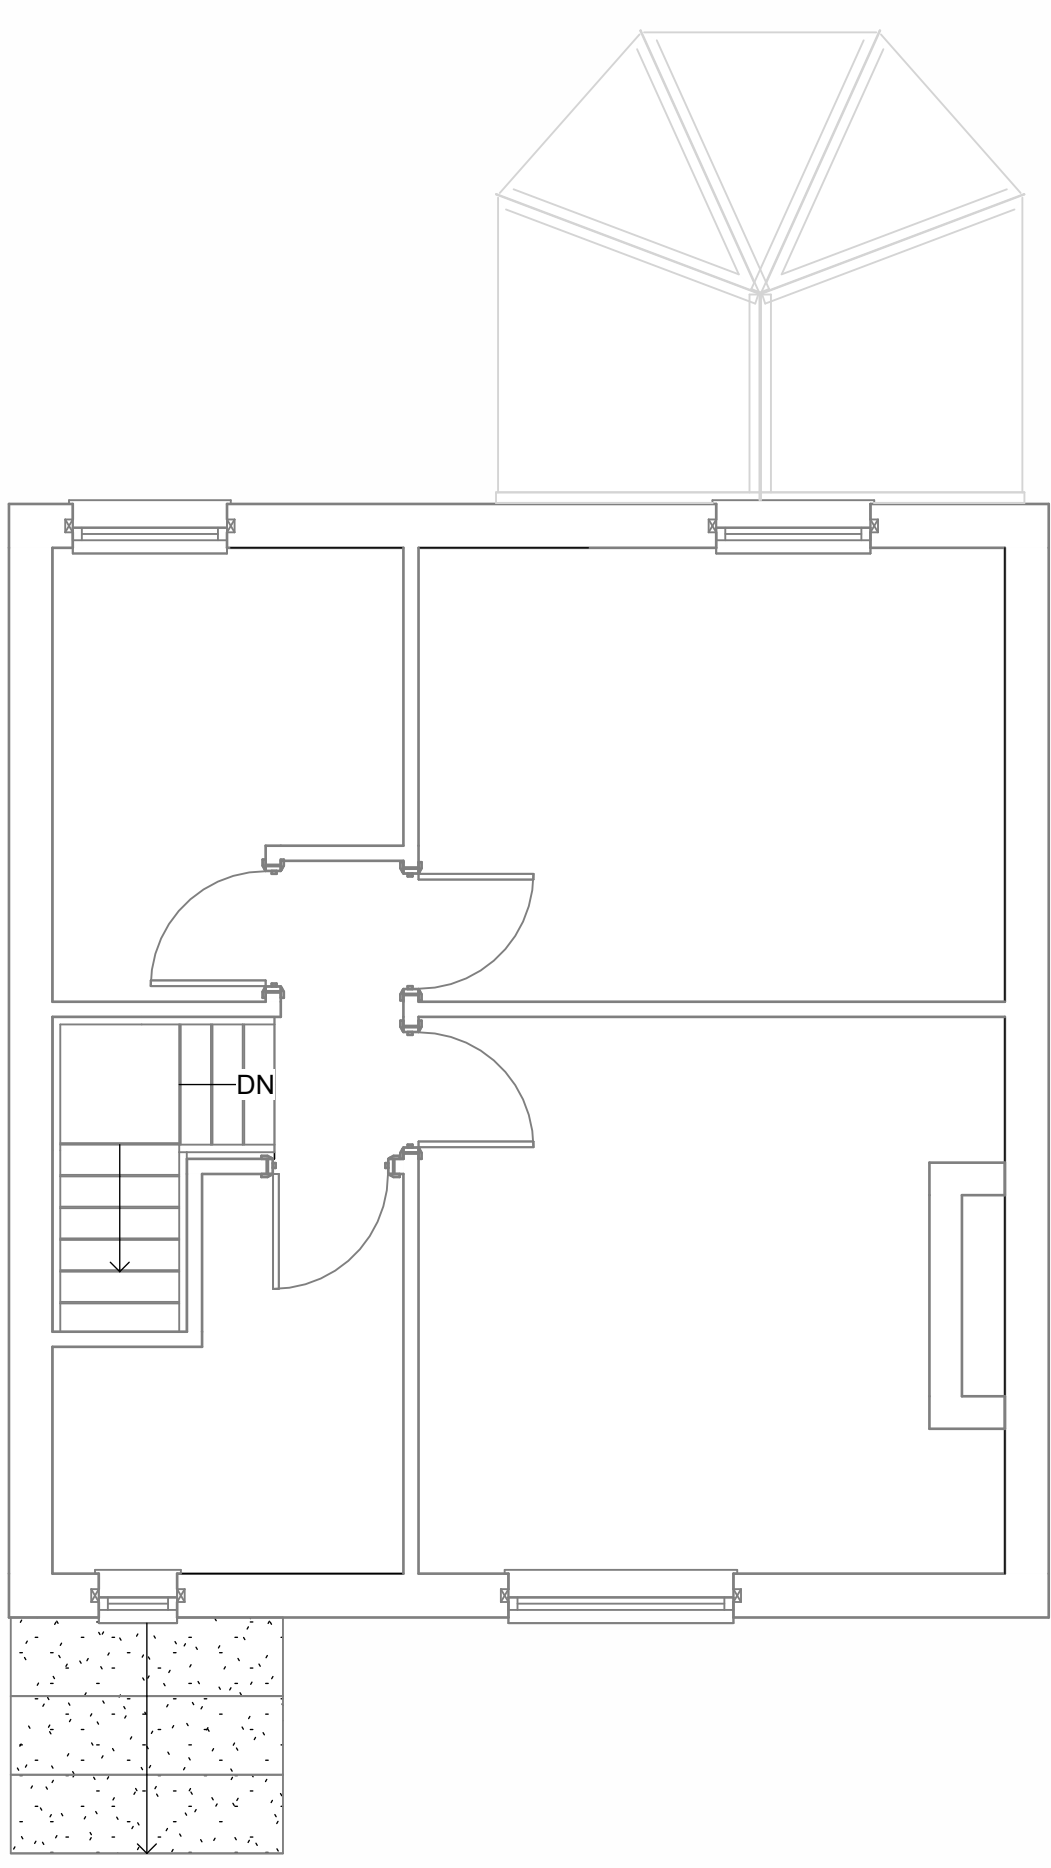

First Floor
1 : 50

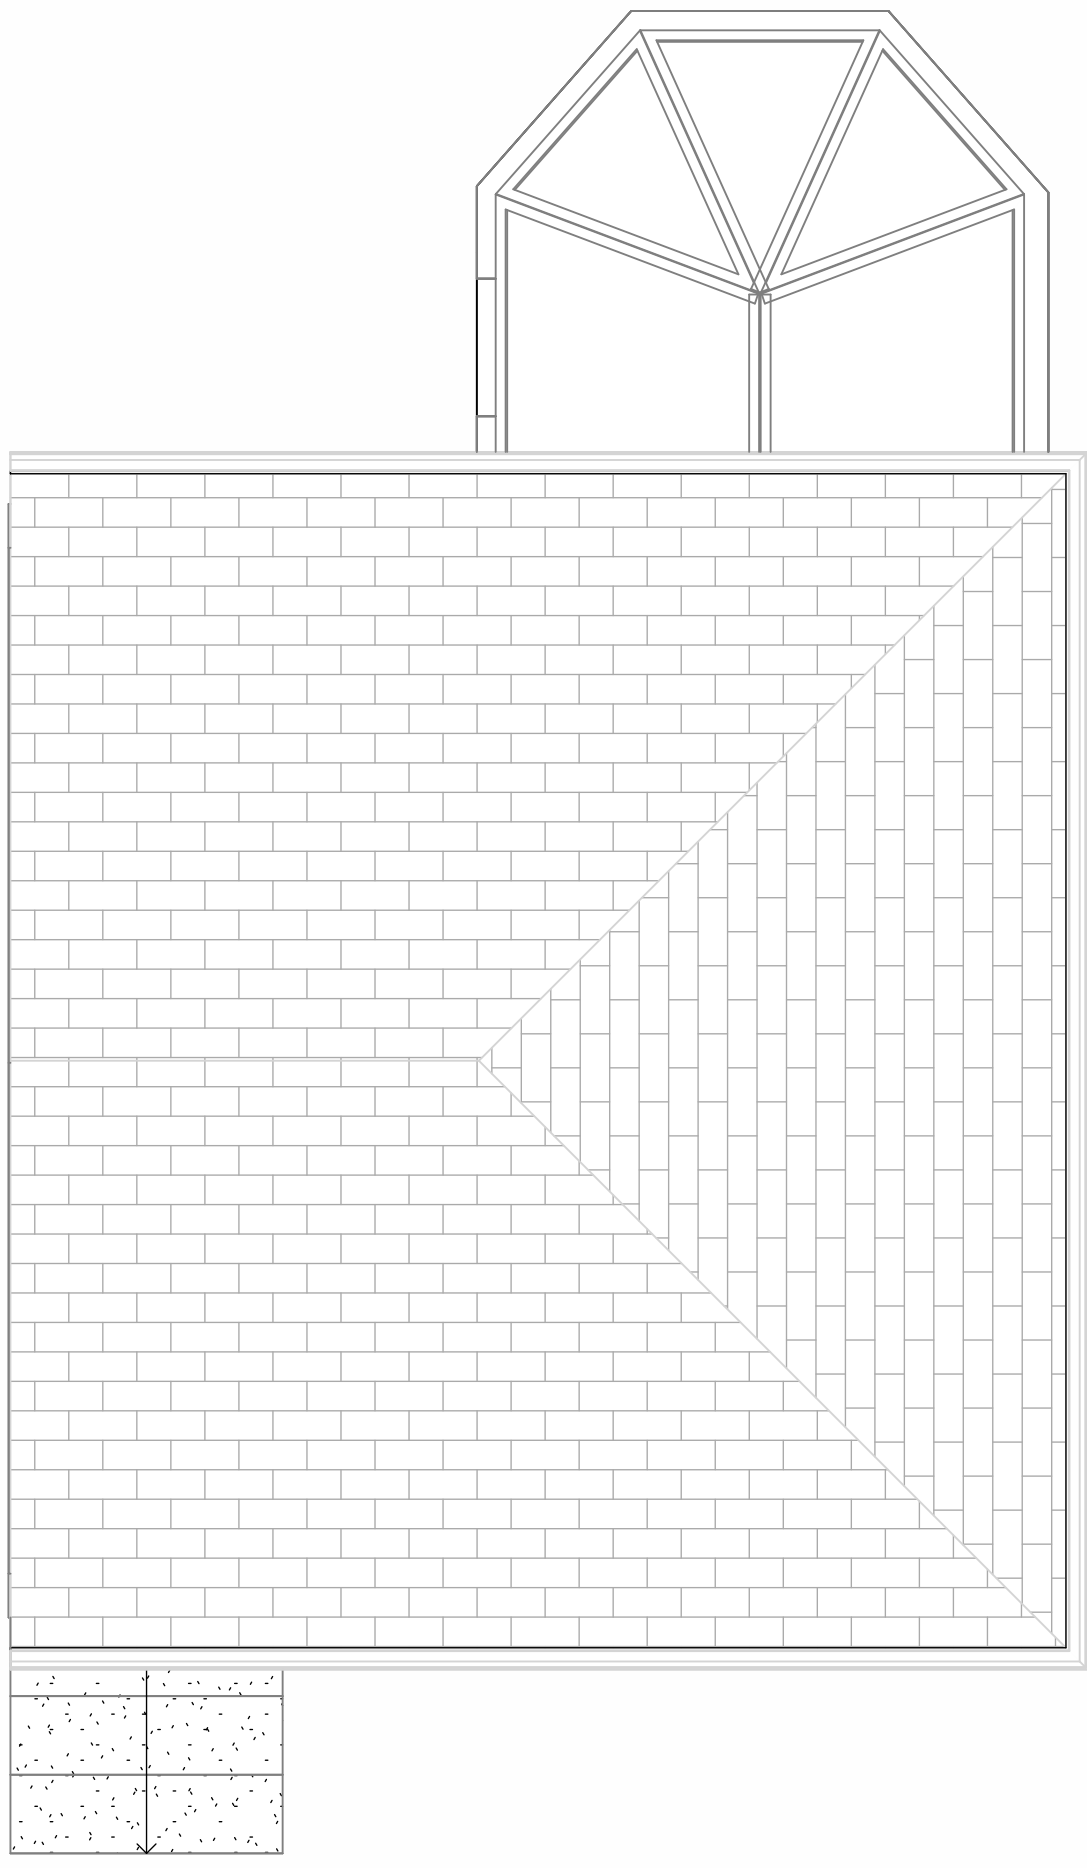

Roof
1 : 50

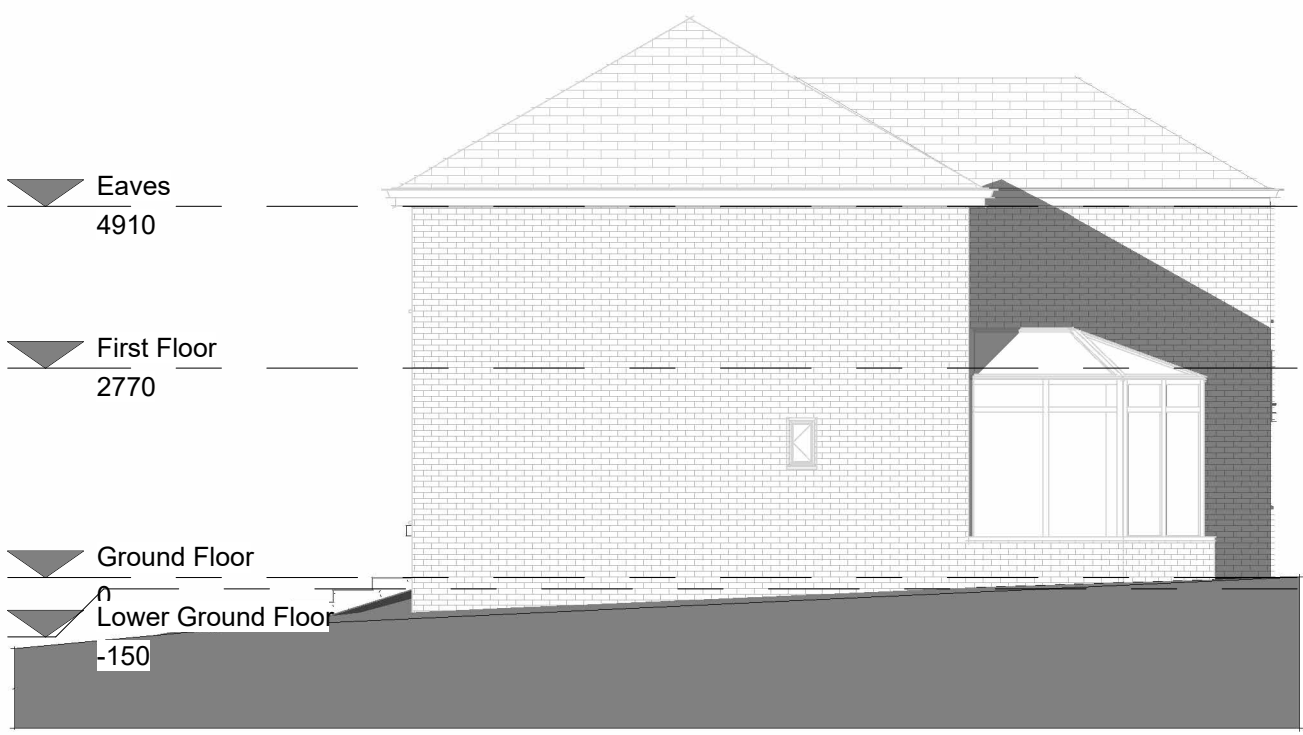


South East
1 : 100



South West
1 : 100



North East
1 : 100

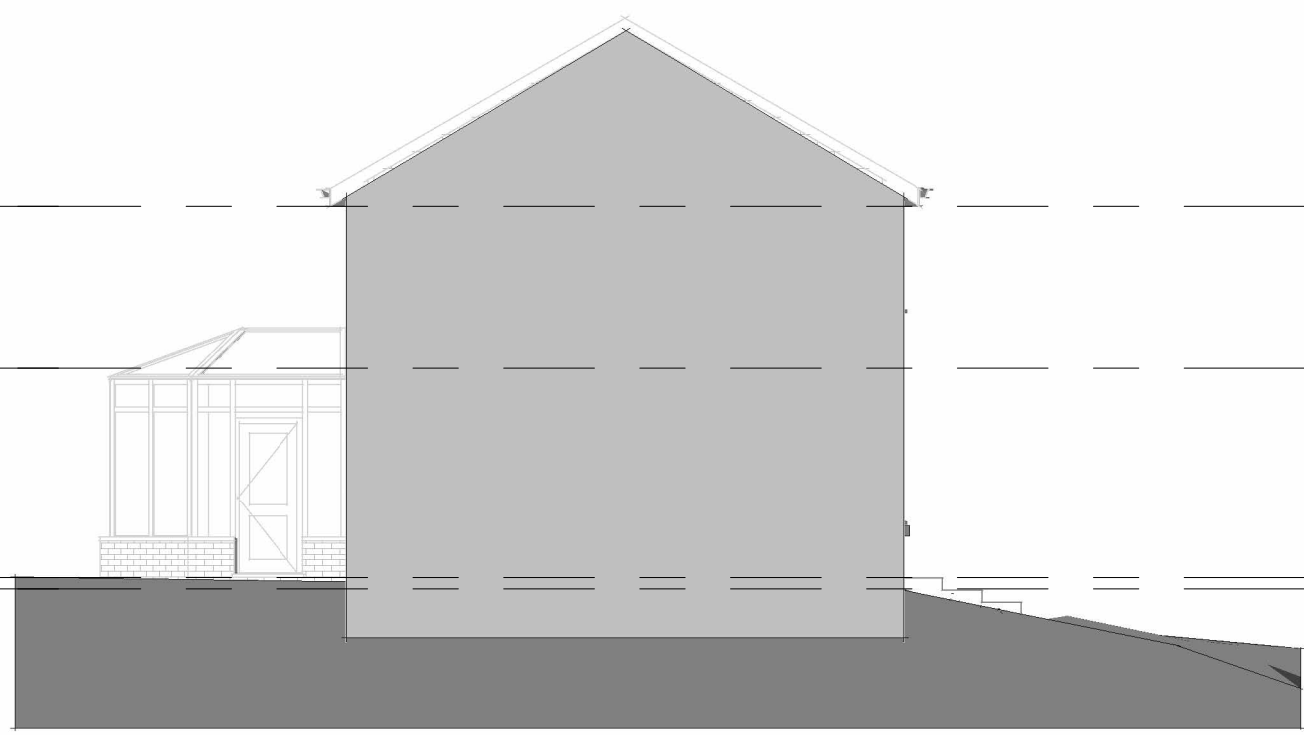

North West
1 : 100

existing plans and elevations
171 Burlow Road, Buxton
planning issue



BSc (Hons) Architectural Technology
43b High Street Buxton Derbyshire
t: +44(0)7957 314 229
e : mikeyfoulkes@hotmail.com

Client:
Andy & Lizzy

Drawing no:
ALPL-002
Revision no:

Scale: (@A1)
As indicated

Checked: **MJF**
Date: **09/01/26**

© Copyright MJF Architectural Design 2025.
Drawings are the intellectual property of MJF Architectural Design and must not be copied, duplicated or communicated to any third party without prior written consent of MJF Architectural Design. All rights reserved

All dimensions to be checked on site with any discrepancies to be checked with designer prior to construction.