


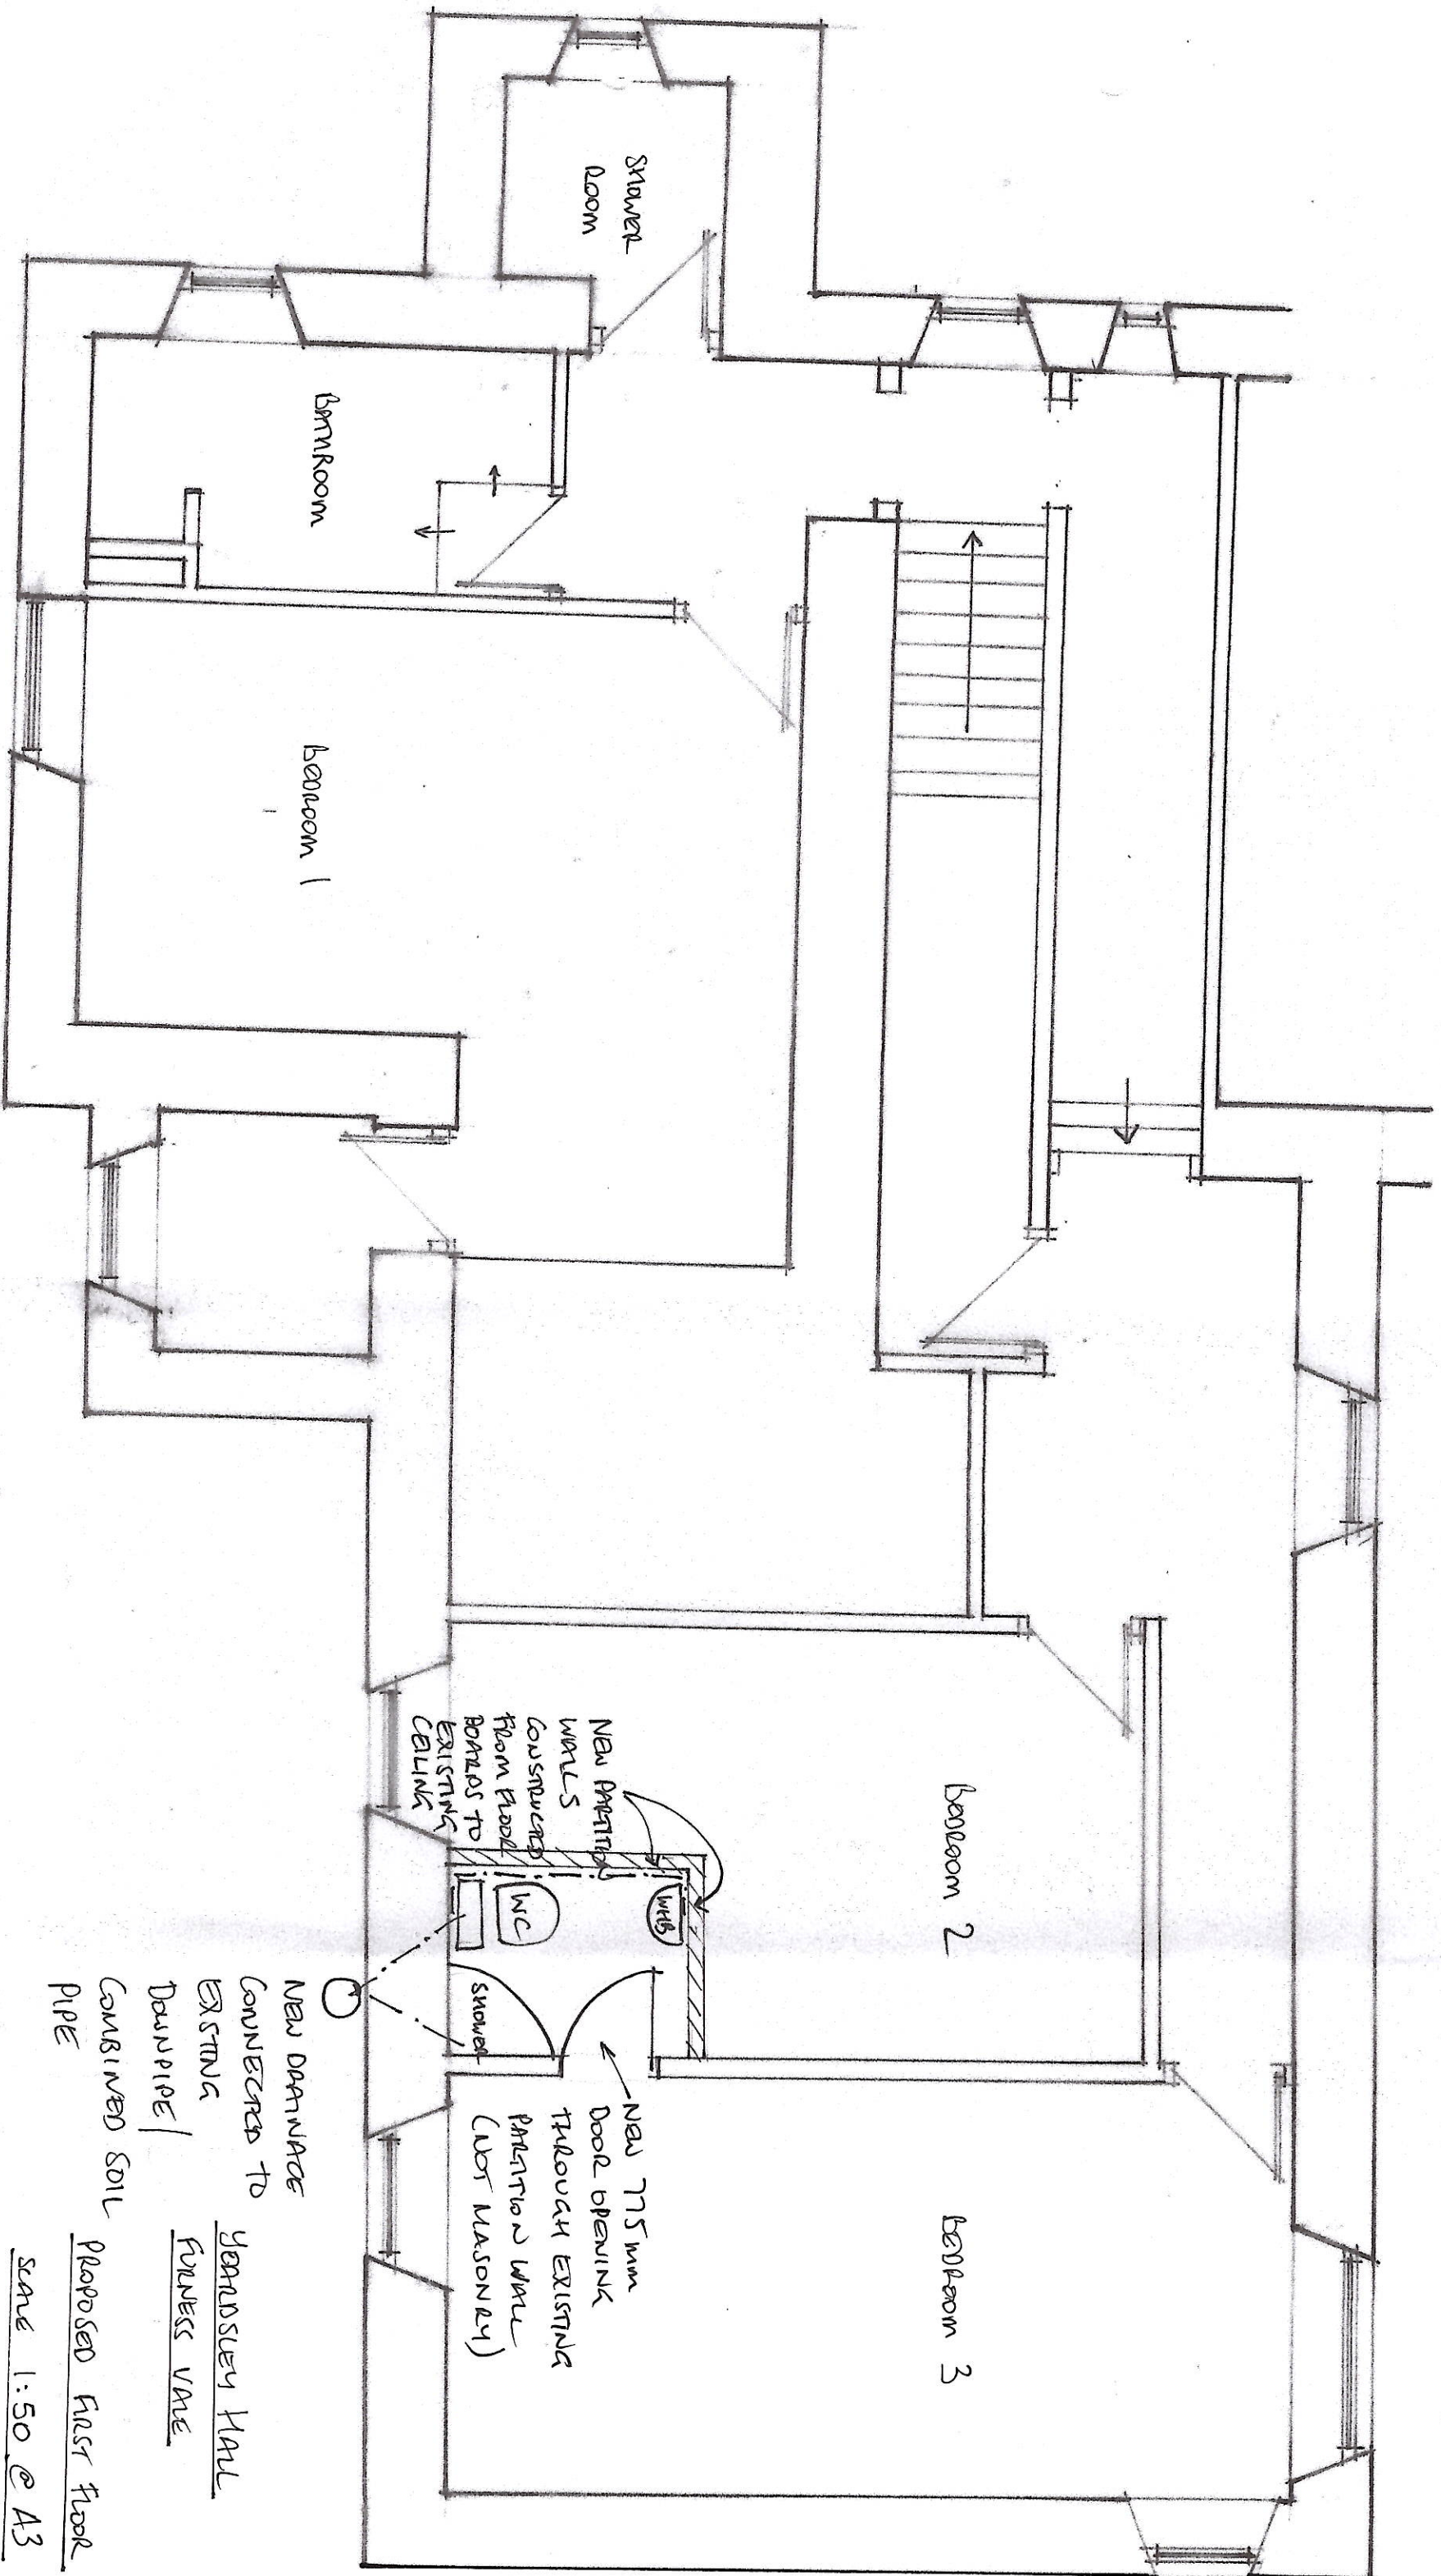

Handley Hall
Furness Vale
Proposed First Floor
Scale 1:50 @ A3