



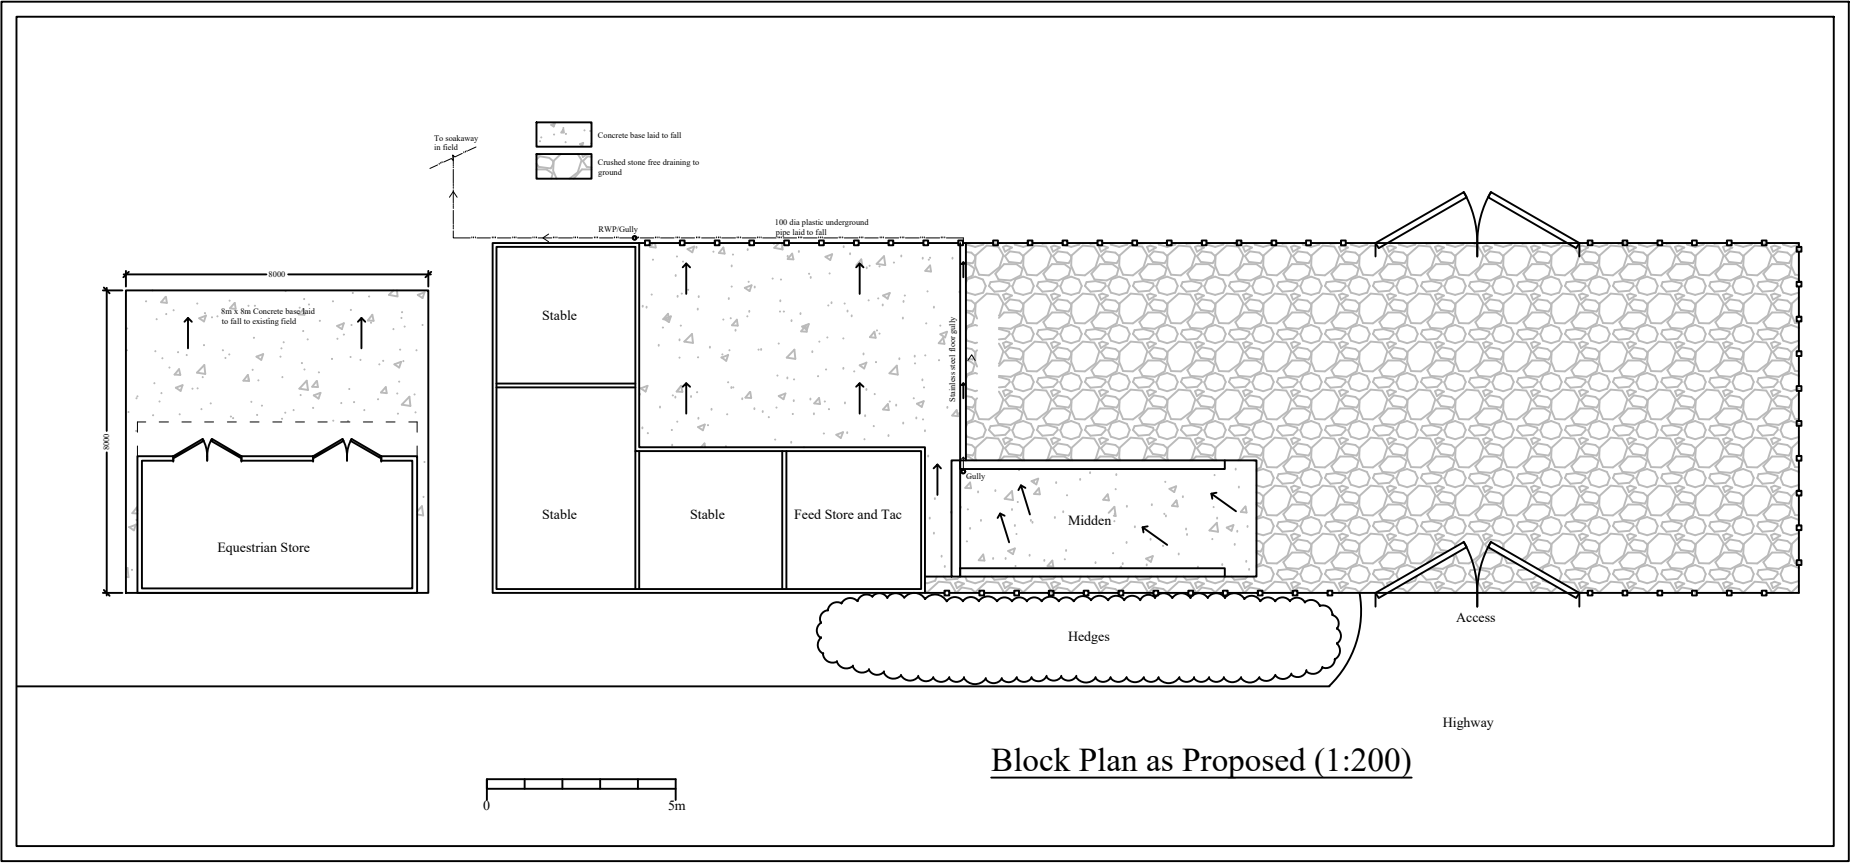

Planning

This drawing is the Copyright of SJ Design Limited.
All dimensions must be checked on site.
All materials and workmanship are to be in accordance with prevailing British Standards, Codes of Practice, Building Regulations, manufacturers and suppliers recommendations and all to the complete satisfaction of SJ Design Limited.

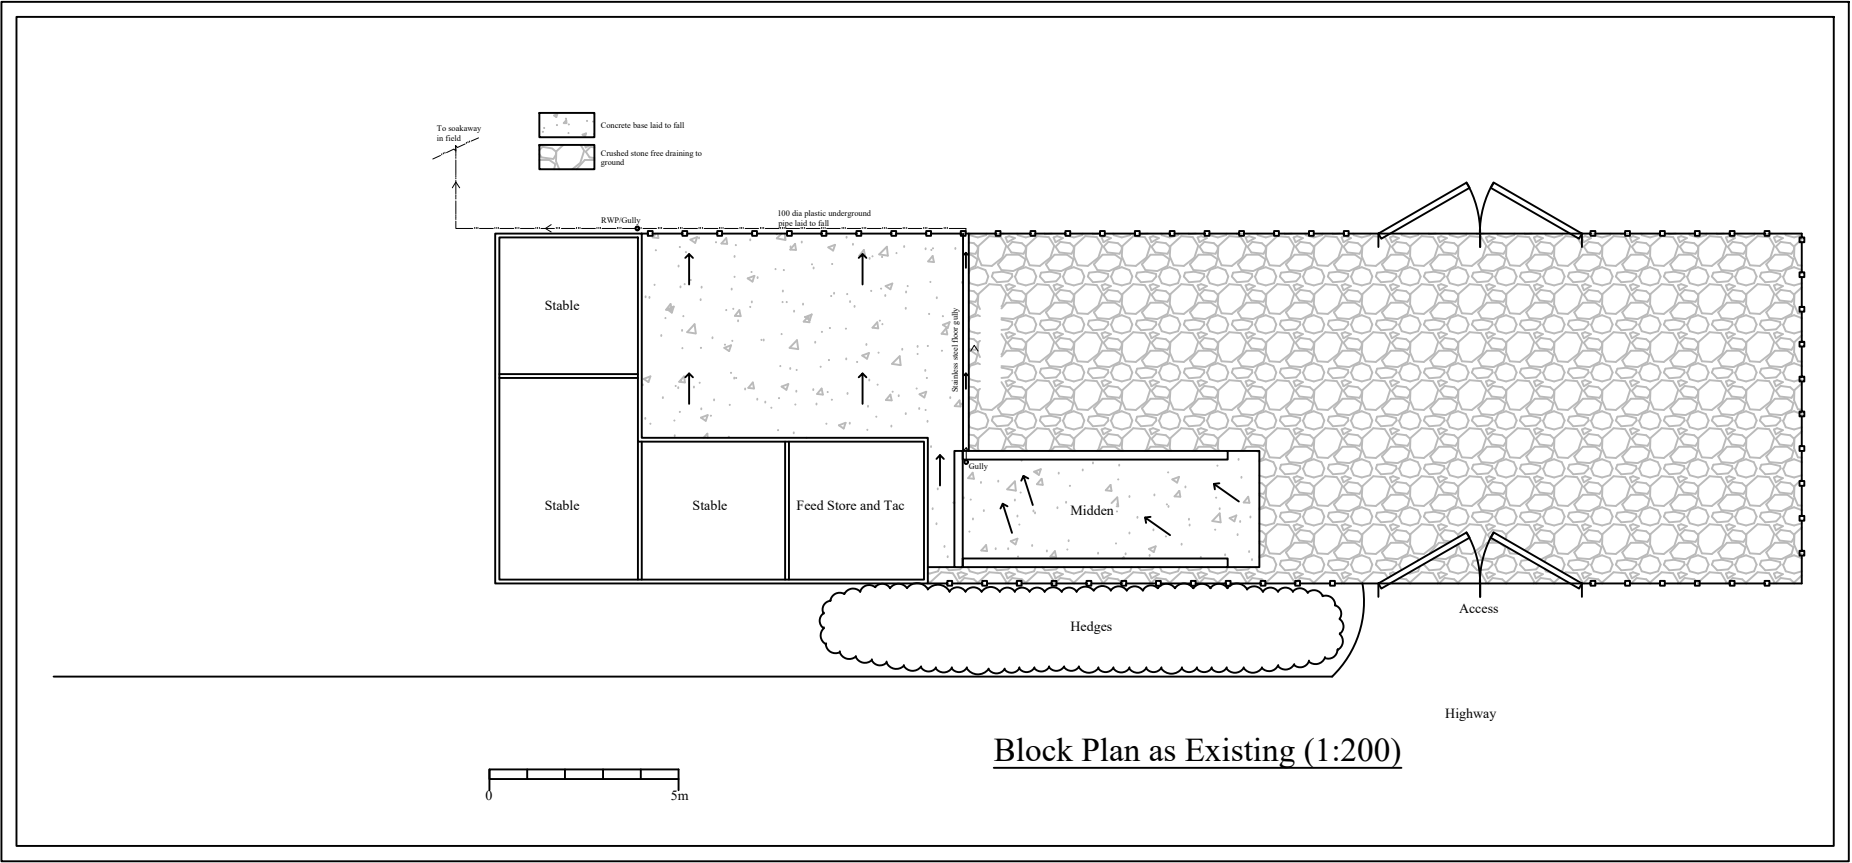

DESIGN LTD

Building Design & Surveying Consultants
The Old Co-Op Building, Church Street,
Hayfield, High Peak SK22 2JE
Tel:01663 742903 Fax:01663 751247
Mobile: 07984 007 087 Email: info@sjdesign.net
www.sjdesign.net

Client
Alex Dyson
Job Title

Elizabeth Cottage
Woodseats Lane
Charlesworth
High Peak
SK13 1DR

Drawing Title
Block Plans

Scale
As Marked @A3

Date
February 2026

Drawn by
SJ

Drawing No.
102

Rev.
-