




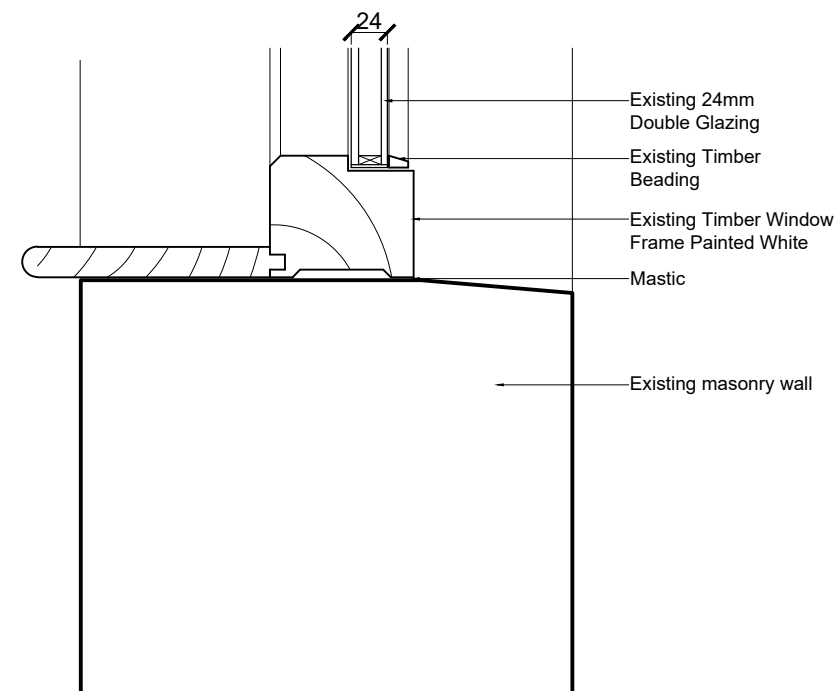


1:5 Existing Double Glazed Frame
Type A

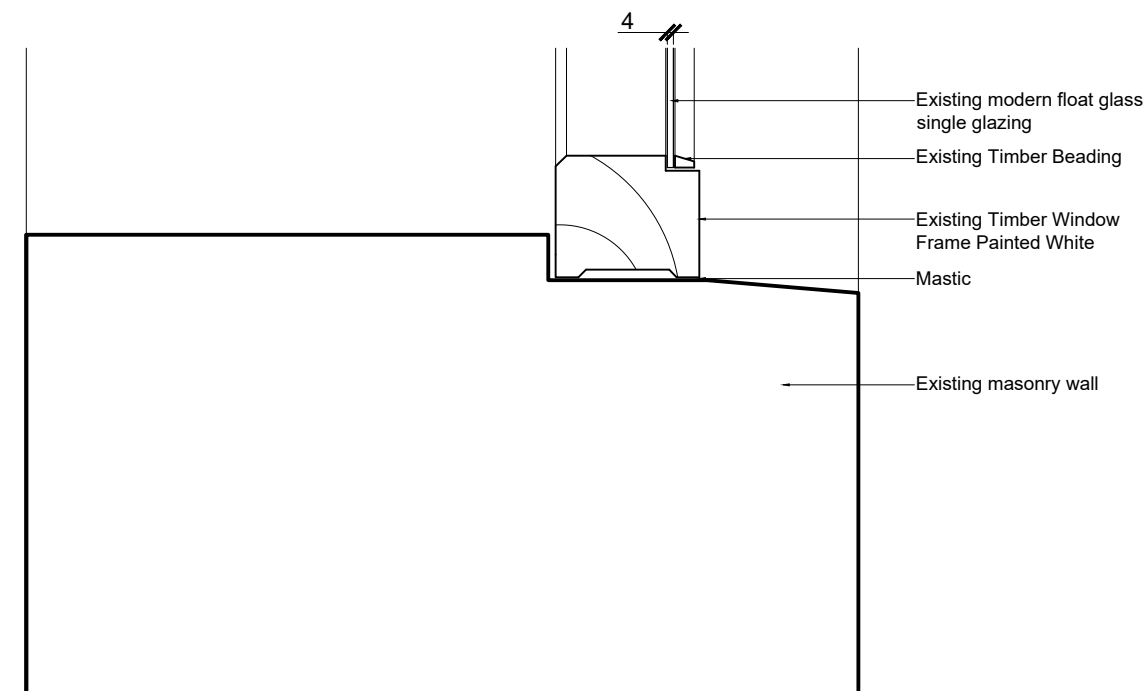


1:5 Existing Single Glazed Frame
Type B

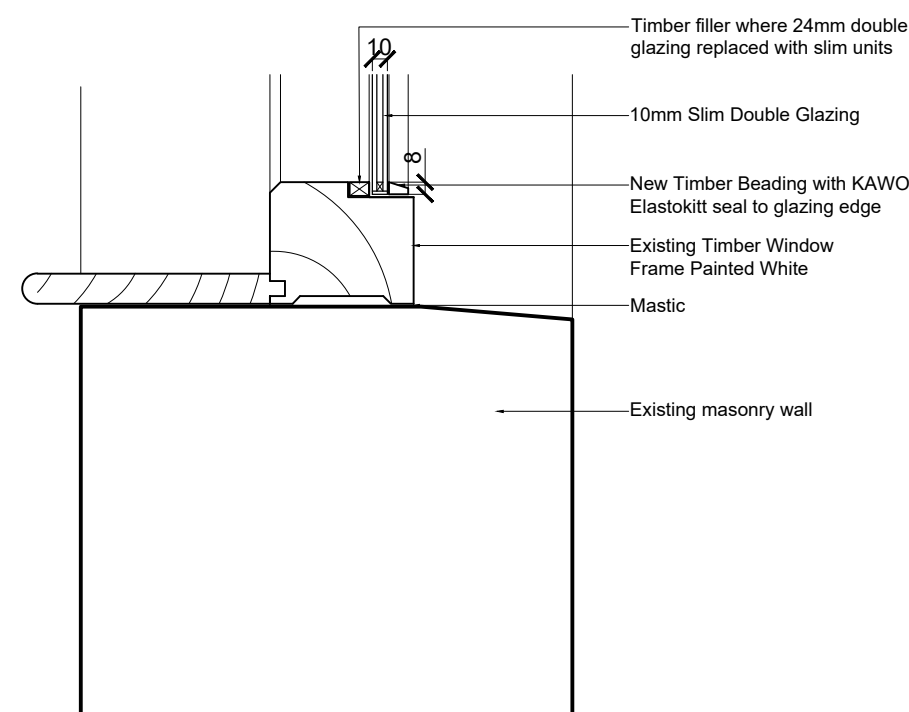


1:5 Proposed Double Glazed Frame Type A

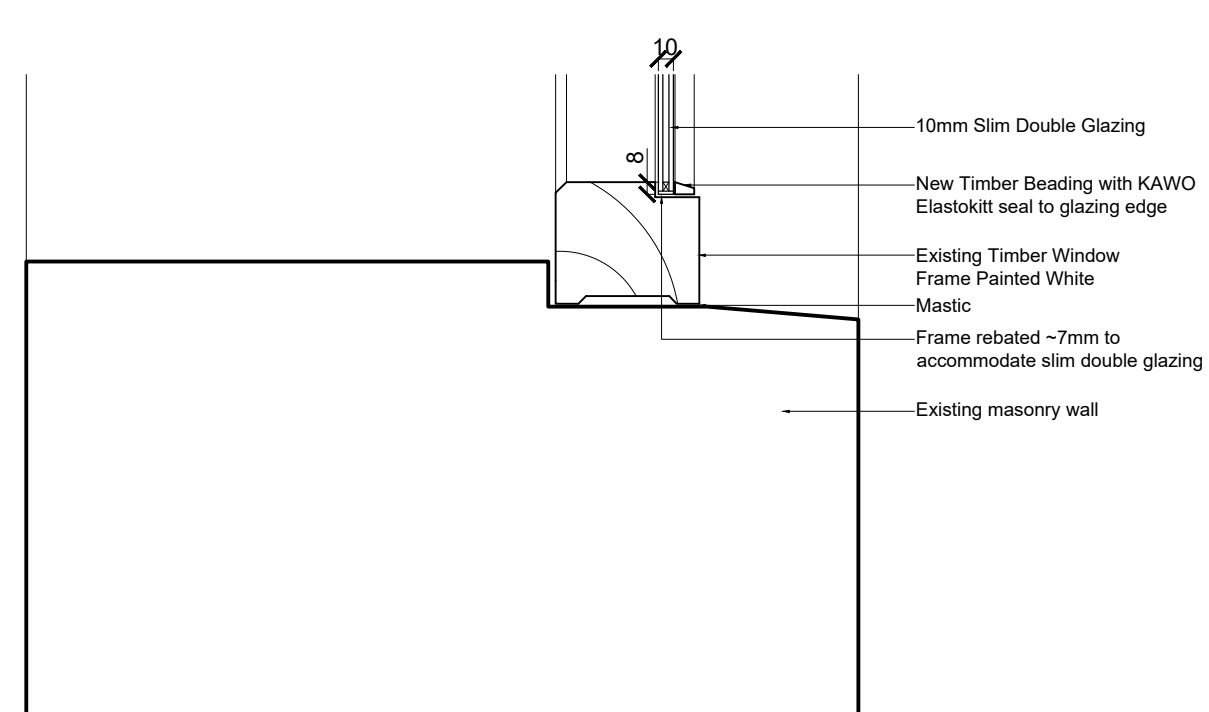

1:5 Proposed Double Glazed Frame
Type B

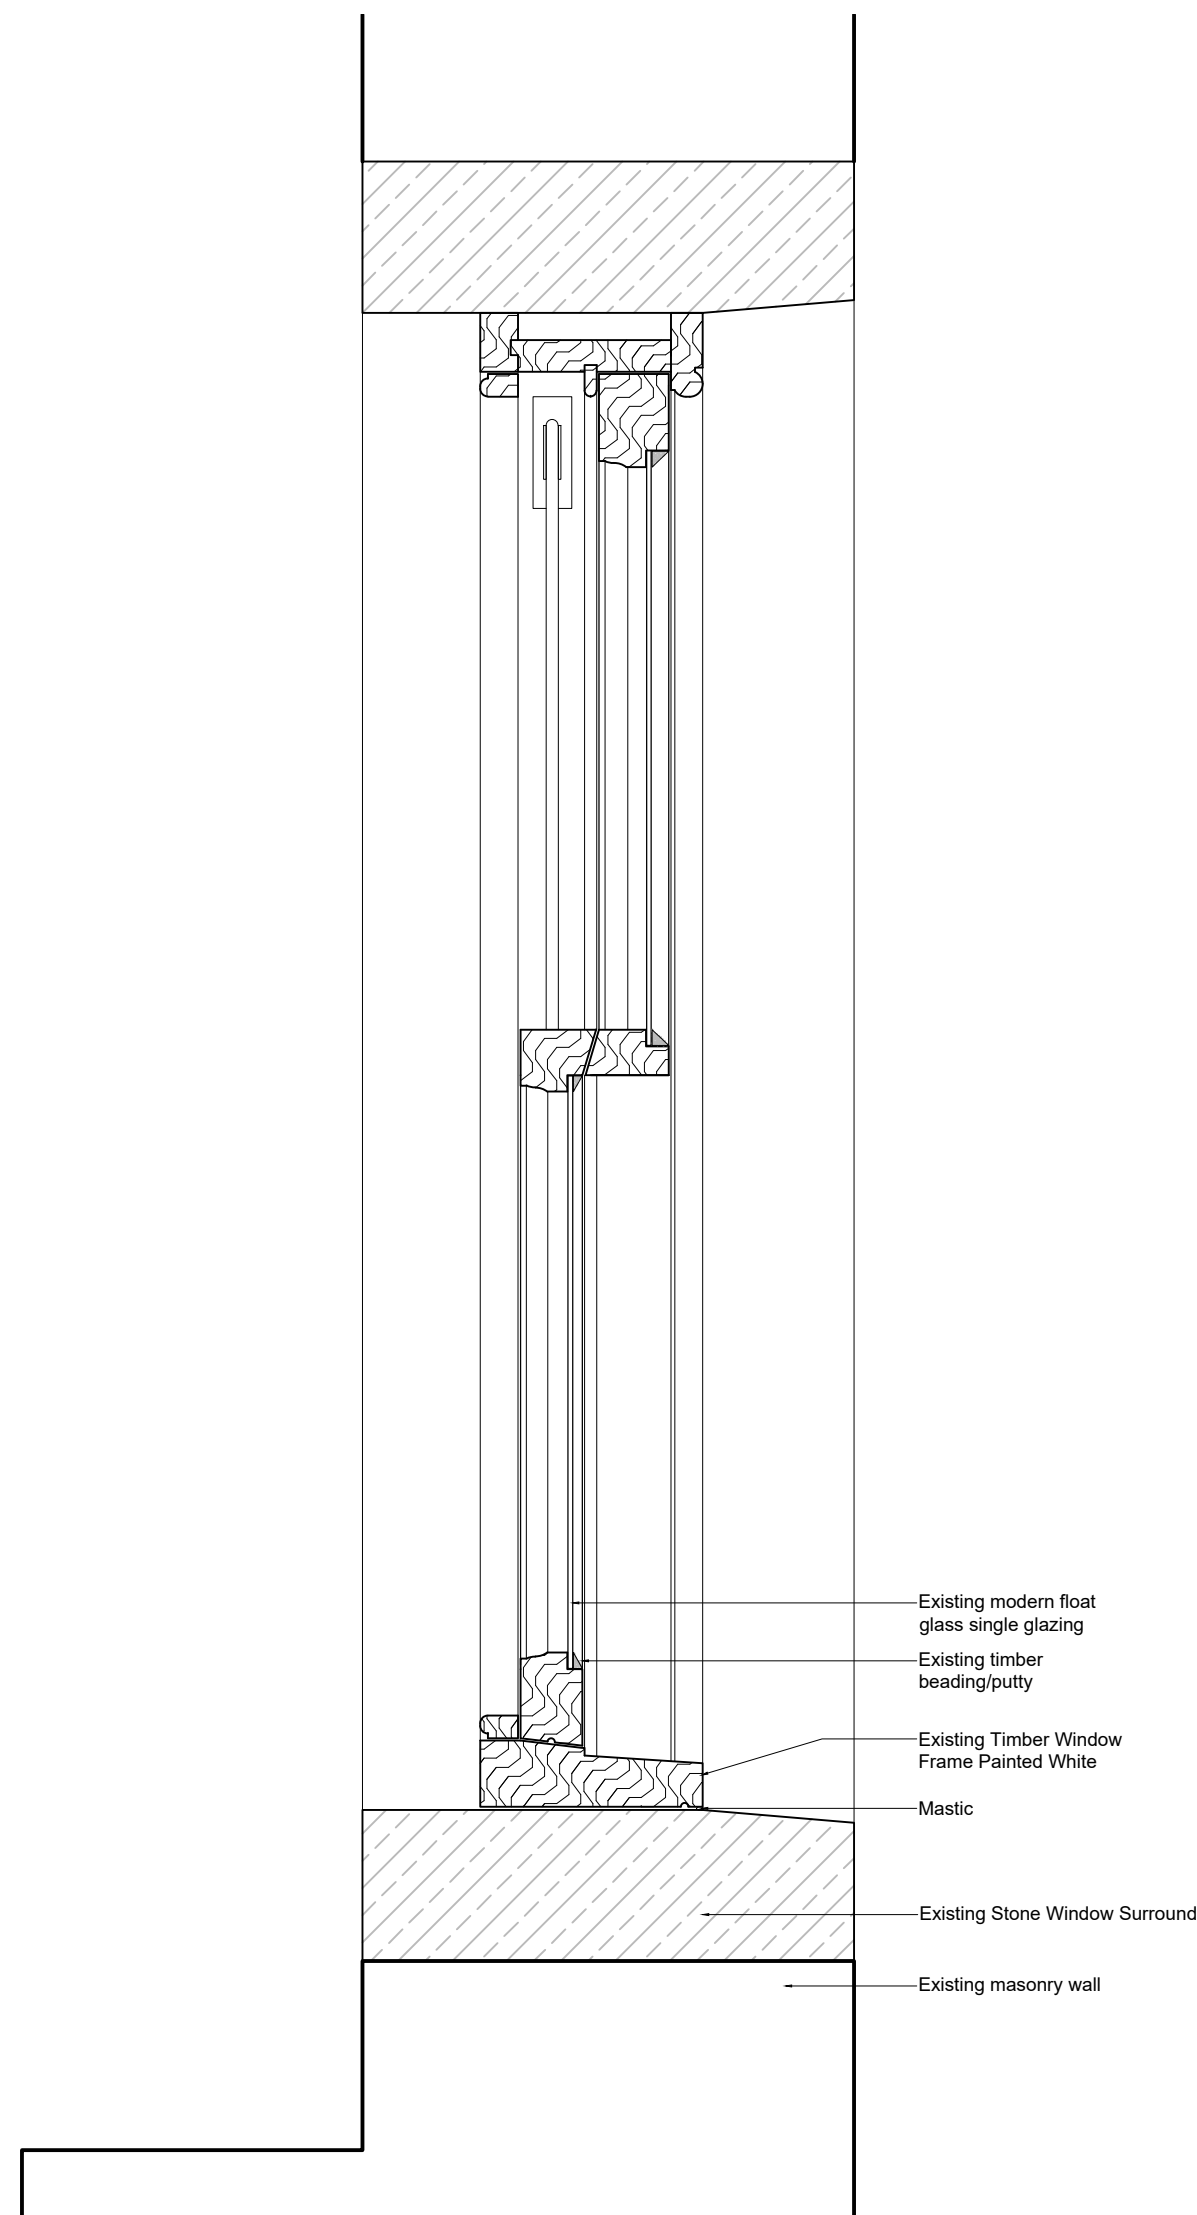

1:5 Existing Single Glazed Frame
Type C

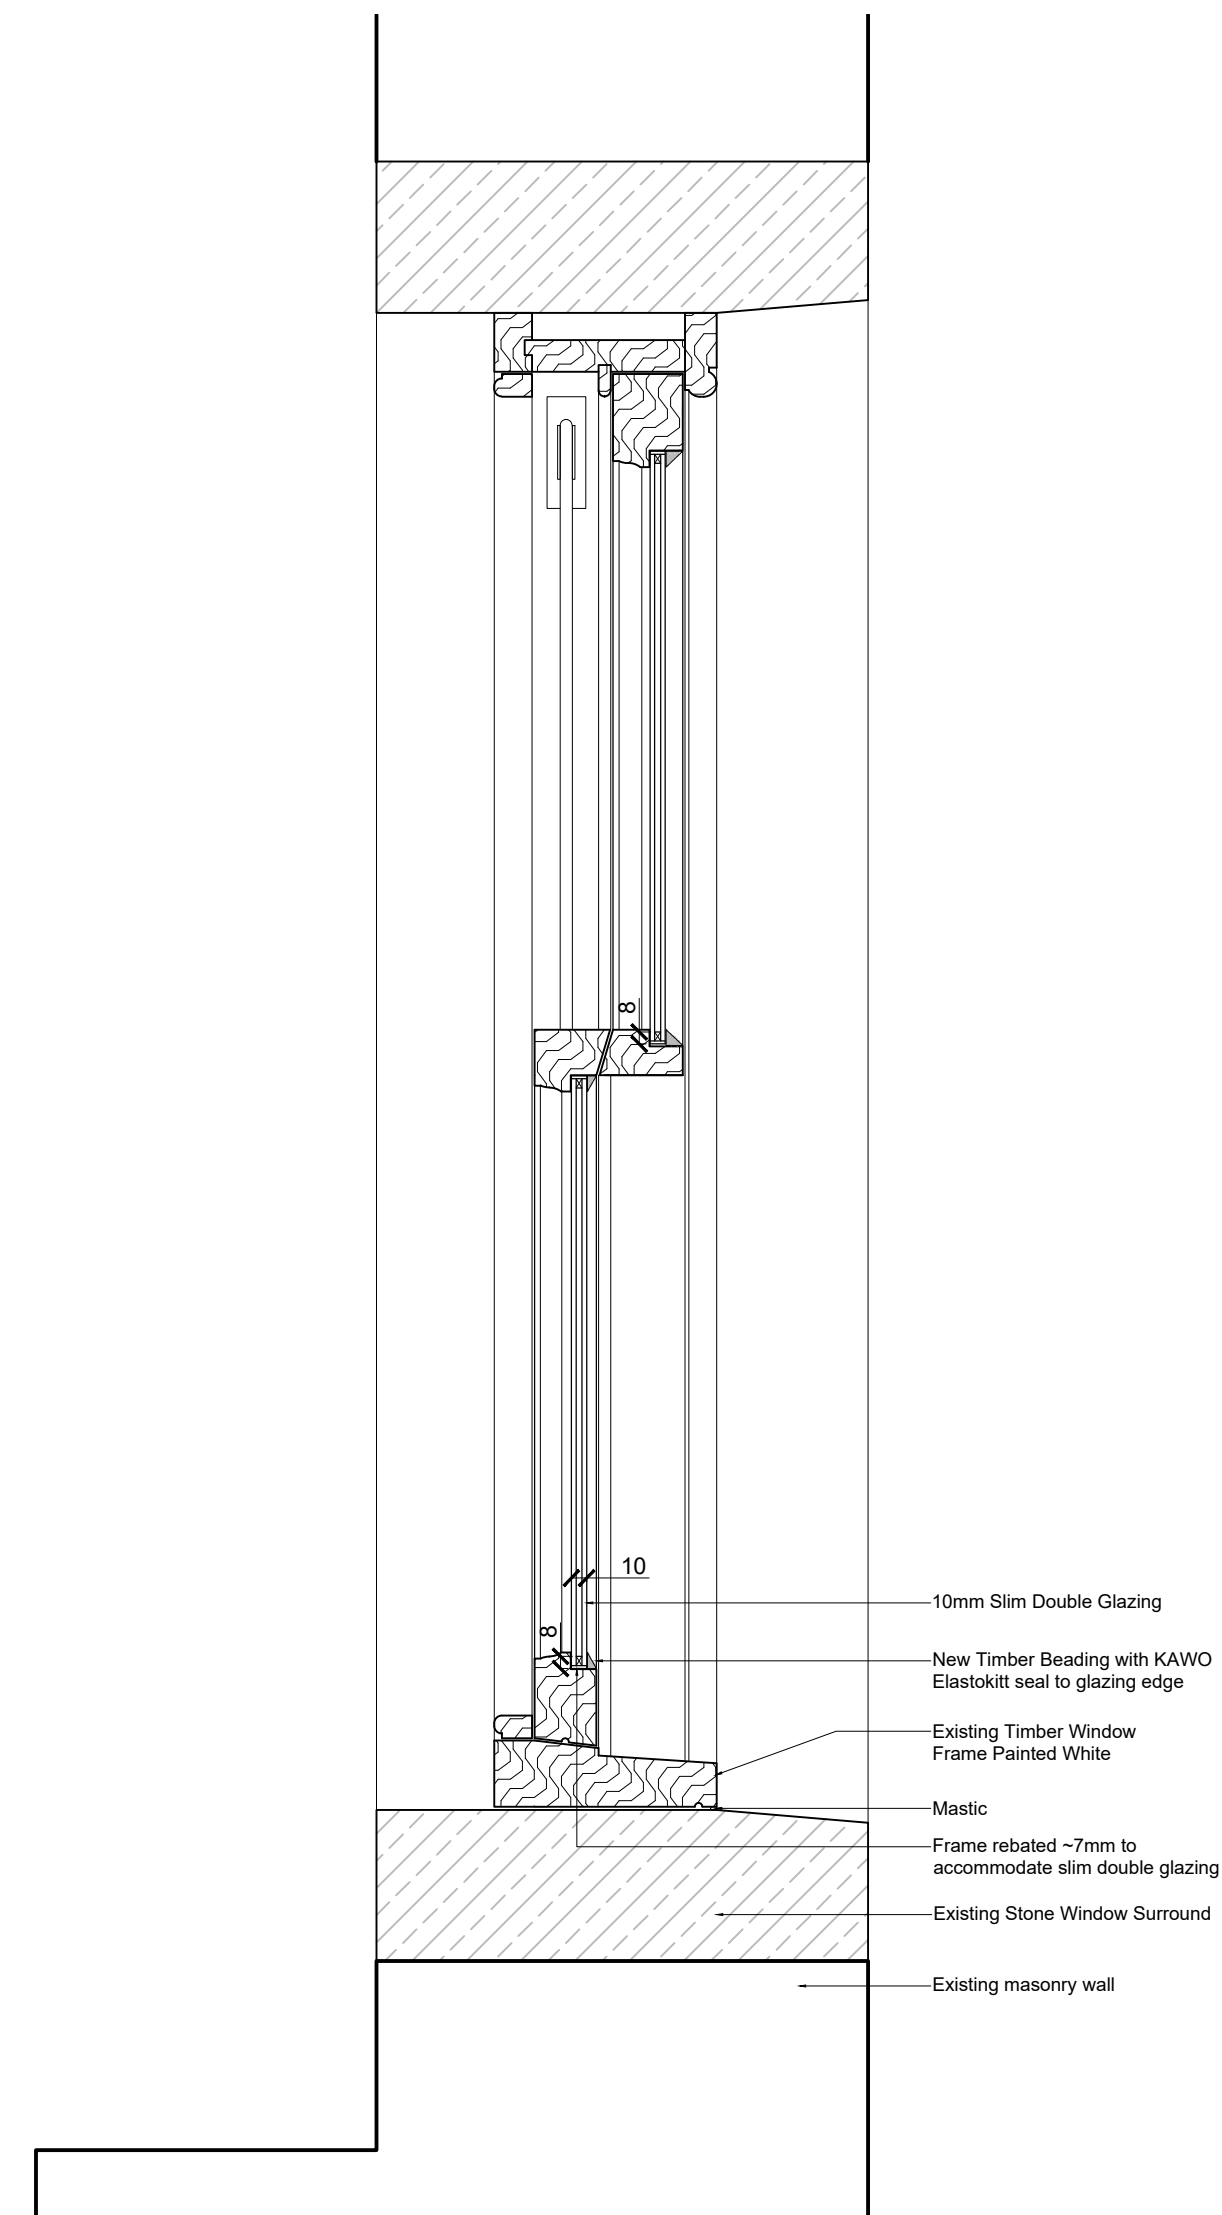

1:5 Proposed Double Glazed Frame
Type C

revisions

[illegible]

DESIGN INTENT ONLY

notes for construction:

1. Dimensions shall be checked and verified prior to work being commenced on site.
2. This drawing is issued for the sole and exclusive use of the named recipient.

Distribution to any third party is on the strict understanding that no liability is accepted by Hayes & Partners for any discrepancies, errors or omissions that may be present and no guarantee is offered as to the accuracy of the information shown.

Hayes & Partners

Architects
Historic Building Consultants

Atlas House
Old Hall Street
Macclesfield Cheshire SK10 2DT
Telephone 01625 426218
Fax 01625 511 732
hp@hayesandpartners.co.uk

22 Town Lane
Charlesworth, Glossop
SK13 5HA

for K. Butler & D. Woodhouse

title

Window Details as Existing
and Proposed

scale	1:5 @ A1		
date	04/09/2025		
drawn	CIM	checked	LS
drawing number	4144_00_15		revision A