
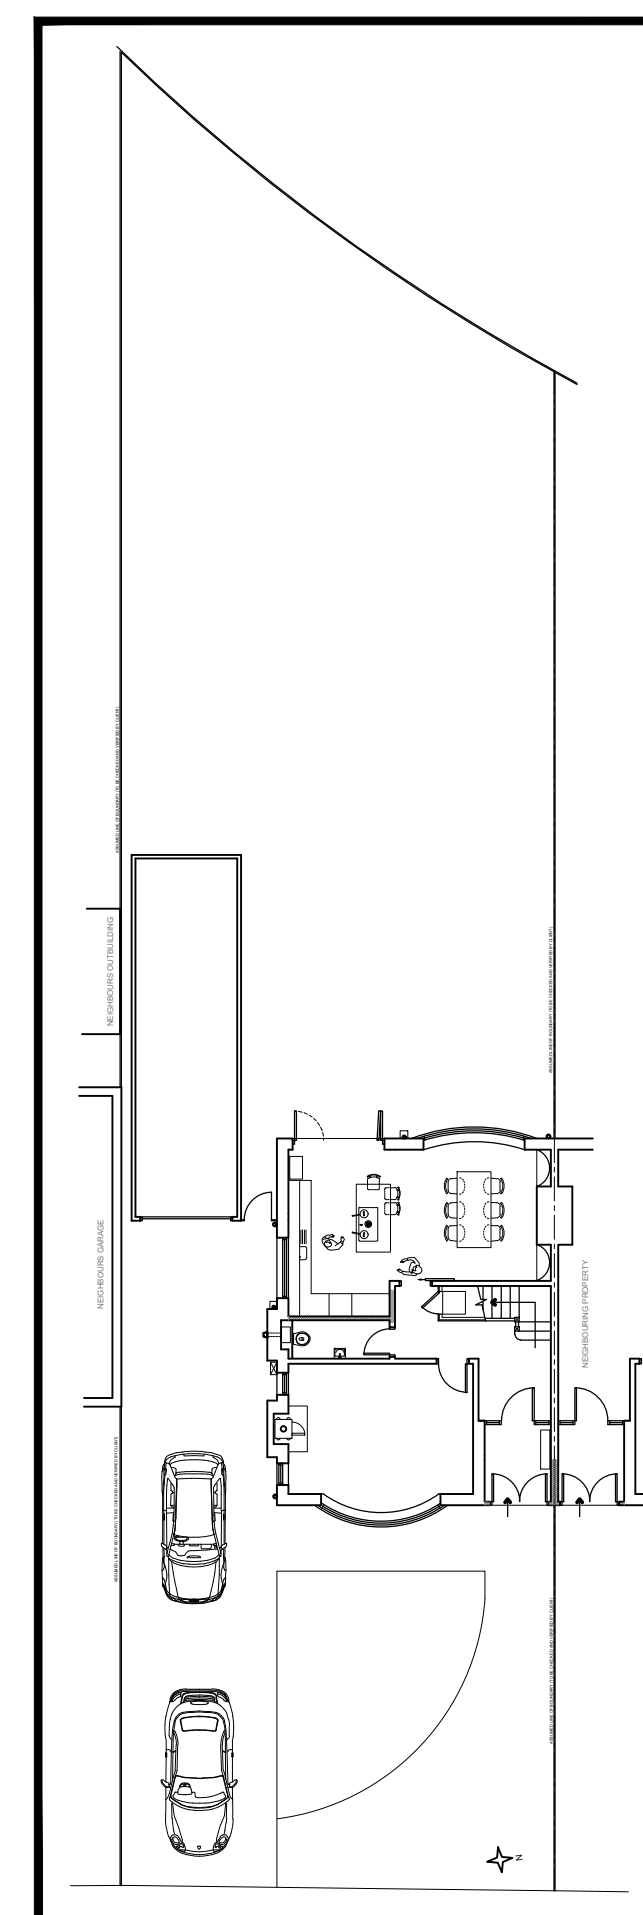
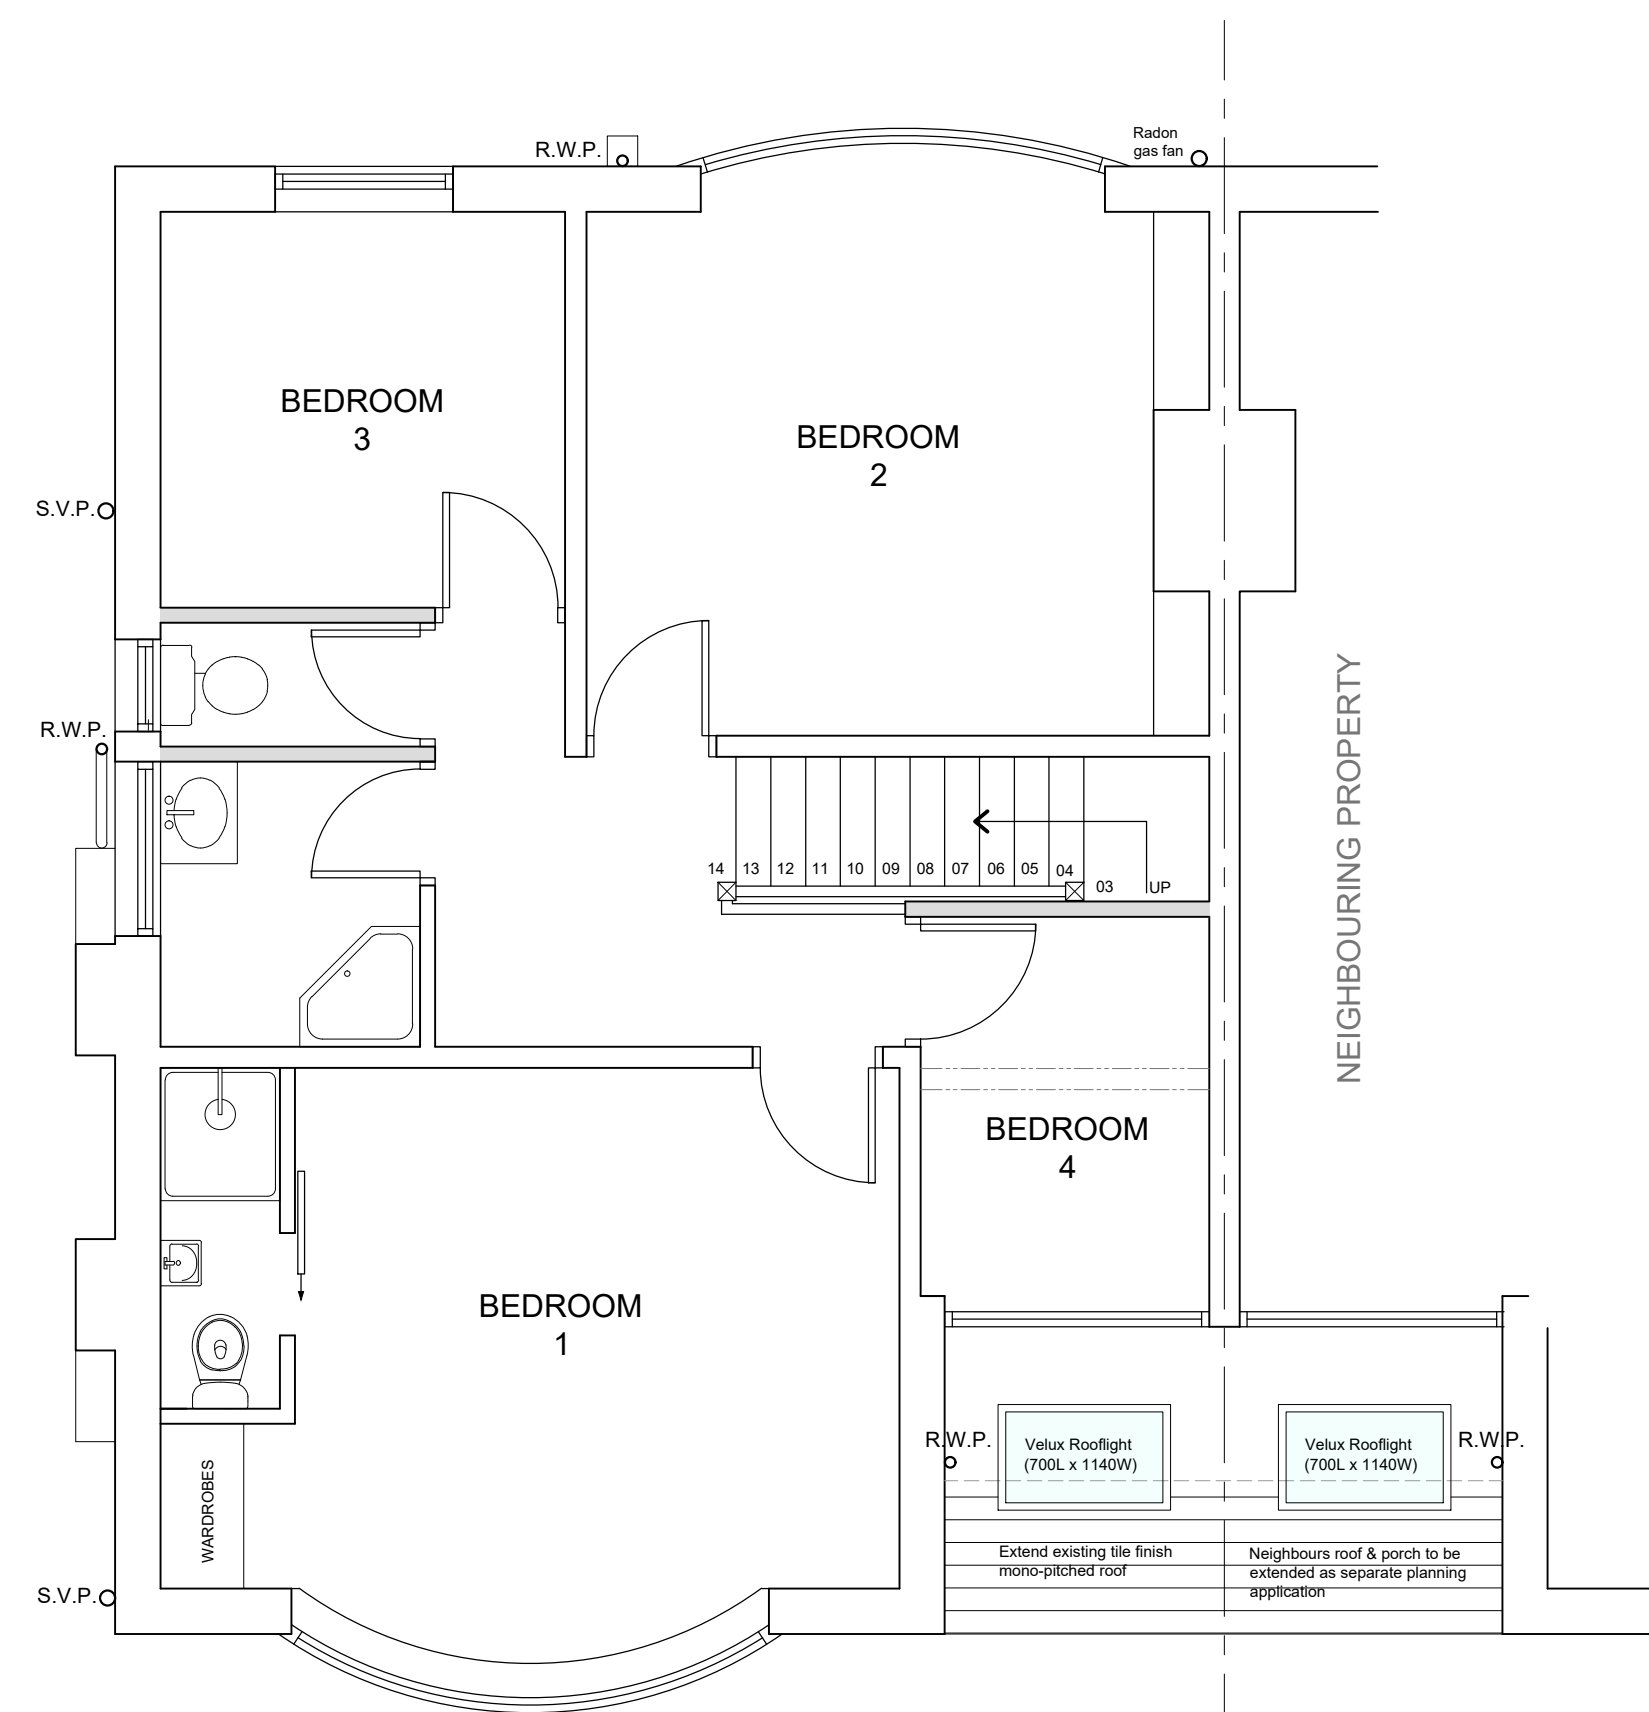


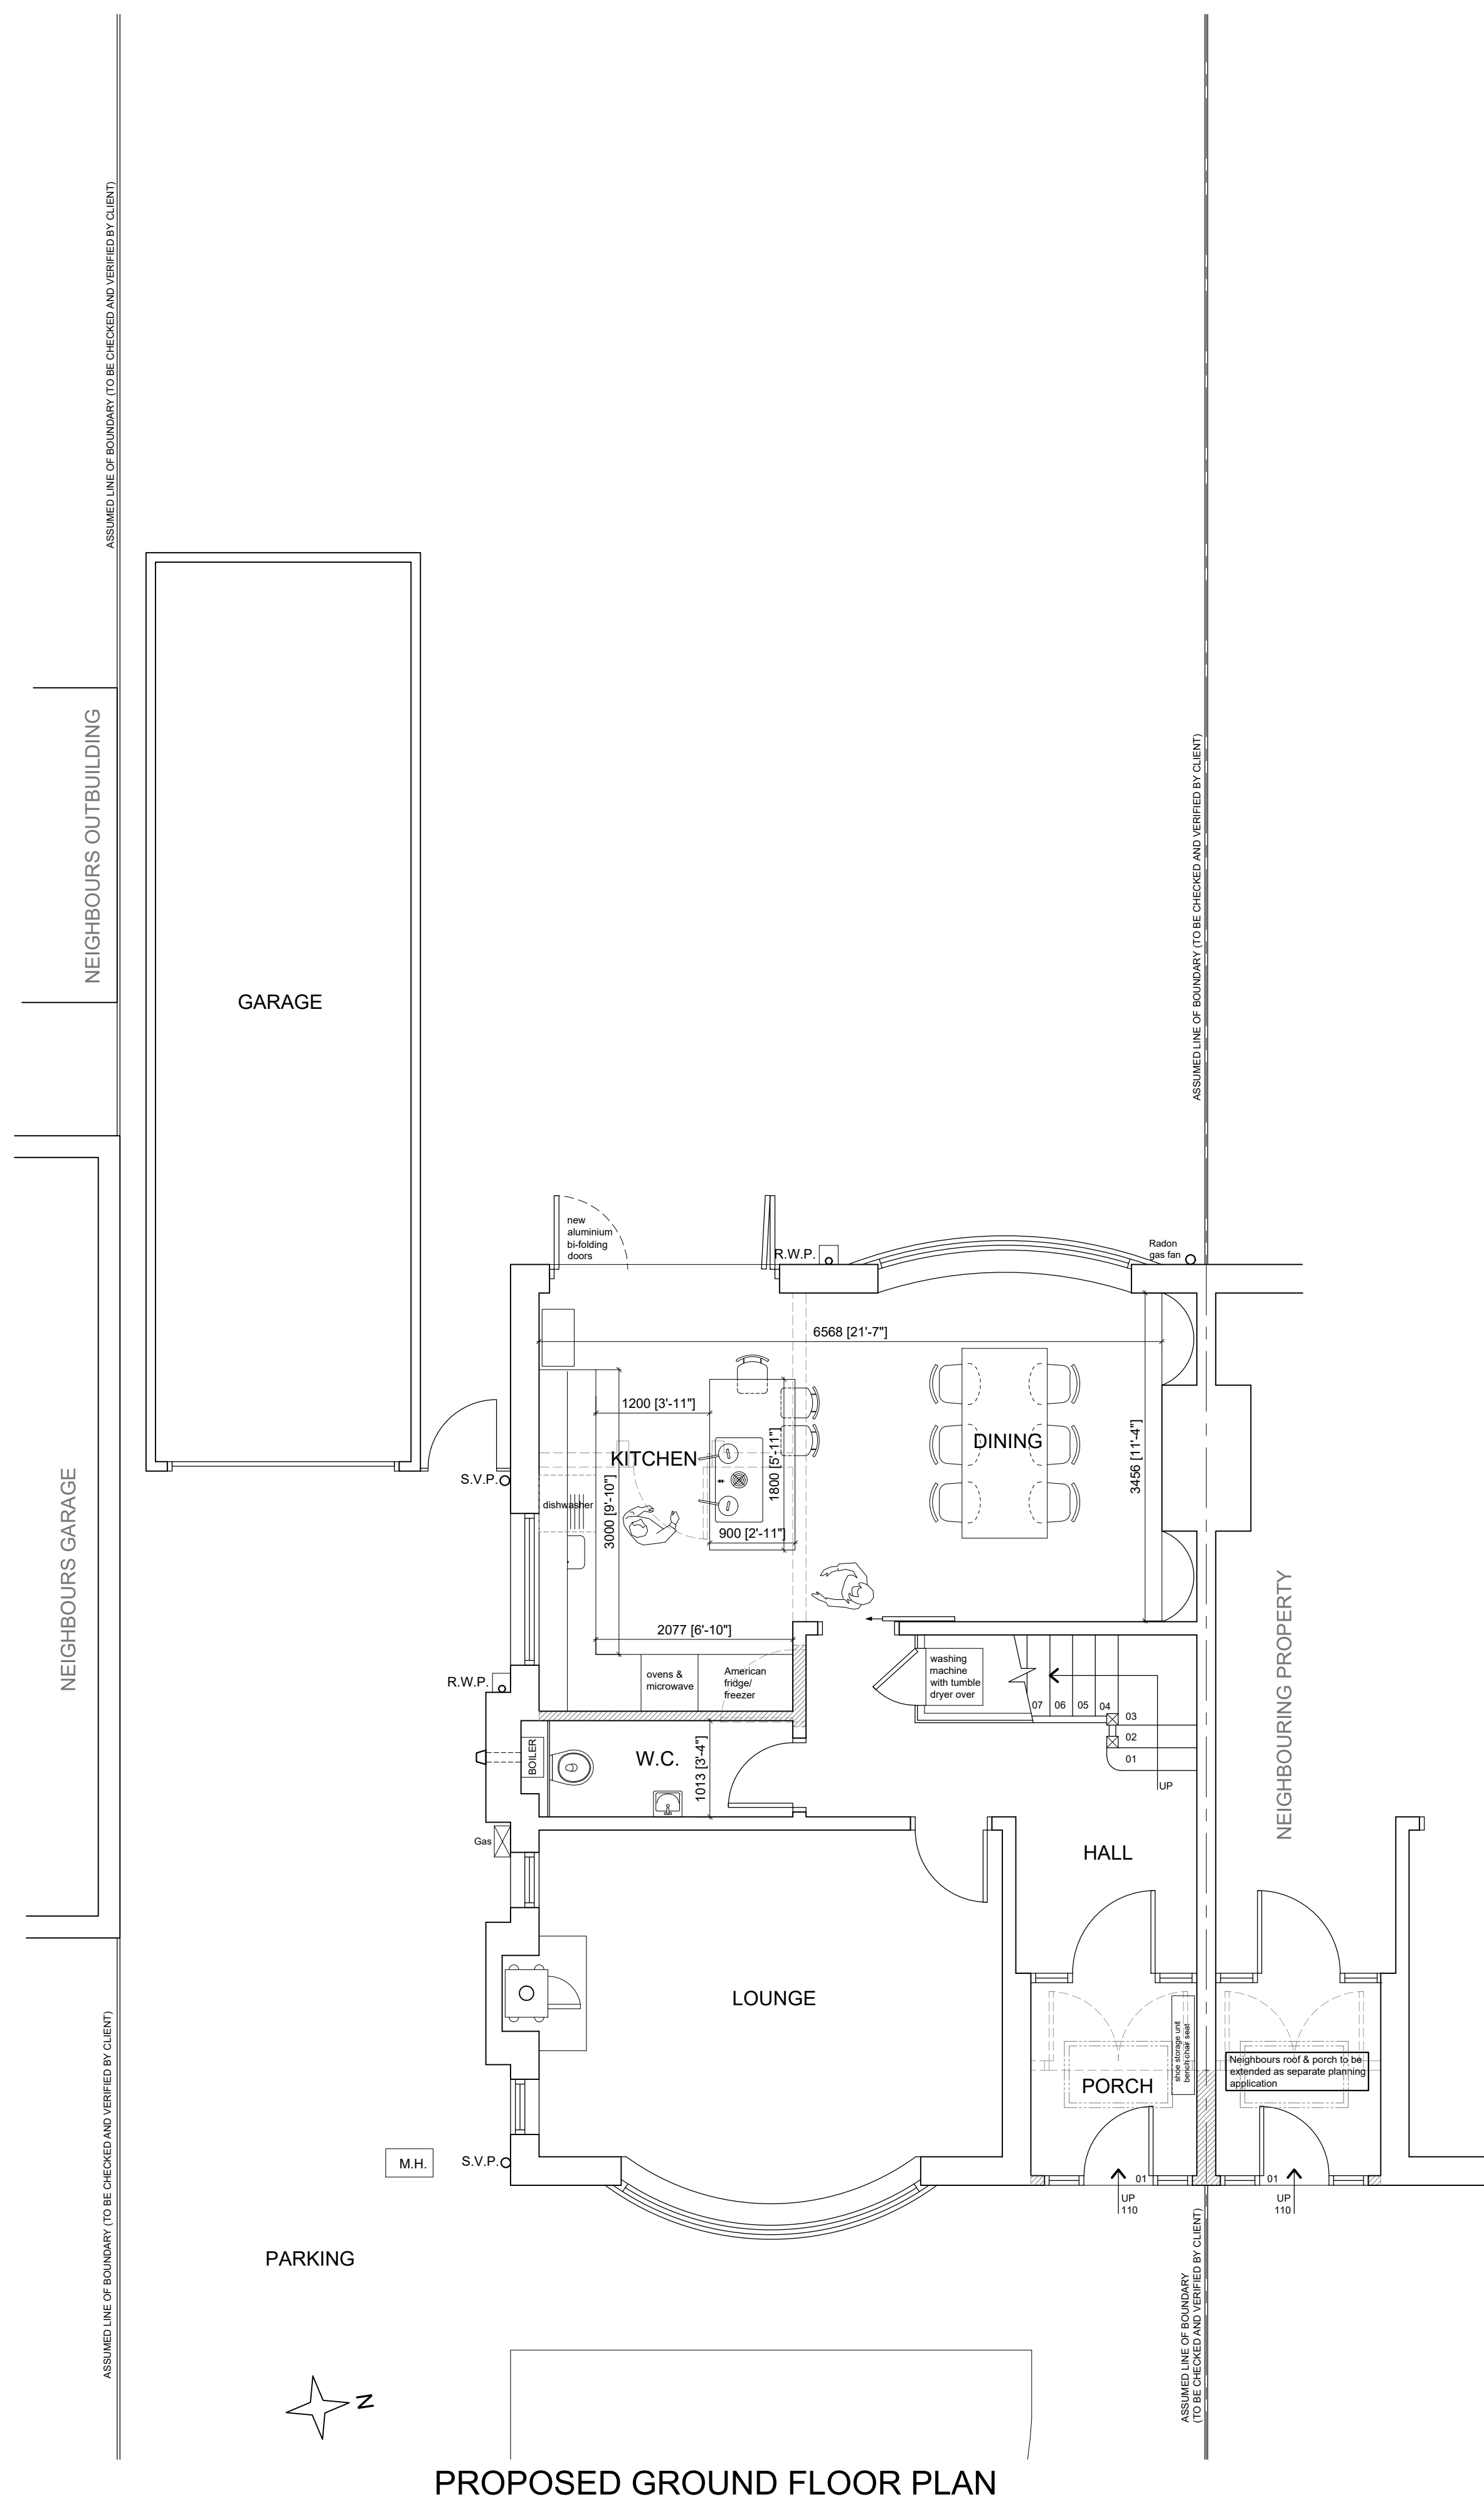

PROPOSEDSITE/ BLOCK PLAN
(SCALE 1:200)

Rev. A	Notes on Title block revised (do not scale from drawings note omitted), as required by Planning Department	13/02/2016 S.P.O.
--------	--	----------------------

client
MR & MRS WHITTLE
project
PROPOSED HOUSE EXTENSION 12 CAVENDISH AVENUE BUXTON
drawing
PROPOSED PLANS AND PROPOSED SITE/ BLOCK PLAN
drawing no
WH/126/03A
scale
1:50
date
JAN.26
drawn by
S.P.O.

The copyright in all drawings, specifications and documents prepared by the designer and in the work executed from them shall remain the property of the designer.



SPO | ARCHITECTURA
DESIGN & PLANNING

T. 07980 827778 ✉ info@spodesign.co.uk

1:50

