PROPOSED FRONT ELEVATION

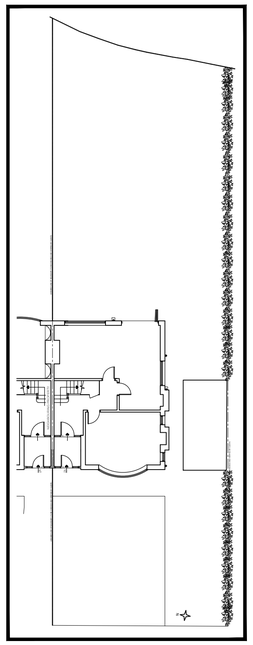

PROPOSEDSITE/ BLOCK PLAN
(SCALE 1:200)

0 1:200 10m
2 4 6 8

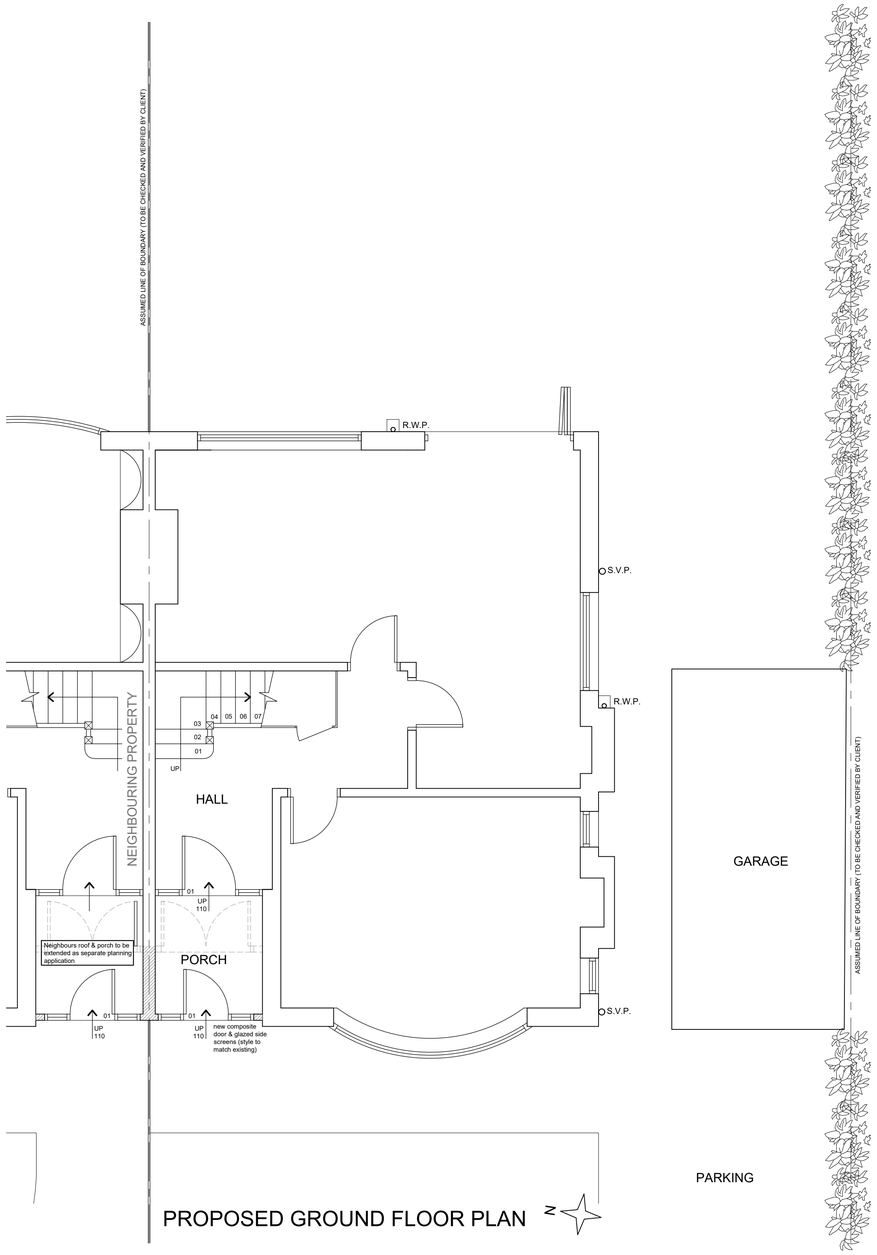

PROPOSED GROUND FLOOR PLAN

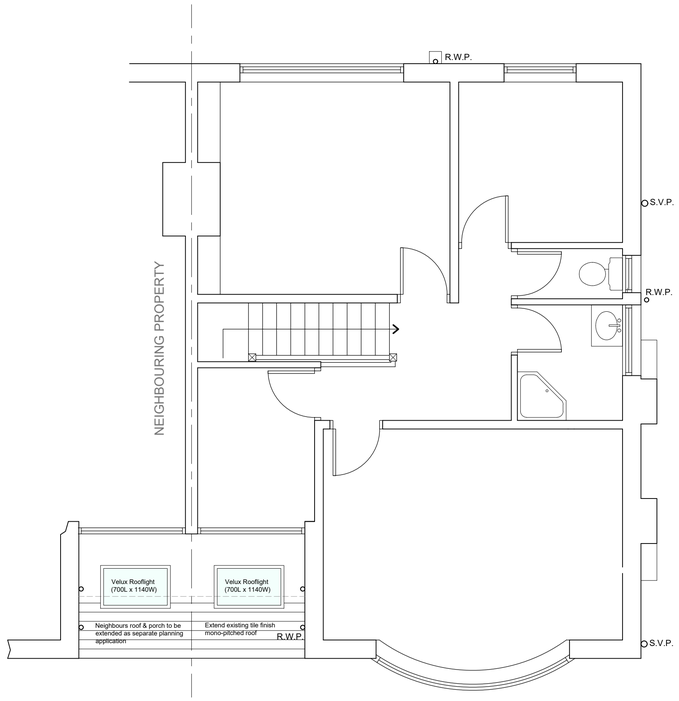

PROPOSED FIRST FLOOR PLAN

1:50
1m 0 1m 2m 3m 4m 5m

Rev. A	Notes on Title block revised (do not scale from drawings note omitted), as required by Planning Department.	13/02/26 S.P.O.

client
MR & MRS LOMAS

project
PROPOSED
HOUSE EXTENSION
10 CAVENDISH AVENUE
BUXTON

drawing
PROPOSED PLANS,
PROPOSED FRONT
ELEVATION AND
PROPOSED
SITE/ BLOCK PLAN

drawing no
LOM/26/02A

scale
1:50

date
FEB.26

drawn by
S.P.O.

The copyright in all drawings, specifications and documents prepared by the designer and in the work executed from them shall remain the property of the designer.

spo ARCHITECTURAL DESIGN & PLANNING
07980 827778 info@spodesign.co.uk