


EXISTING FIRST FLOOR 1:50

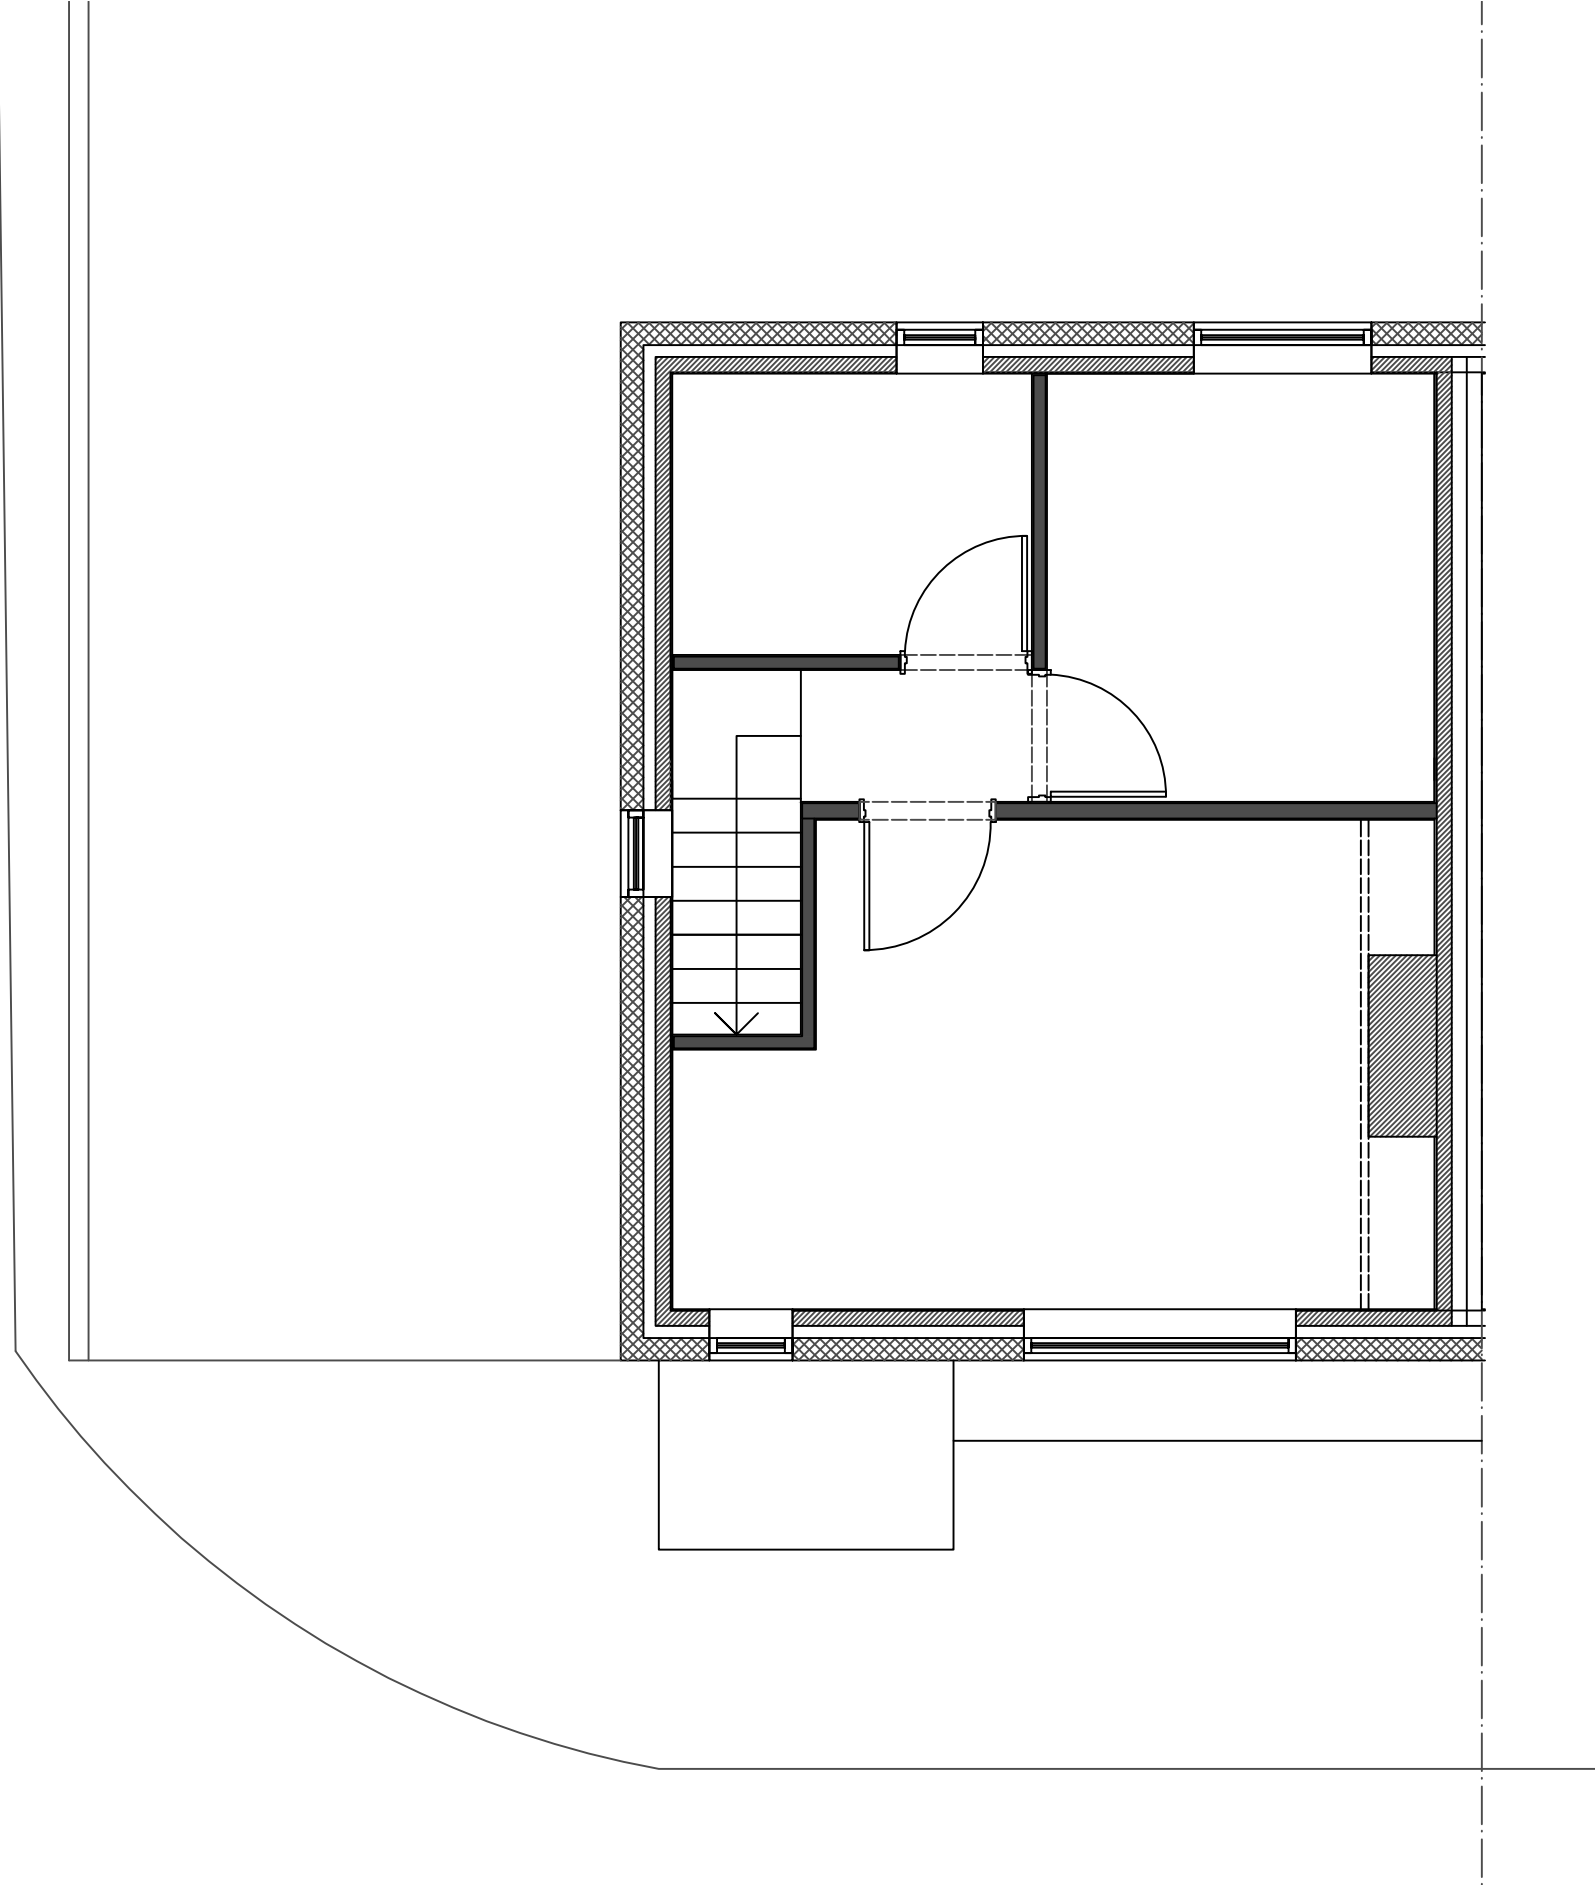

DWG: EXISTING
86 ROCKFIELD ROAD
BUXTON

REVISIONS:

1:50	CHECKED:
DATE: NOV'25	DRAWN:

©THIS DRAWING AND THE BUILDING WORKS DEPICTED ARE THE COPYRIGHT OF AJS ARCHITECTURE AND MAY NOT BE REPRODUCED OR AMENDED EXCEPT BY WRITTEN PERMISSION. NO LIABILITY WILL BE ACCEPTED FOR AMENDMENTS MADE BY OTHER PERSONS.

A.J.S ARCHITECTURE

32 carr road.
buxton.
derbyshire.
sk17 6wf.

h: 01298 402298
m: 07794 400237

EXISTING 02

86 ROCKFIELD RD