


Copyright. This drawing and design and all the information contained therein is the sole copy right of G9 Design, and reproduction in any form is forbidden unless permission is obtained in writing.

All dimensions to be checked on site.
All Contractors must visit site and be responsible for taking and checking all dimensions relative to this work.
The Architect must be advised of any discrepancies in writing.

House

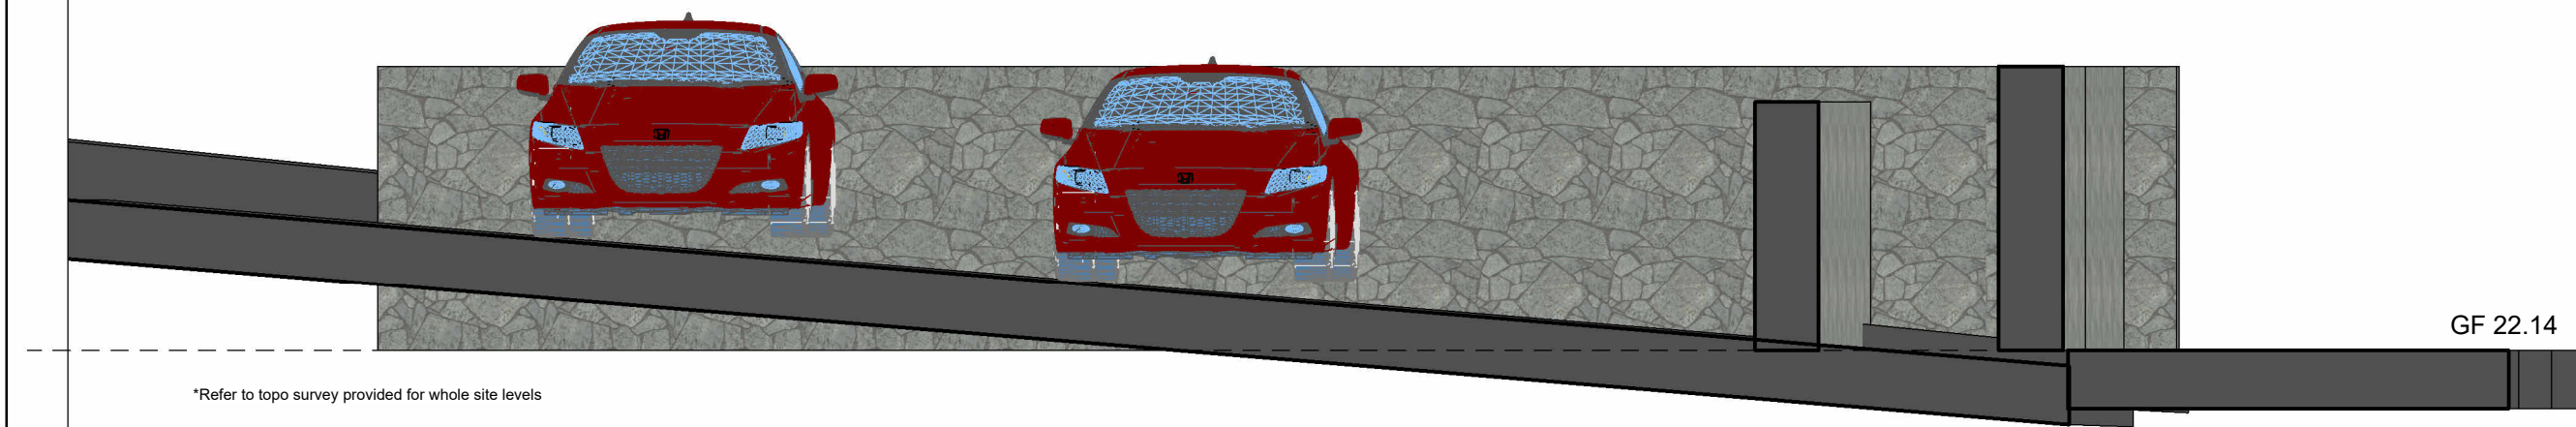

*Refer to topo survey provided for whole site levels

GF 22.14

Rev C: Amendments made - Proposed driveway to use existing steps (02/02/26)

Rev B: Amendments made following client meeting (26/01/26)

Rev A: Amendments made to drawing sheet notes following planning comments (14/01/26)

Proposed Site Section @ 1:50 on A3



G9 Design
Chartered Architects
Brookfield Lodge
Main Road
Hetherage
S32 1BB
tel: 01433 651335
email: info@g9design.com

Client
Ben & Bronnen

Job
17 Macclesfird Road, buxton, SK17
9AH

Drawing Title
Proposed Site Section

Sheet Size/Scale	A3	1 : 50
Project Lead	GG	
Drawn By	JK	Checked By GG
Date	02/02/26	
Drawing Status	Planning	
Drawing No.	25_33_17C	