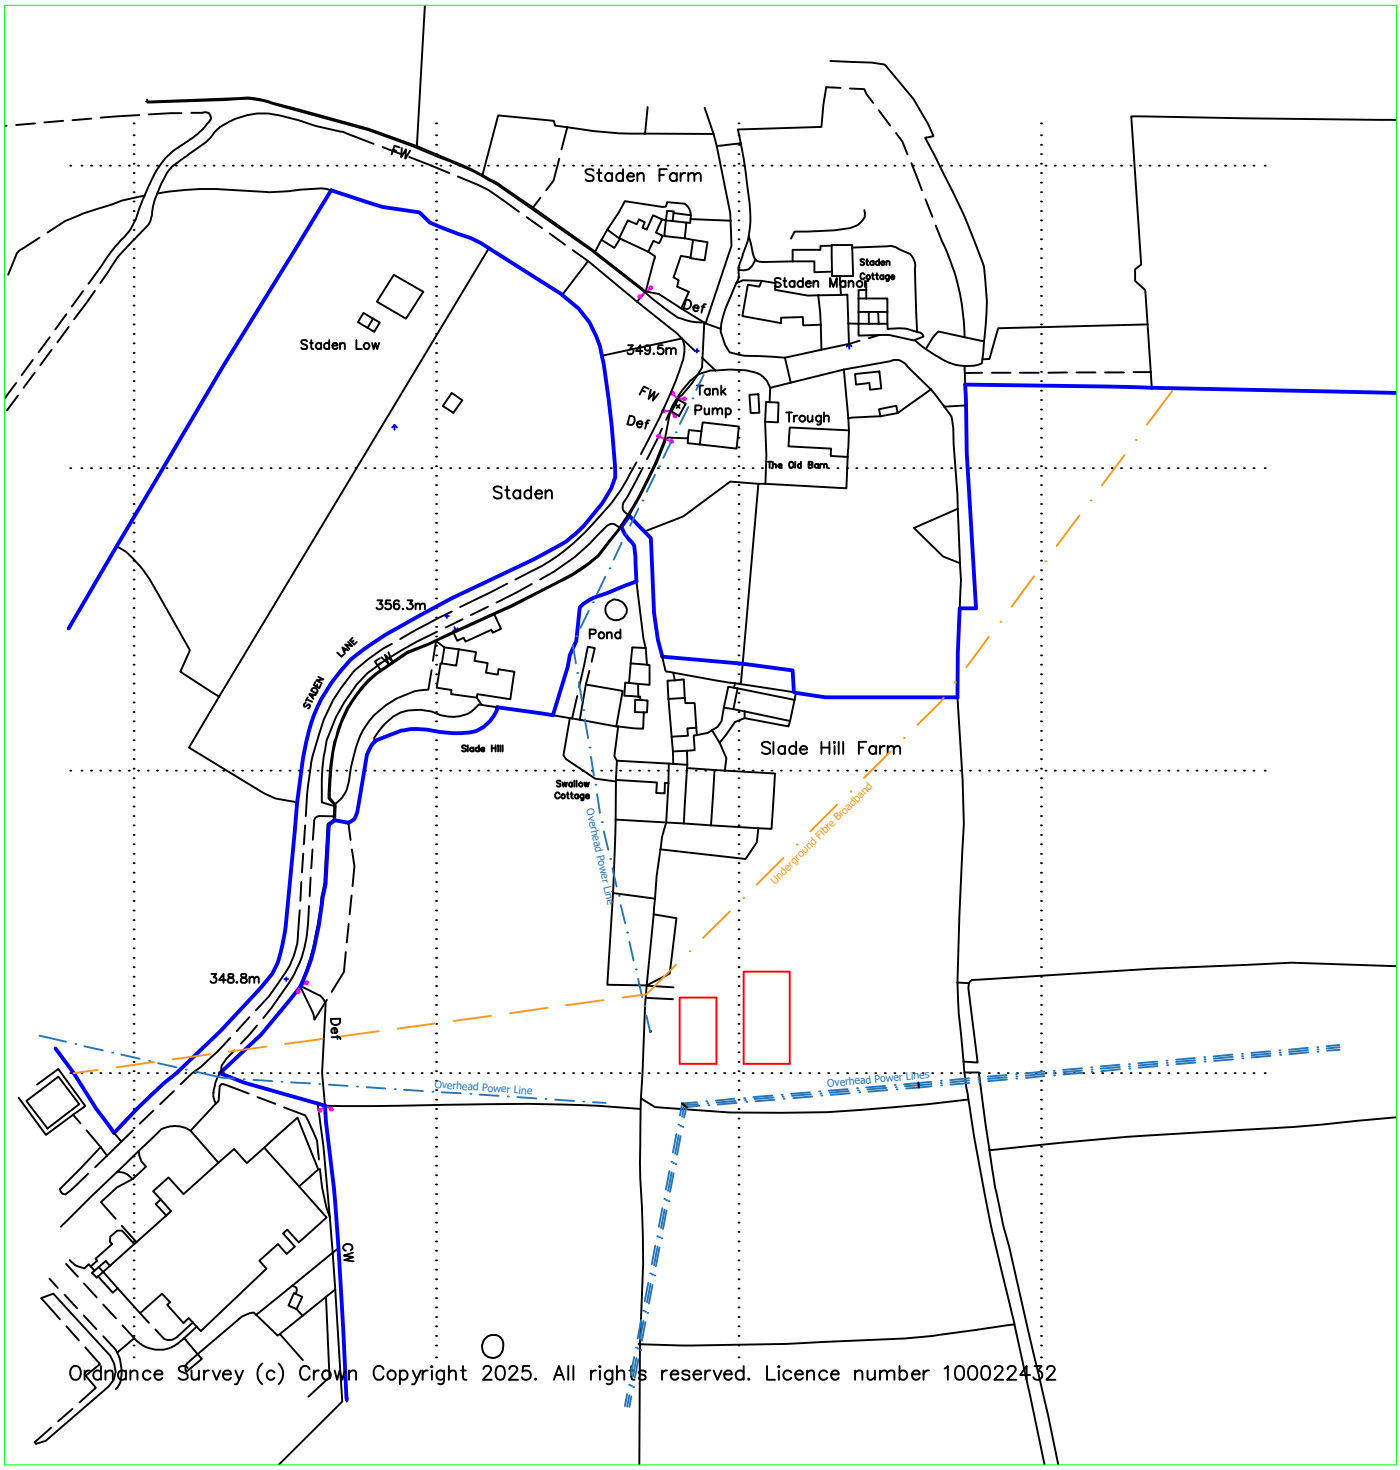

Reproduced from Ordnance Survey digital map data, 1:2500 scale, by permission of Ordnance Survey on behalf of The Controller of His Majesty's Stationery Office.
© Crown copyright. All rights reserved.

Client:	Mr P Britain Cartlidge & Mr J Britain Slade Hill Farm	Drawn: Joanne Harrison	Designed:
Project:	Proposed Agricultural Buildings	Checked:	Approved:
Title:	Location plan	Index no.:	Date: 10.01.2026
		Scales: 1:2500 @ A4	
J C Harrison Planning & Admin Services jo@jcharrison.co.uk 07792 144155		Drg. No. 1273-001	Rev.