





REAR ELEVATION (NORTH-EAST):
AS EXISTING
1:100

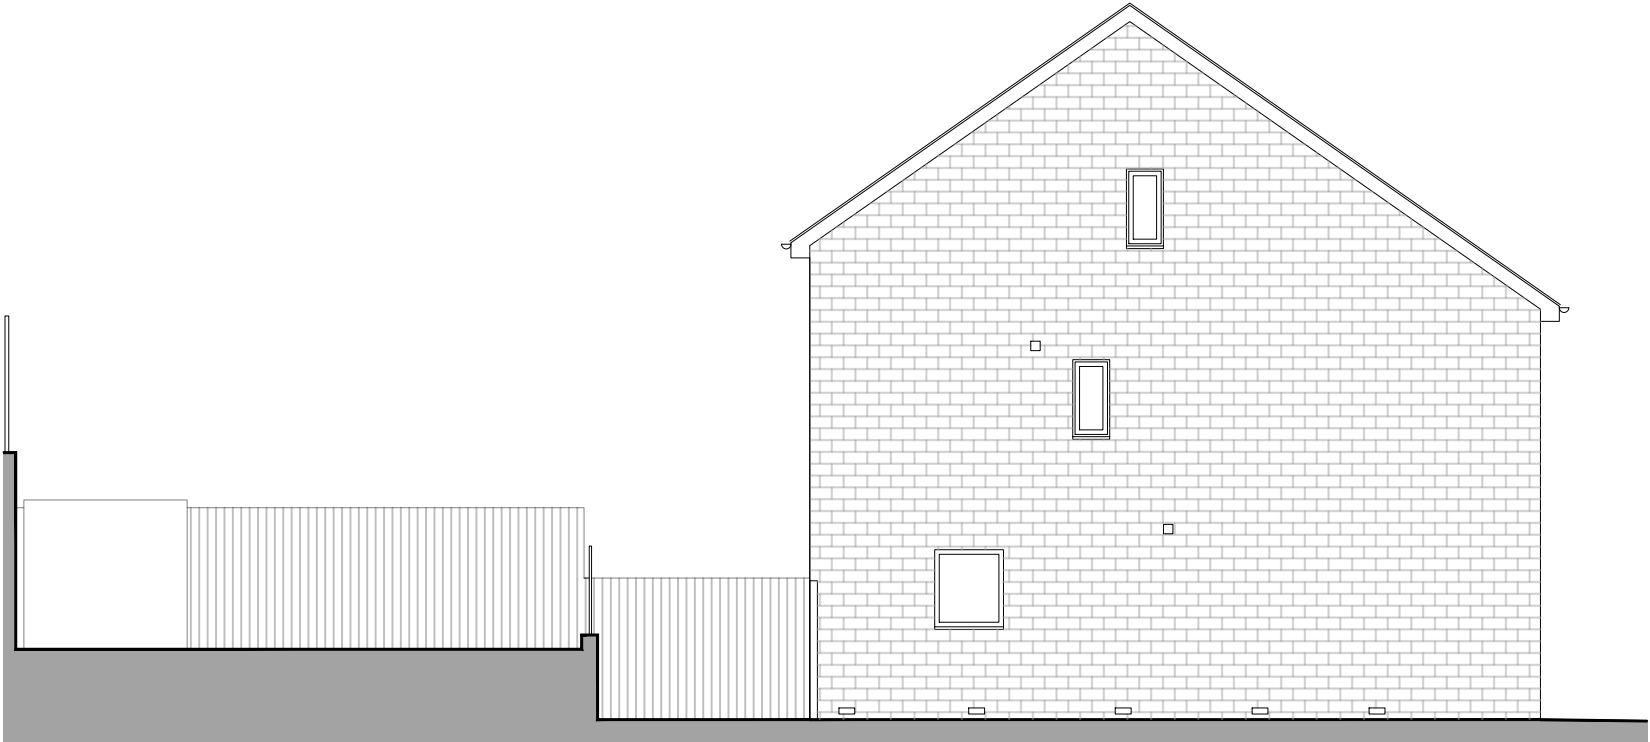

SIDE ELEVATION (SOUTH-WEST):
AS EXISTING
1:100

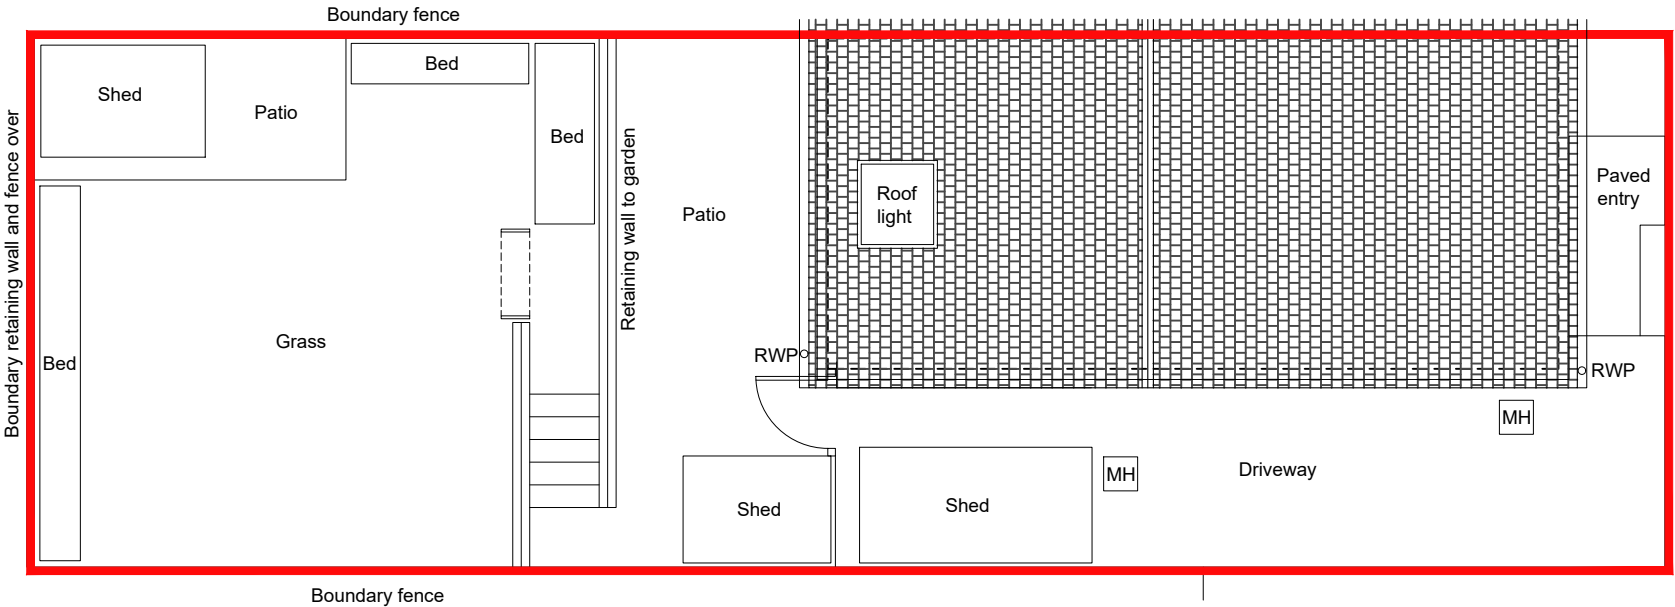

SITE BLOCK PLAN:
AS EXISTING
1:100

Notes:

This drawing is under the copyright ownership of A-Tech Architectural Design Ltd and cannot be used or replicated without permission from the owner.

Scaling off this drawing should only be done for planning purposes. No construction work should be done from scaled measurements. Hatches shown are indicative and for illustrative purposes. Setting out should be done from levels and dimensions provided. All dimensions and levels should be checked on site prior to installations, fabrications and/or construction.

P01	Initial issue	AF	12.02.26			
Rev	Description	By	Date			
 A-Tech Architectural Design Ltd Tideswell Community Hall Church lane, Tideswell Derbyshire SK17 8PD Email: info@a-tech.studio Tel: 01298 601400 Web: www.a-tech.studio						
Client:	Mr. D. Sharpe					
Project:	35 Quartz Drive, Harpur Hill Proposed Rear Conservatory					
Drawing:	Block Plan and Elevations As Existing					
Project	Author	Volume	Level	Type	Role	Drw. Number
26004 - XX - XX - XX - XX - X - 04001						
Status	S0 INITIAL STATUS					
Revision	P01 PRELIMINARY					
Scale	Drawn		Date			
1:100	AF		10.02.26			
Sheet	Checked		A-Tech Job No.			
A3	-		26004			