




existing plans and elevations
18 Derwent Road, Buxton
planning issue

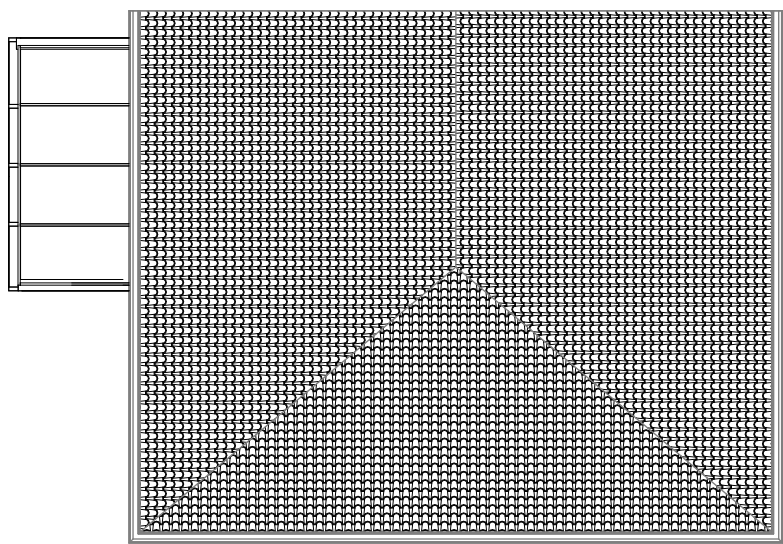


Roof Existing
1 : 100

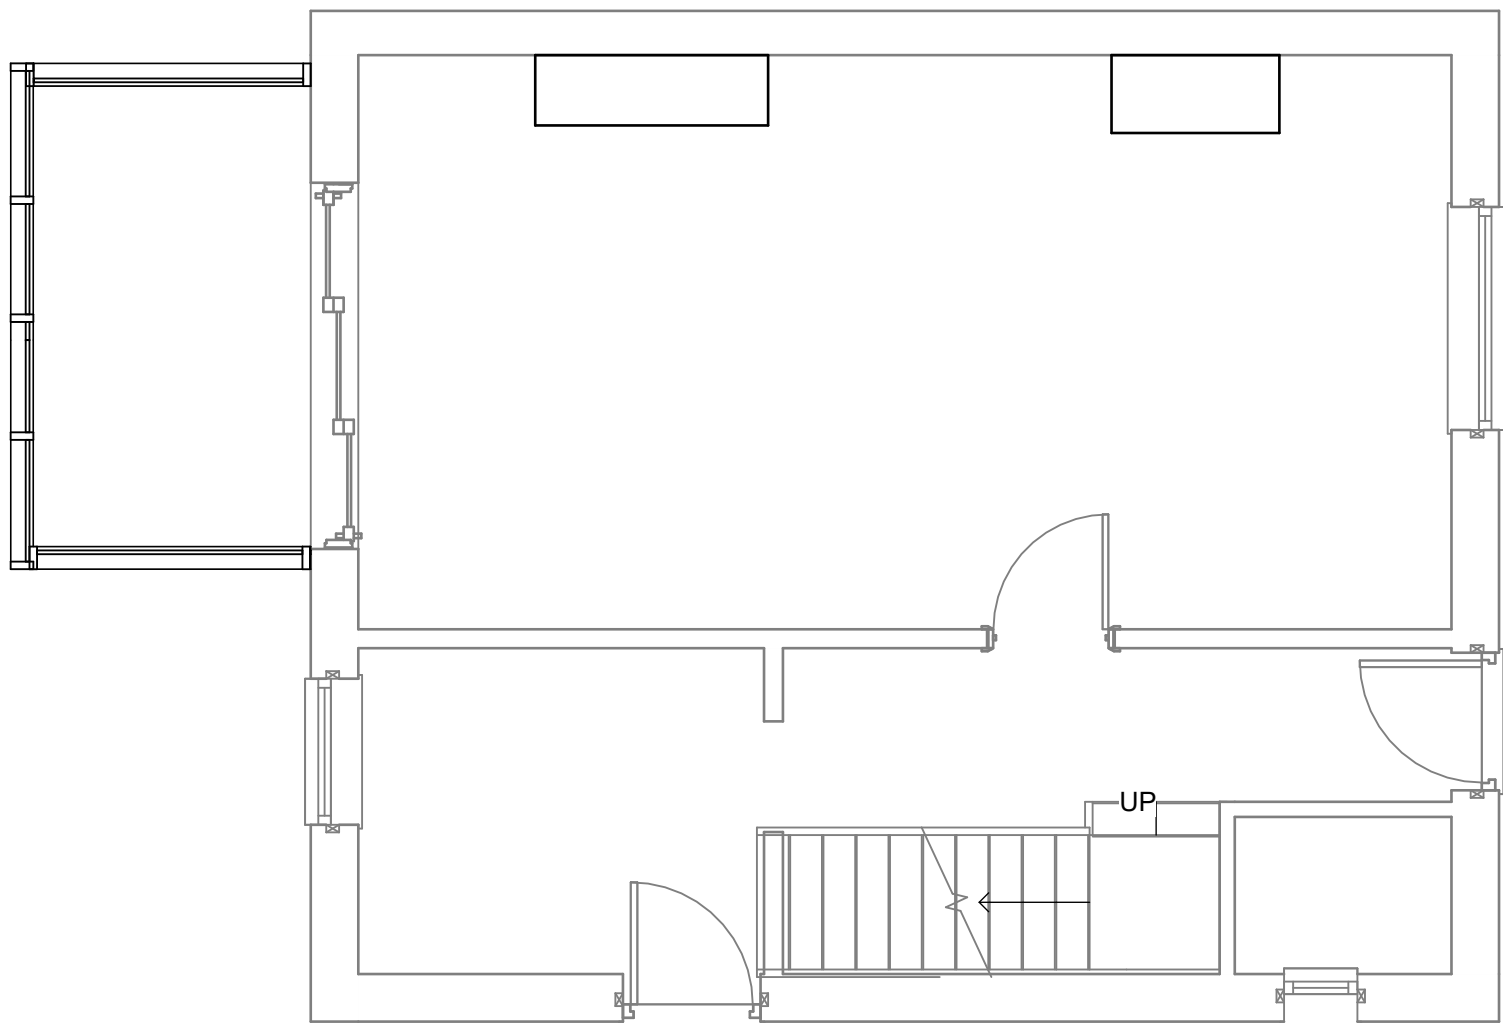

Ground Floor Existing
1 : 50

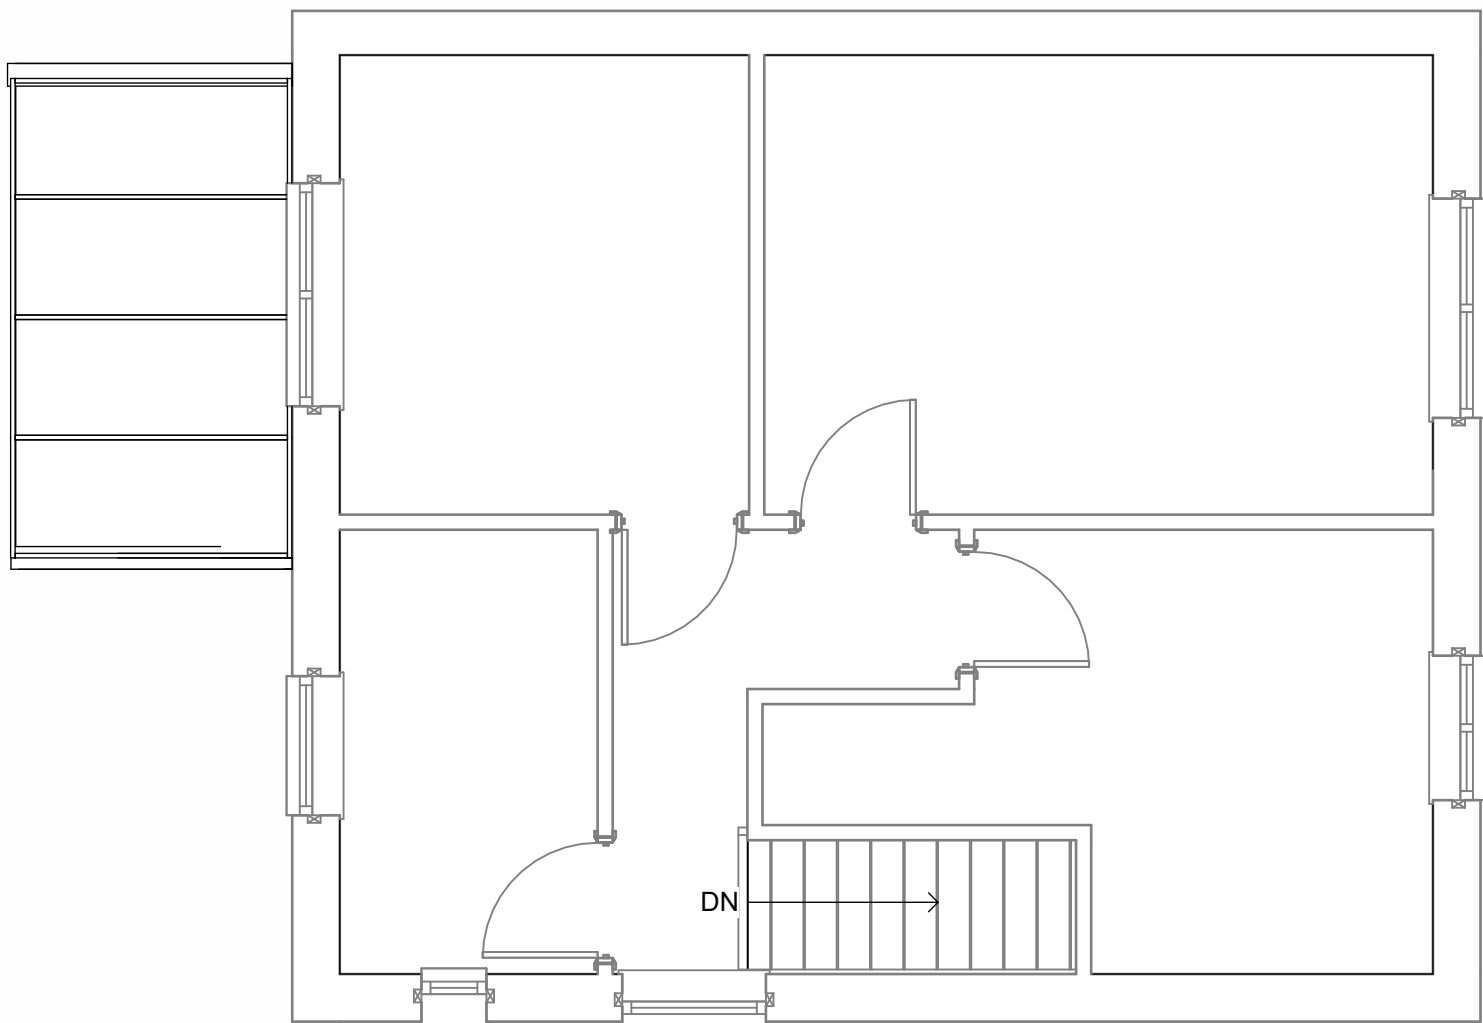

First Floor Existing
1 : 50

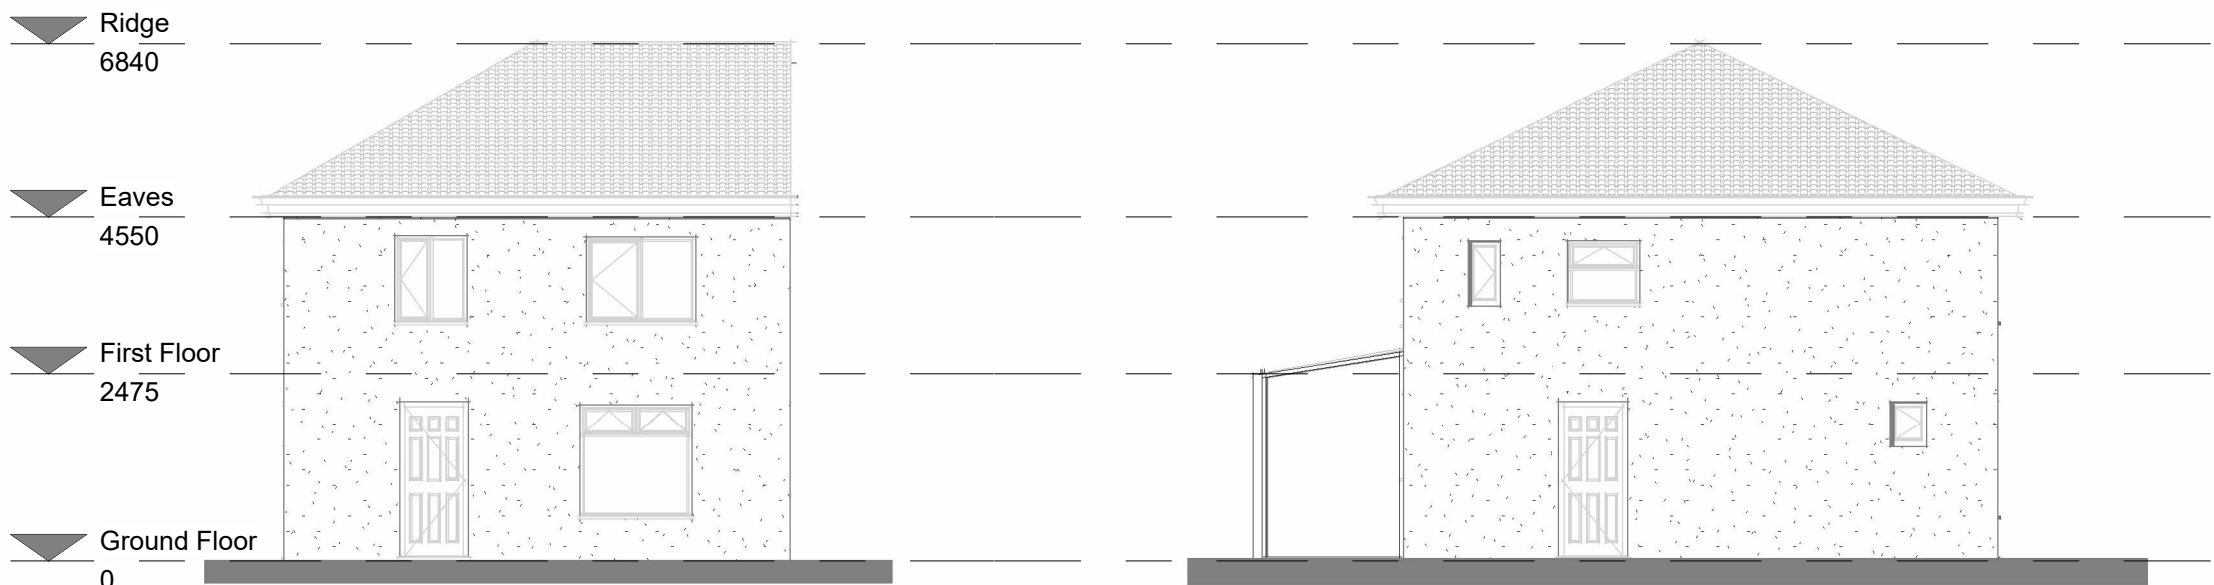


North West Existing
1 : 100



North East Existing
1 : 100



South East Existing
1 : 100

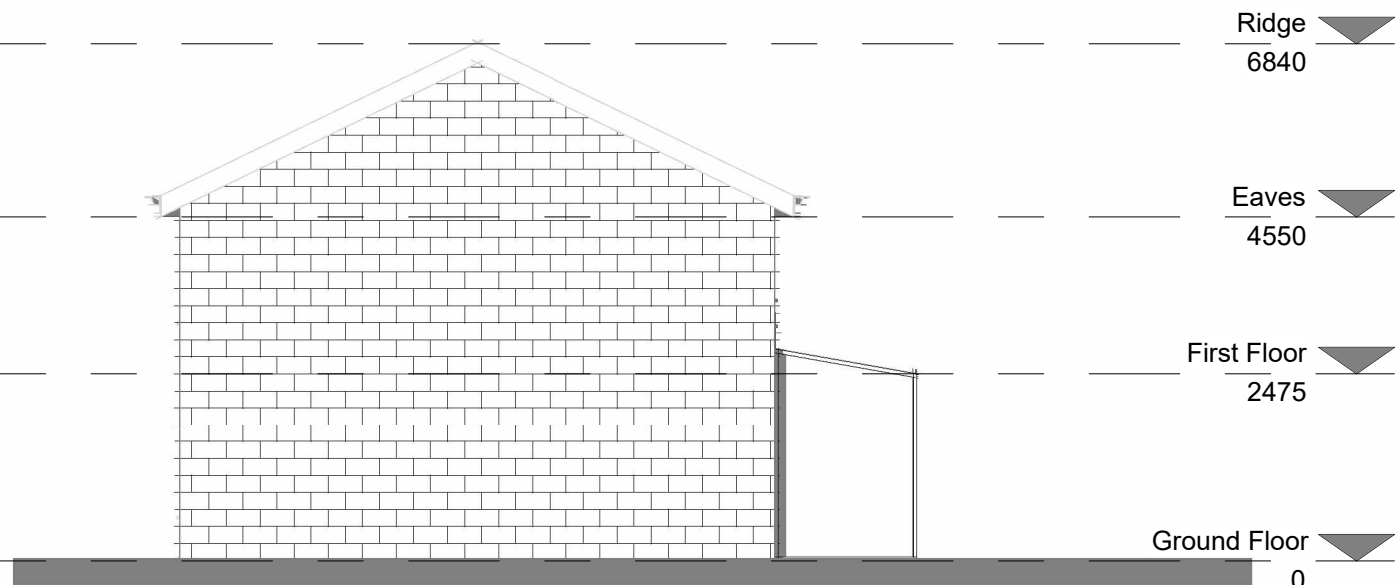

South West Existing
1 : 100



BSc (Hons) Architectural Technology
43b High Street Buxton Derbyshire
t: +44(0)7957 314 229
e : mikeyfoulkes@hotmail.com

Client:
Jonny & Julia Young

Drawing no:
JYPL-002

Revision no:

Scale: (@A1)
As indicated

Checked: **MJF**
Date: **02/24/26**

© Copyright MJF Architectural Design 2026.
Drawings are the intellectual property of MJF Architectural Design and must not be copied, duplicated or communicated to any third party without prior written consent of MJF Architectural Design. All rights reserved

All dimensions to be checked on site with any discrepancies to be checked with designer prior to construction.