




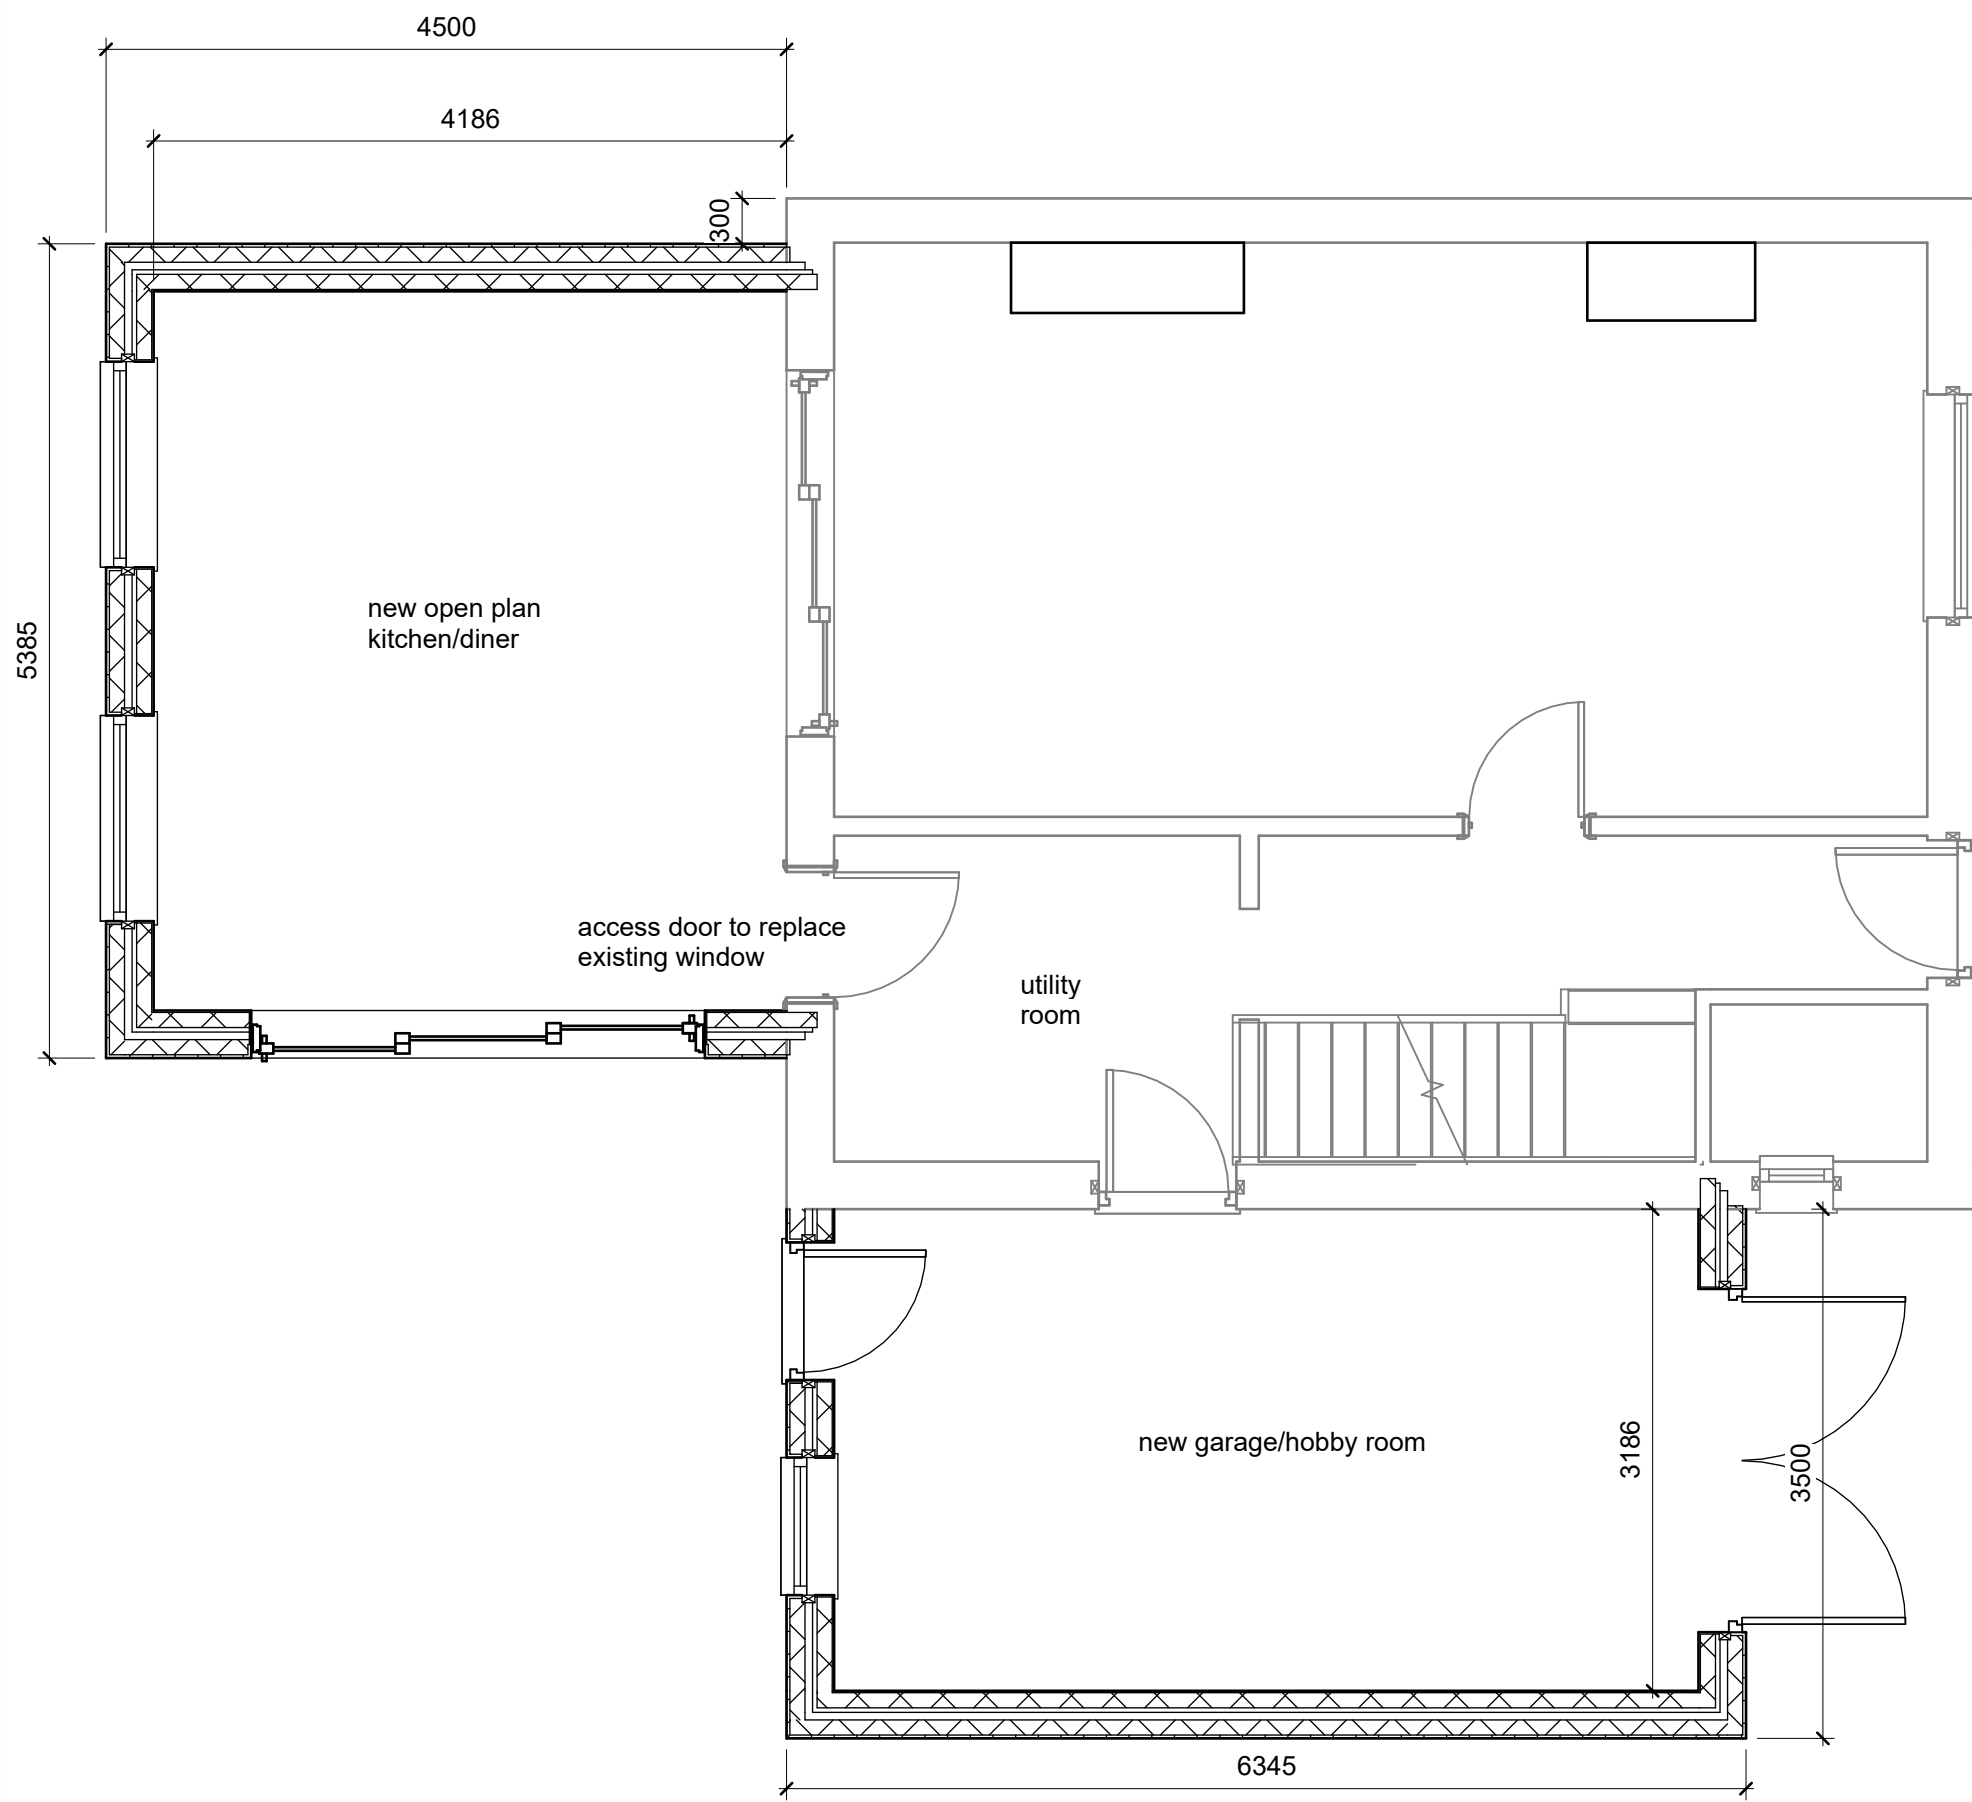


Ground Floor Proposed
1 : 50

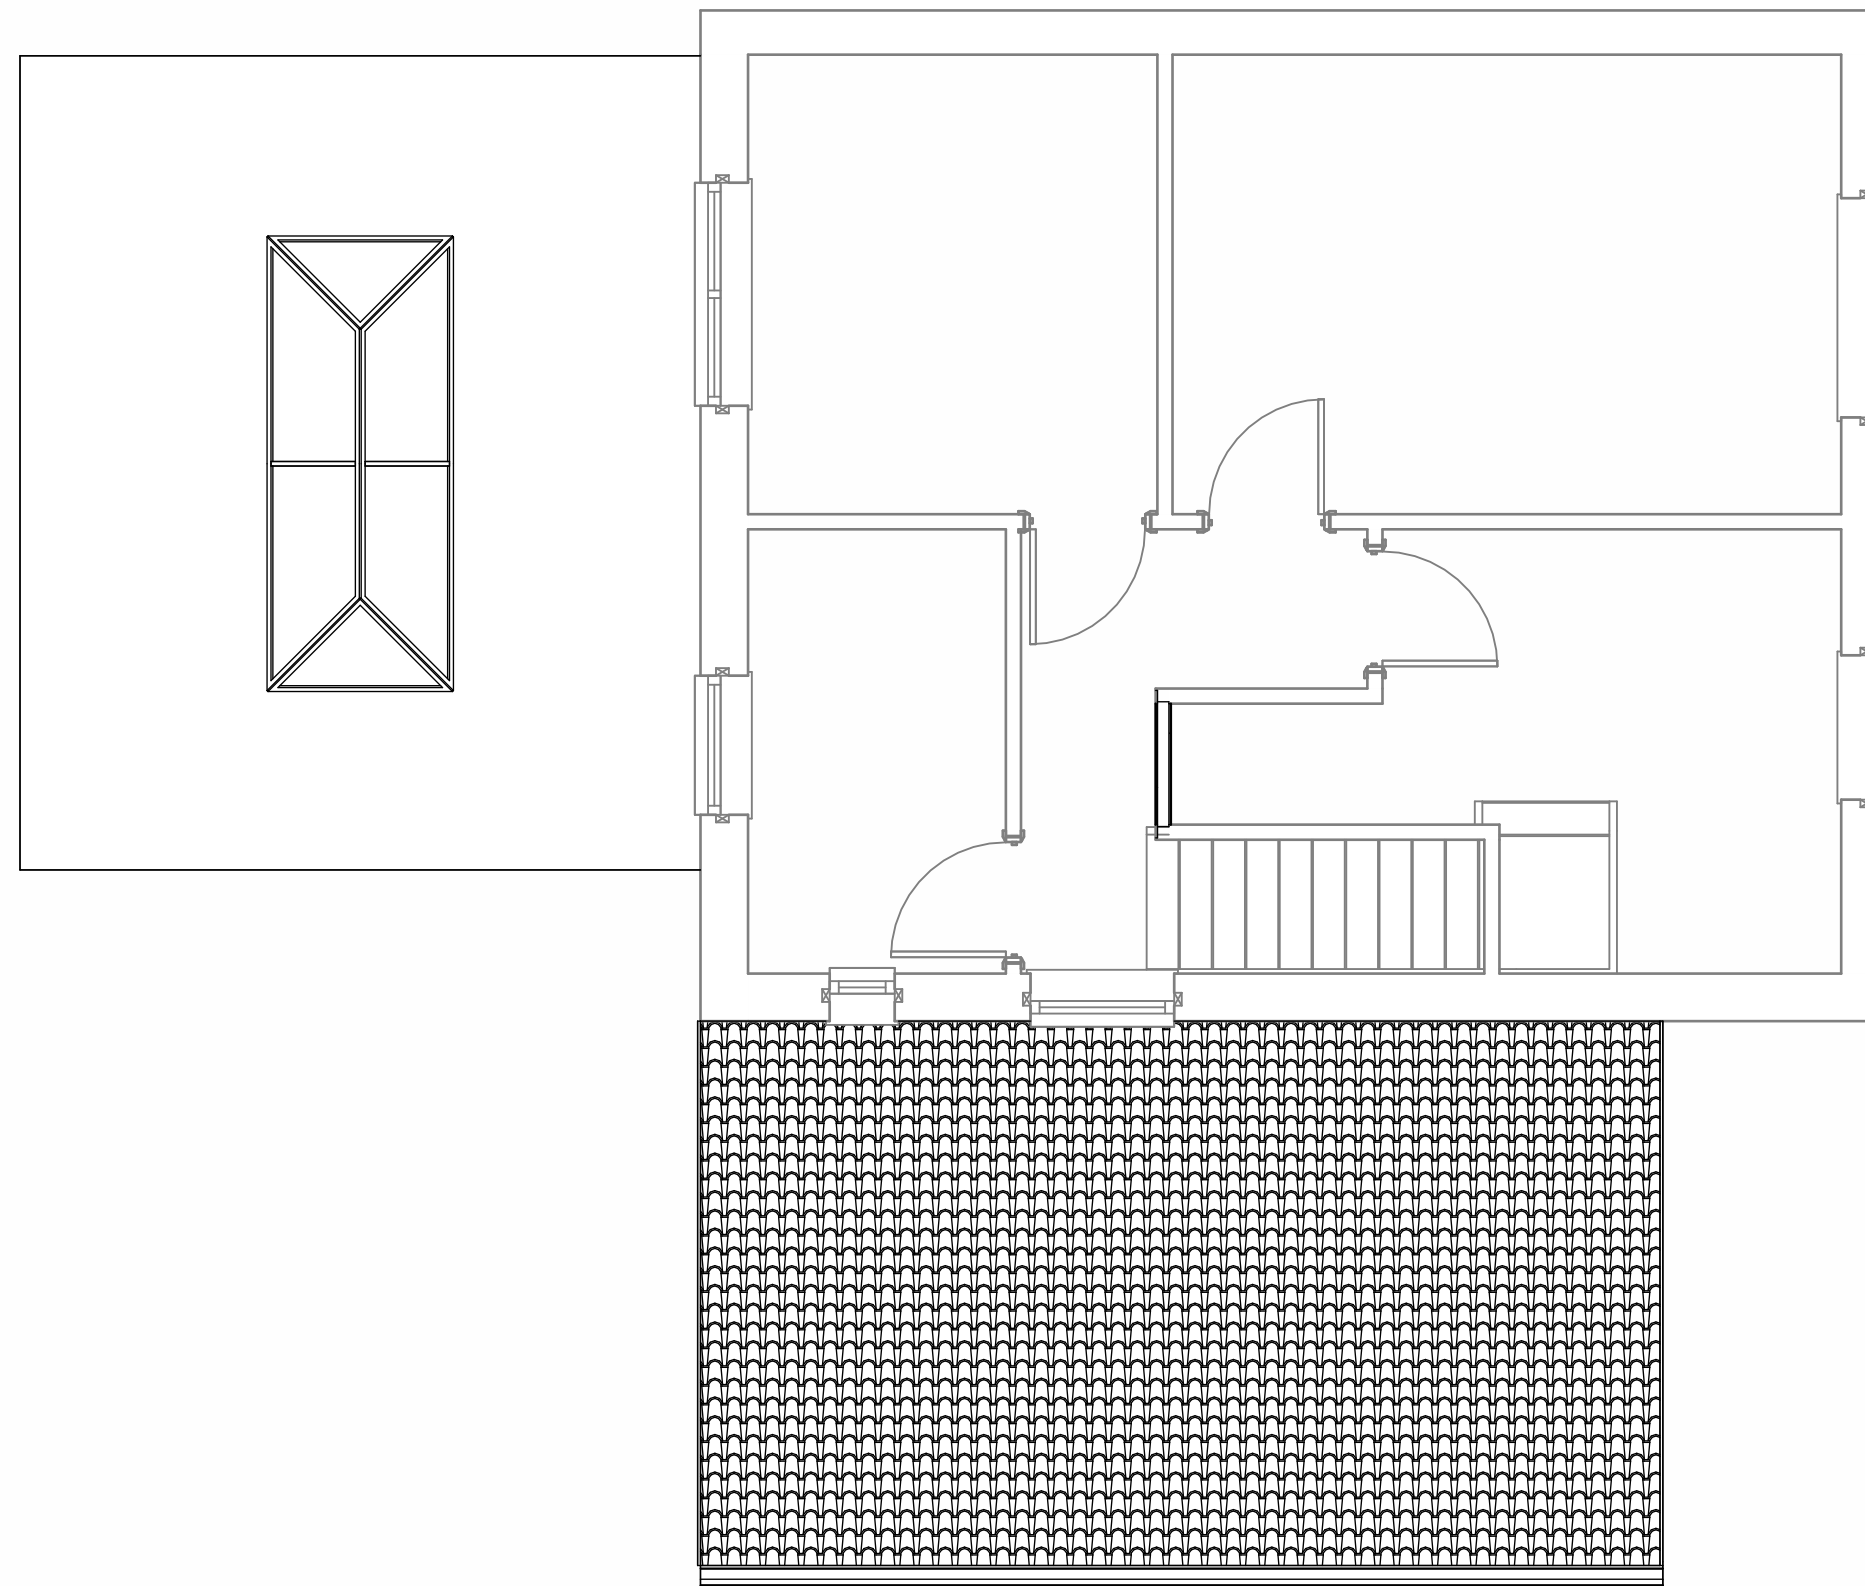

First Floor Proposed
1 : 50

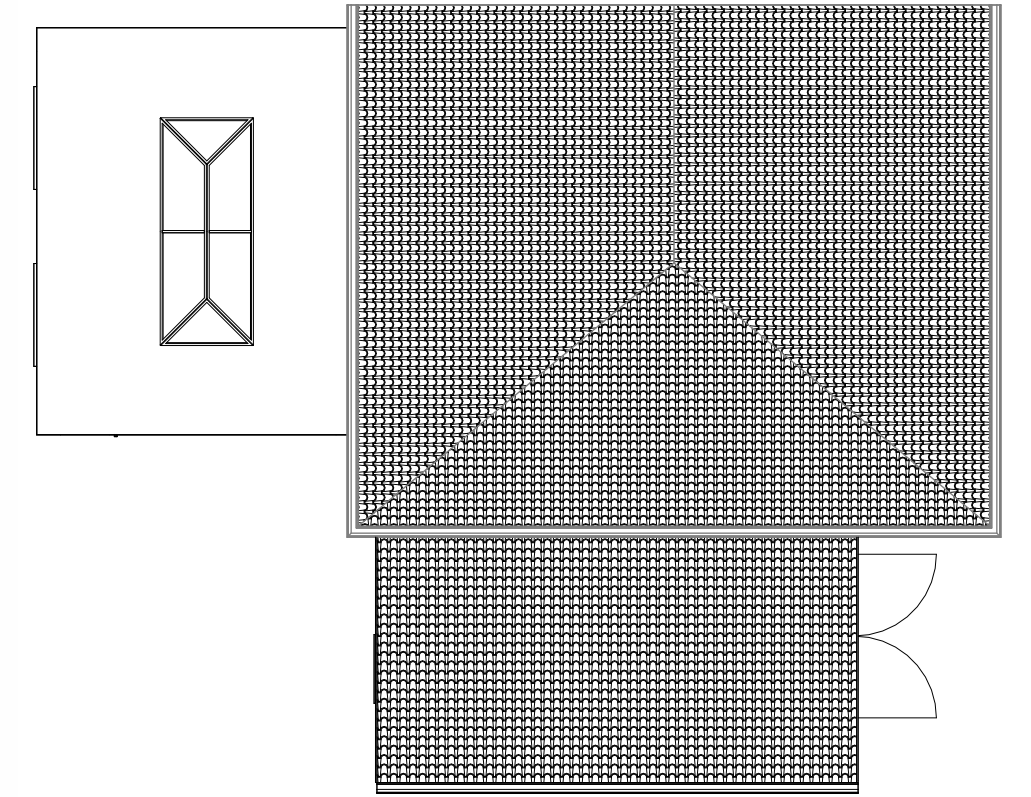

Roof Proposed
1 : 100

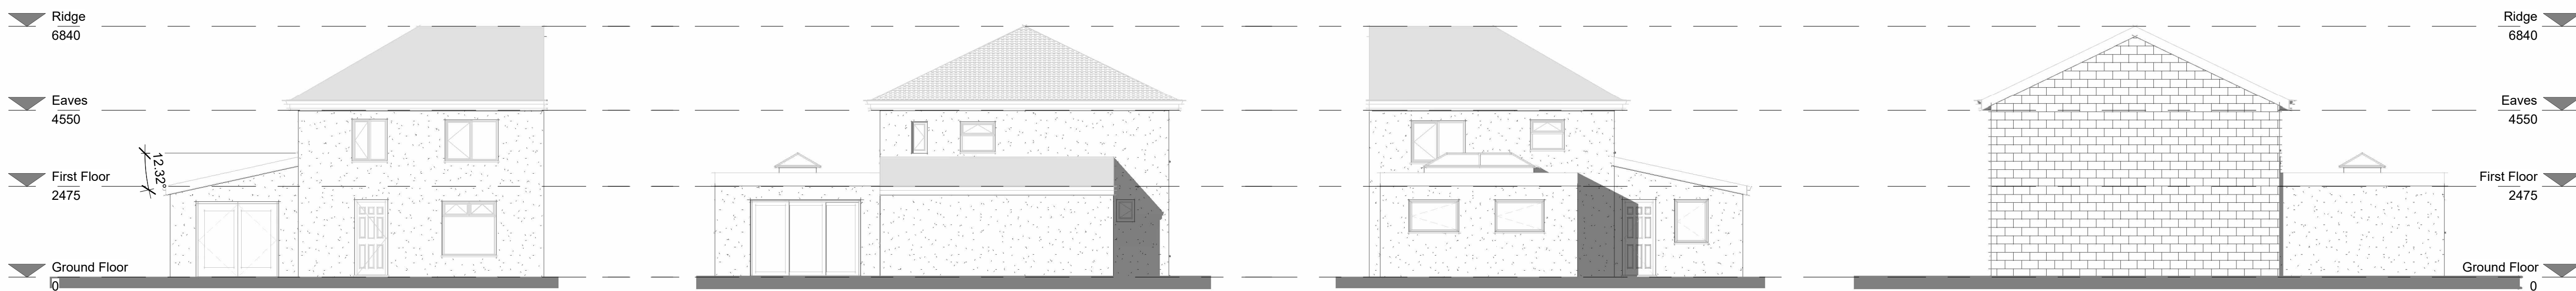

North West Proposed
1 : 100

North East Proposed
1 : 100

South East Proposed
1 : 100

South West Proposed
1 : 100

proposed plans and elevations
18 Derwent Road, Buxton
planning issue

MJF
ARCHITECTURAL DESIGN

BSc (Hons) Architectural Technology
43b High Street Buxton Derbyshire
t: +44(0)7957 314 229
e : mikeyfoulkes@hotmail.com

Client:
Jonny & Julia Young

Drawing no:
JYPL-003

Revision no:

Scale: (@A1)
As indicated

Checked: **MJF**
Date: **02/24/26**

© Copyright MJF Architectural Design 2026.
Drawings are the intellectual property of MJF Architectural Design and must not be copied, duplicated or communicated to any third party without prior written consent of MJF Architectural Design. All rights reserved

All dimensions to be checked on site with any discrepancies to be checked with designer prior to construction.