



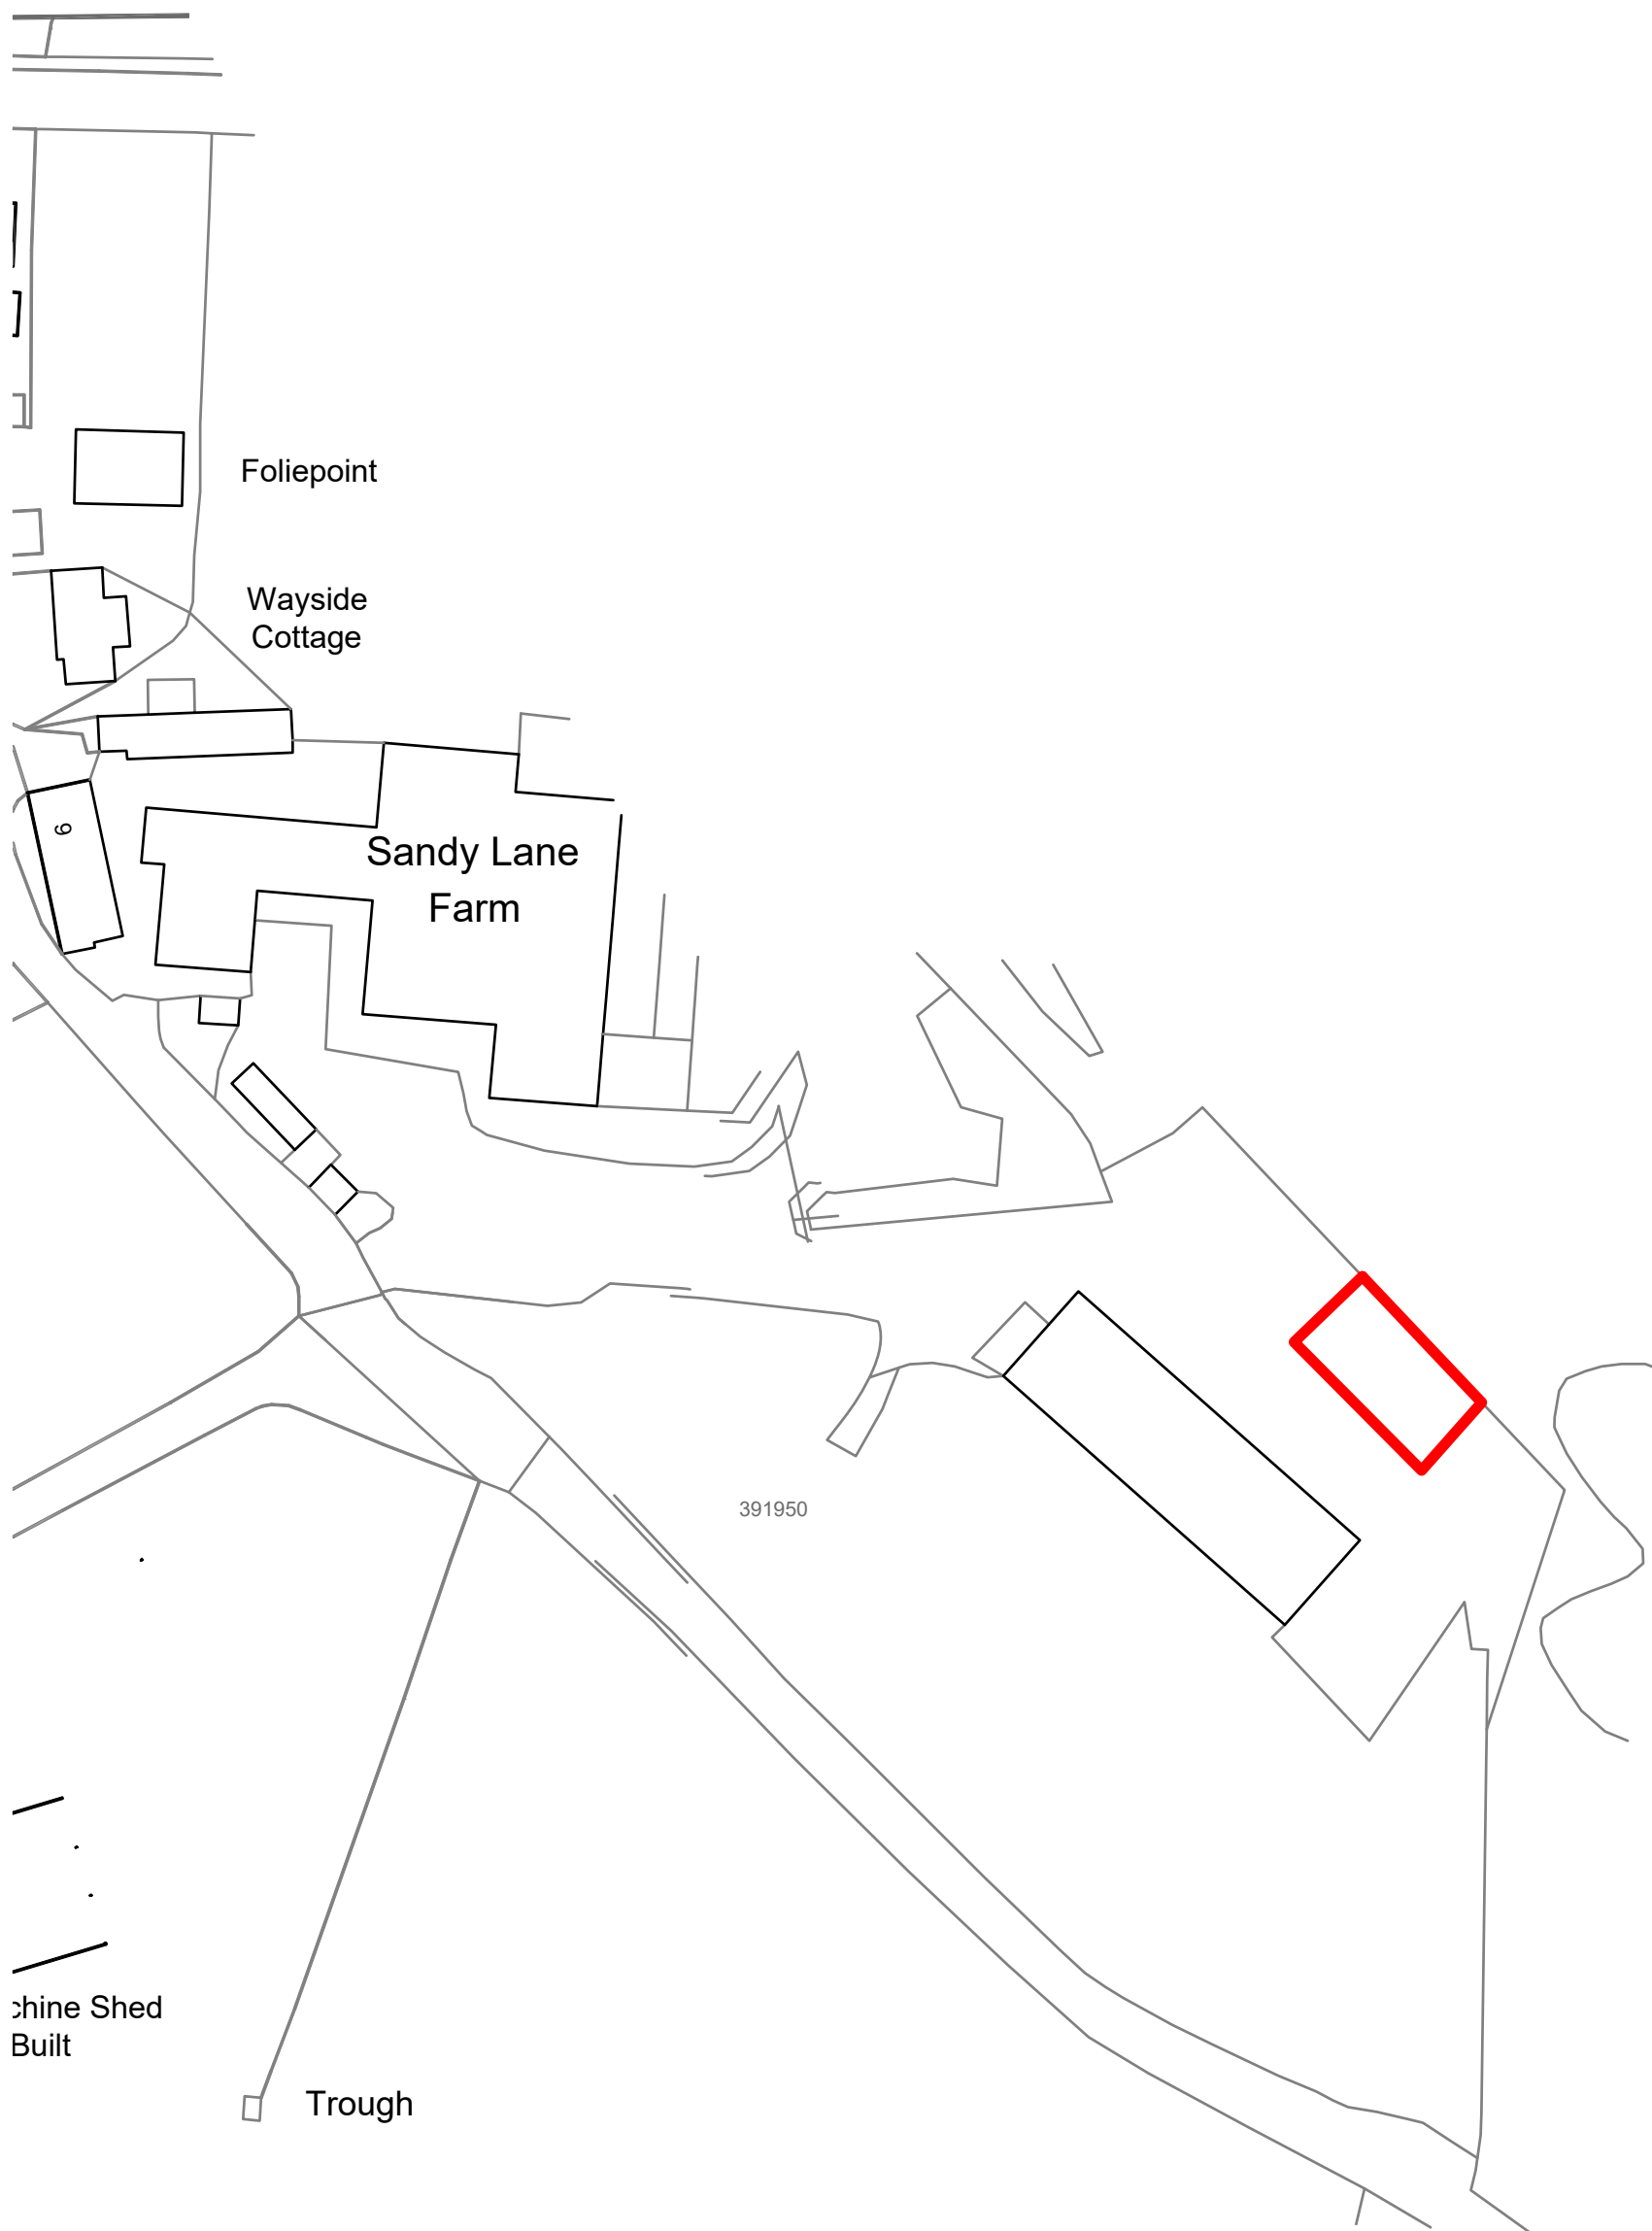

HIGH PEAK
HIGH ASH FARM
CHISWORTH

FARM BUILDING FOR
MR R DRIVER

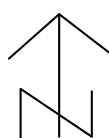

OS EDGED RED

2532 1:1250 @A4 DEC 2025



Alderley Architecture Limited

Ridge Farm
79 The Ridge
Marple
Stockport
SK6 7ER

Tel : 07785 230069

E Mail : andy@alderleyarchitecture.co.uk