

Notes


Existing Doors:
Timber construction, vertical panel solid doors.
Painted finish colour green.

Proposed Doors.
Doors to be supplied as complete sets including the door and frames, doors and frames are to be thermally broken aluminium powder coated .
Colour finish tbc.
All fixing details are to be to manufactures specification
All in accordance with NBS. L20.

As alternative to glazing to have insulated aluminium panels, PPC finished, colour TBC


Both doors to have panic hardware installed internally

Structural opening sizes are:
PD-EXT-LG-D01 - 995 x 2110
PD-EXT-LG-D02 - 1225 x 2155

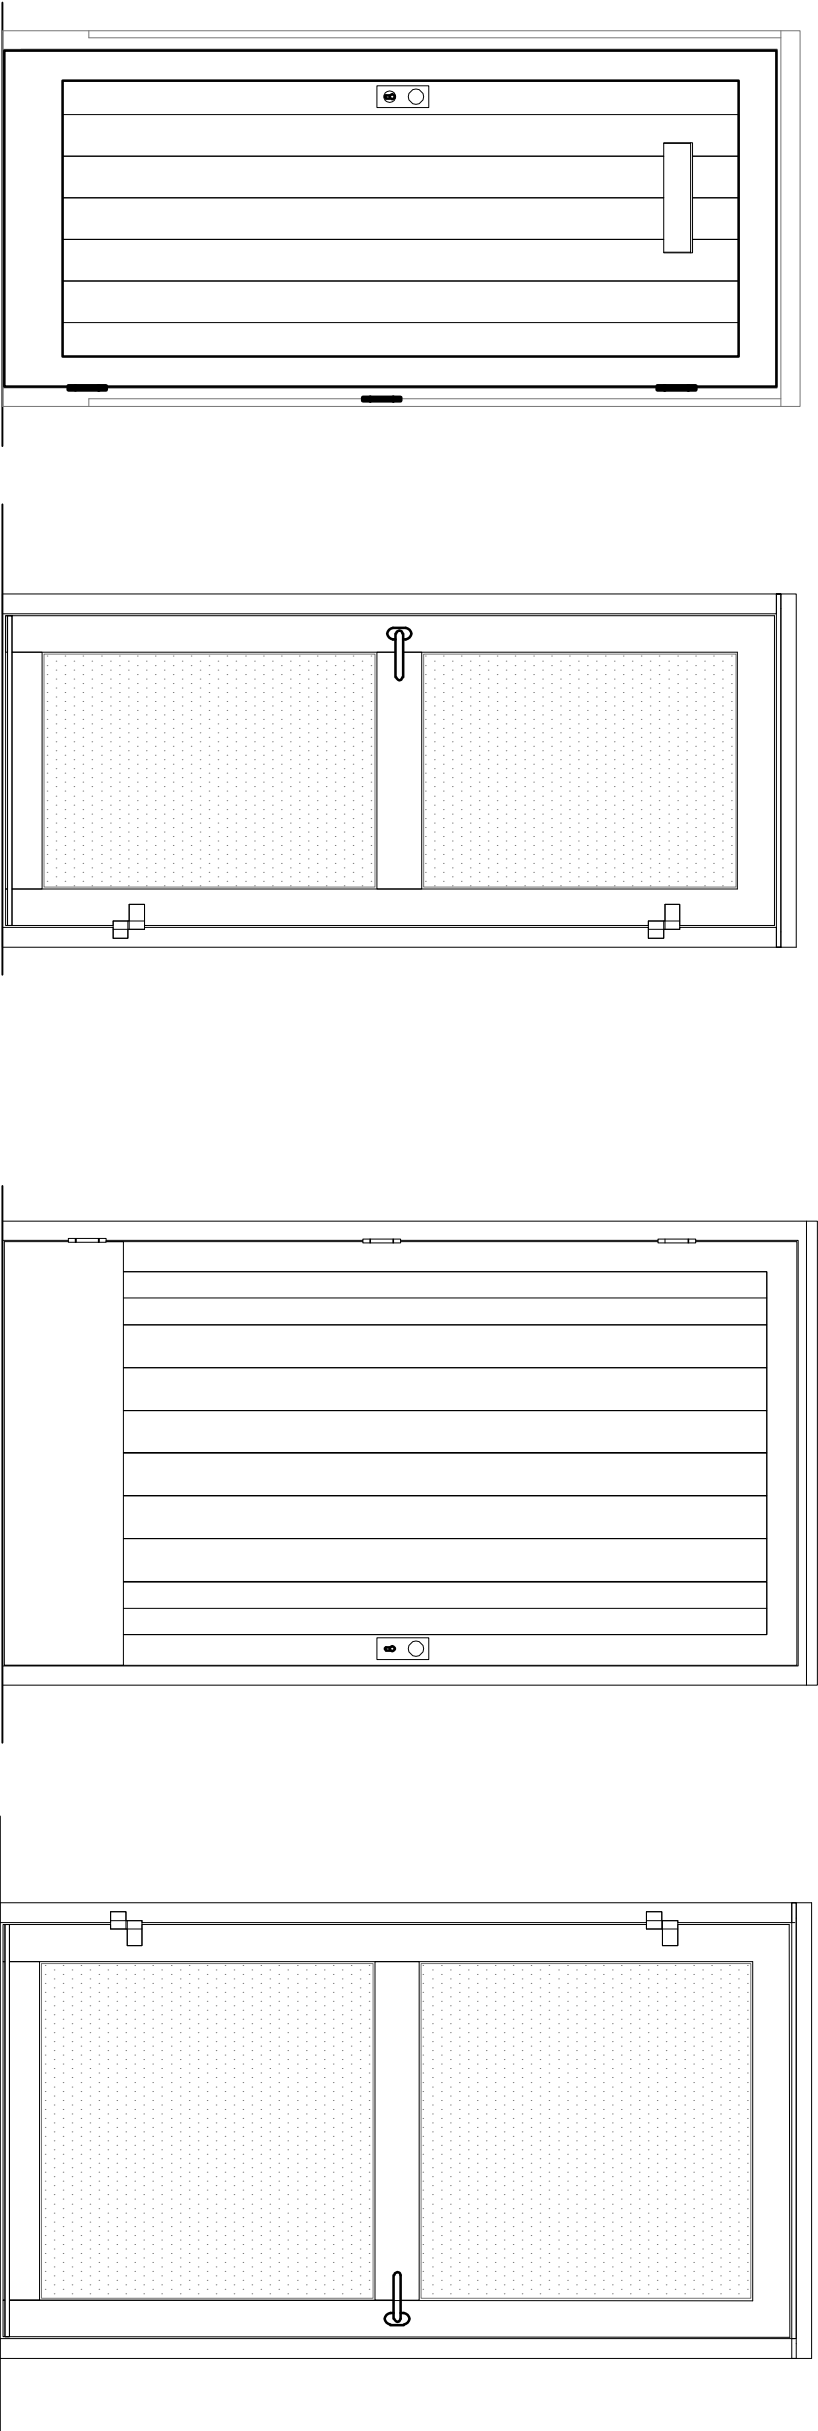

External Door Elevations

Scale 1:20 @ A3

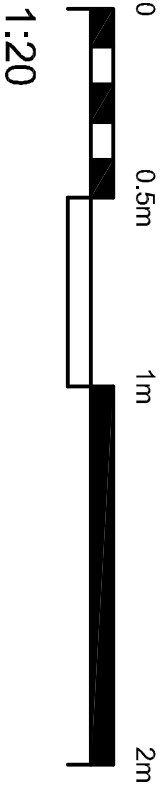

client



High Peak Borough Council

working for our community

project

Victoria Hall, Glossop
Internal Alterations

drawing

Proposed External Doors

project number

2021.00039.003

scale

1:20

@A3

drawing number

#PBC-AHR-VH-LG-D01-A3-001

rev

Issue status

Planning

This drawing is to be read in conjunction with all related drawings. All dimensions must be checked and verified on site before commencing any work or producing shop drawings. The originator should be notified immediately of any discrepancy. This drawing is copyright and remains the property of AHR.

T +44(0)161 8287900
E manchester@ahr.co.uk
www.ahr.co.uk

AHR
AHR Building Consultancy Ltd
5th Floor
55 Pinners Street
Manchester
M2 4EW
United Kingdom

Rev	Description	Date	Dr by	App by
original by		date created by		approved by
ASN		01.10.25		JW