



Notes

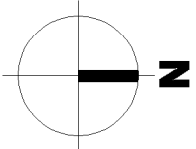

Indicates approximate extent of site Boundary

Indicates Area of Works

Indicates Existing Building

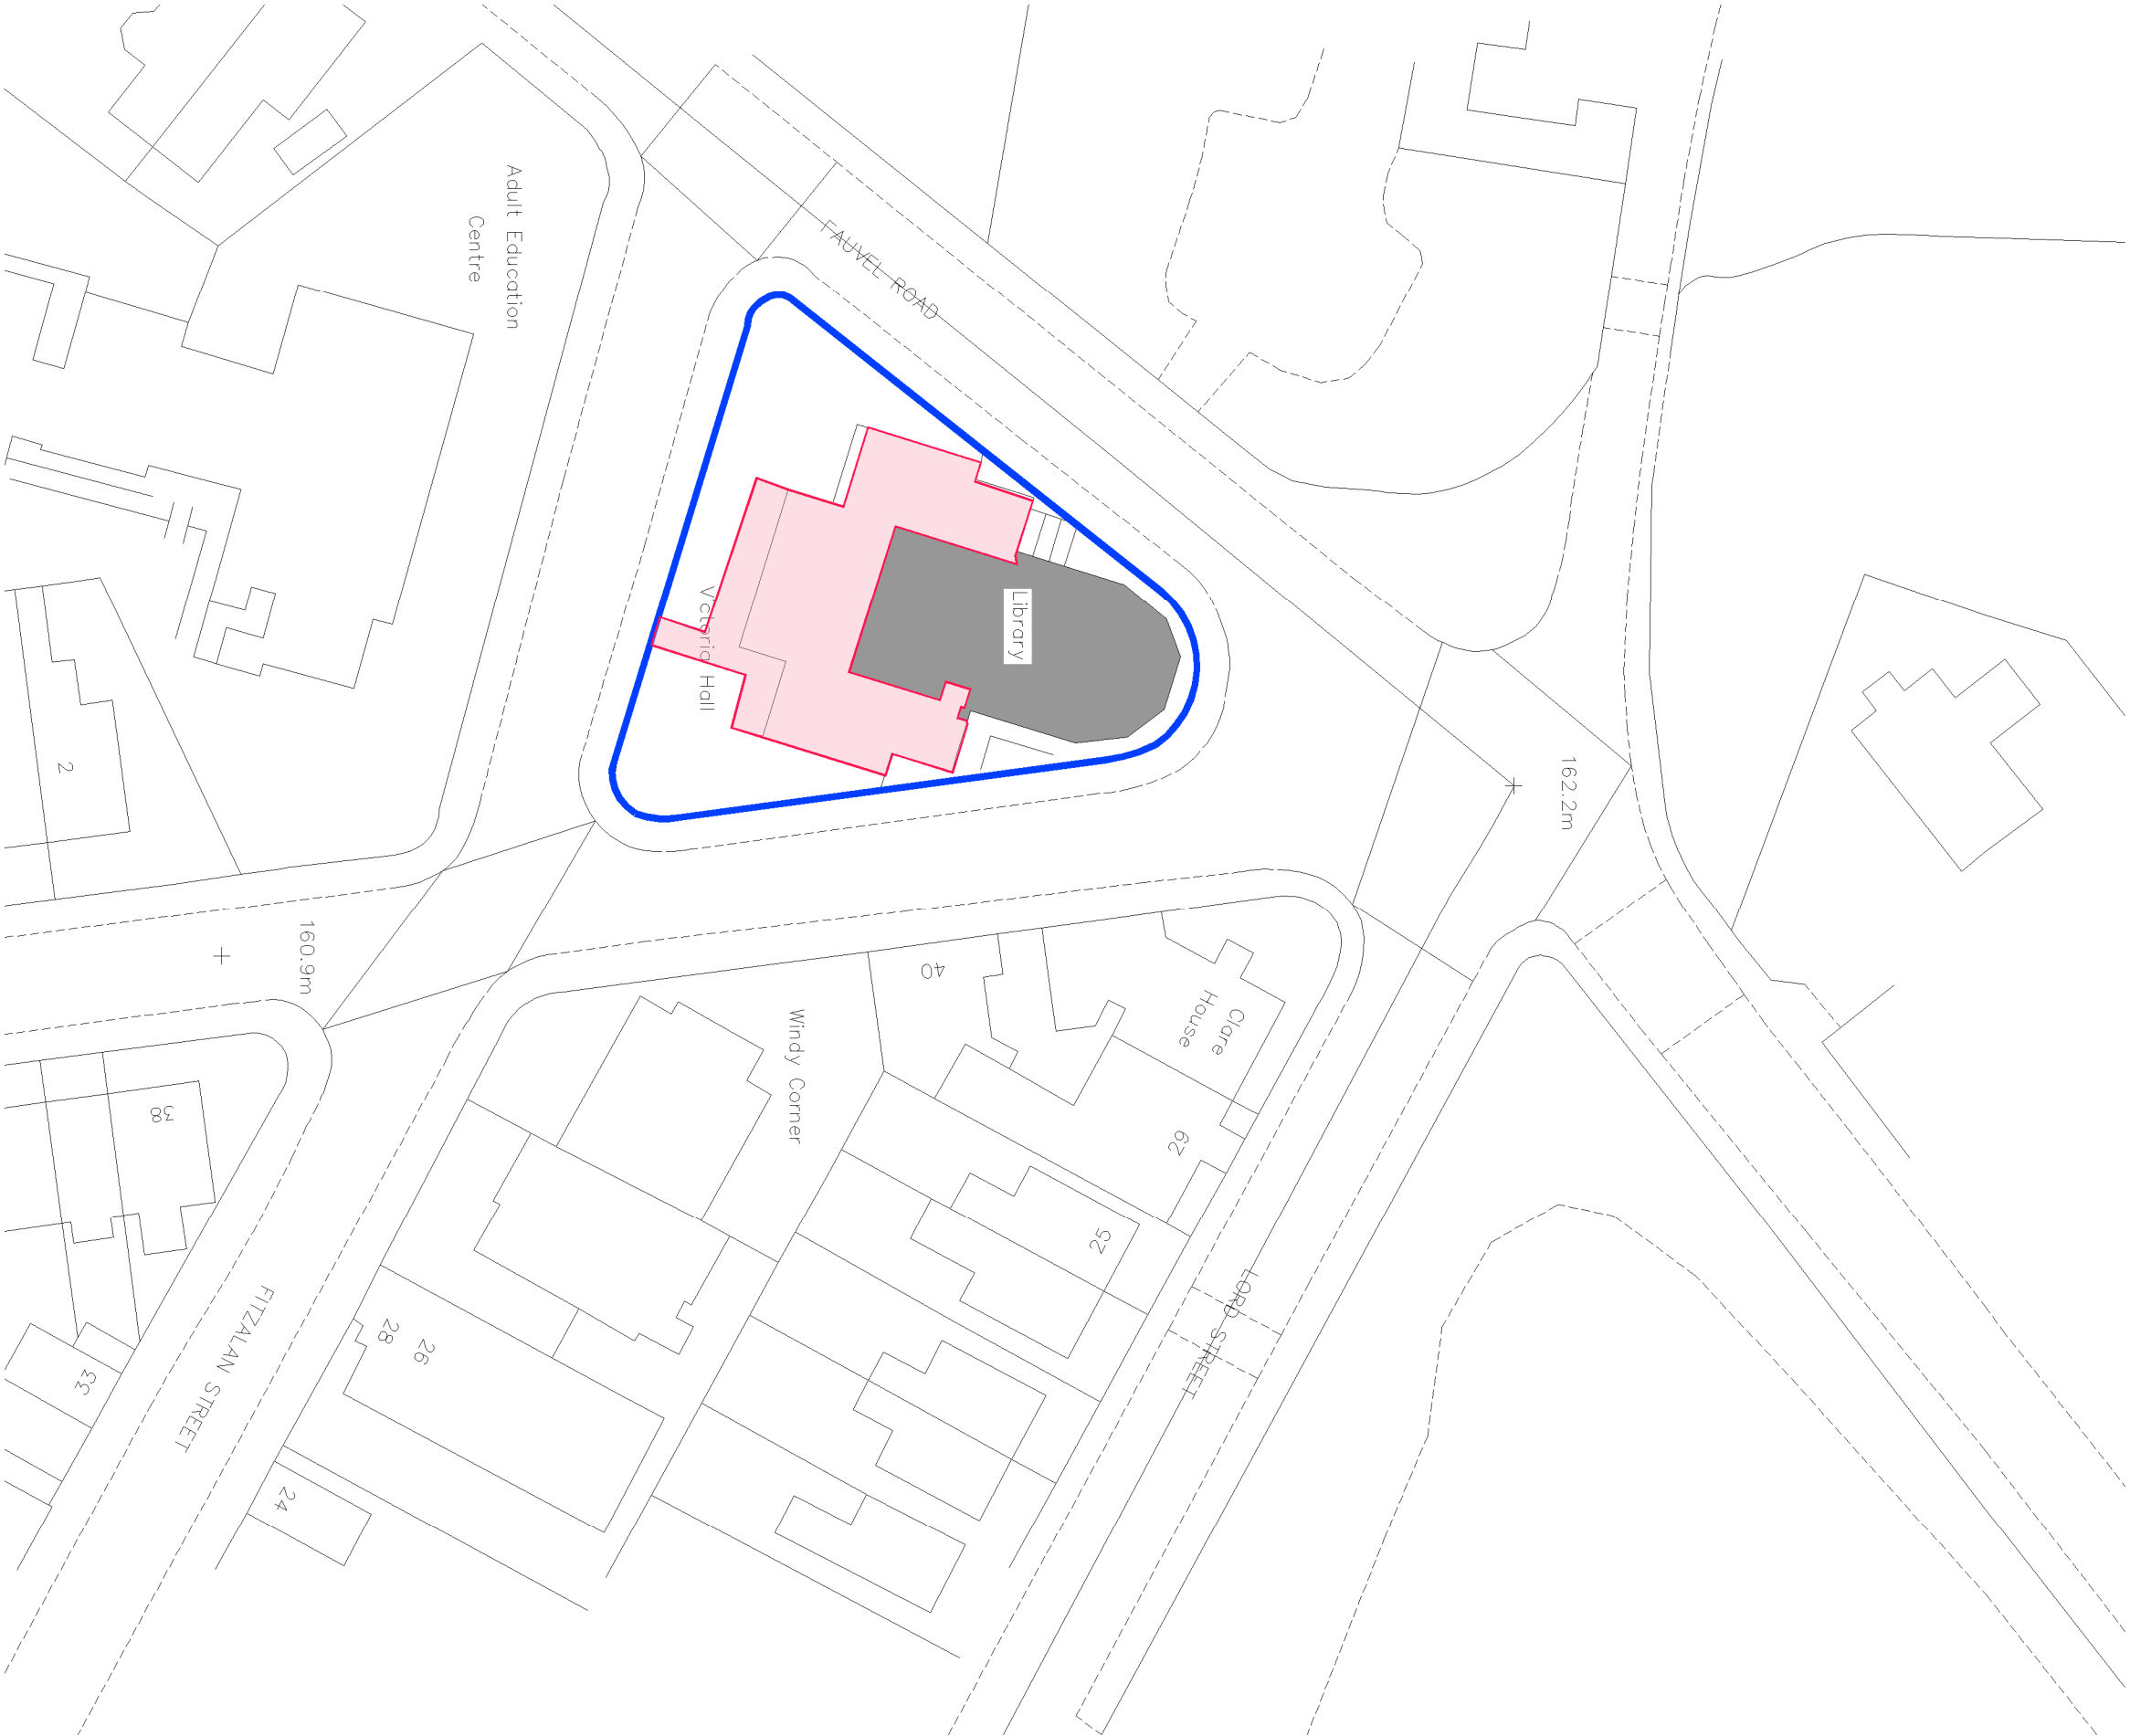

Ordnance Survey (c) Crown Copyright 2021. All rights reserved. Licence number 100022432

Block Plan Showing Area of Works

Scale 1:500 @ A2

Rev.	Description	Date	Drawn By	Approved By
original	data created			
AS1	24.11.25			AD

AHR AHR Building Consultancy Ltd
507 Princess Street
Manchester
M1 4JG
United Kingdom

T: 0440195 8287920
E: info@ahr.co.uk
www.ahr.co.uk

client: **High Peak Housing Council**
purpose: **Planning for our community**


project: **Victoria Hall, Glossop**
internal alterations

drawing

Block Plan

project number	scale	
2021_00039_003	1:500 @A2	
drawing number	rev	issue status
HPBC-AHR-VH-00-DR-A-98-P02	Planning	

This drawing is to be read in conjunction with all related drawings.
All dimensions must be checked and verified on site before commencing any work or producing shop drawings. The original
copy of this drawing must be retained on site for the duration of the project.
This drawing is copyright and remains the property of AHR.

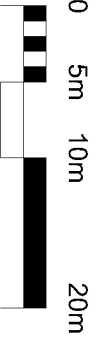

1:500