




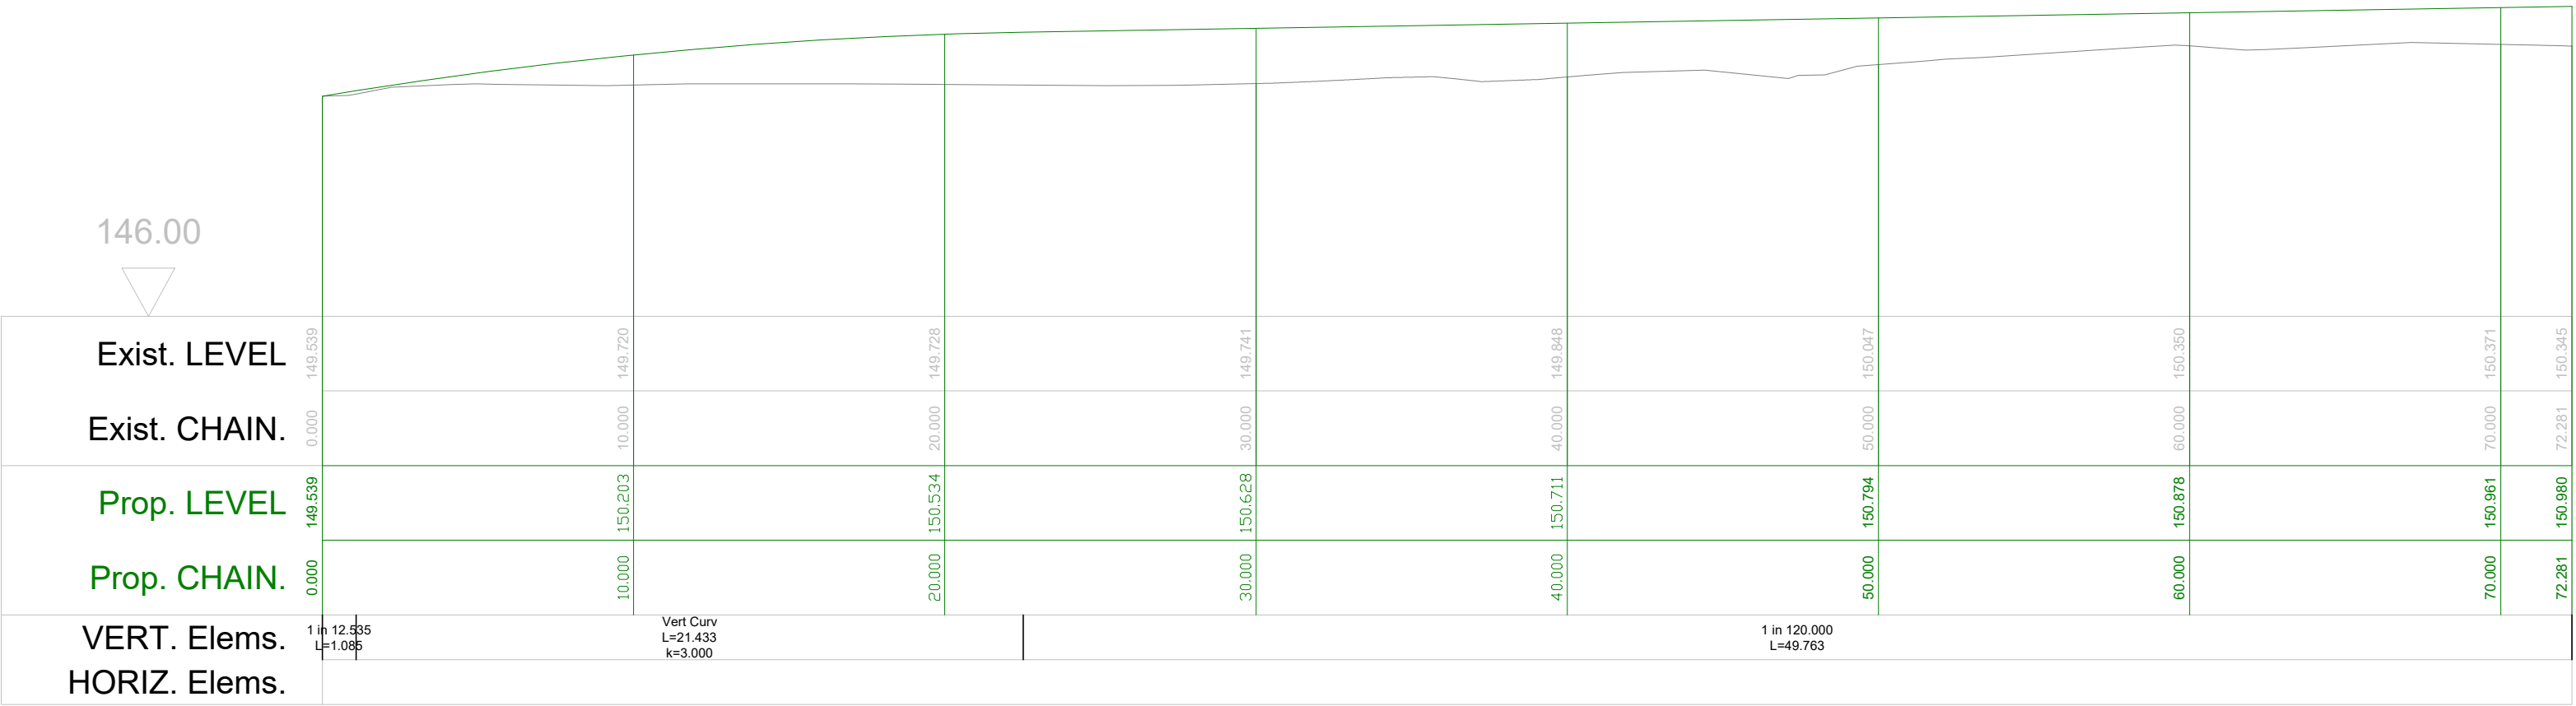


Access Centre - Dec 25
Horiz. 1:200 Vert. 1:100

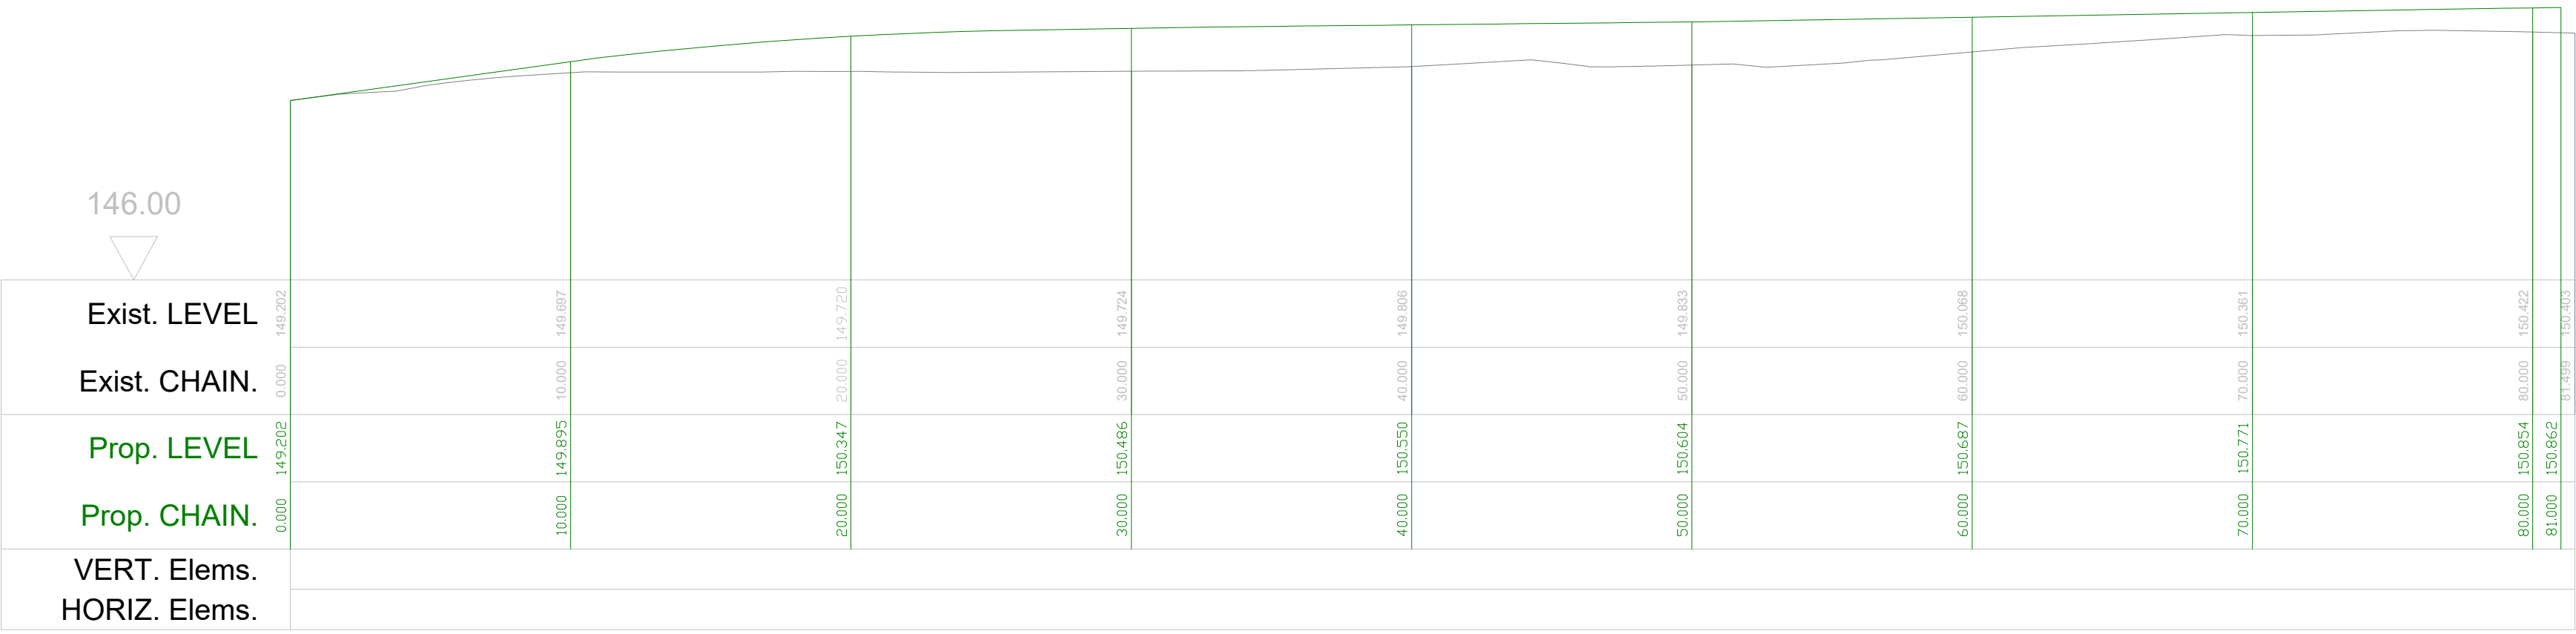

Access Chan L - Dec 25
Horiz. 1:200 Vert. 1:100

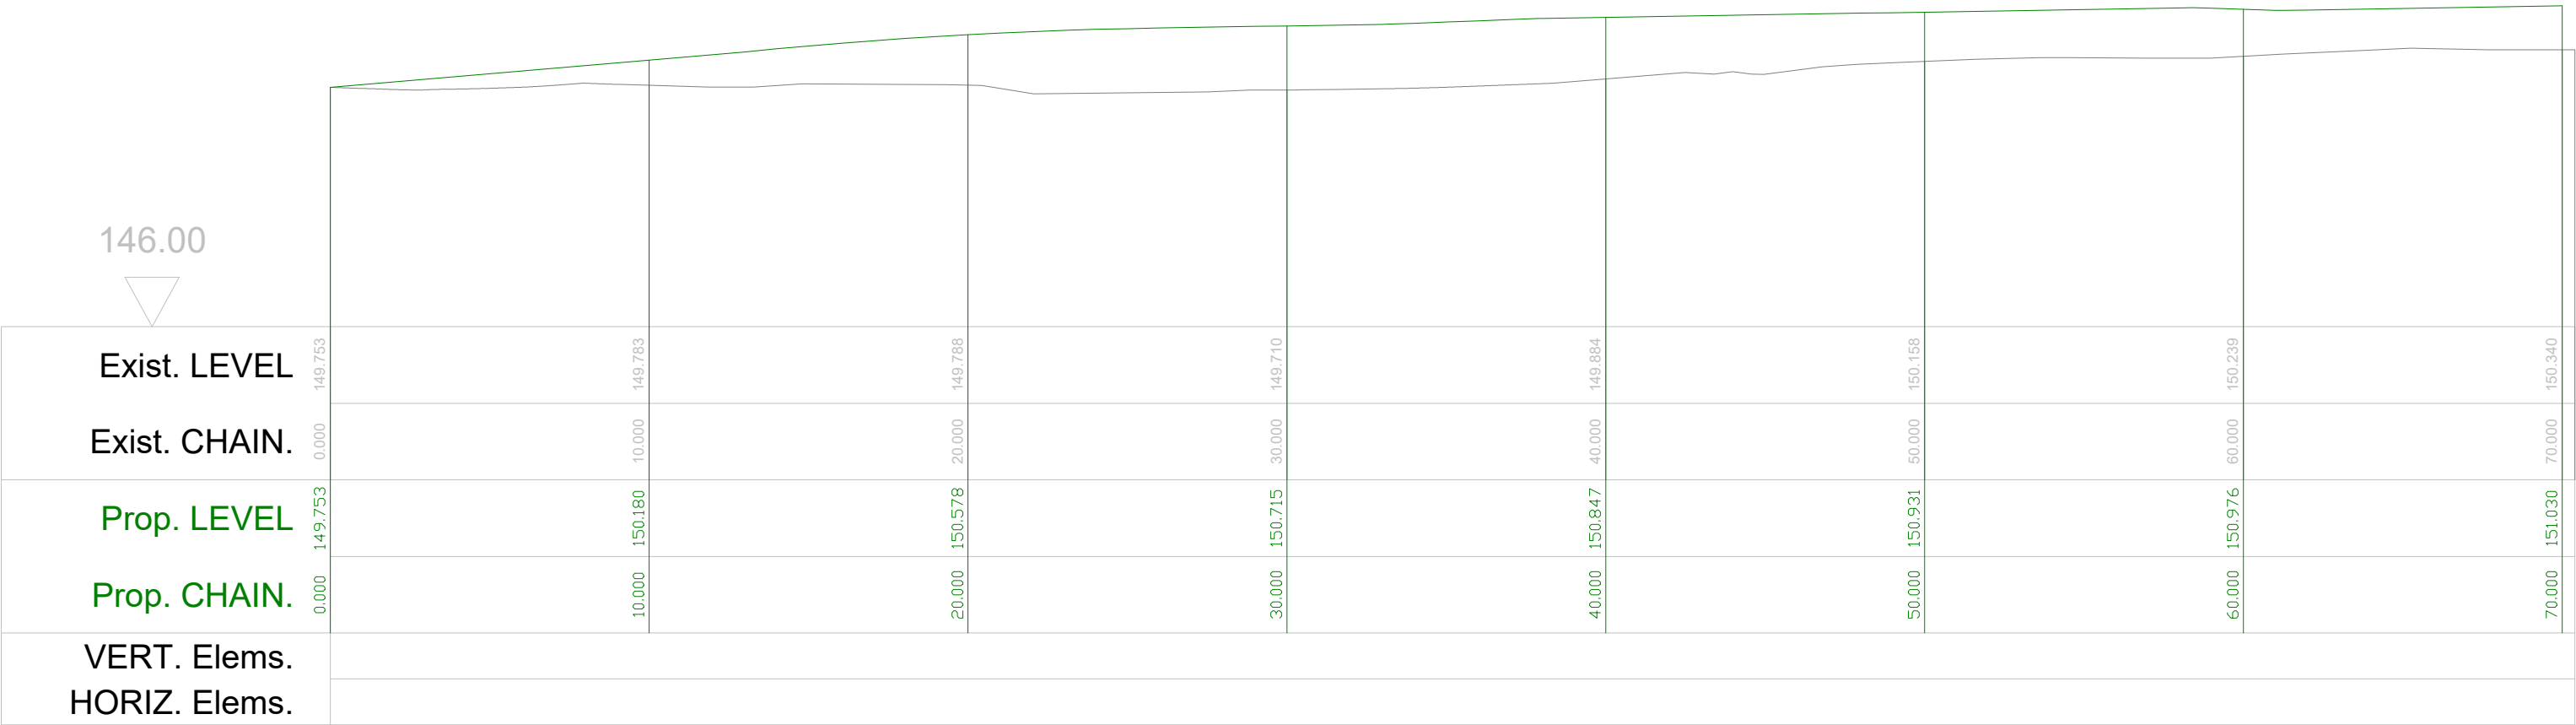

Access Chan R - Dec 25
Horiz. 1:200 Vert. 1:100

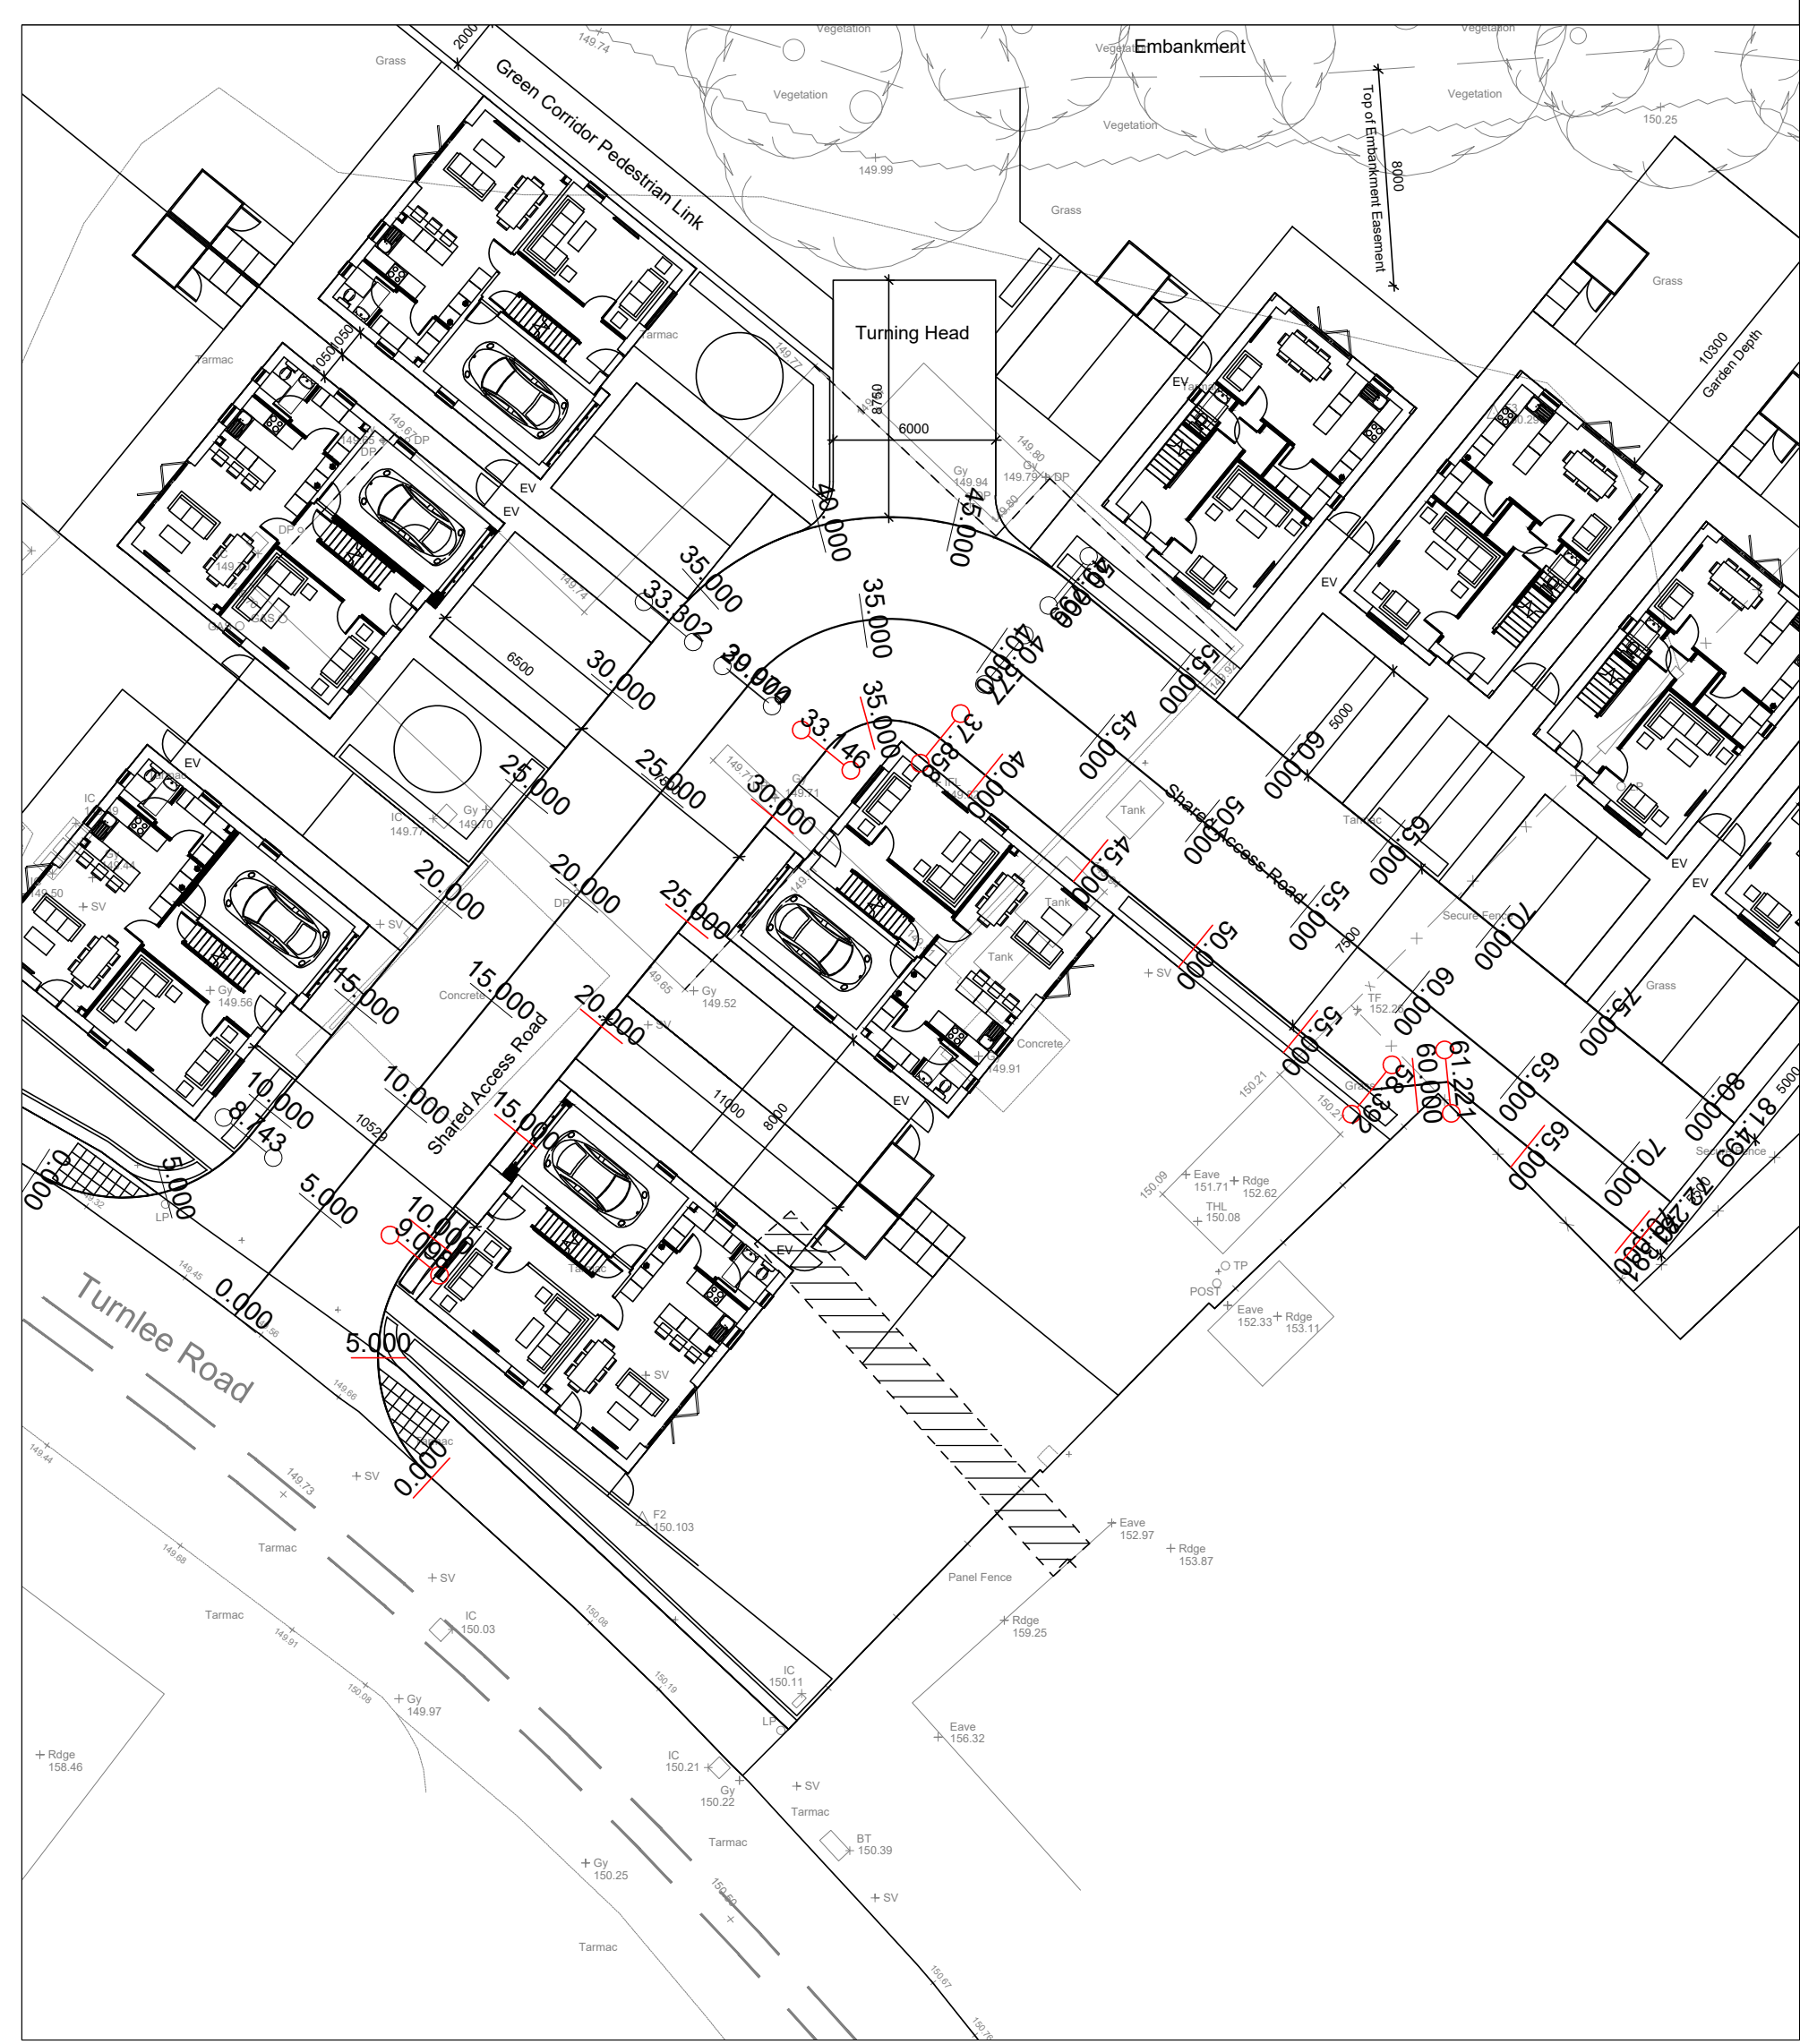

P1	Dec 24	FIRST ISSUE	GRE	
Rev	Date	Revision Details	By	Chkd/Appd
CoraⁱHt				
ClientCAPRICE CONSTRUCTION LIMITED				
ProjectFORMER RELIANCE GARAGE , TURNLEE ROAD, GLOSSOP				
TitleLONGITUDINAL SECTIONS				
Drawing No.16-2243-004				RevisionP1
Scale1:100 @ A1		DateDECEMBER 2025		
DrawnGRE	Chk	App		