
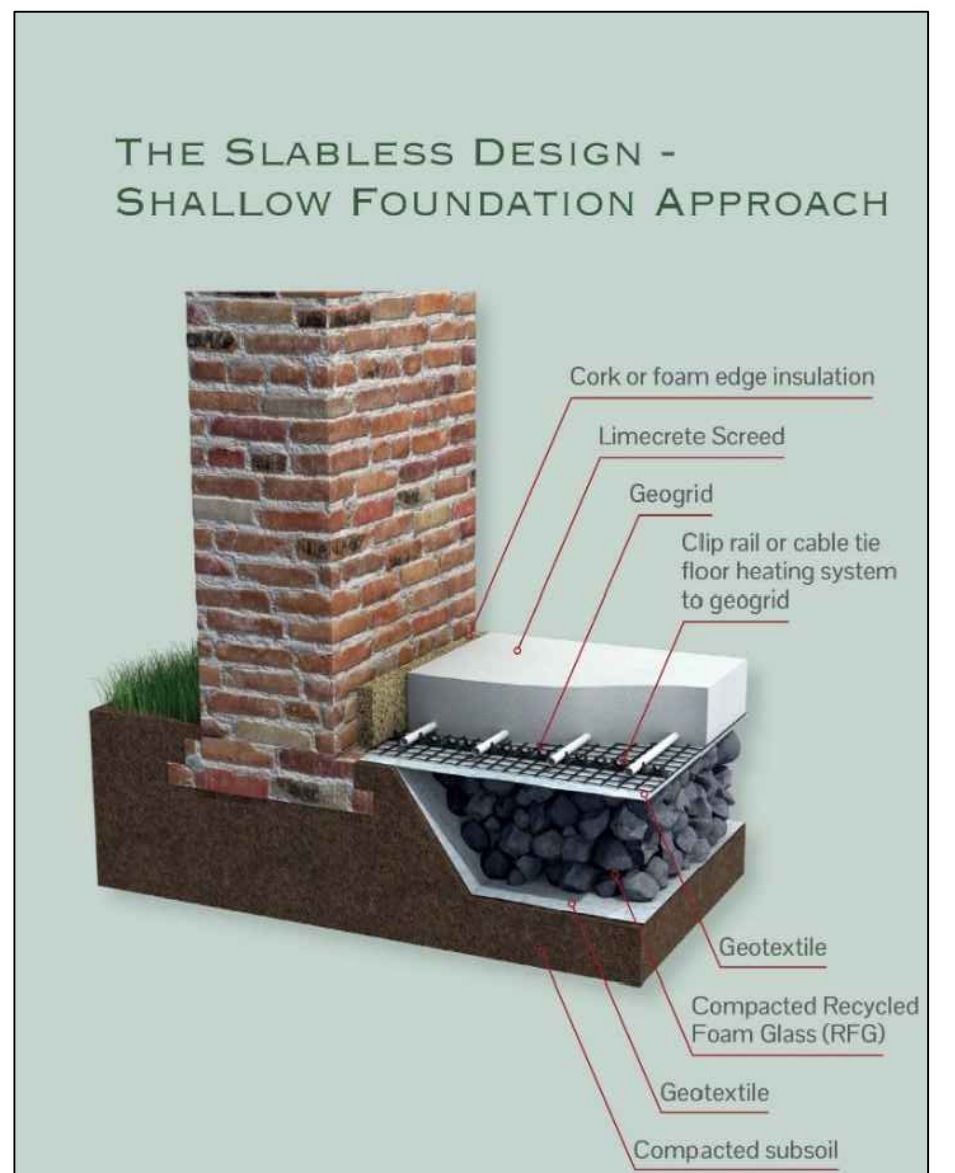


MARTINSIDE HOUSE, LONG LANE, CHAPEL

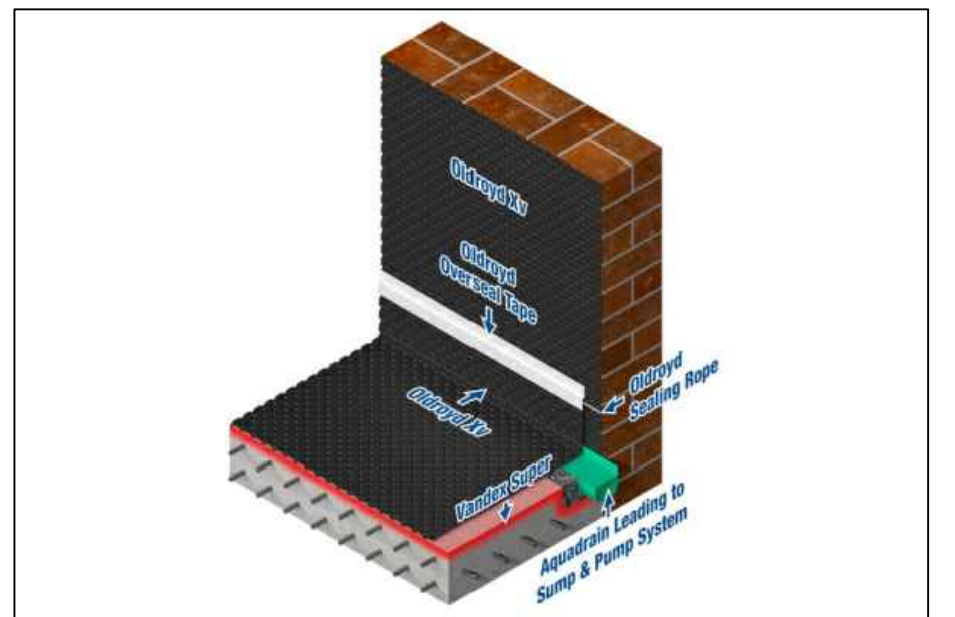

SCALE: 1:50		CHECKED:	AJS
DATE: JAN'26	DRAWN: AJS		

OTHERS DRAWING AND THE BUILDING WORKS DEPICTED ARE THE COPYRIGHT OF AJS ARCHITECTURE
AND MAY NOT BE REPRODUCED OR AMENDED EXCEPT BY WRITTEN PERMISSION. NO LIABILITY WILL BE ACCEPTED
FOR AMENDMENTS MADE BY OTHER PERSONS.

DRAWING No: PROPOSED 01

B REGS COMPLIANT