


EXISTING ELEVATION


SCALE 1/20

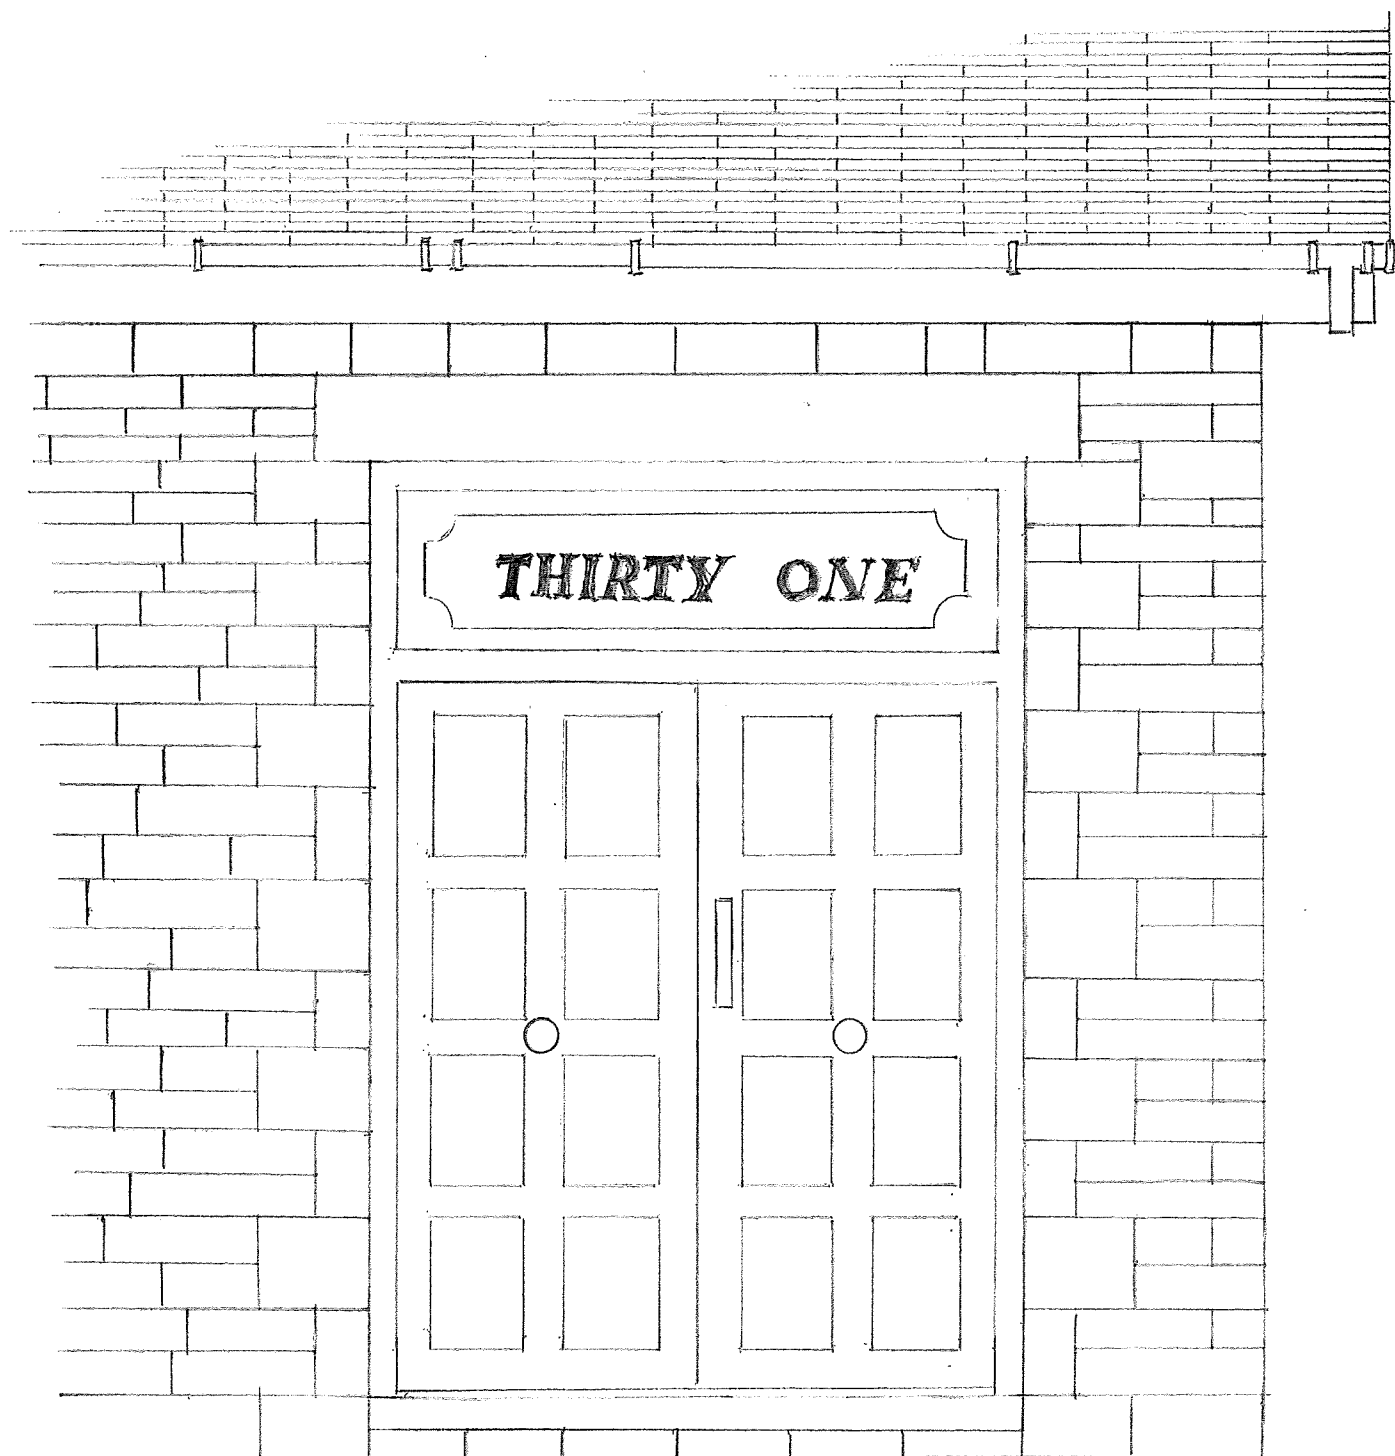

PROPOSED ELEVATION


SCALE 1/20

FOR DETAILS OF COLOUR, DESIGN AND APPEARANCE OF PROPOSED DOOR, PLEASE REFER TO IMAGE ON COVERING SHEET AND INFORMATION AT Q.10 ON APPLICATION FORM

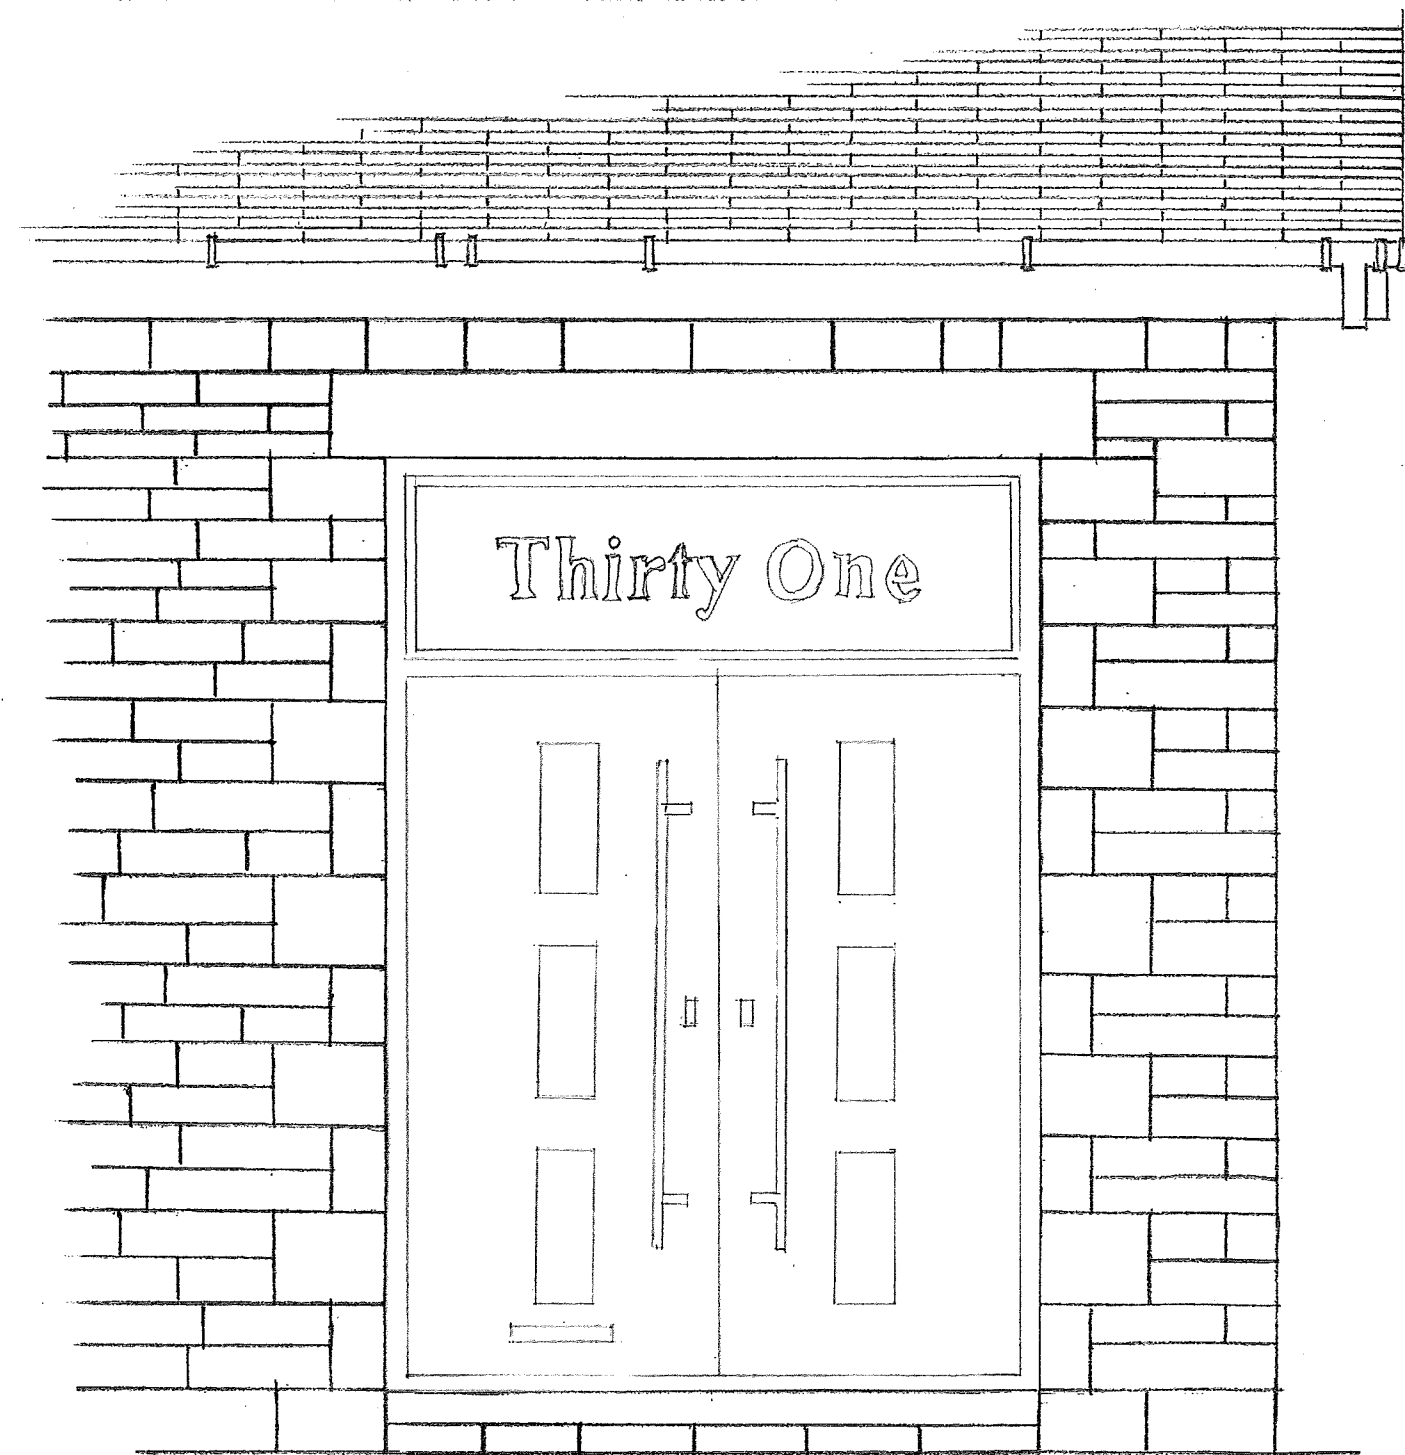

EXISTING ELEVATION


SCALE 1/20

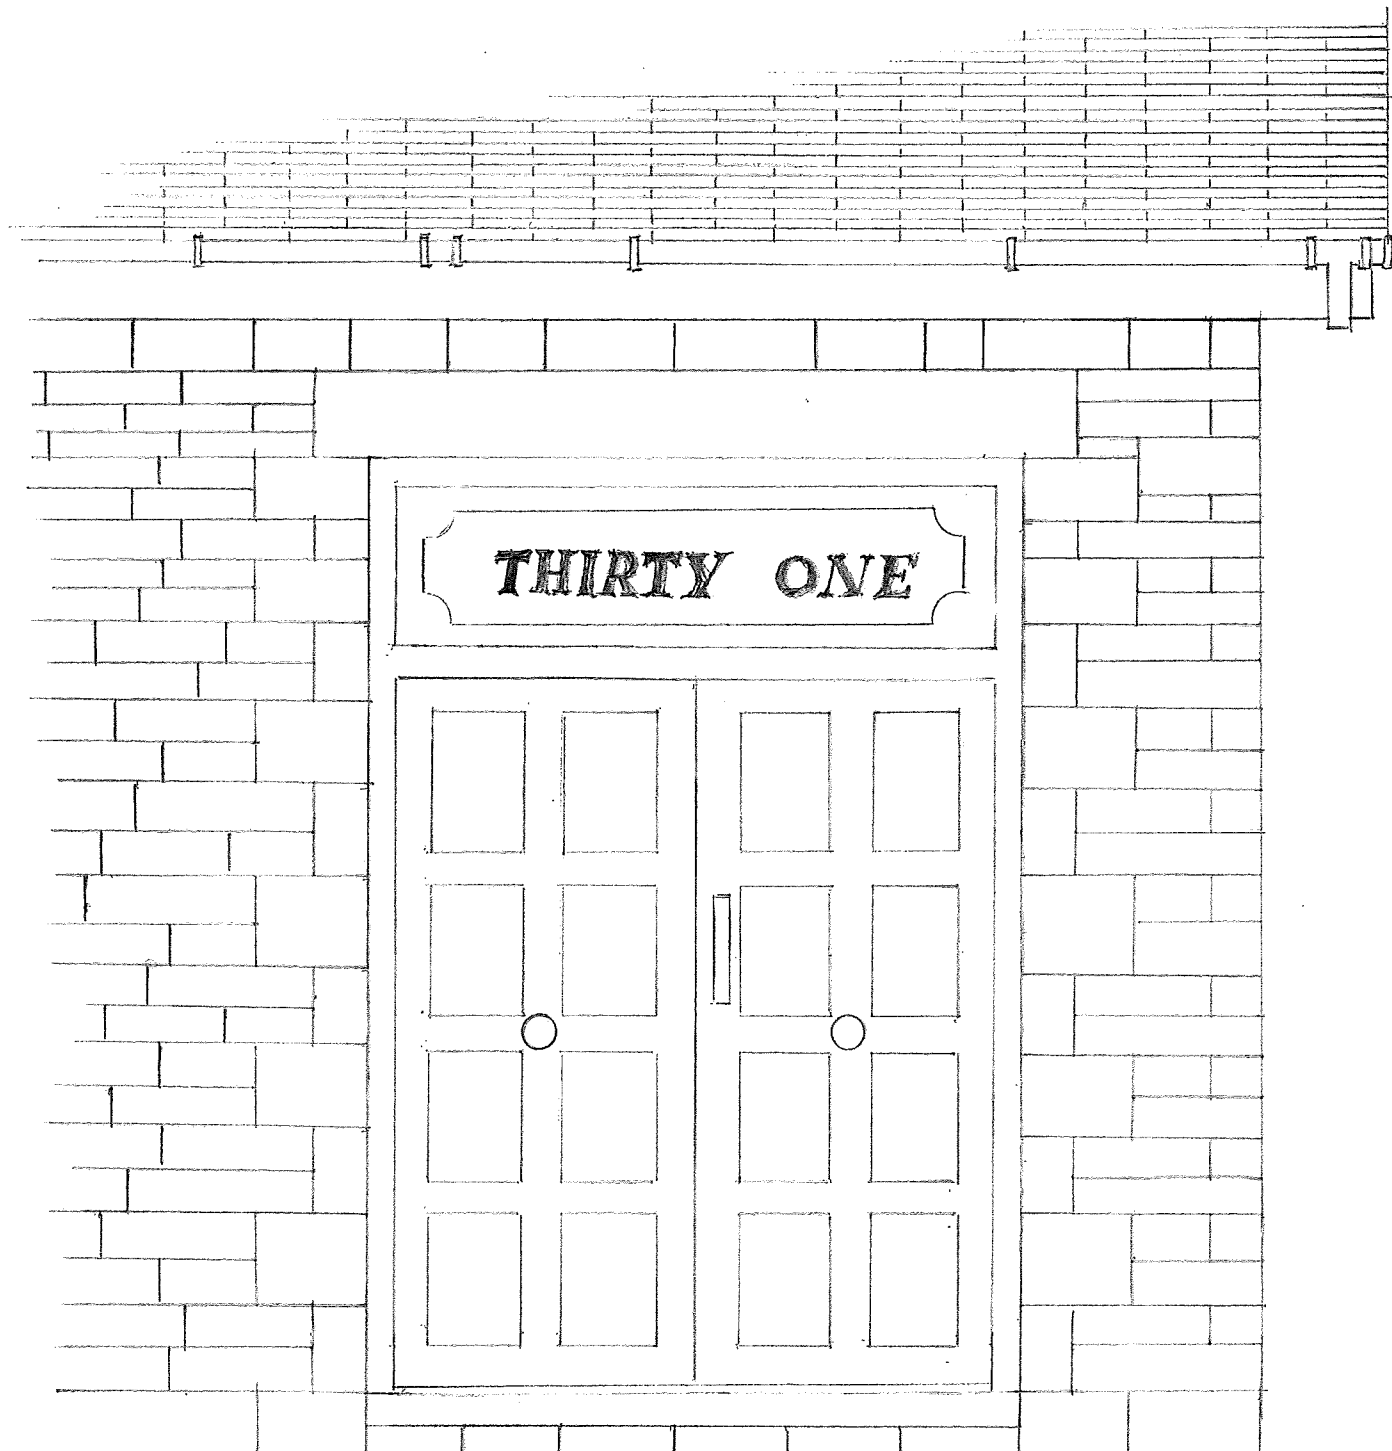

PROPOSED ELEVATION


SCALE 1/20

FOR DETAILS OF COLOUR, DESIGN AND APPEARANCE OF PROPOSED DOOR, PLEASE REFER TO IMAGE ON COVERING SHEET AND INFORMATION AT Q.10 ON APPLICATION FORM

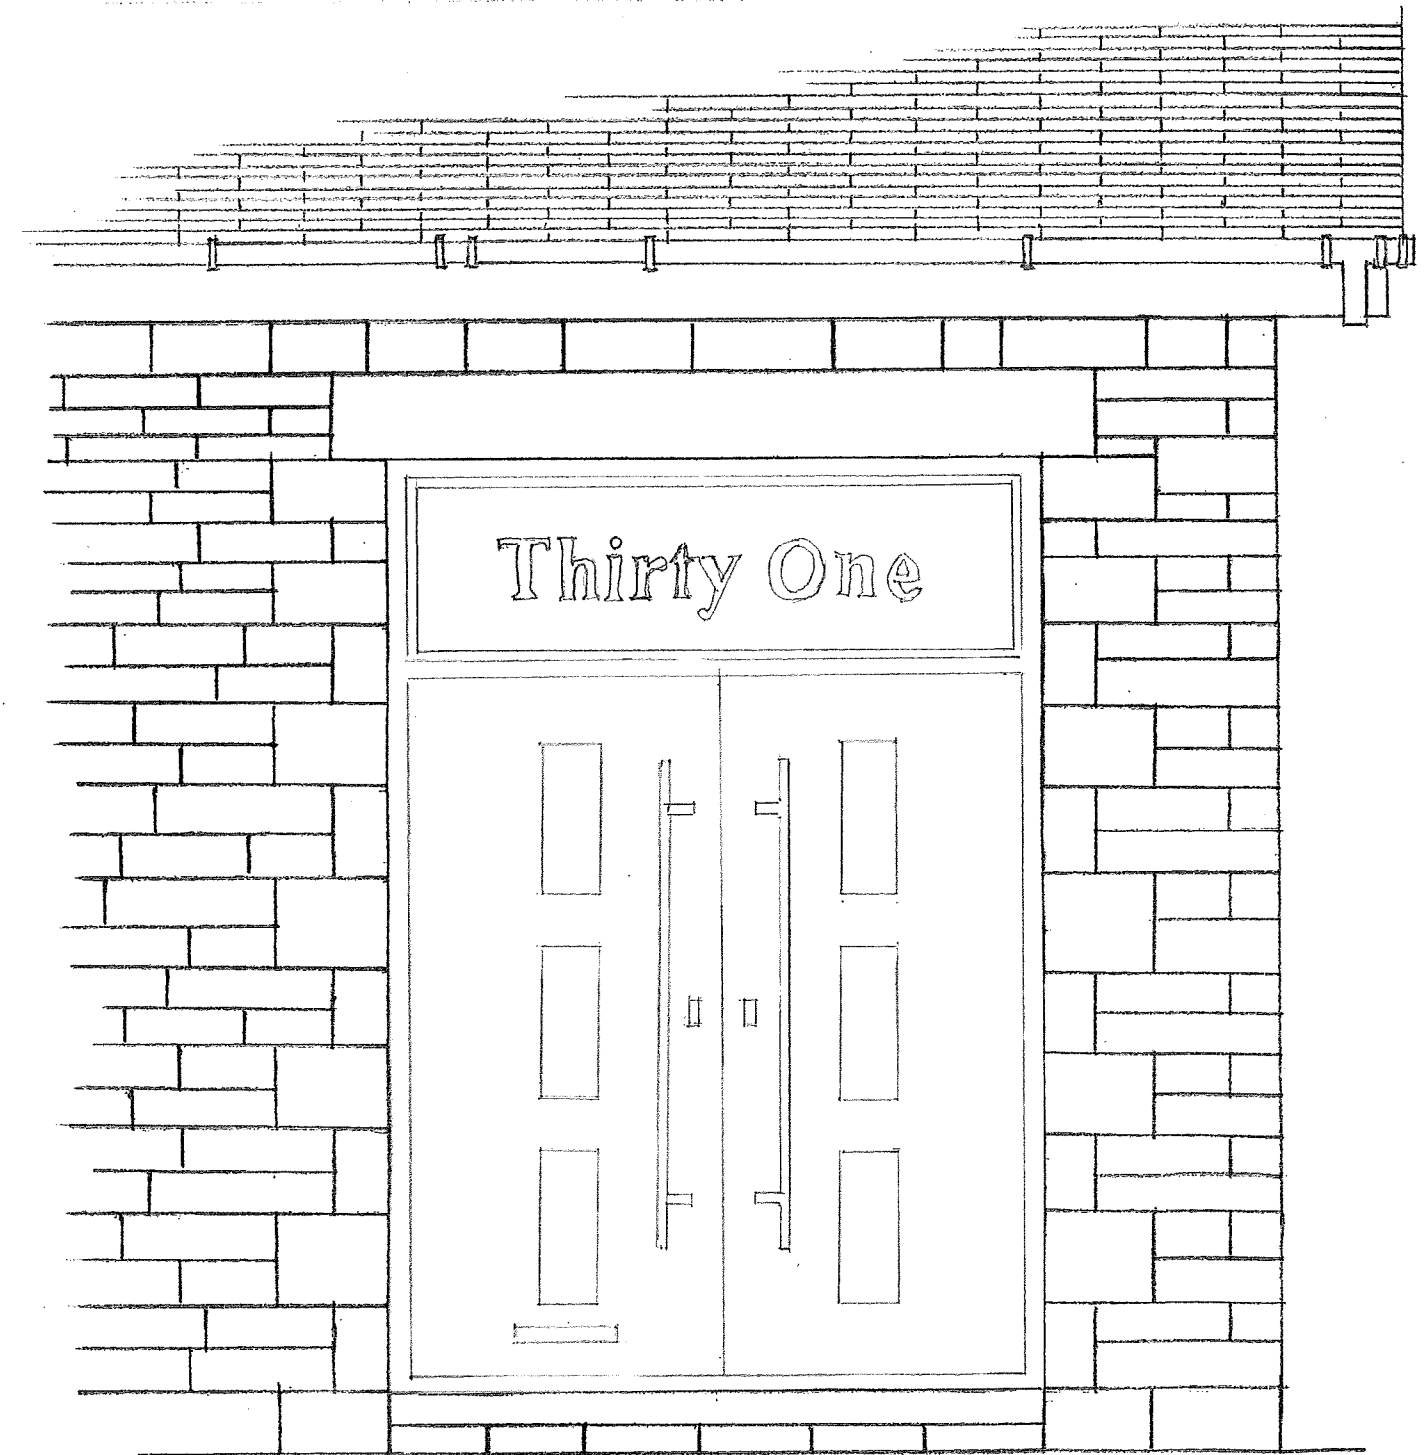

EXISTING ELEVATION


SCALE 1/20

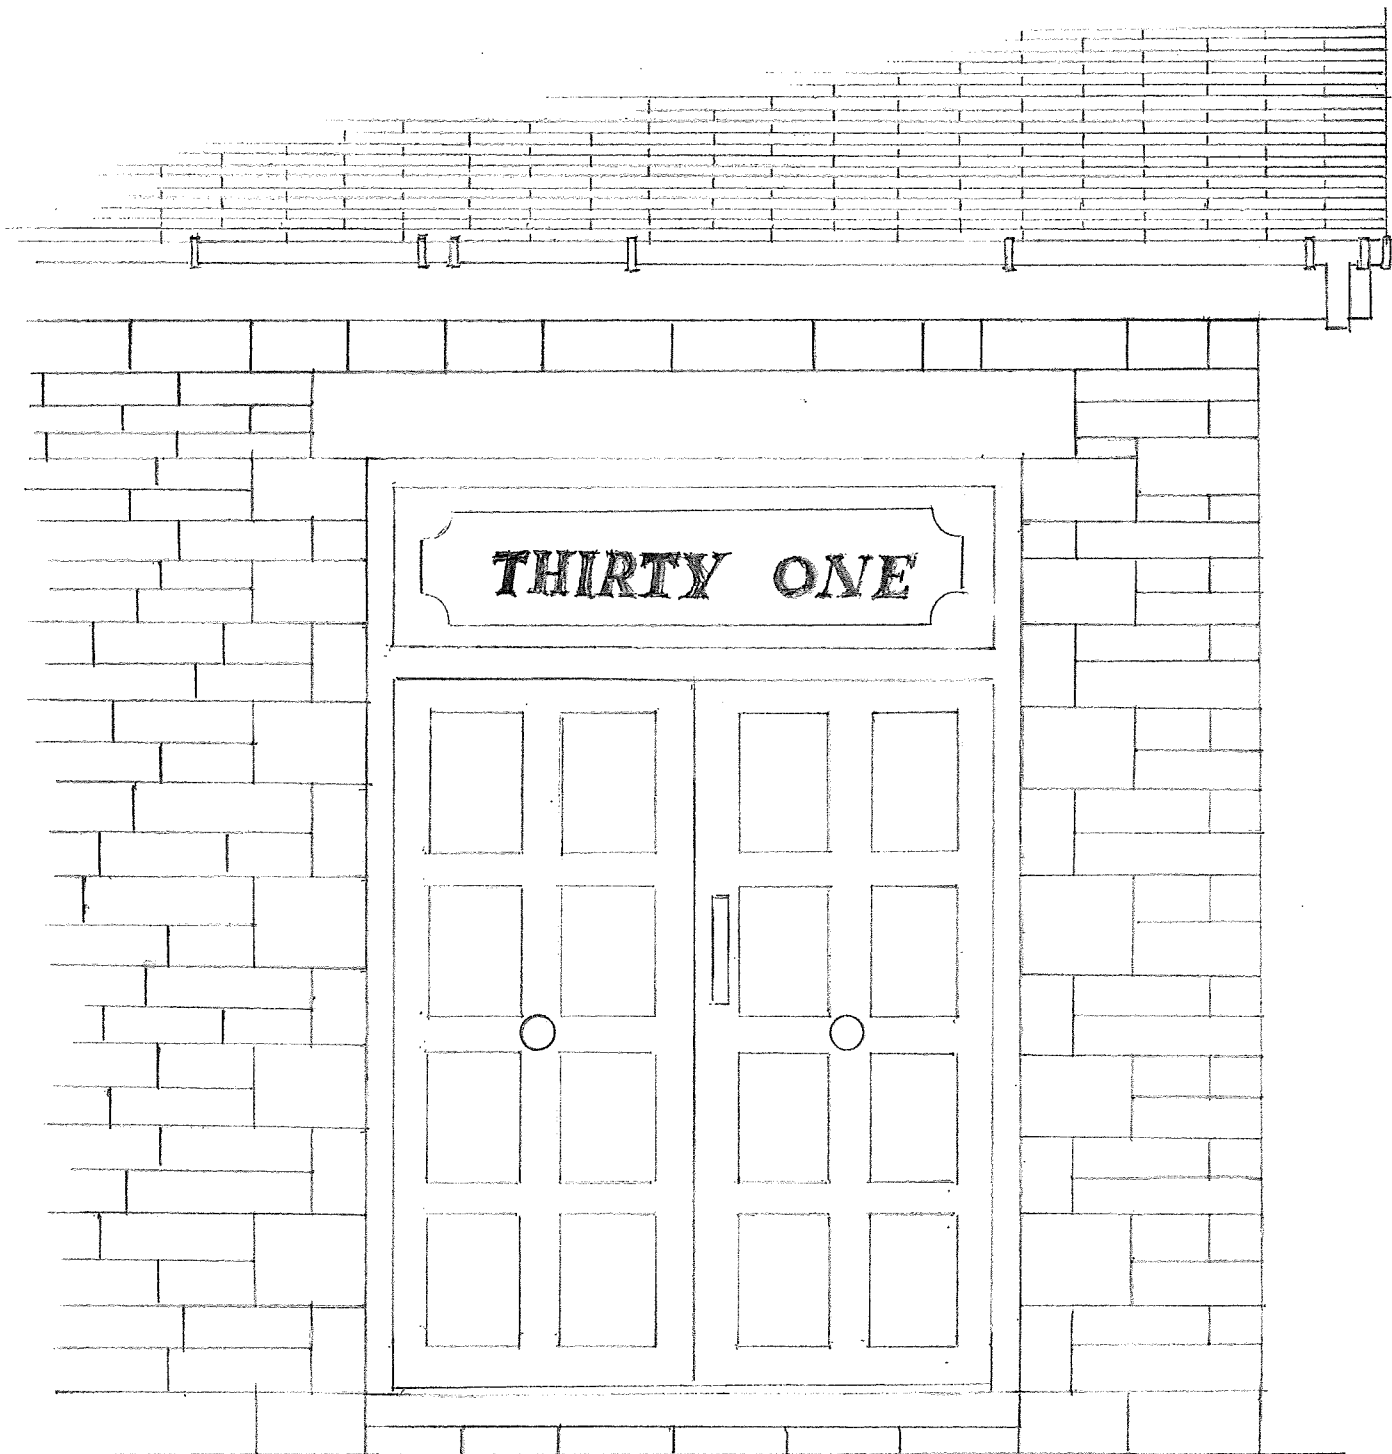

PROPOSED ELEVATION


SCALE 1/20

FOR DETAILS OF COLOUR, DESIGN AND APPEARANCE OF PROPOSED DOOR, PLEASE REFER TO IMAGE ON COVERING SHEET AND INFORMATION AT Q.10 ON APPLICATION FORM

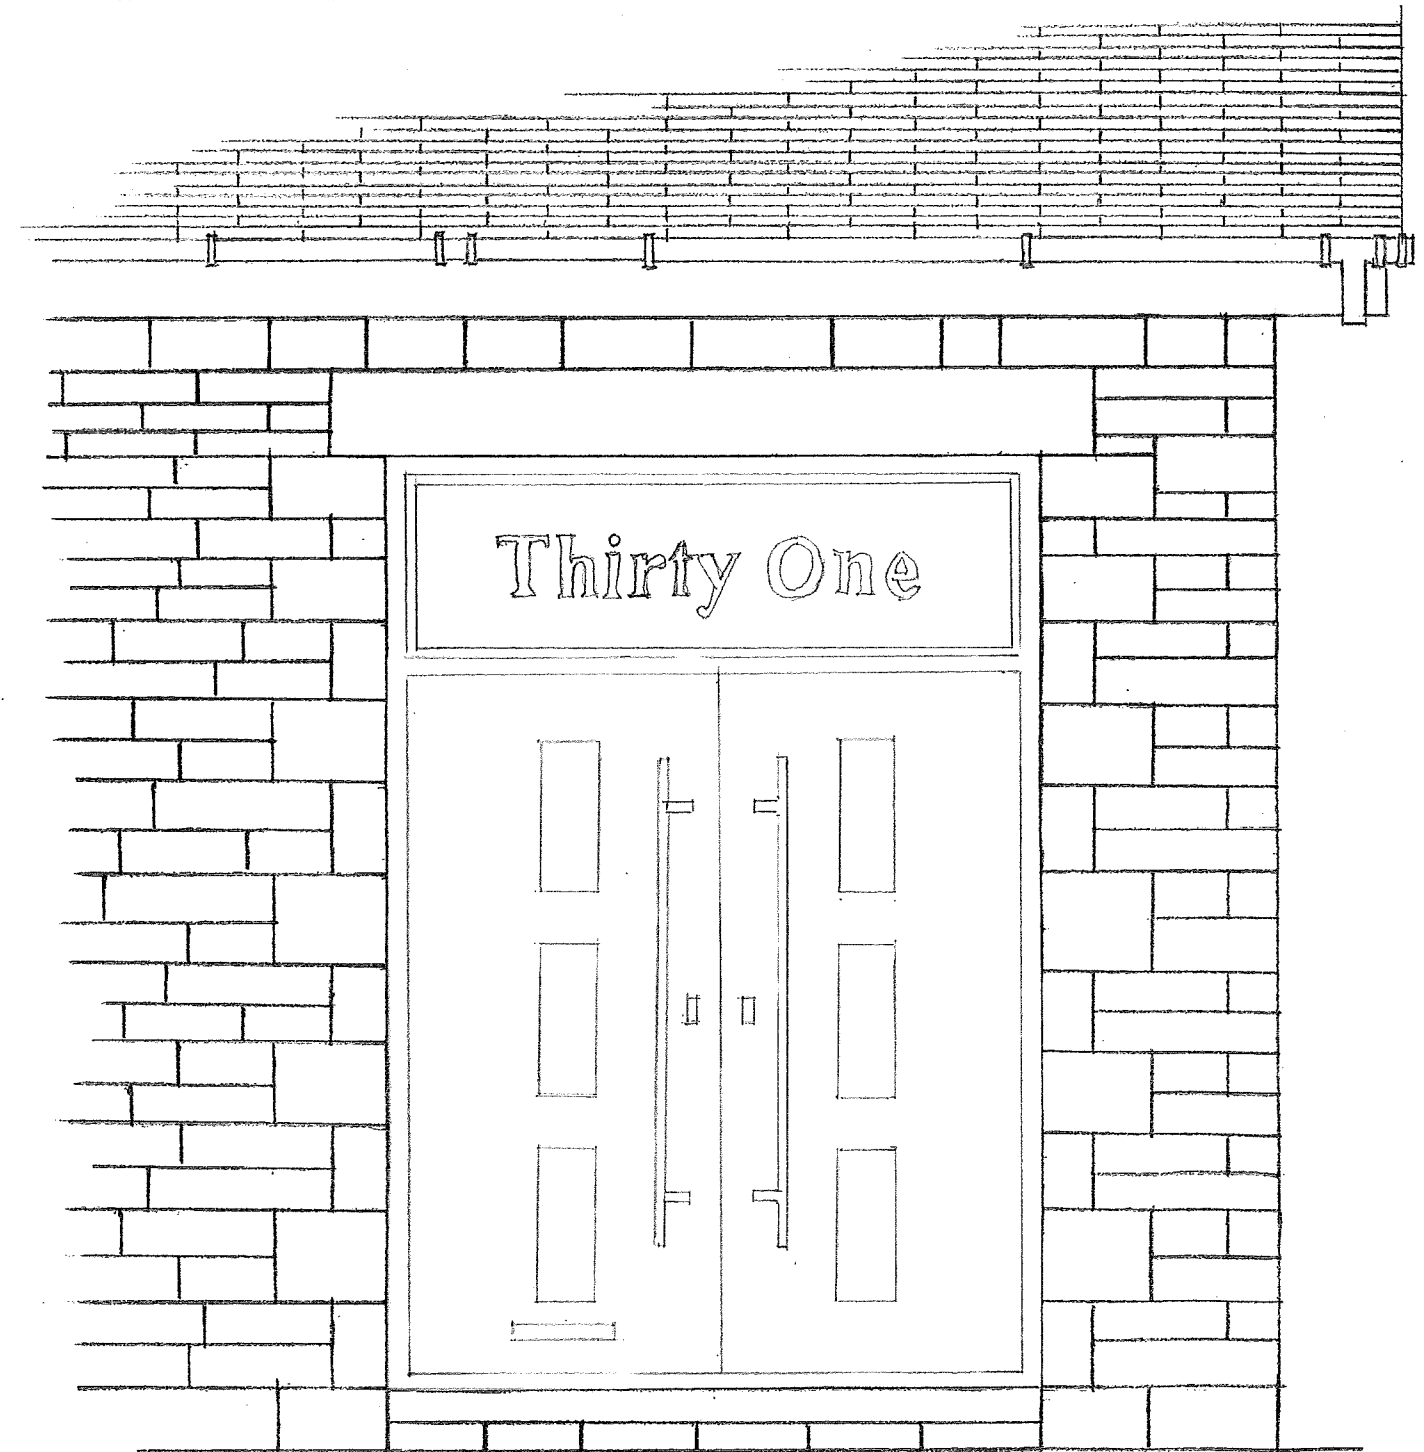

EXISTING ELEVATION

SCALE 1/20

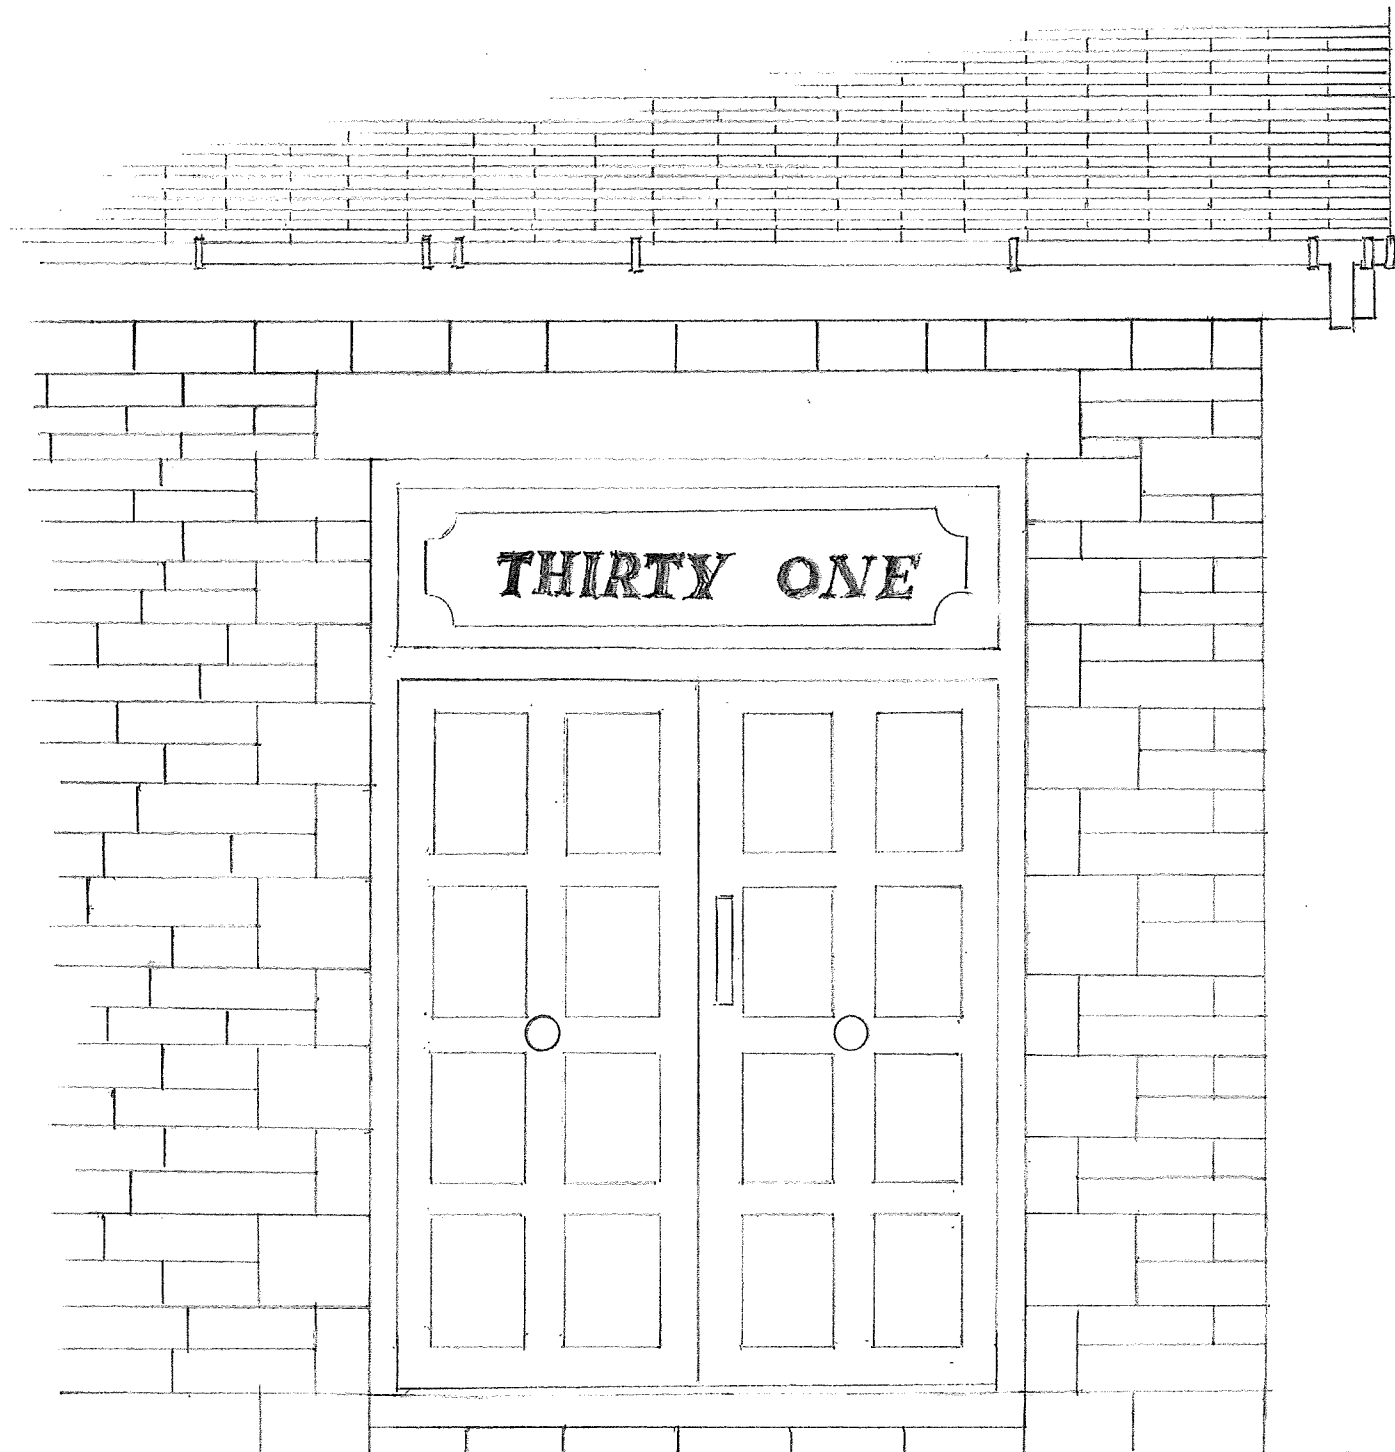

PROPOSED ELEVATION

SCALE 1/20

FOR DETAILS OF COLOUR, DESIGN AND APPEARANCE OF PROPOSED DOOR, PLEASE REFER TO IMAGE ON COVERING SHEET AND INFORMATION AT Q.10 ON APPLICATION FORM

