
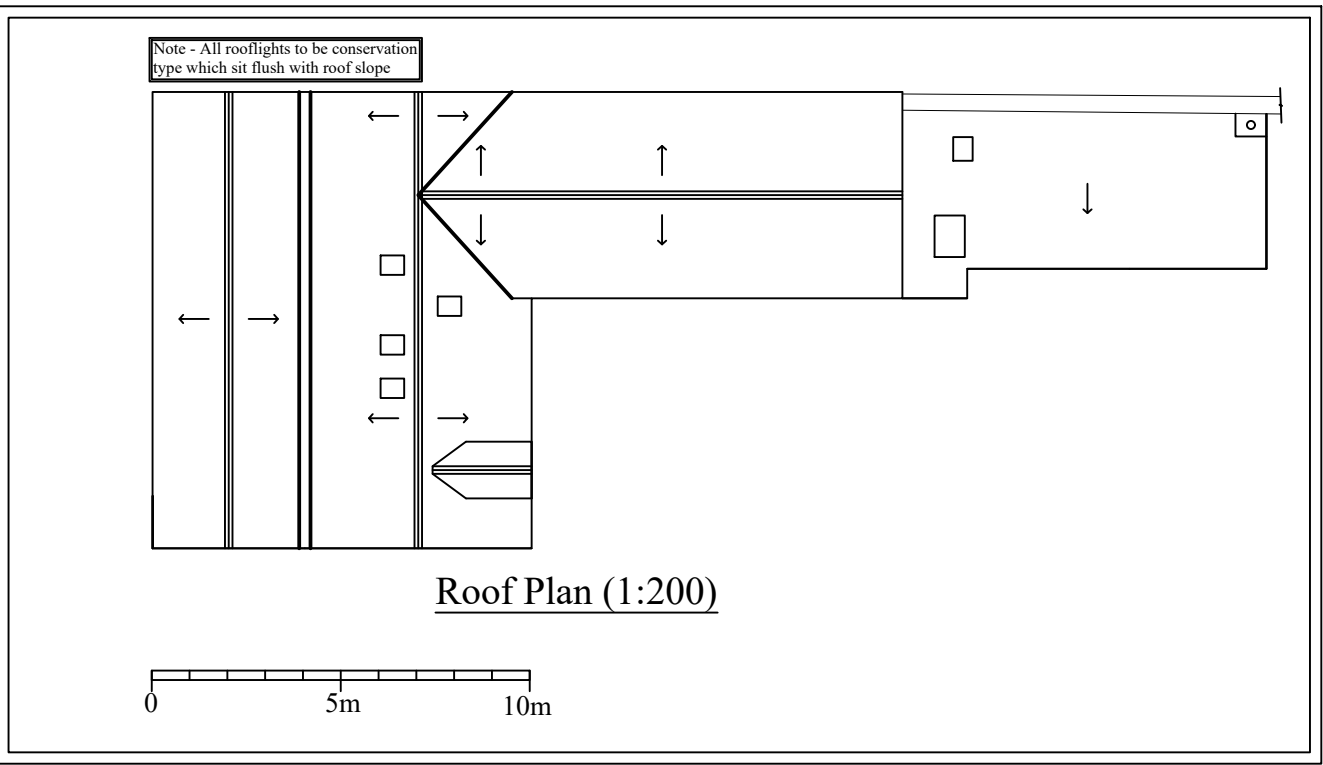
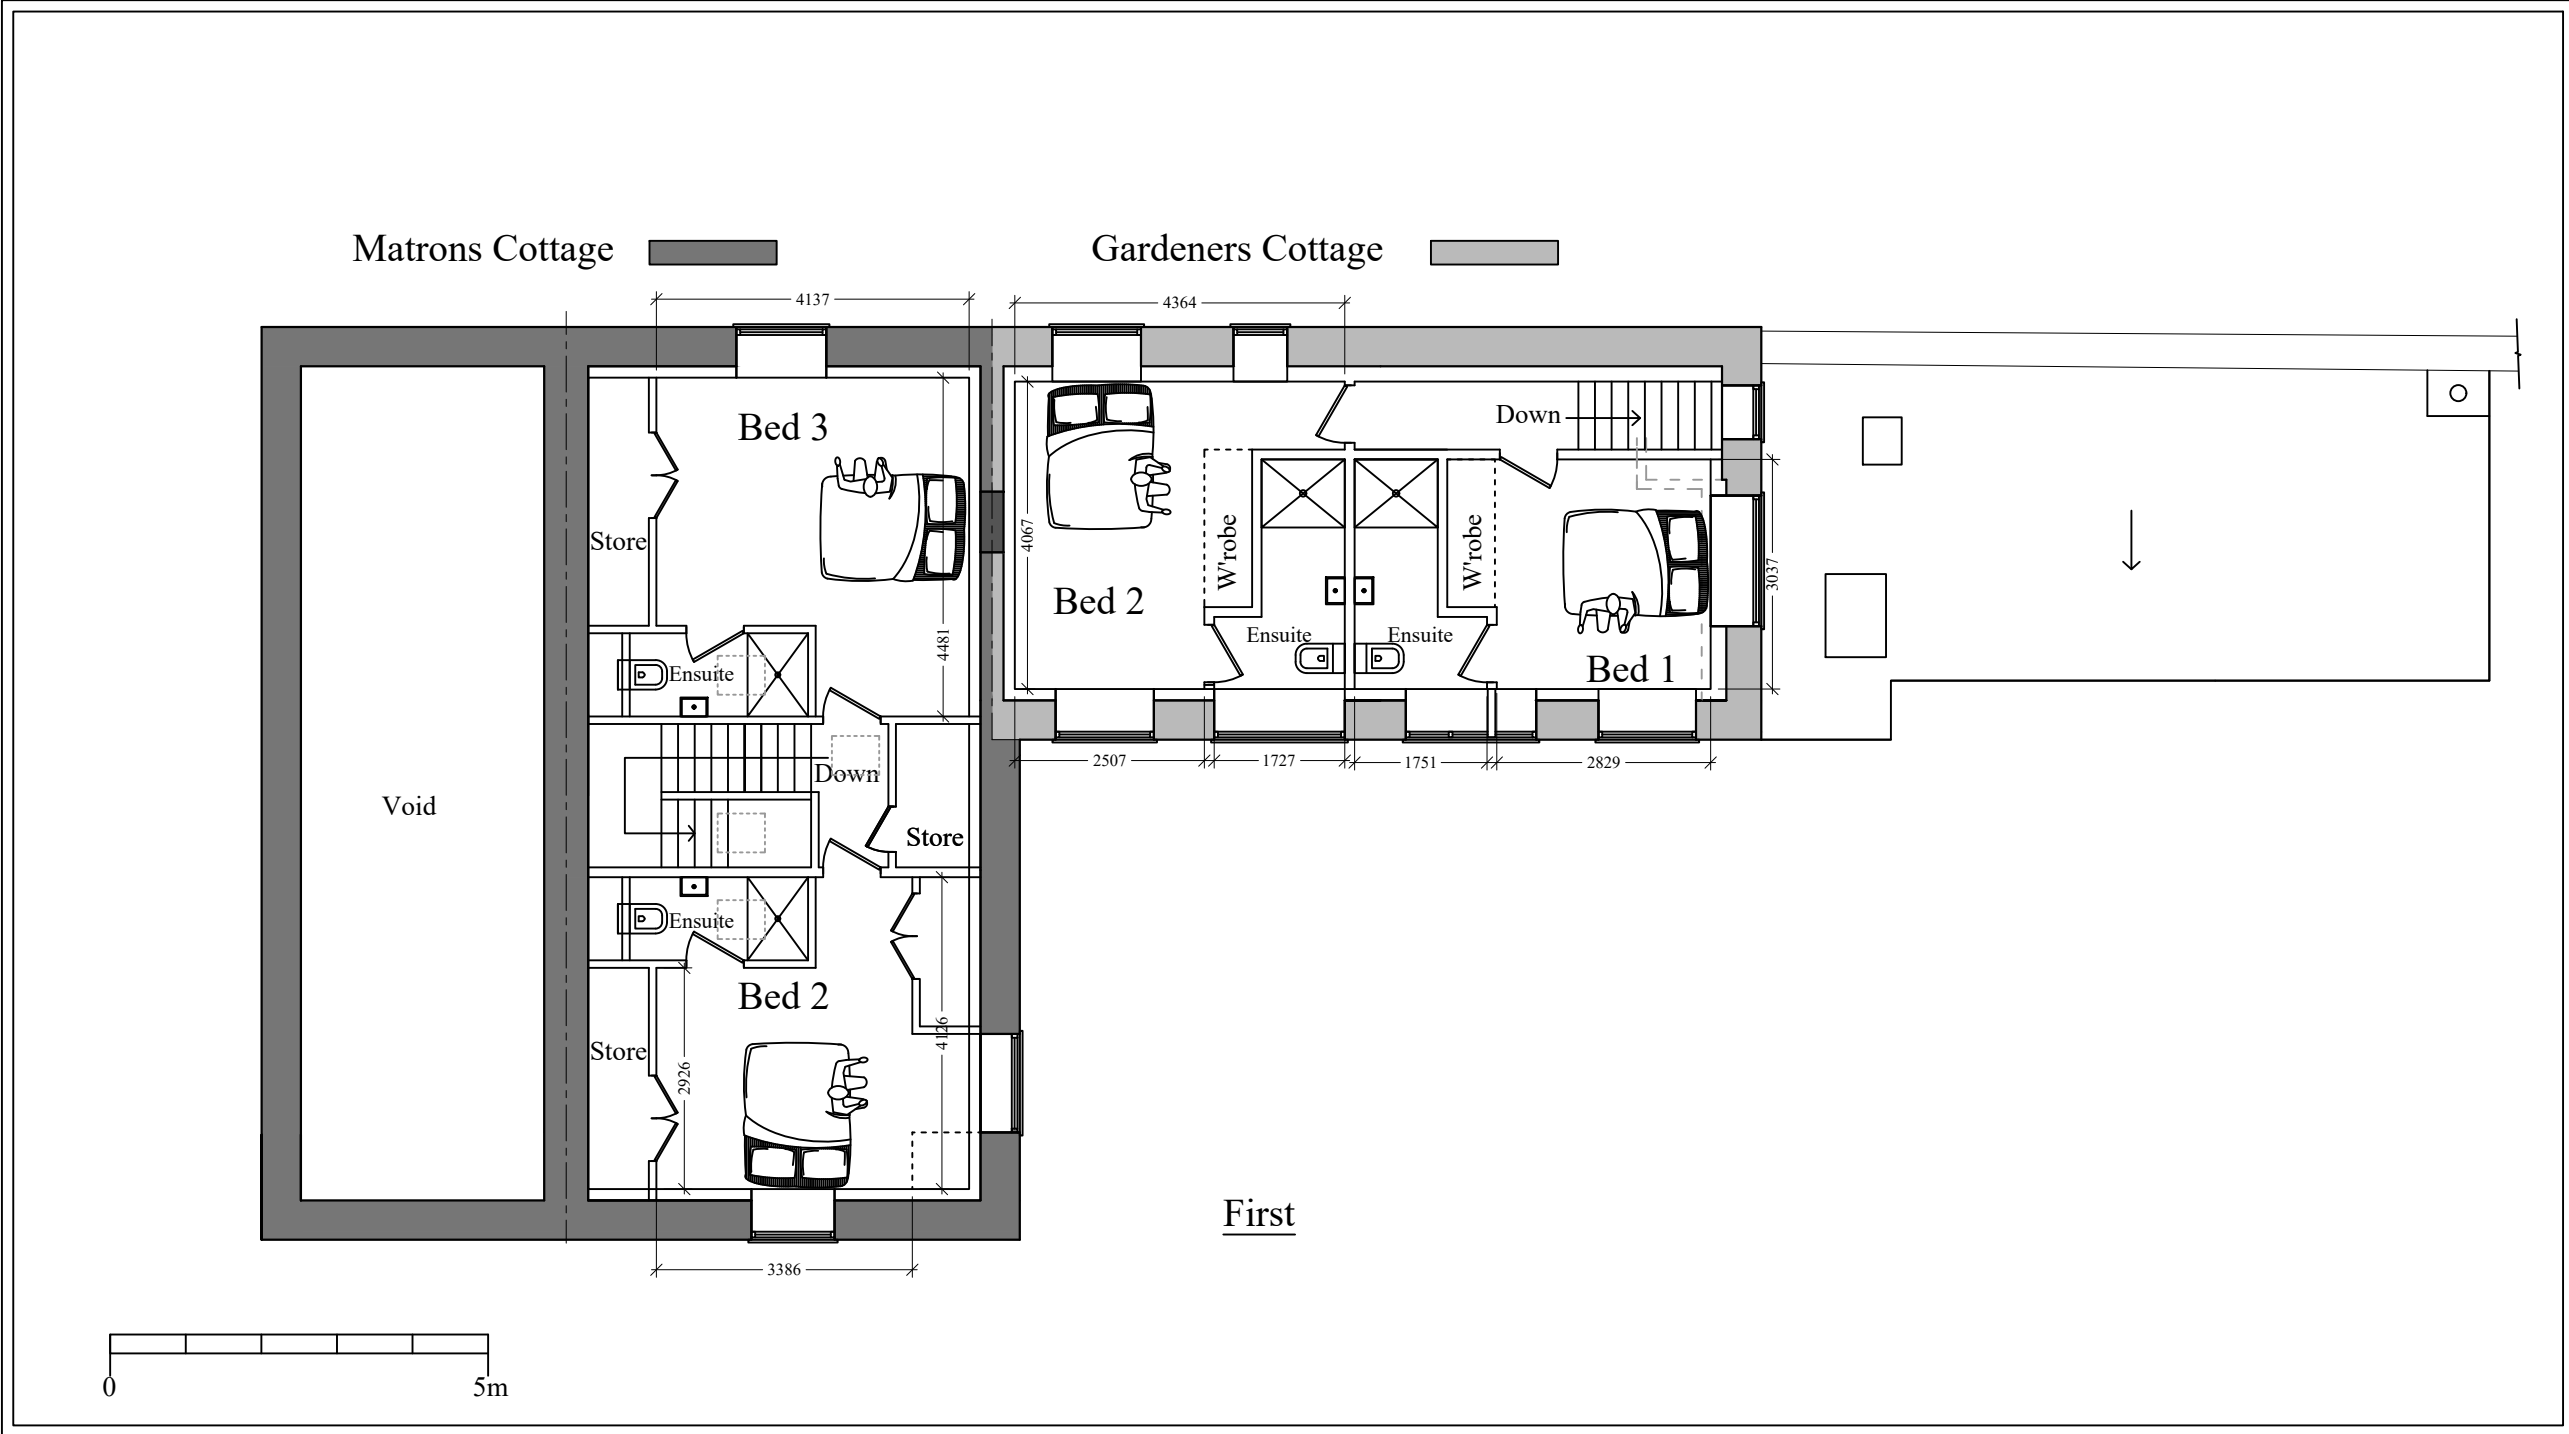
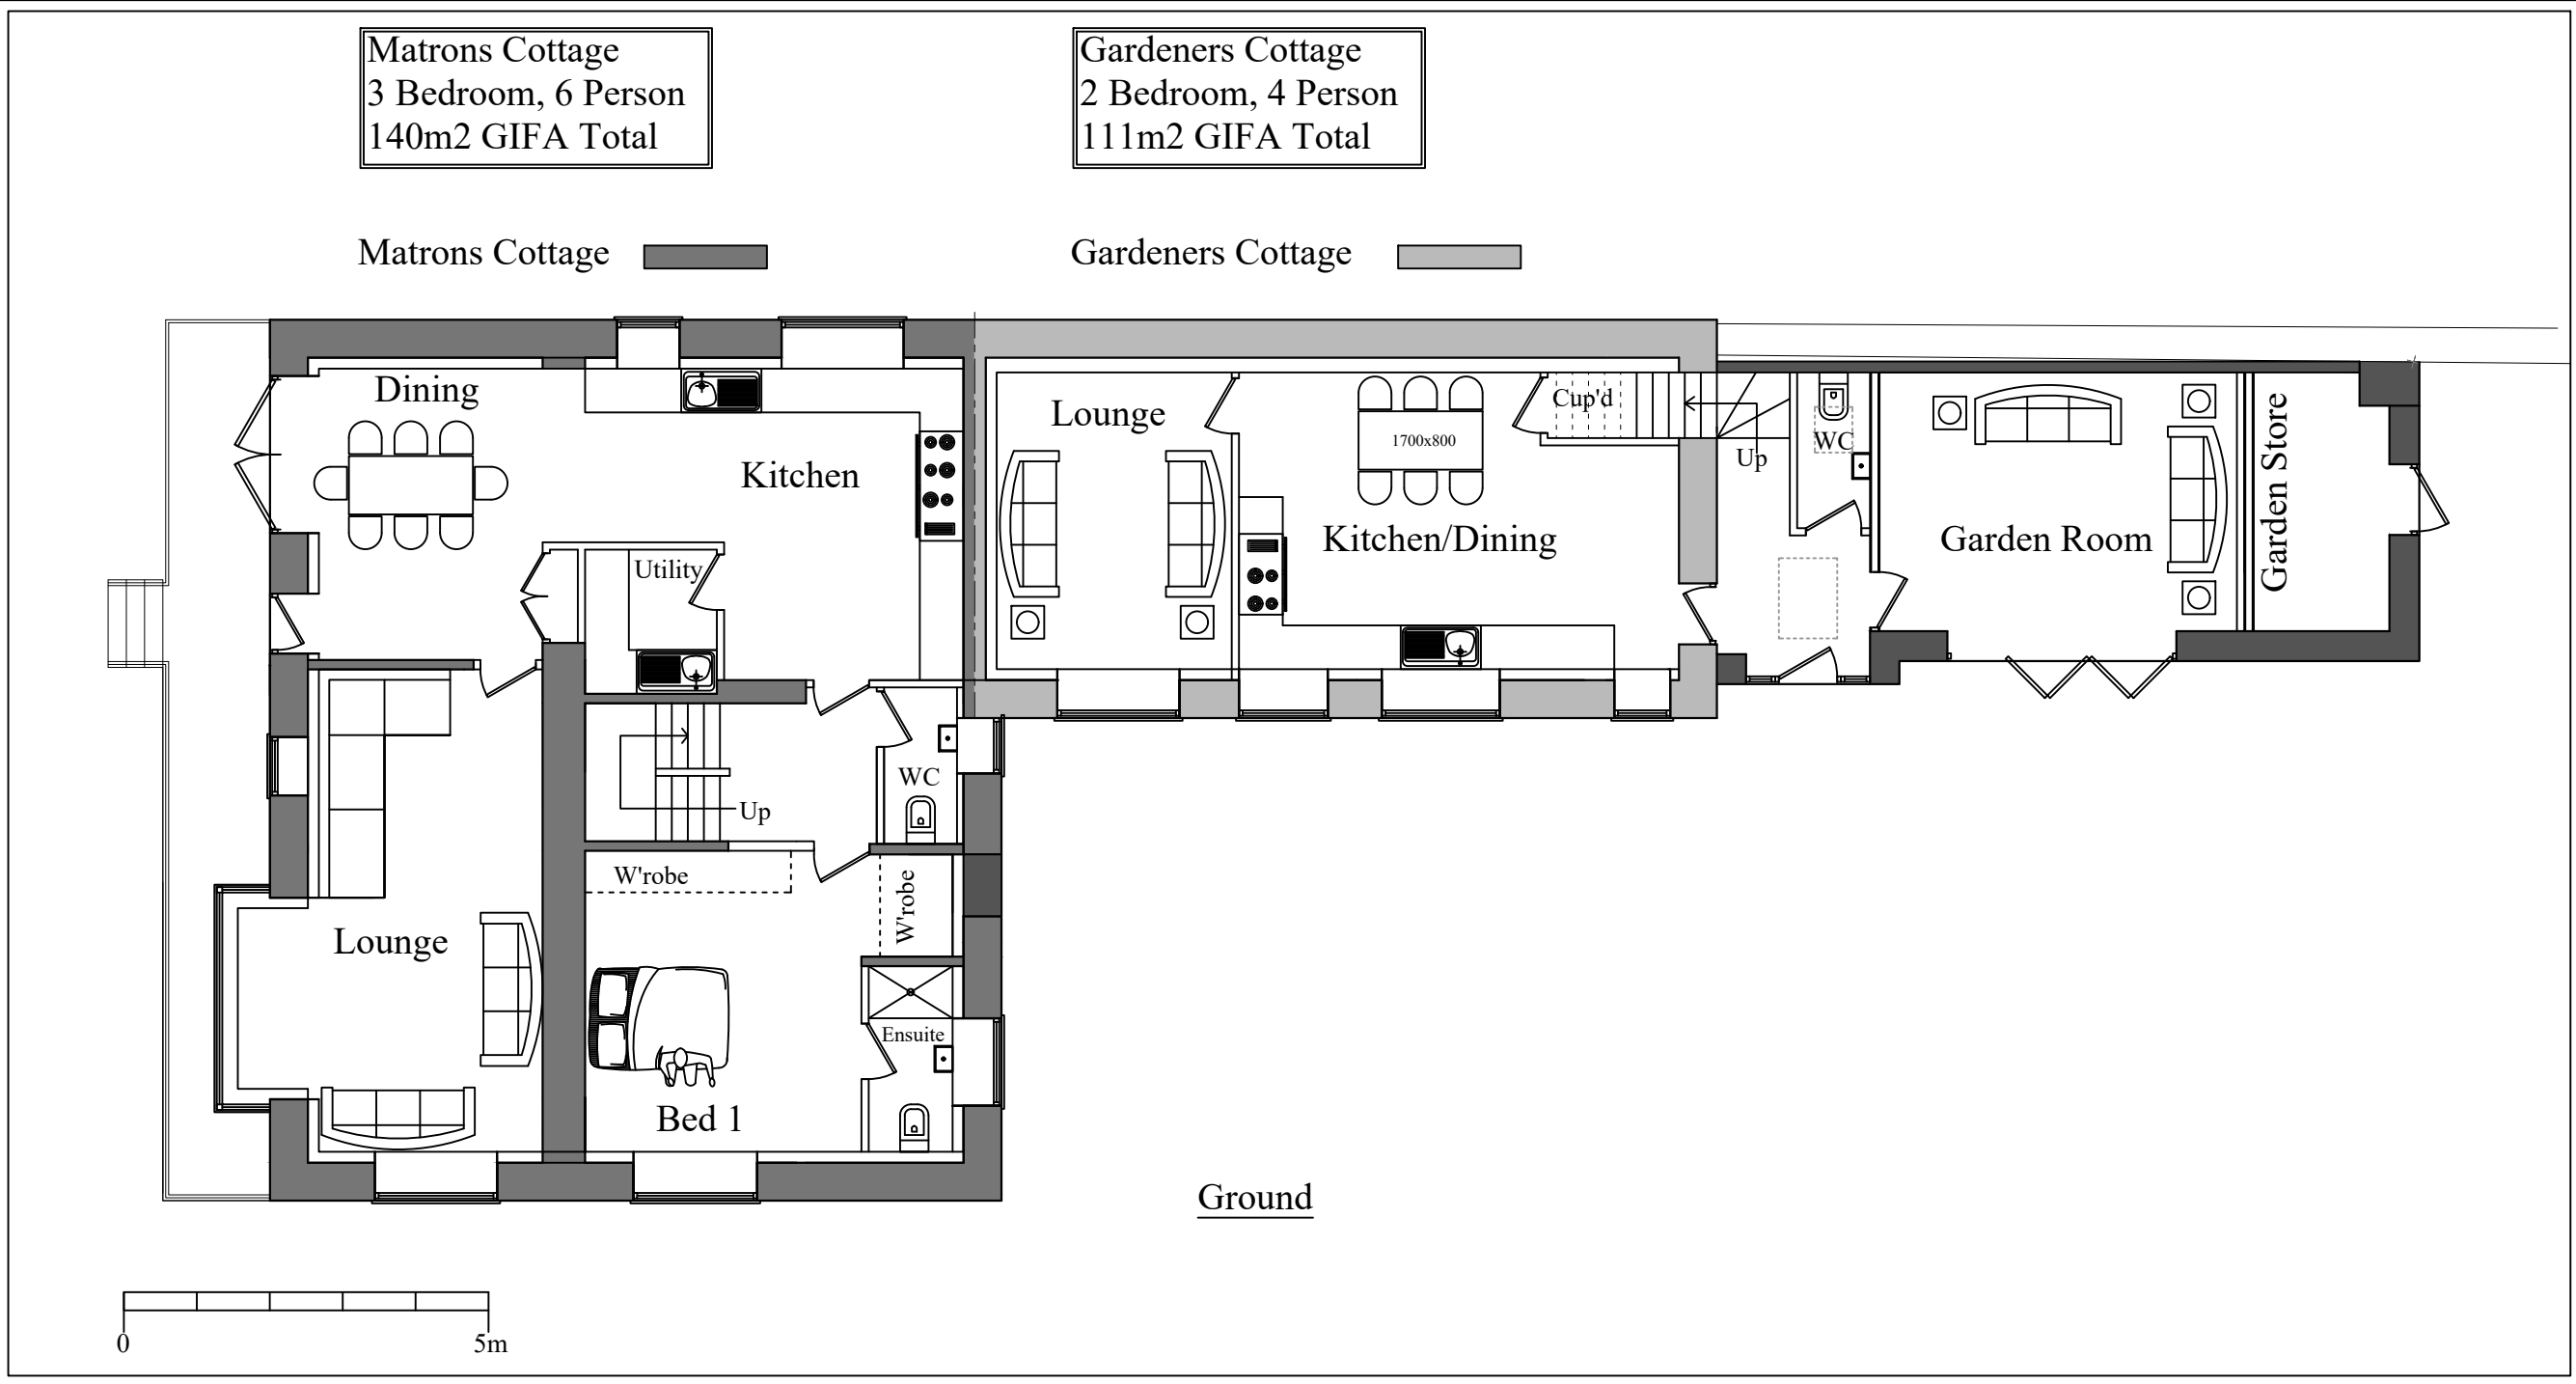
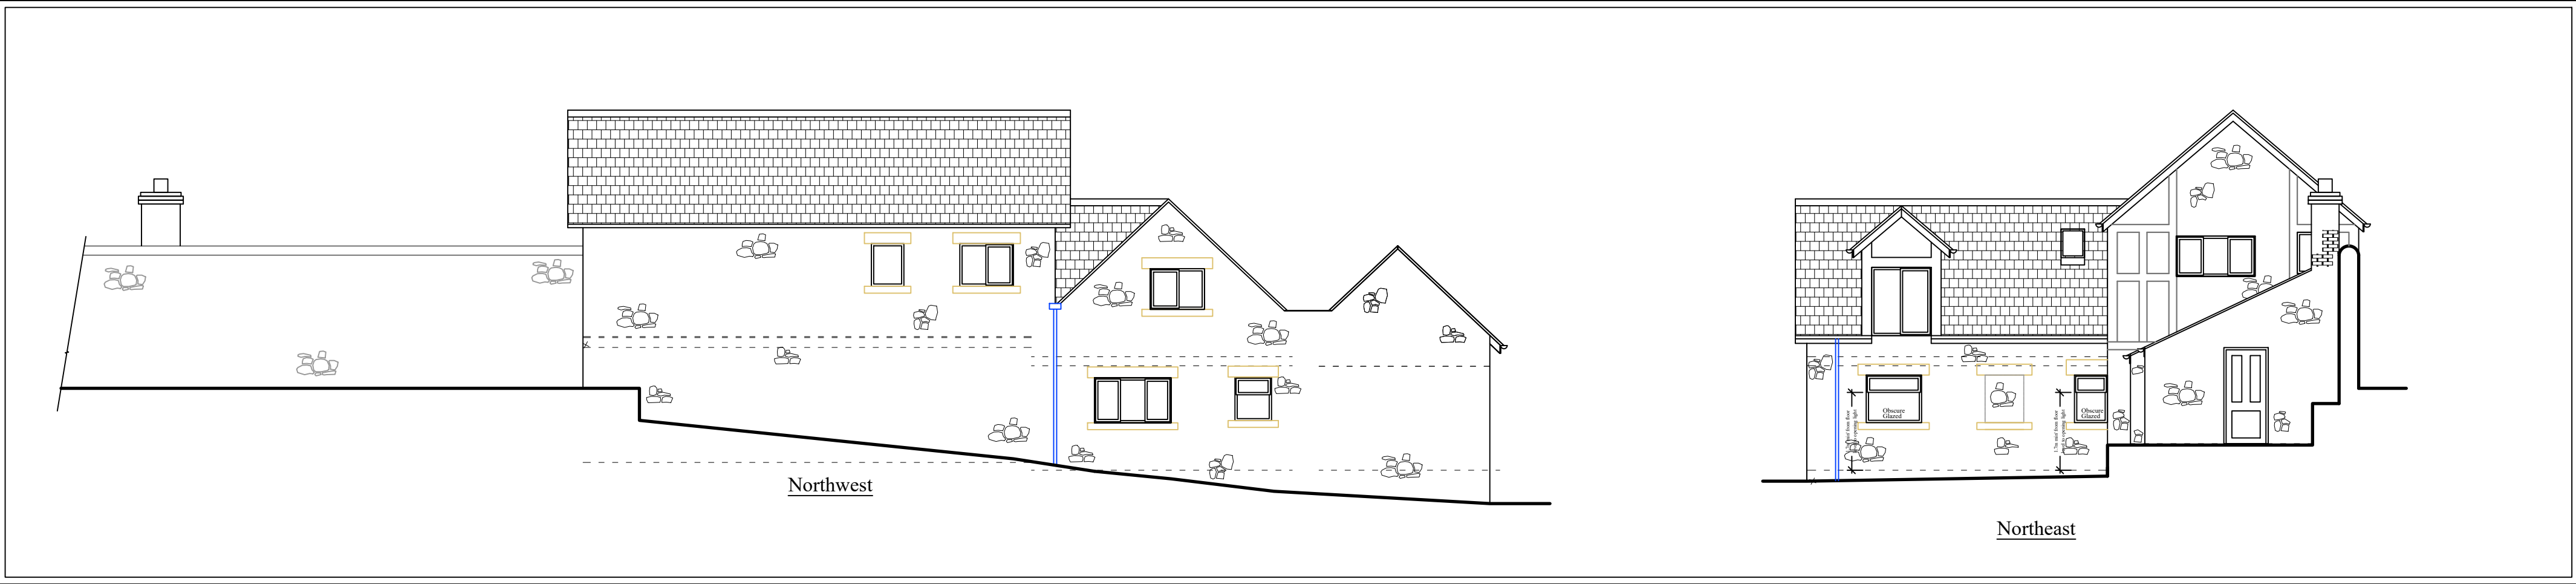


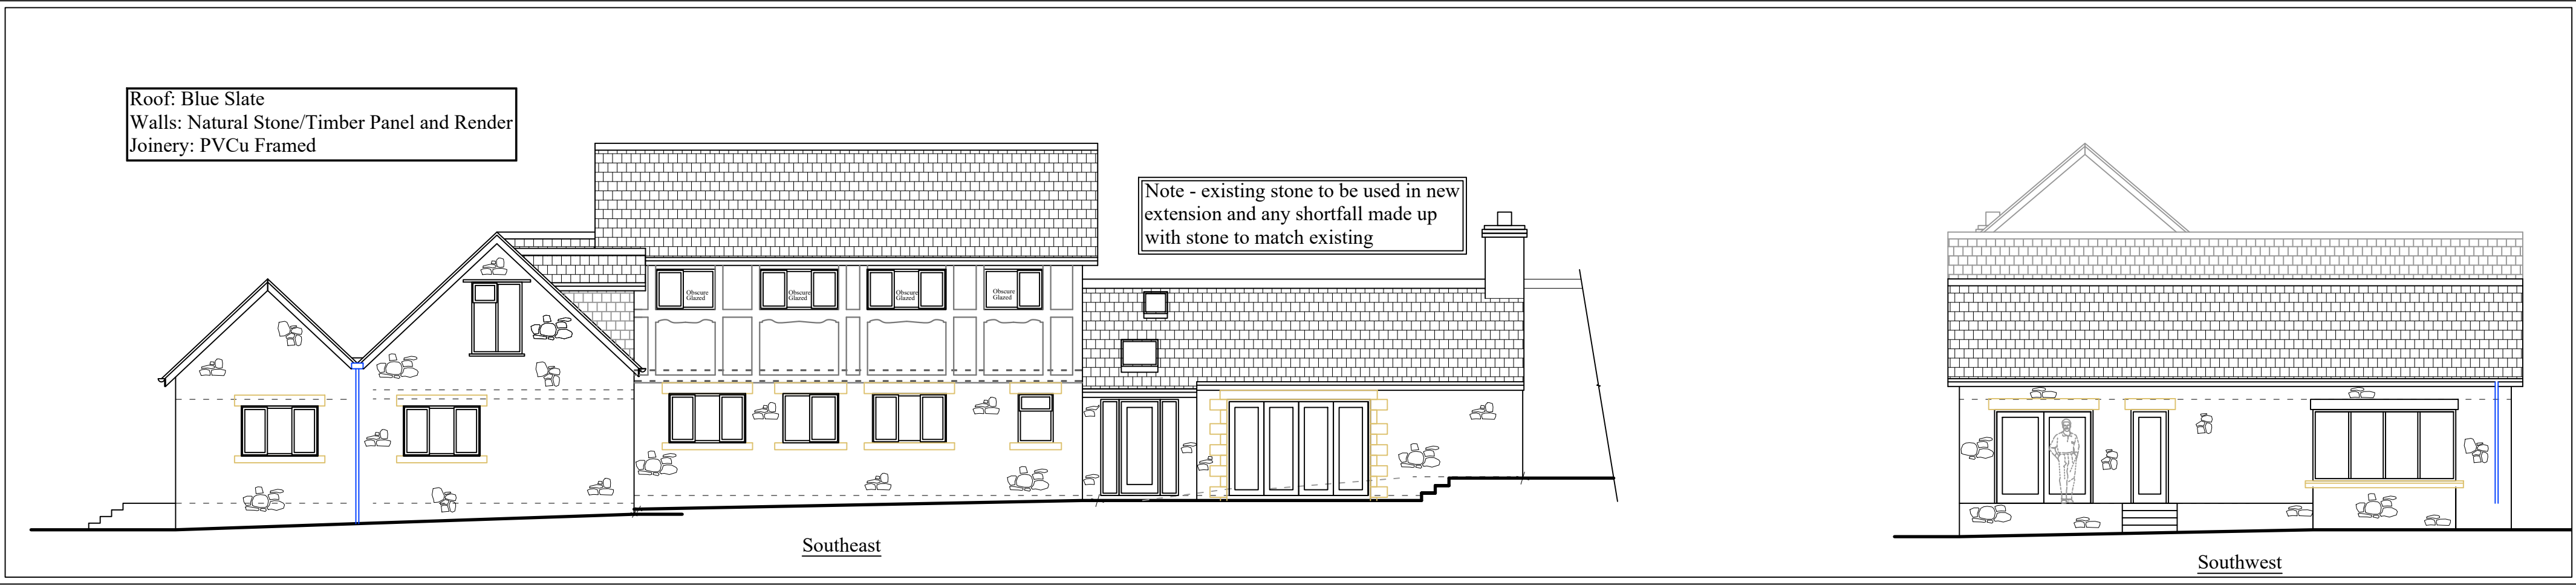

Planning

This drawing is the copyright of SJ Design Limited.
All dimensions must be checked on site.
All materials and workmanship are to be in accordance with prevailing British Standards, Codes of Practice, Building Regulations, constraints and relevant recommendations and all to the complete satisfaction of SJ Design Limited.

A	15.03.25	Following LA comments

SJ
DESIGN LTD

Building Design & Surveying Consultants
The Old Co-Op Building, Church Street,
Hayfield, High Peak SK22 2JE
Tel: 01663 742903 Fax: 01663 751247
Mobile: 07984 007 007 Email: info@sjdesign.net
www.sjdesign.net

Client

56 St Johns Road
Buxton
Derbyshire
SK17 6TR

Drawing Title

Gardeners and Matrons Cottages As Proposed

Scale
1:100; @A1 unless stated

Date November 2025 Drawn by SJ

Drawing No.	Rev.
301	A