


DISCLAIMER: THE CONTRACTOR MUST CHECK AND VERIFY ALL DIMENSIONS AND LEVELS ON SITE BEFORE PLACING ANY ORDERS OR COMMENCEMENT OF THE WORKS ON SITE. ALL DISCREPANCIES MUST BE BROUGHT TO THE IMMEDIATE ATTENTION OF THE CONTRACT ADMINISTRATOR. THIS DRAWING IS TO BE READ IN CONJUNCTION WITH, AND HAS EQUAL WEIGHTING TO, ALL OTHER DRAWINGS, DETAILS AND SPECIFICATIONS APPOINTED UNDER THIS CONTRACT.

CONSULTANTS © CONCERTUS DESIGN AND PROPERTY

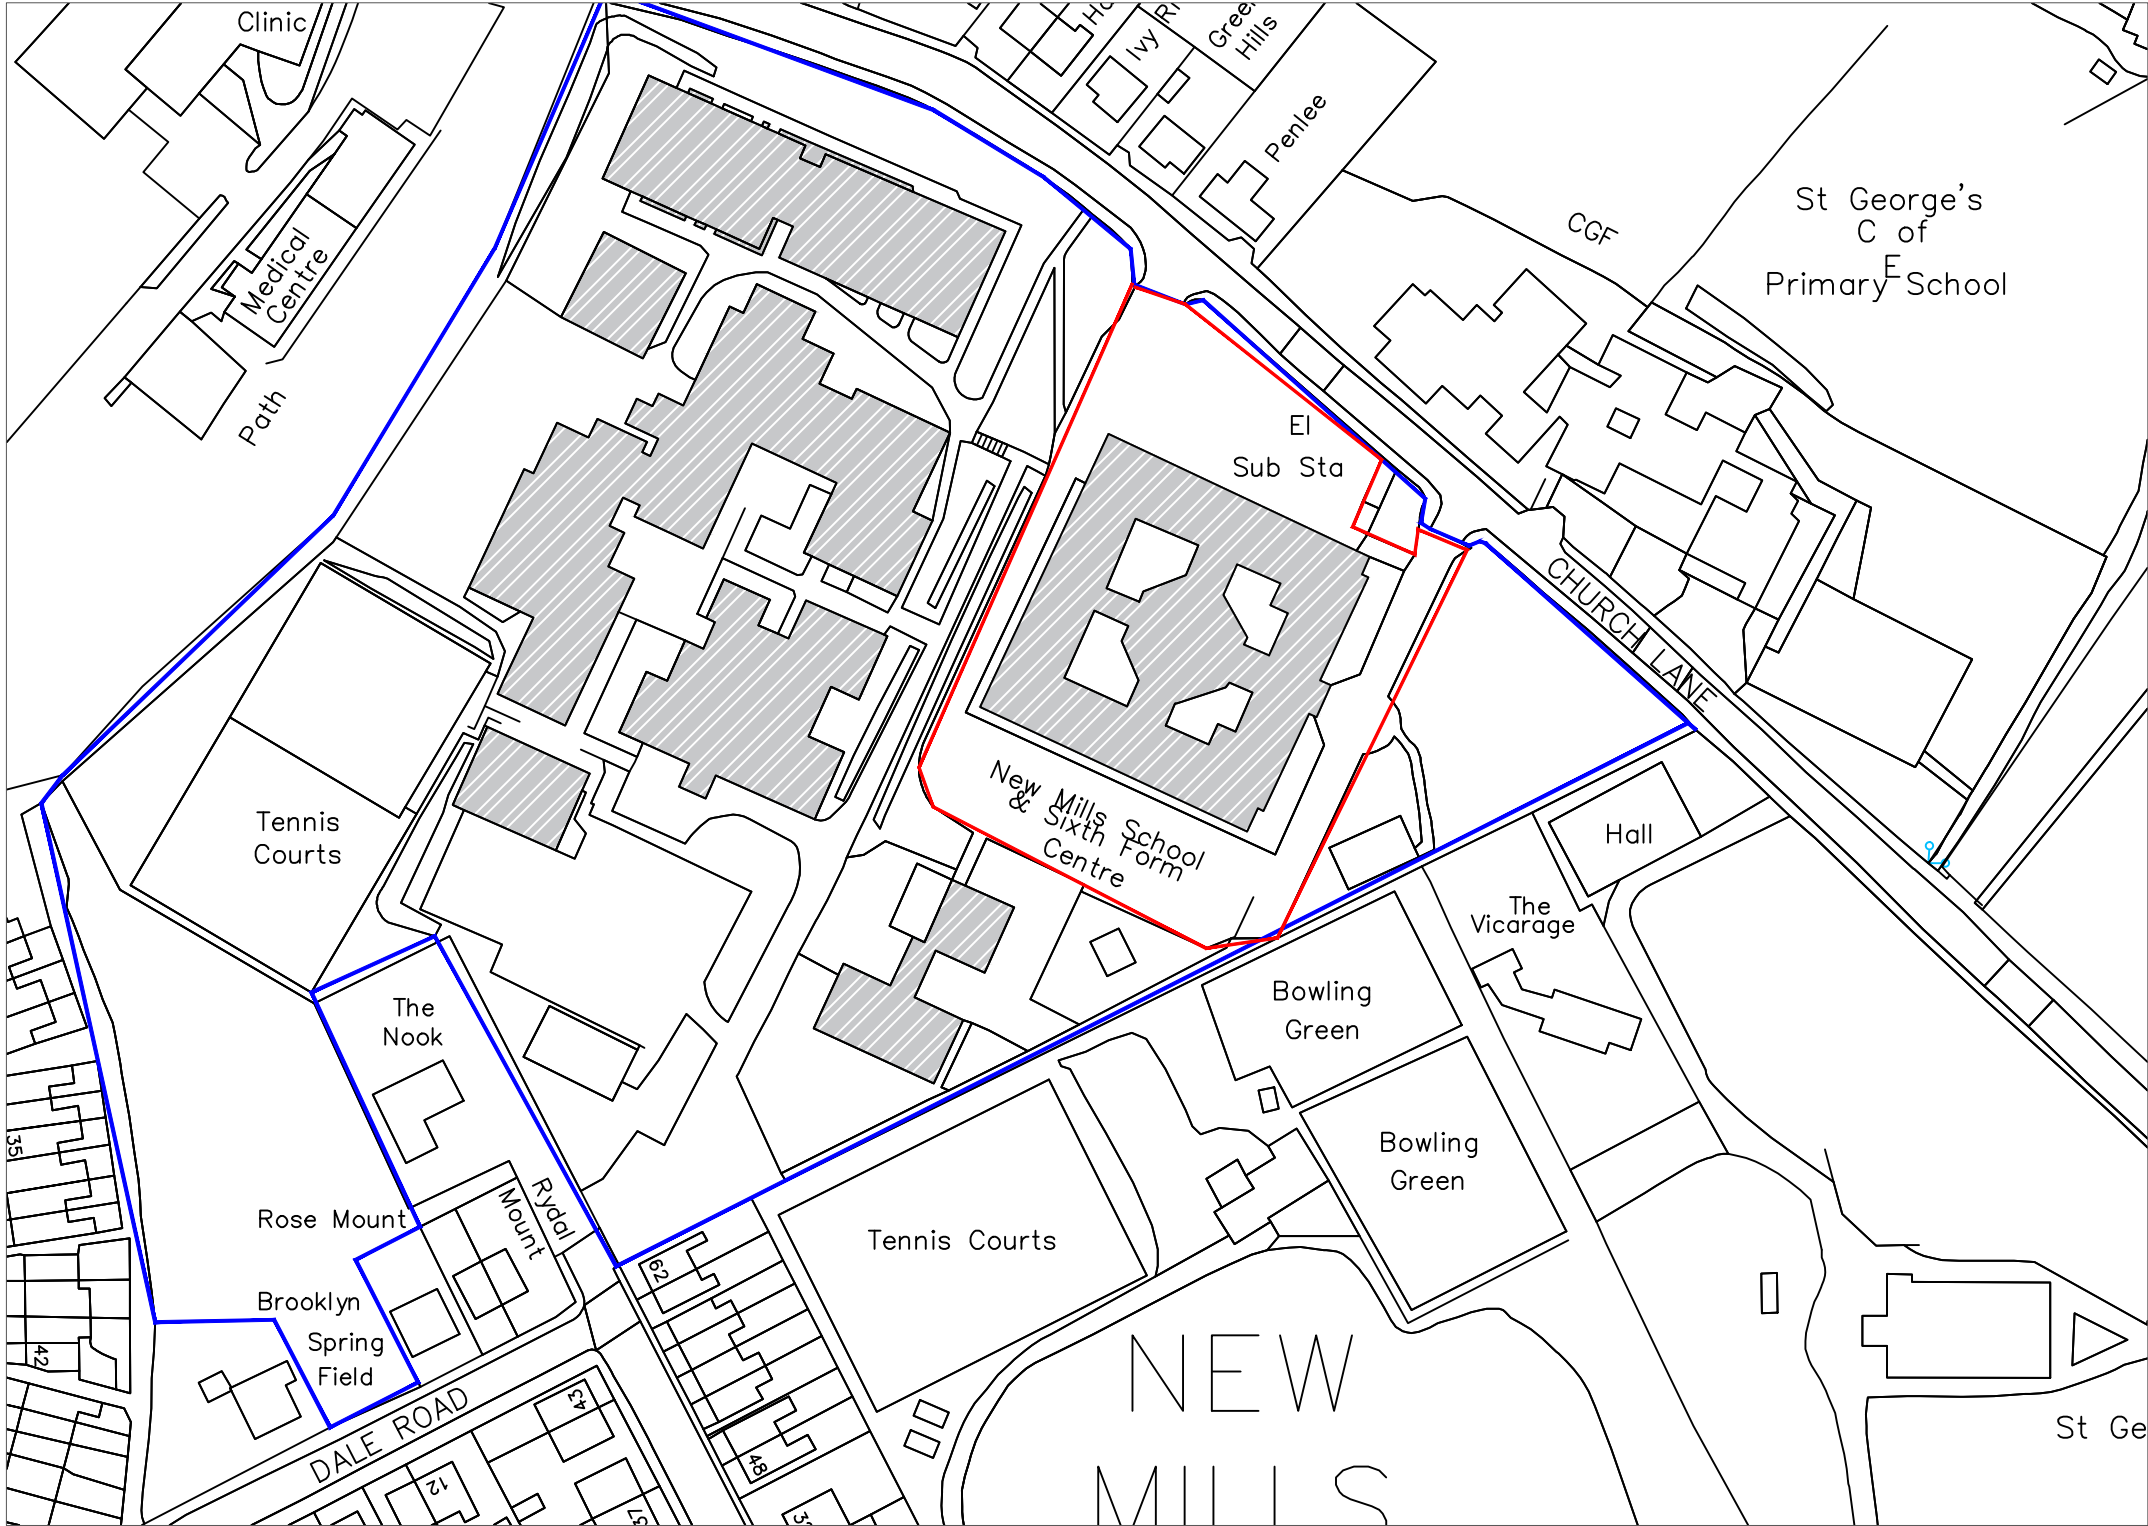

Site Location Plan Scale 1:1250



A	28/01/26	First Issue	MN	SS
REV	DATE	DESCRIPTION	DRAWN	CHKD



Part of the Vertas Group

2 Friars Bridge Road, Ipswich, IP1 1RR

01473 316 600

www.concertus.co.uk

PROJECT		
New Mills School FRA Works		
CLIENT		
Derbyshire county Council		
DRAWING TITLE		
Site Location Plan		
STATUS PURPOSE OF ISSUE SCALE		
S4	PRICING	1:1250@A3