

PROPOSED DETACHED DWELLING, Chapel Brow, 44/46 Town Lane, Charlesworth, Glossop.



PROPOSED SIDE ELEVATION


-MATERIALS -

ROOF - Grey Slate Tiles

WALLS - 140mm and 50mm course Local Stone

WINDOWS AND DOORS - Composite / Upvc, colour RAL 1013

FASCIAS AND GUTTERS - Powder Coated, colour Titanium Grey

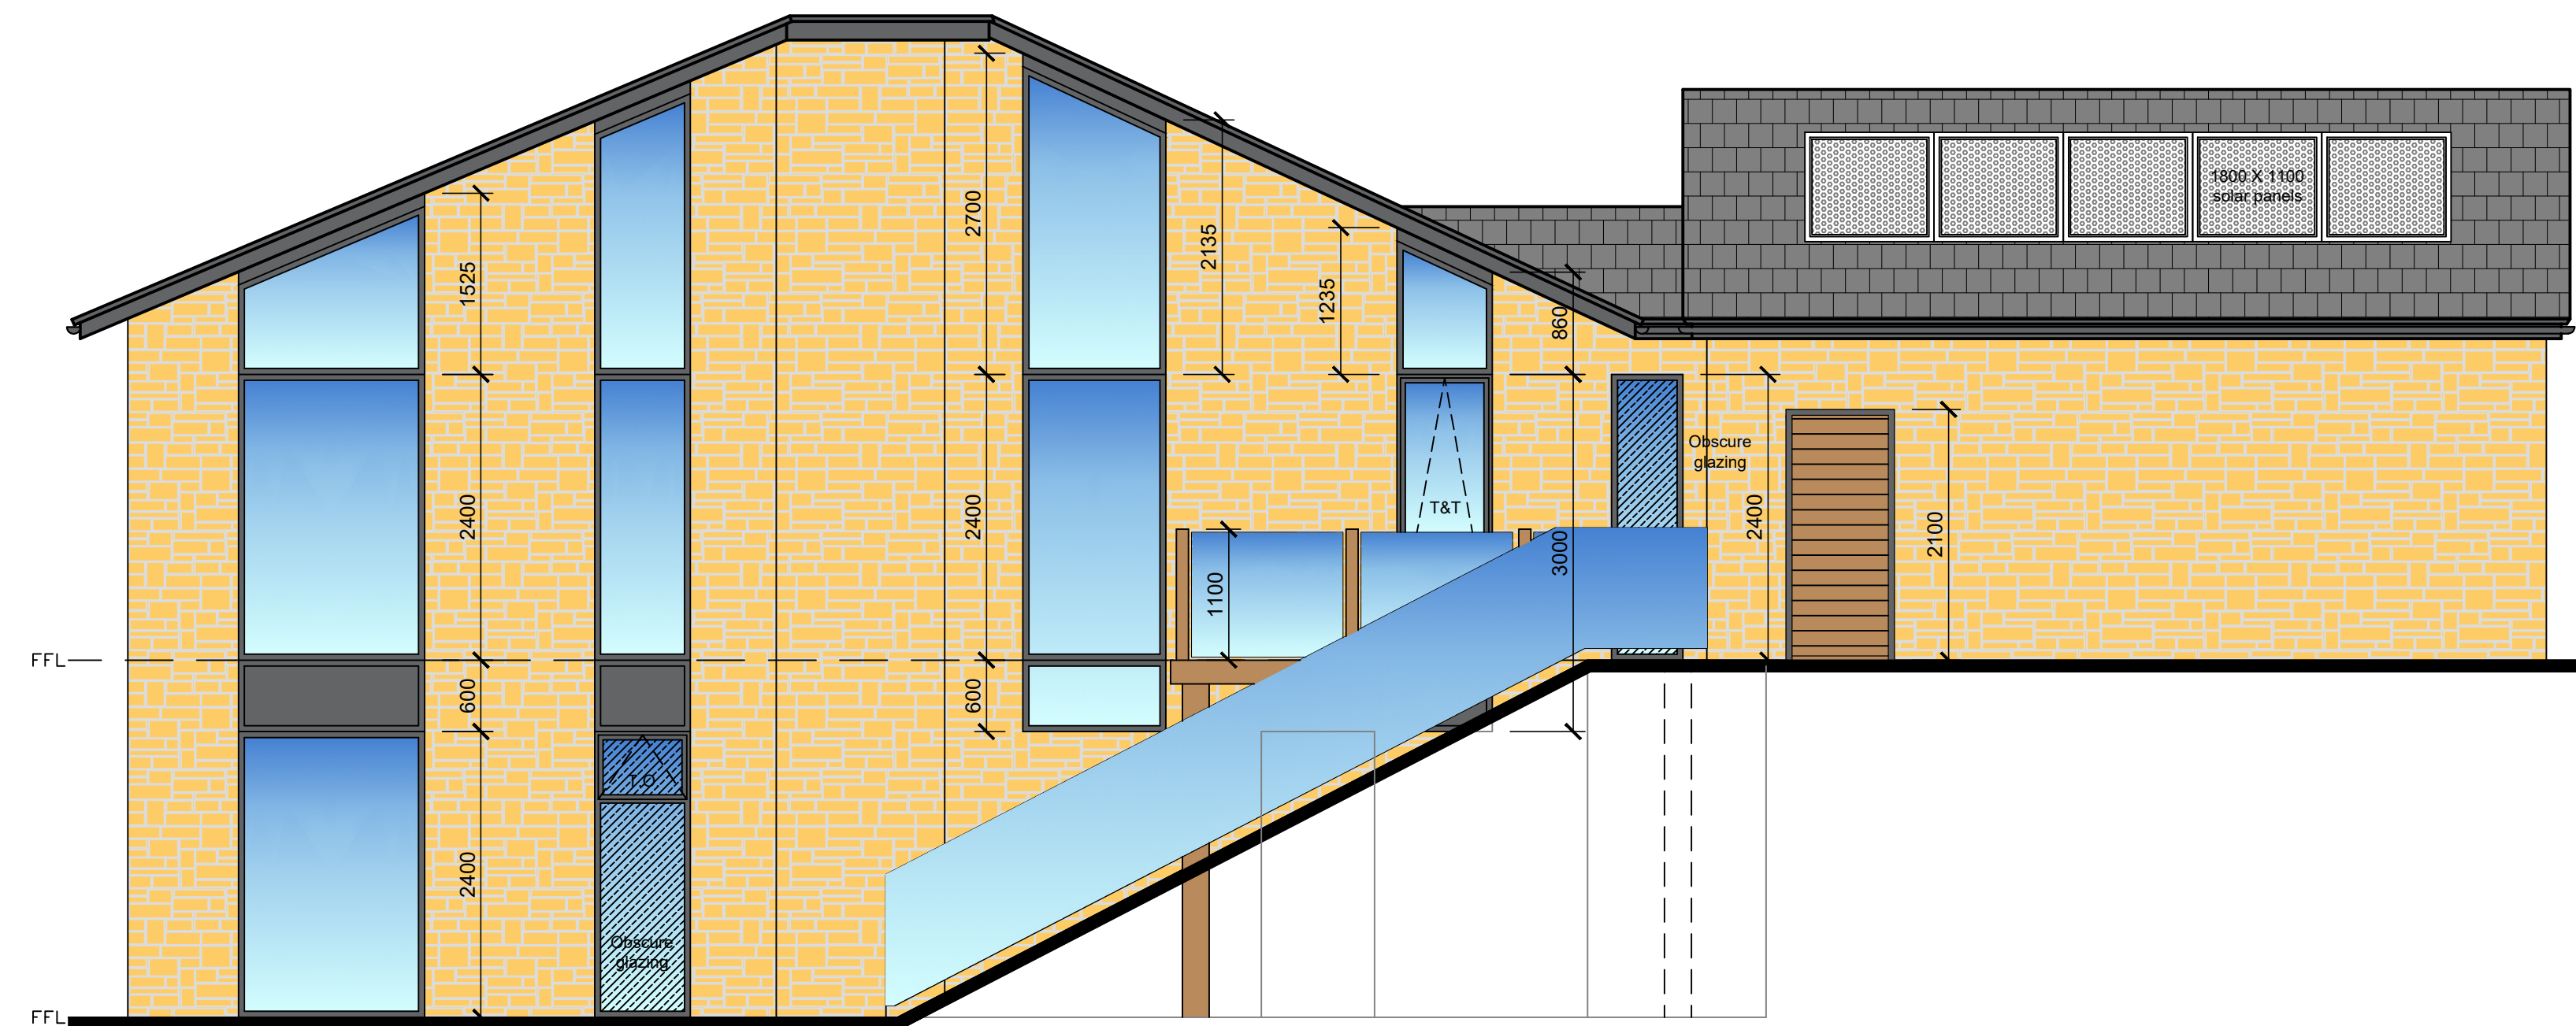

PROPOSED SIDE ELEVATION



PLANNING

P3	04-12-25	Planning issue		DLM
P2	14-05-25	Planning issue		DLM
P1	06-02-25	Building Regulations issue		DLM
Rev	Date	Detail		By



Contractor

Client	
--------	--

MR & MRS P. DUFFY

Project Title
PROPOSED DETACHED DWELLING
CHAPEL BROW, 44/46 TOWN LANE, CHARLESWORTH, GLOSSOP

Drawing Title

ELEVATIONS SHEET 2 OF 2

Scale	Date	Design	CAD	Checked
1:50 @ A1	May 2025			

Drawing No.	2458-03	Rev	P3
-------------	---------	-----	----

Base Dwg xref.	
----------------	--

© Concise Architectural Design Services

9/12/2025 19:48:19