


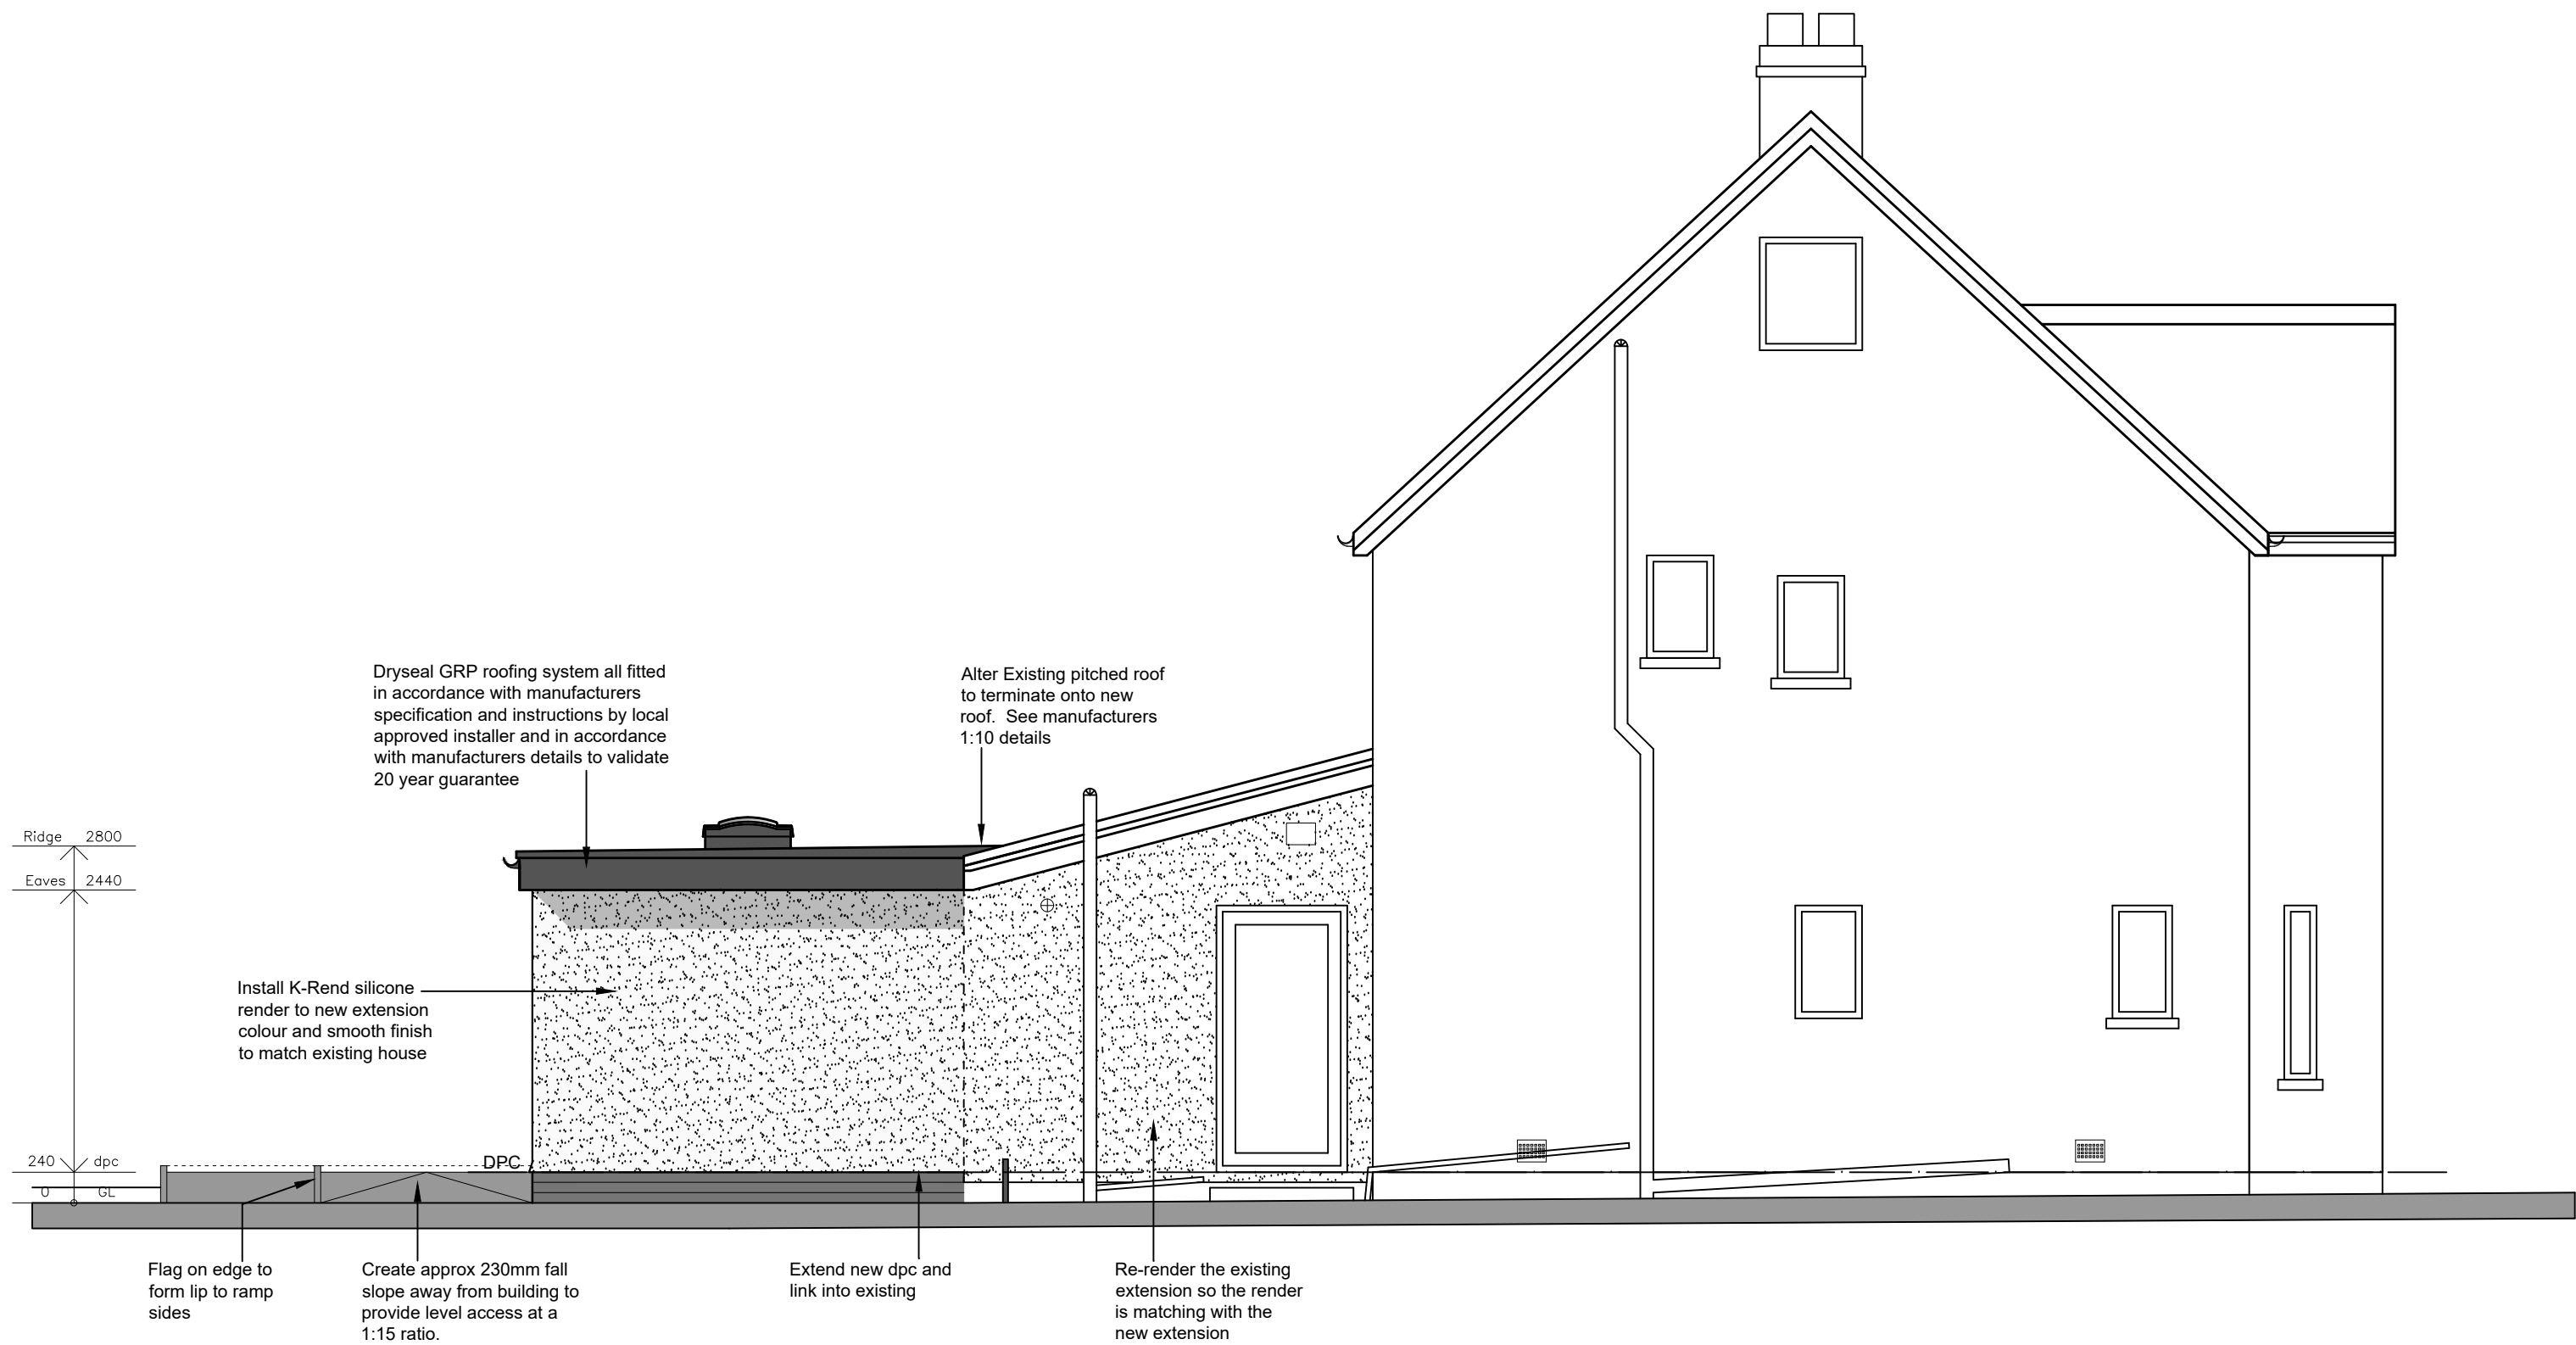

SIDE ELEVATION



PROJECT:	PROPOSED EXTENSION AT 8 QUENTIN ROAD CHAPEL EN-LE-FRITH DERBYSHIRE SK23 0NG	Drawing No:	2540-BR-05
CLIENT:	MR D. WILSON	Date:	FEB 2026
Drawing Title	PROPOSED ELEVATIONS - SHEET 2 OF 2	Scale:	1:50 @ A2
		Revision:	
		Issue:	BUILDING REGS

Renaissance Studio, No 1 Derby St, Leigh, Lancashire WN7 4PF
Telephone: 01942 676360 . Fax: 01942 682084
Email: info@pabarchitects.co.uk . www.pabarchitects.co.uk

