RevNo	Revision note	Date	Signature	Checked

1:1250 BLOCK PLAN FOR 8 QUENTIN ROAD, CHAPEL EN-LE-FRITH, DERBYSHIRE, SK23 0NG

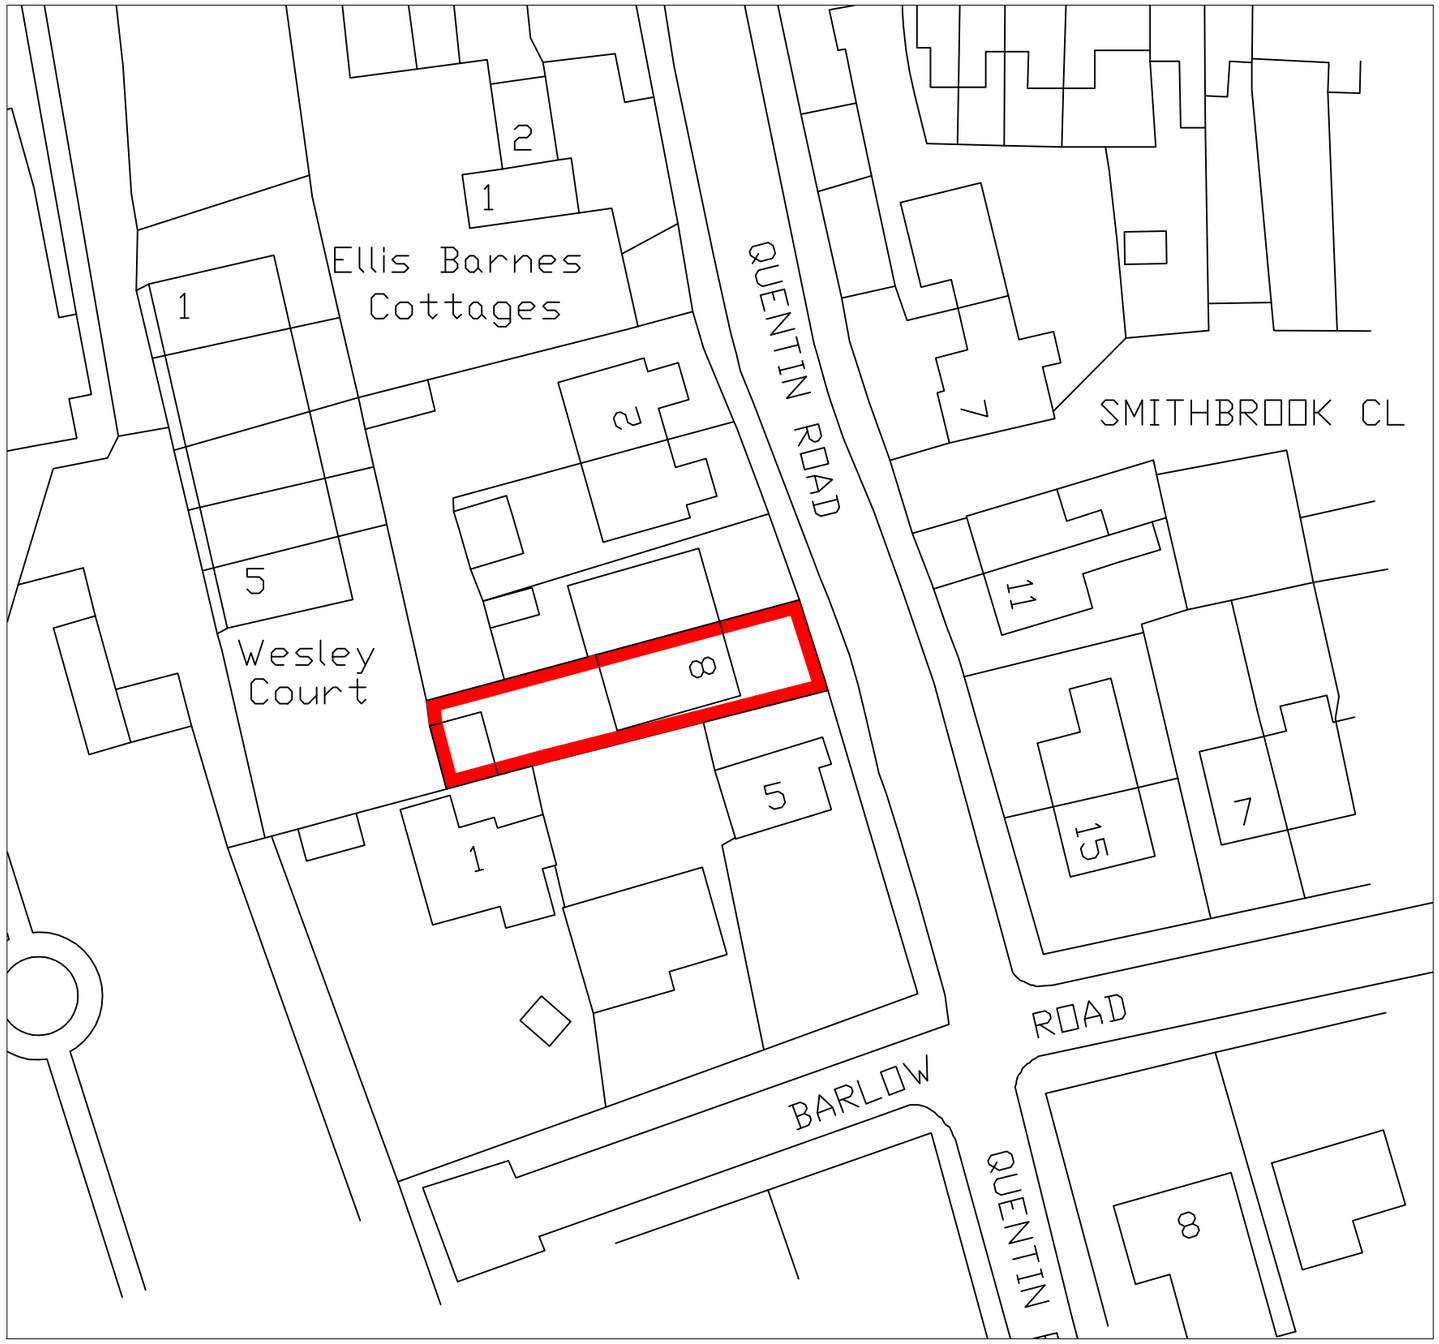

BLOCK PLAN - SCALE 1:500

0m 10m 20m 50m

1:500 scale bar

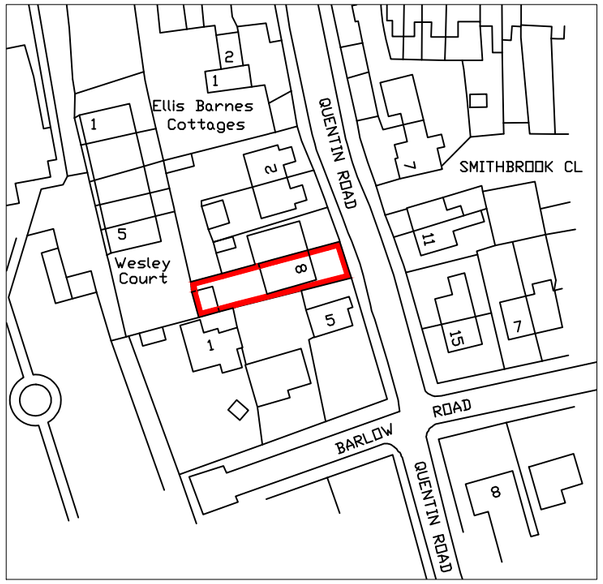

LOCATION PLAN - SCALE 1:250

0m 20m 40m 100m

1:250 scale bar

CHARTERED ARCHITECTS LTD

PROJECT: PROPOSED EXTENSION AT
8 QUENTIN ROAD
CHAPEL EN-LE-FRITH
DERBYSHIRE
SK23 0NG

CLIENT: MR D. WILSON

Drawing Title

BLOCK PLAN

Drawing No. 2540-BR-06

Date: FEB 2026

Scale: 1:1250 @ A3

Revision:

Issue: BUILDING REGS

Renaissance Studio, No 1 Derby St, Leigh, Lancashire WN7 4PF
Telephone: 01942 676360 . Fax: 01942 682084
Email: info@pabarchitects.co.uk . www.pabarchitects.co.uk