



EXISTING ELEVATIONS 1:100


NORTH

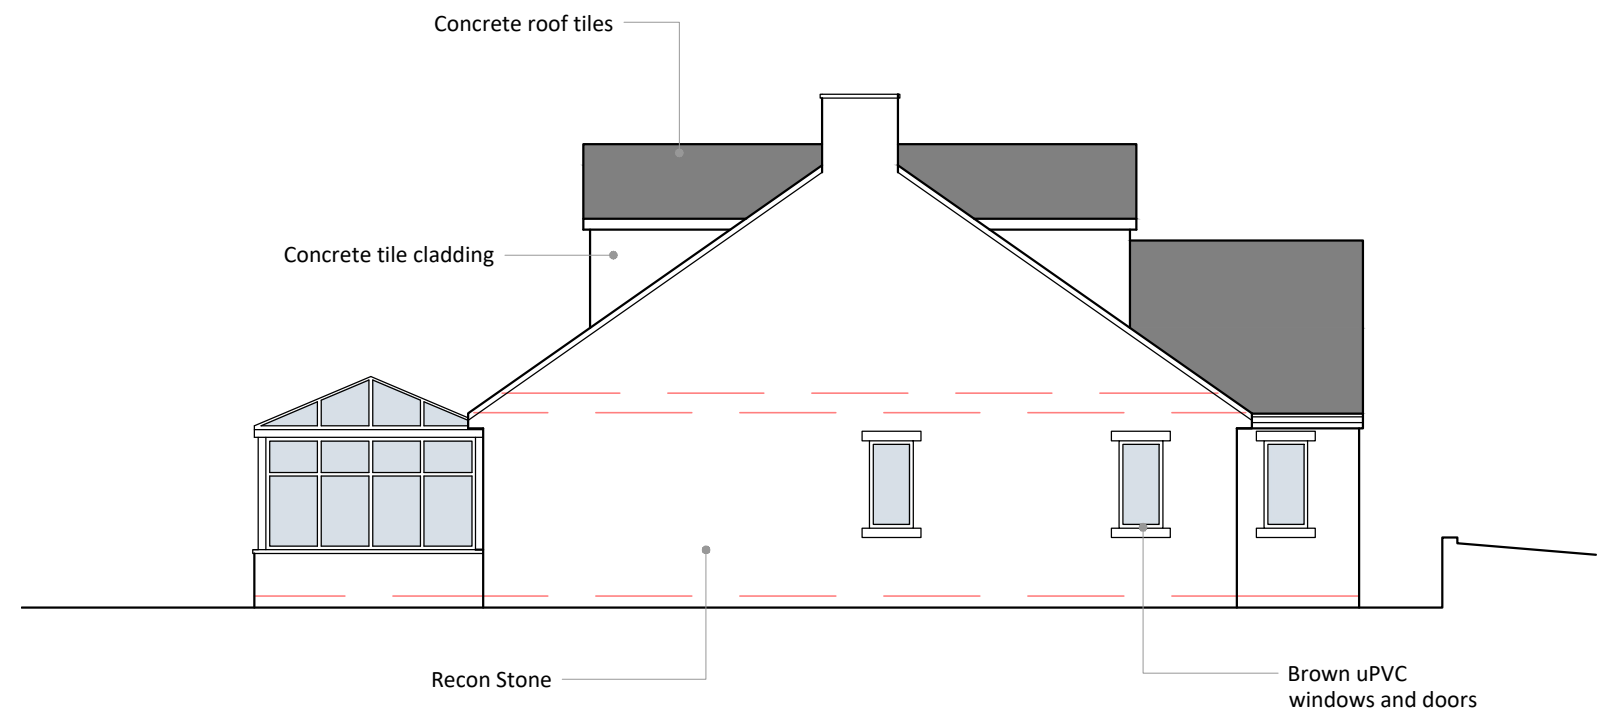

EAST

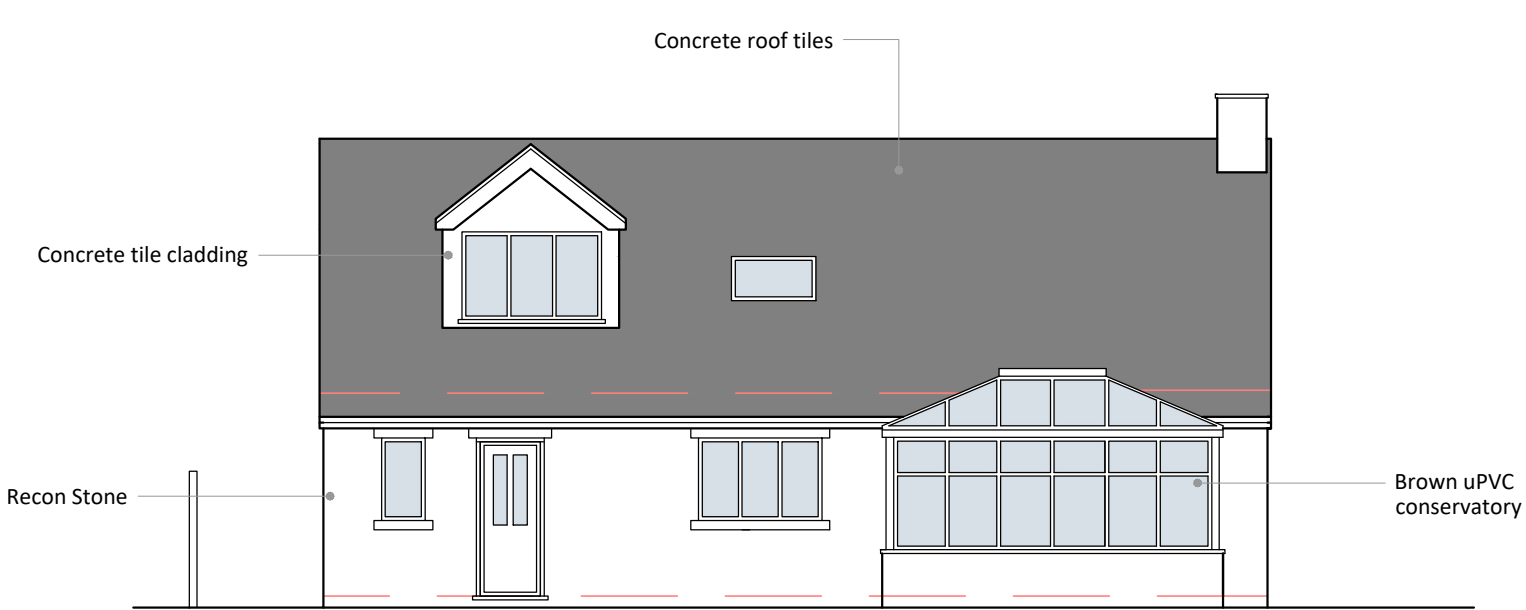

SOUTH

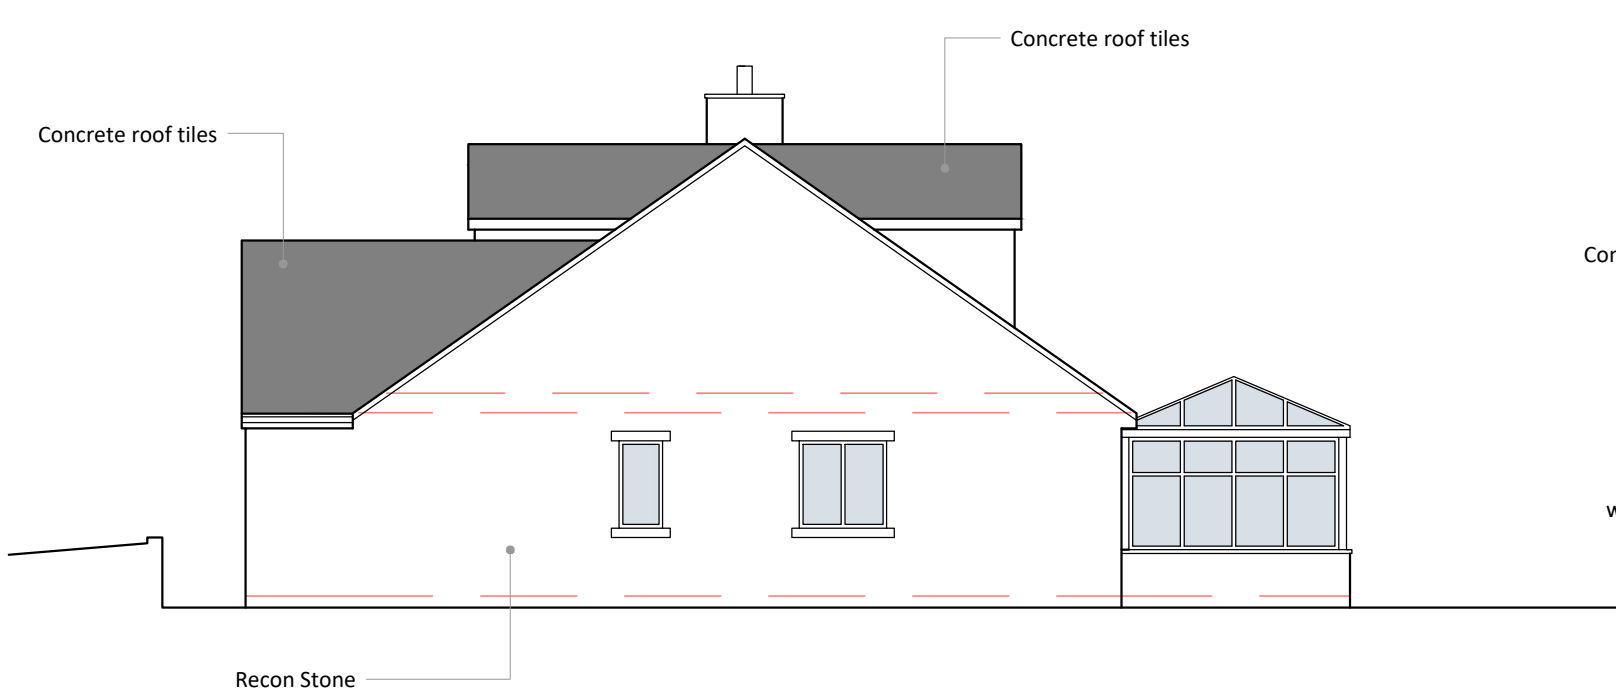


WEST



PROPOSED ELEVATIONS 1:100

NORTH

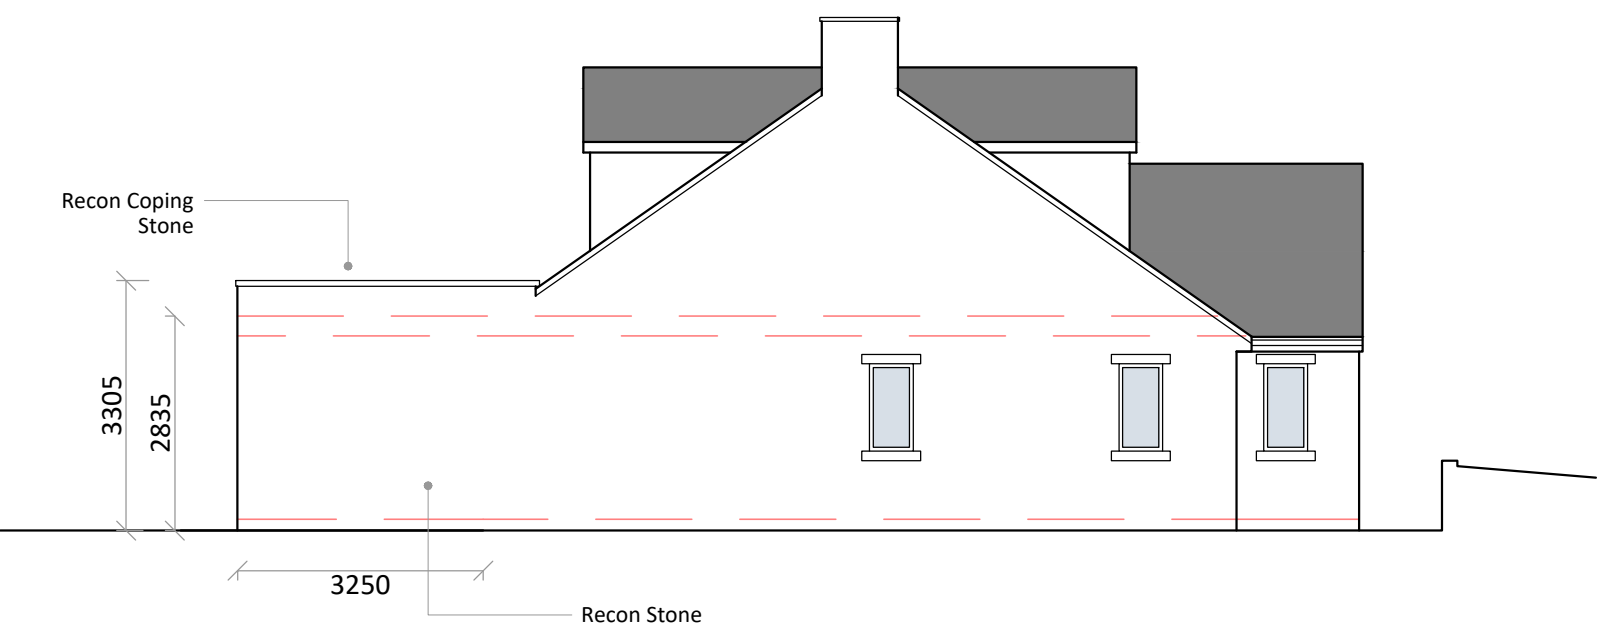

EAST



SOUTH




WEST



LOCATION PLAN 1:1250



SITE PLAN 1:200

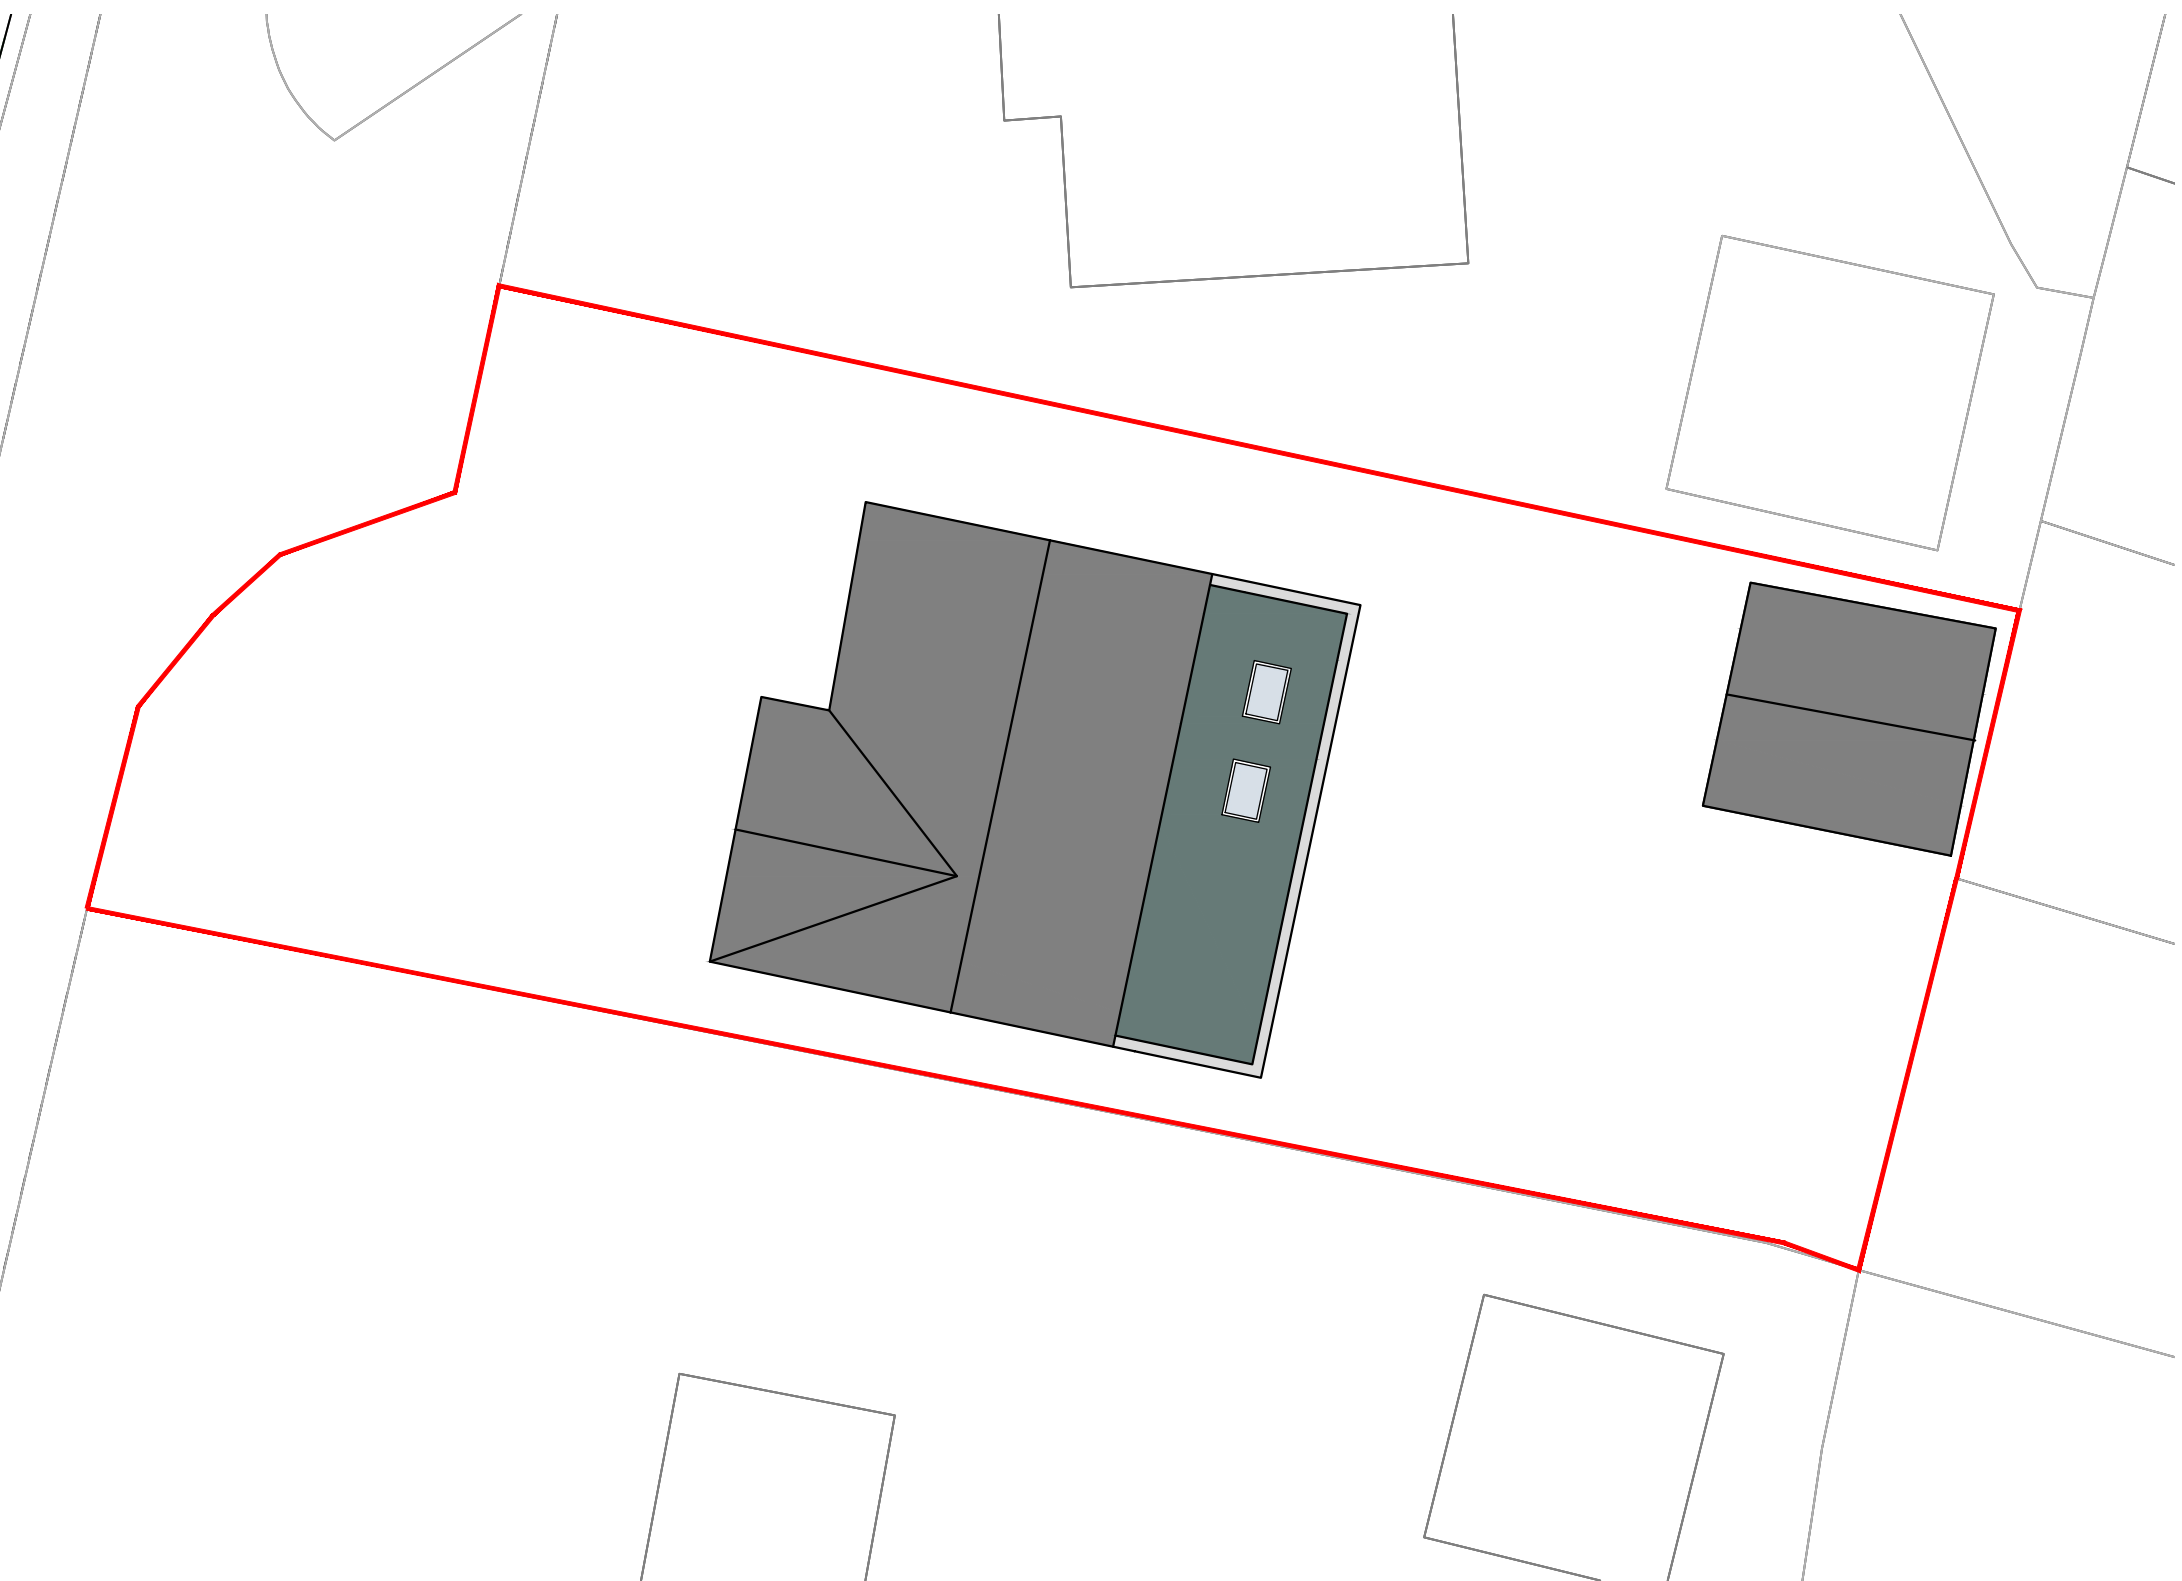

PLANNING NOTE - The local Planning department to be consulted on any local requirements relating to Planning Permissions and Permitted Development rights. An Artical 4, which removes certain rights. maybe in place.Prior approval to be sought where required.

SINGLE-STOREY EXTENSION

An extension or addition to your house is considered to be permitted development, not requiring an application for planning permission, provided certain limits and conditions are met.

- On designated land* - no cladding of the exterior. *Designated land (Article 2(3)) includes national parks and the Broads, Areas of Outstanding Natural Beauty, conservation areas and World Heritage Sites.
- On designated land* - no side extensions. Rear extension - No permitted development for rear extensions of more than one storey. The regime for larger single-storey rear extensions (see point 9) does NOT apply to houses on designated land.
- No more than half the area of land around the "original house" would be covered by additions or other buildings. Sheds and other outbuildings must be included when calculating the 50 per cent limit.
- No extension forward of the principal elevation or side elevation fronting a highway.
- Materials to be similar in appearance to the existing house.
- Side extensions to be single storey. Width of side extension must not have a width greater than half the width of the original house.
- Side extensions to have a maximum height of four metres and width no more than half that of the original house.
- If the extension is within 2m of a boundary, maximum eaves height should be no higher than 3m to be permitted development.
- Single-storey rear extensions must not extend beyond the rear wall of the original house by more than 4m if a detached house; or more than 3m for any other house. Where not on designated land (Article 2(3)) or a Site of Special Scientific Interest, this limit is increased to 8m if a detached house; or 6m for any other house.
- Maximum height of a single-storey rear extension of 4m.

NOTICE OF COMMENCEMENT

A notice of commencement is to be submitted to Building Control within 5 days of work being regarded as commenced, under regulation 16 of The Building Regulations etc. (Amendment) (England) Regulations 2010.

Work will be deemed to have commenced when the build has progressed to at least one of the following:

For complex buildings – Foundations are constructed, and the structure of the lowest floor level is complete.

For new buildings and horizontal extensions - Sub surface structure of the building or the extension including all foundations and the structure of the ground floor level is completed.

For all other works – constructed 15% of the overall work.

NOTICE OF COMPLETION

A Notice of Completion to be given to Building Control not more than 5 days after the work has been completed. The notice to contain the following information:

- The name, address, telephone number and (if available) email address of the client, principal contractor, and principal designer.
- A statement from the applicant to say that the works have been completed and complies with all the applicable regulations to the best of their knowledge.
- A statement from both the principal contractor and principal designer to confirm they have fulfilled their duties under Part 2A (duty holders and competence).

PARTY WALL ACT

Should they need to do so under the requirements of the Party Wall Act 1996, the owner has a duty to serve a Party Structure Notice on any adjoining owner if the building work involves any of the following to a Party Wall:

- Support of beam
- Insertion of DPC through wall
- Raising a wall or cutting off projections
- Demolition and rebuilding
- Underpinning
- Insertion of lead flashings

A Party Wall Notice is also required for:

- Any excavations within 3 metres of any part of a neighbouring owner's building or structure, where any part of that work will go deeper than the neighbour's foundations; or
- Any excavations for a new building or structure, within 6 metres of any part of a neighbouring owner's building or structure, where any part of that work will meet a line drawn downwards at 45° in the direction of the excavation from the bottom of the neighbour's foundations, see diagram 7 in the following Government guidance, https://www.gov.uk/government/publications/preventing-and-resolving-disputes-in-relation-to-party-walls/the-party-wall-etc-act-1996-explanatory-booklet#para_28

A Party Wall Agreement is to be in place prior to start of works on site.

THERMAL BRIDGING

Care shall be taken to limit the occurrence of thermal bridging in the insulation layers caused by gaps within the thermal element, (i.e. around windows and door openings). Reasonable provision shall also be made to ensure the extension is constructed to minimise unwanted air leakage through the new building fabric.

MATERIALS AND WORKMANSHIP

All works are to be carried out in a workmanlike manner. All materials and workmanship must comply with Regulation 7 of the Building Regulations, all relevant British Standards, European Standards, Agreement Certificates, Product Certification of Schemes (Kite Marks) etc. Products conforming to a European technical standard or harmonised European product should have a CE marking. The latest edition of the British Standard (including any amendments) applies to any undated references within these specifications.

BUILDING REGULATION DRAWINGS

Fairfield House
Laneside Close
Chapel en le Frith
High Peak
SK23 0TS

Single Storey Rear Extension

RevisionDate

Drawing Ref
FH/BR/01

Date
December 2025

PLANS ARE TO BE READ IN CONJUNCTION WITH STRUCTURAL ENGINEERS DETAILS. IT IS THE RESPONSIBILITY OF THE CONTRACTOR TO CHECK ALL MEASUREMENTS ON SITE PRIOR TO WORK COMMENCING. IT IS THE RESPONSIBILITY OF THE OWNER TO ENSURE ALL ASPECTS OF THE PARTY WALL ETC ACT 1996 ARE MET. PLEASE CONTACT PLAN DRAWER IF ANY ON SITE AMENDMENTS ARE TO BE MADE.



18 Eccles Road
Chapel en le Frith
High Peak
SK23 9RG

07912 845 210

info@plansanddesign.co.uk