
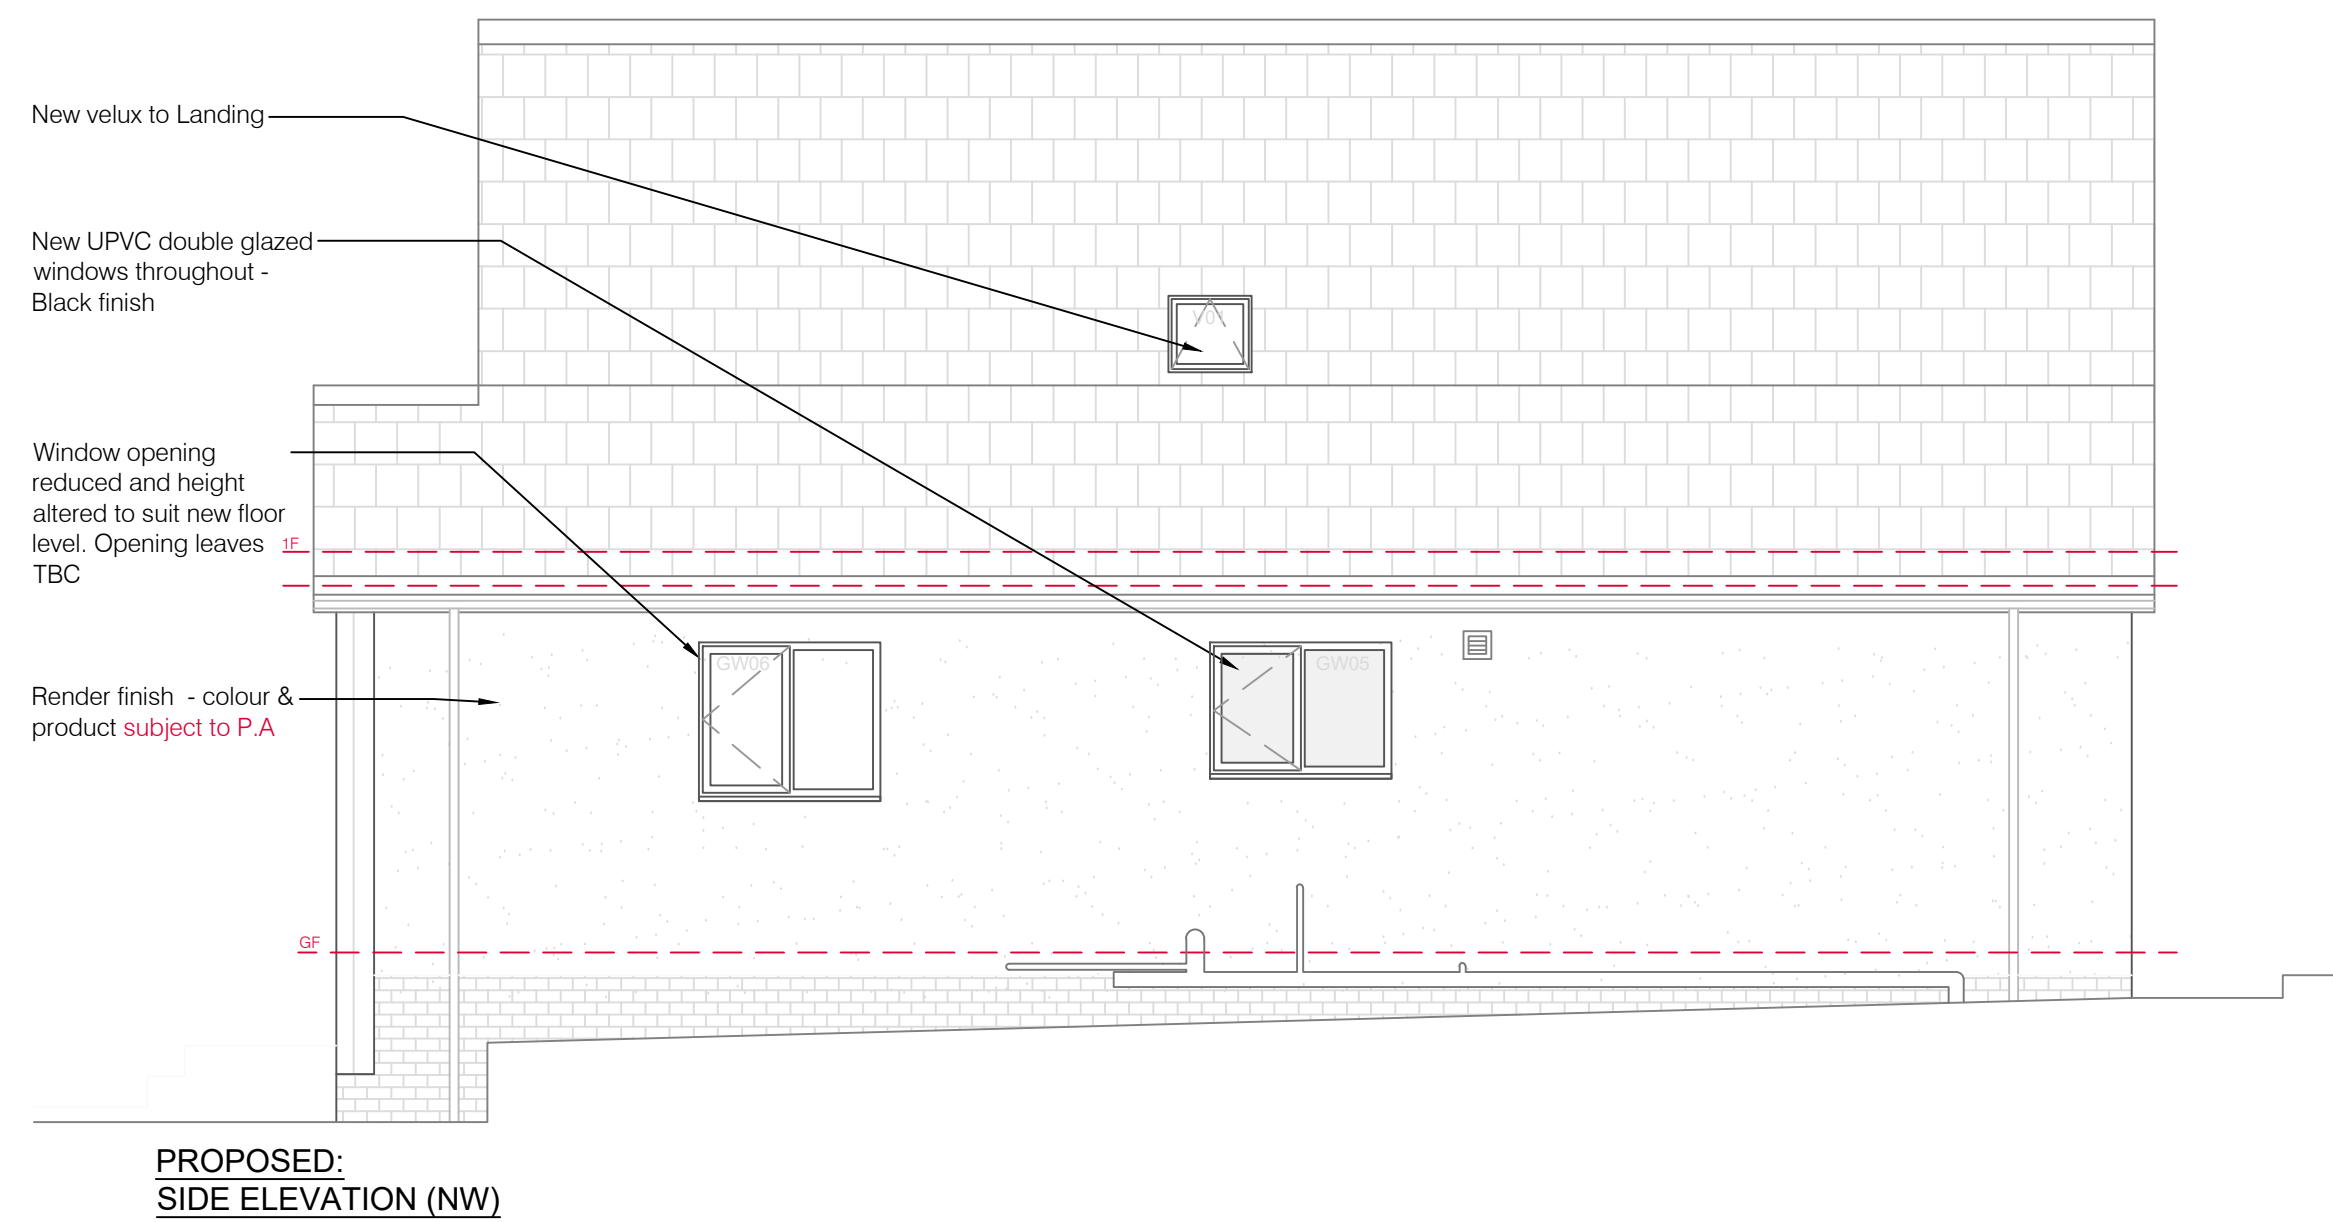
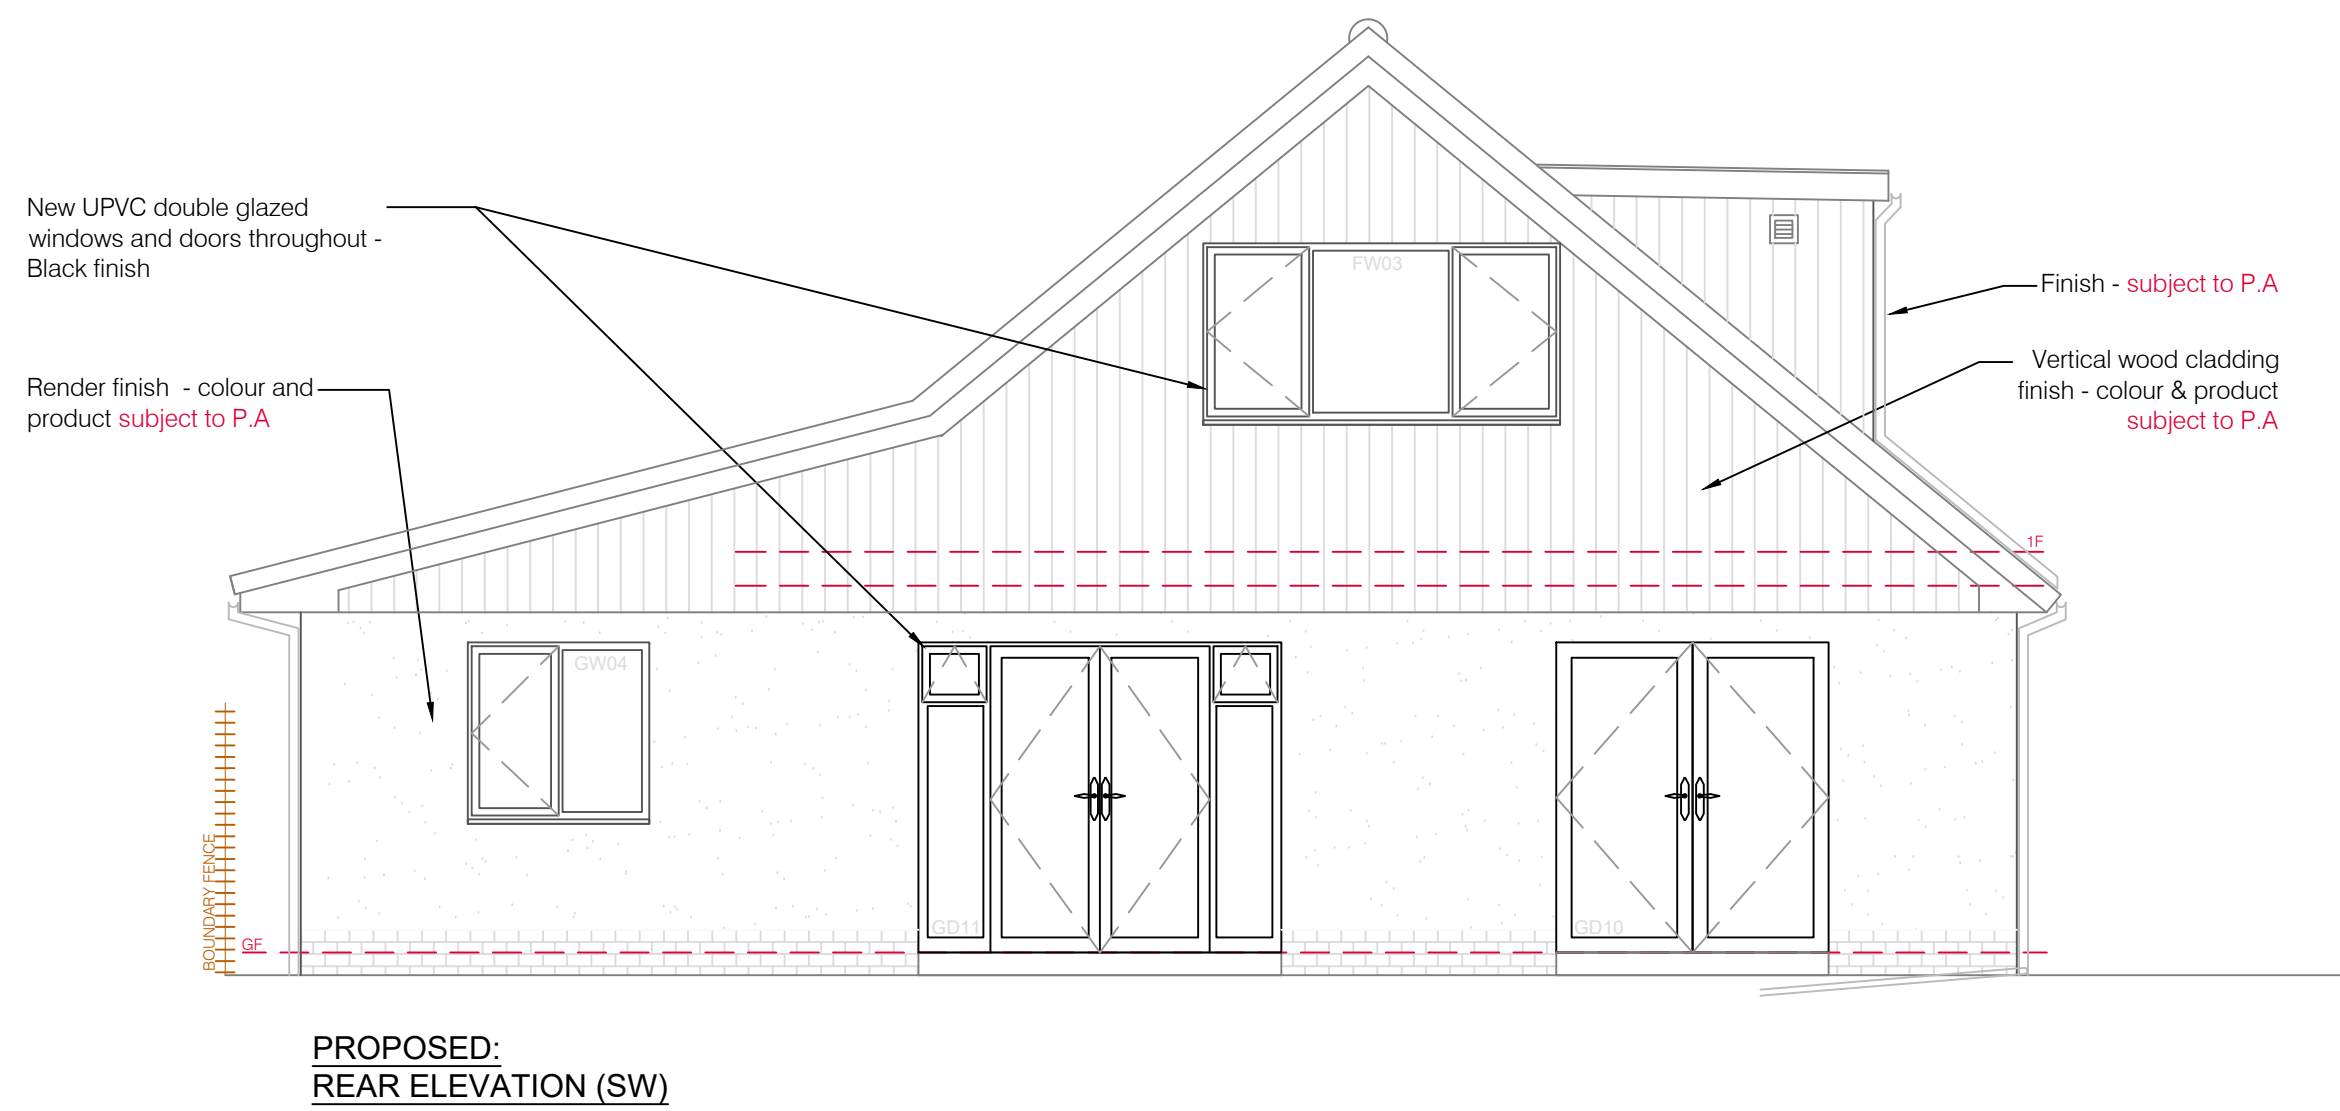
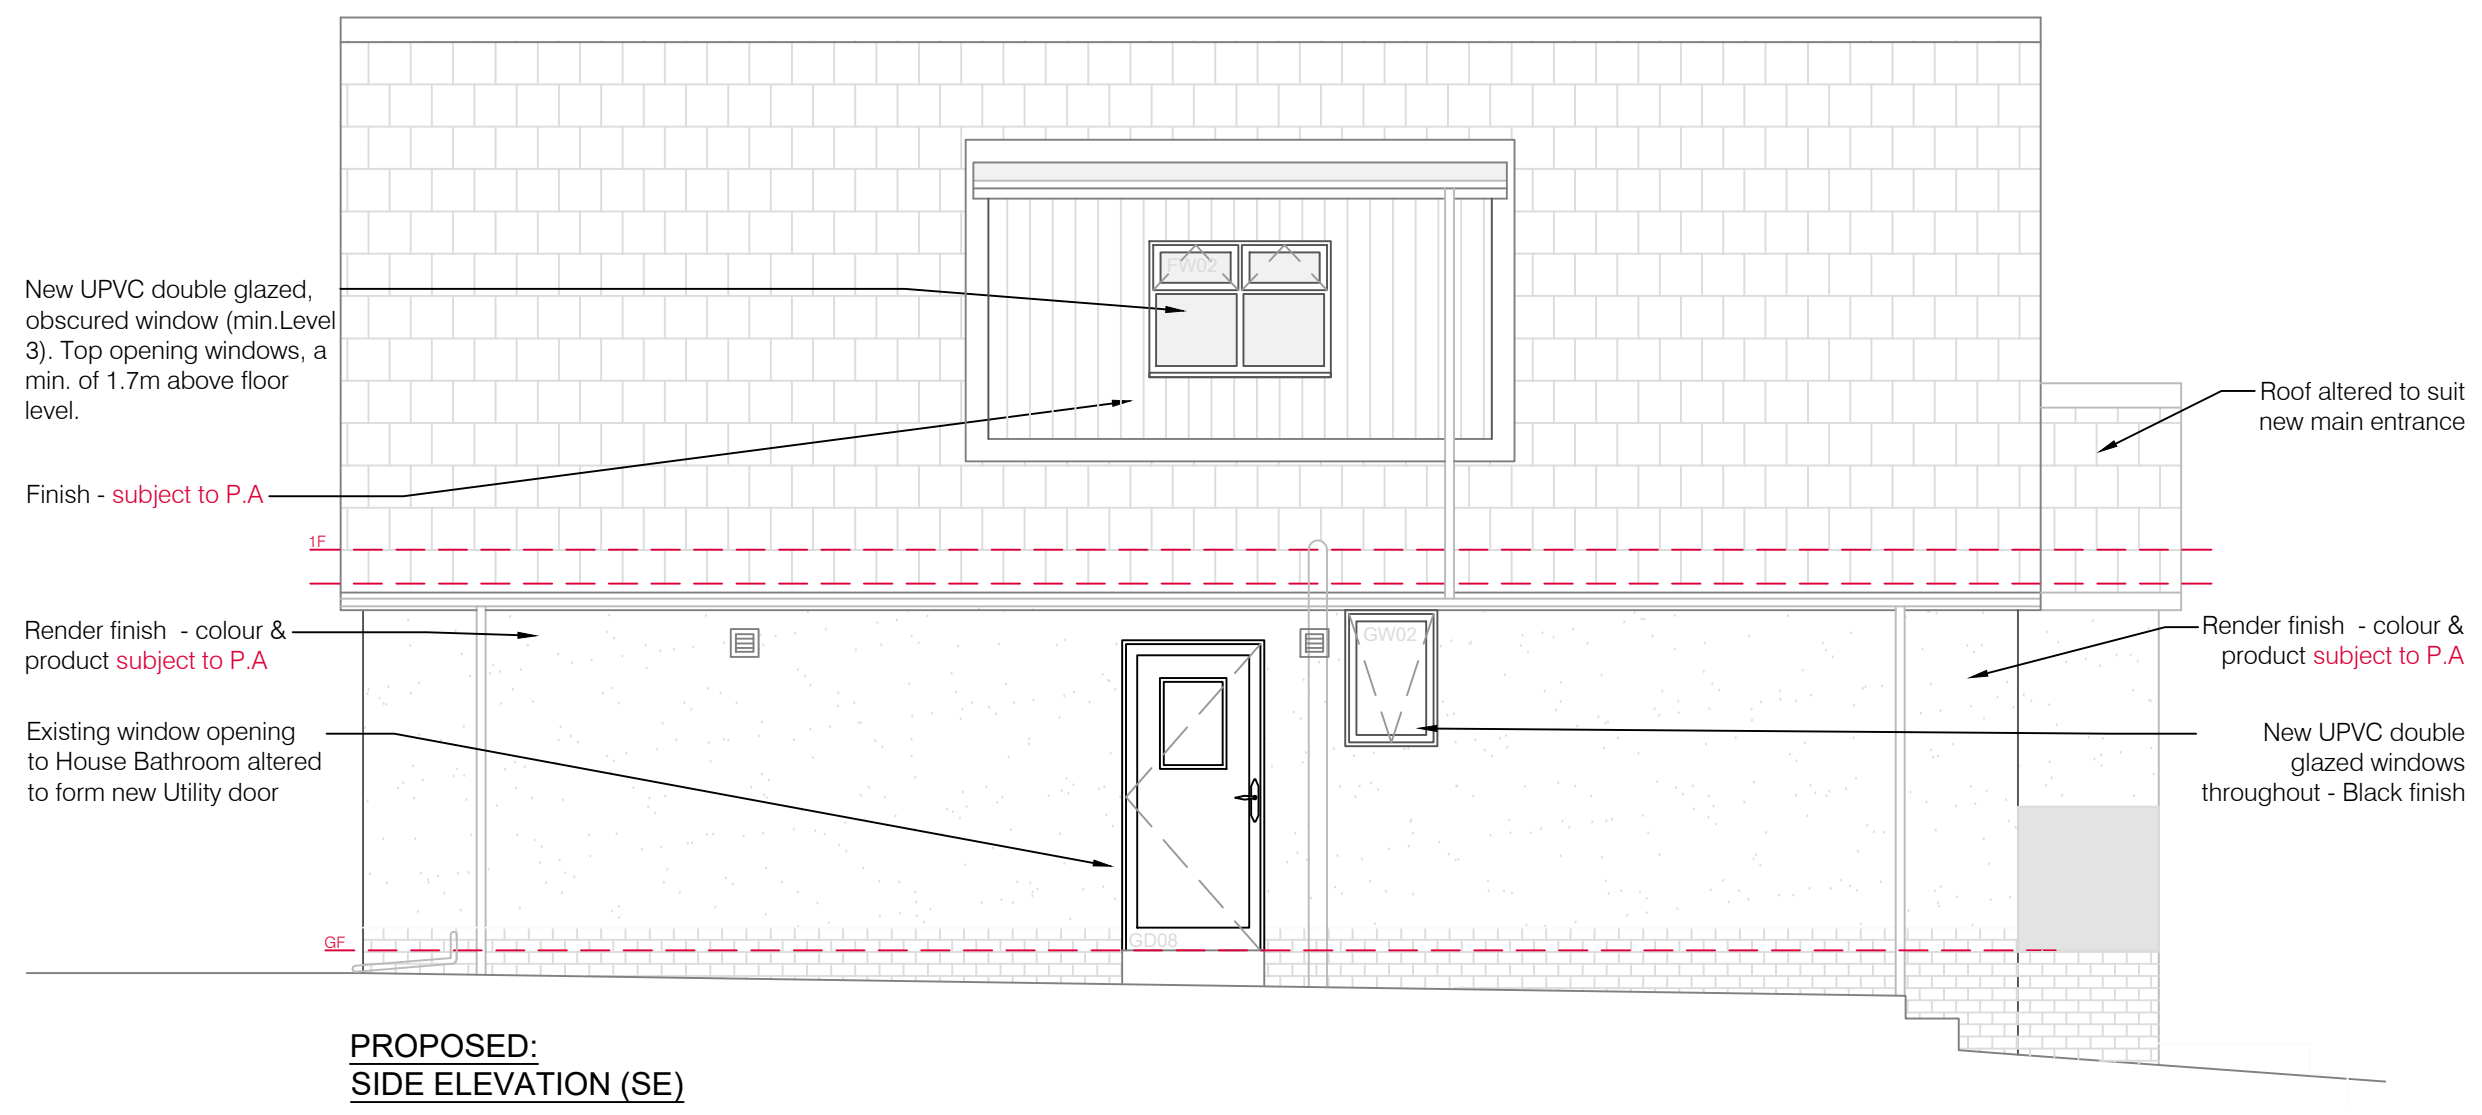


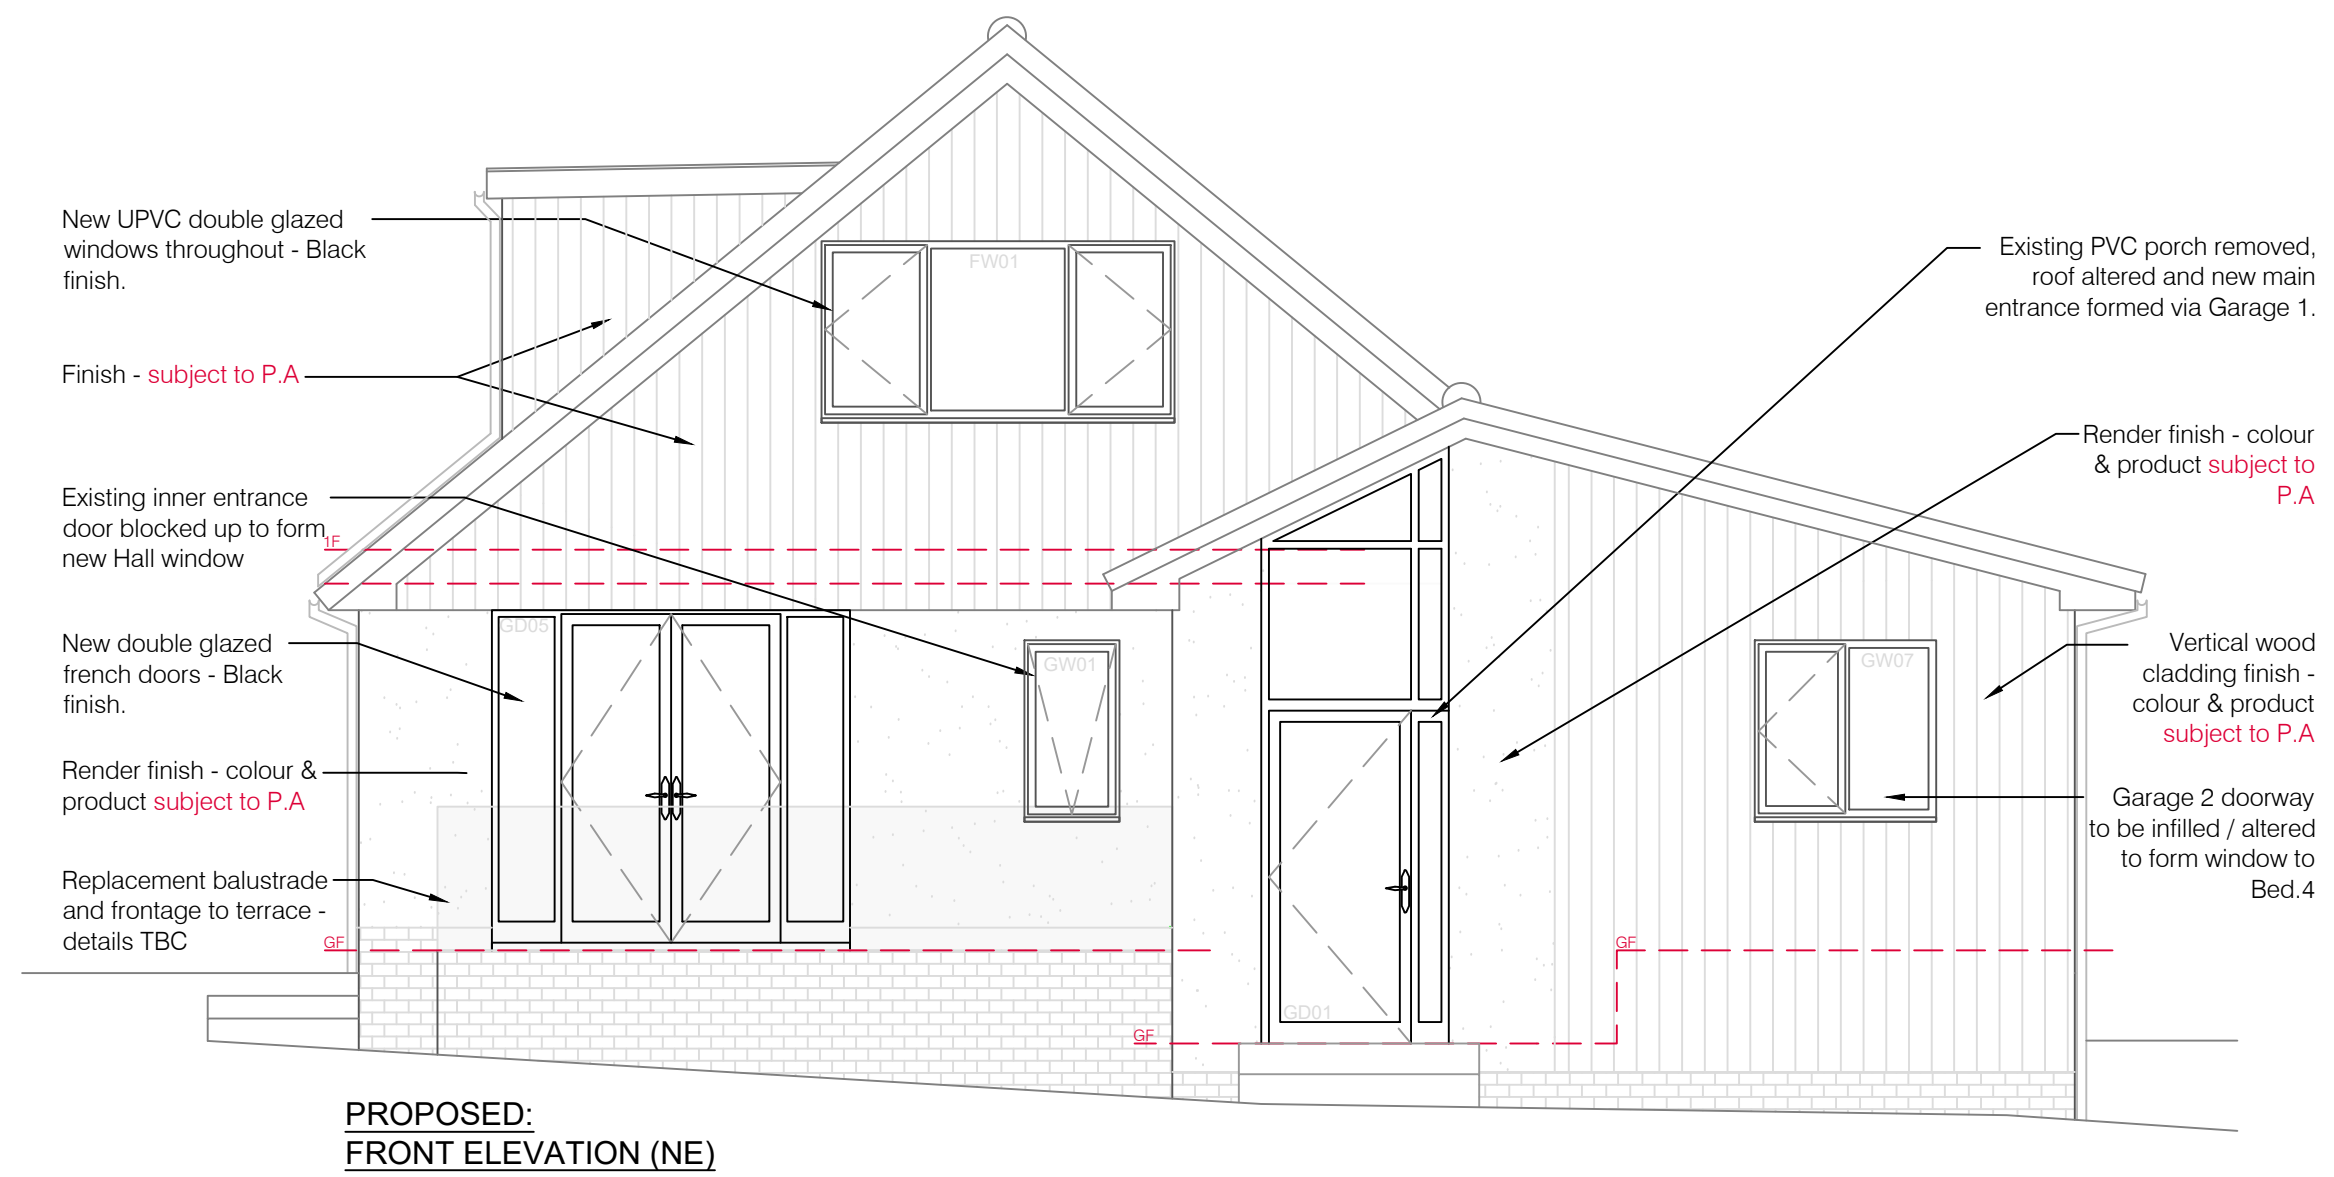

*RevA - Scale altered 27.02.26

CLIENT: MR_AND_MRS_GILL		
PROJECT: 204.SIMMONDLEY_LANE GLOSSOP SK13_6LY		
DRAWING NAME: PROPOSED_EXTERNAL_ELEVATIONS		
drawing no PR.00.004	rev *A	
scale 1:50@A1	drawn EG	date 10/08/25