

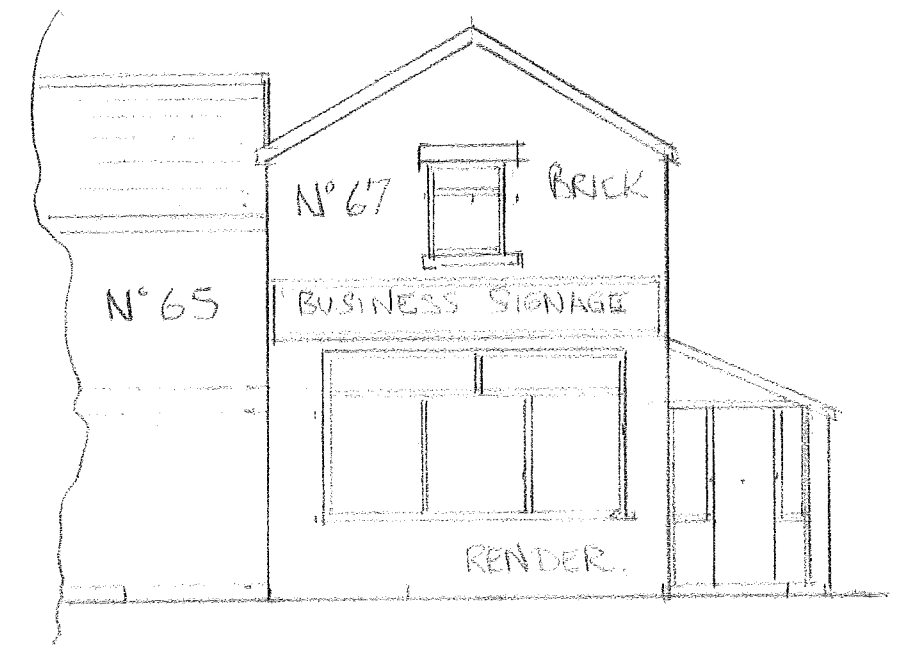
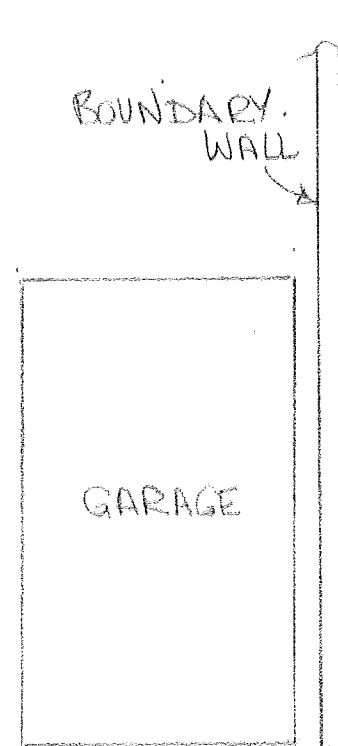


EXIST.
GRD FLR

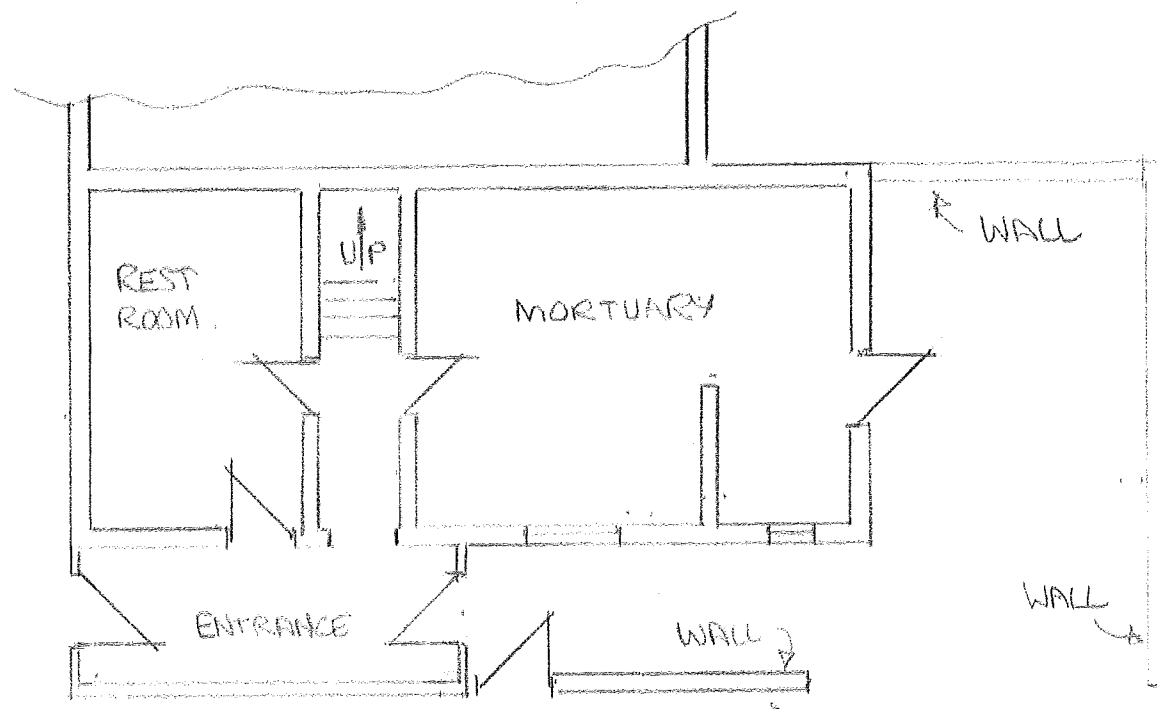

EXIST. & PROPOSED
SOUTH ELEV.

PROP
GRD FLR

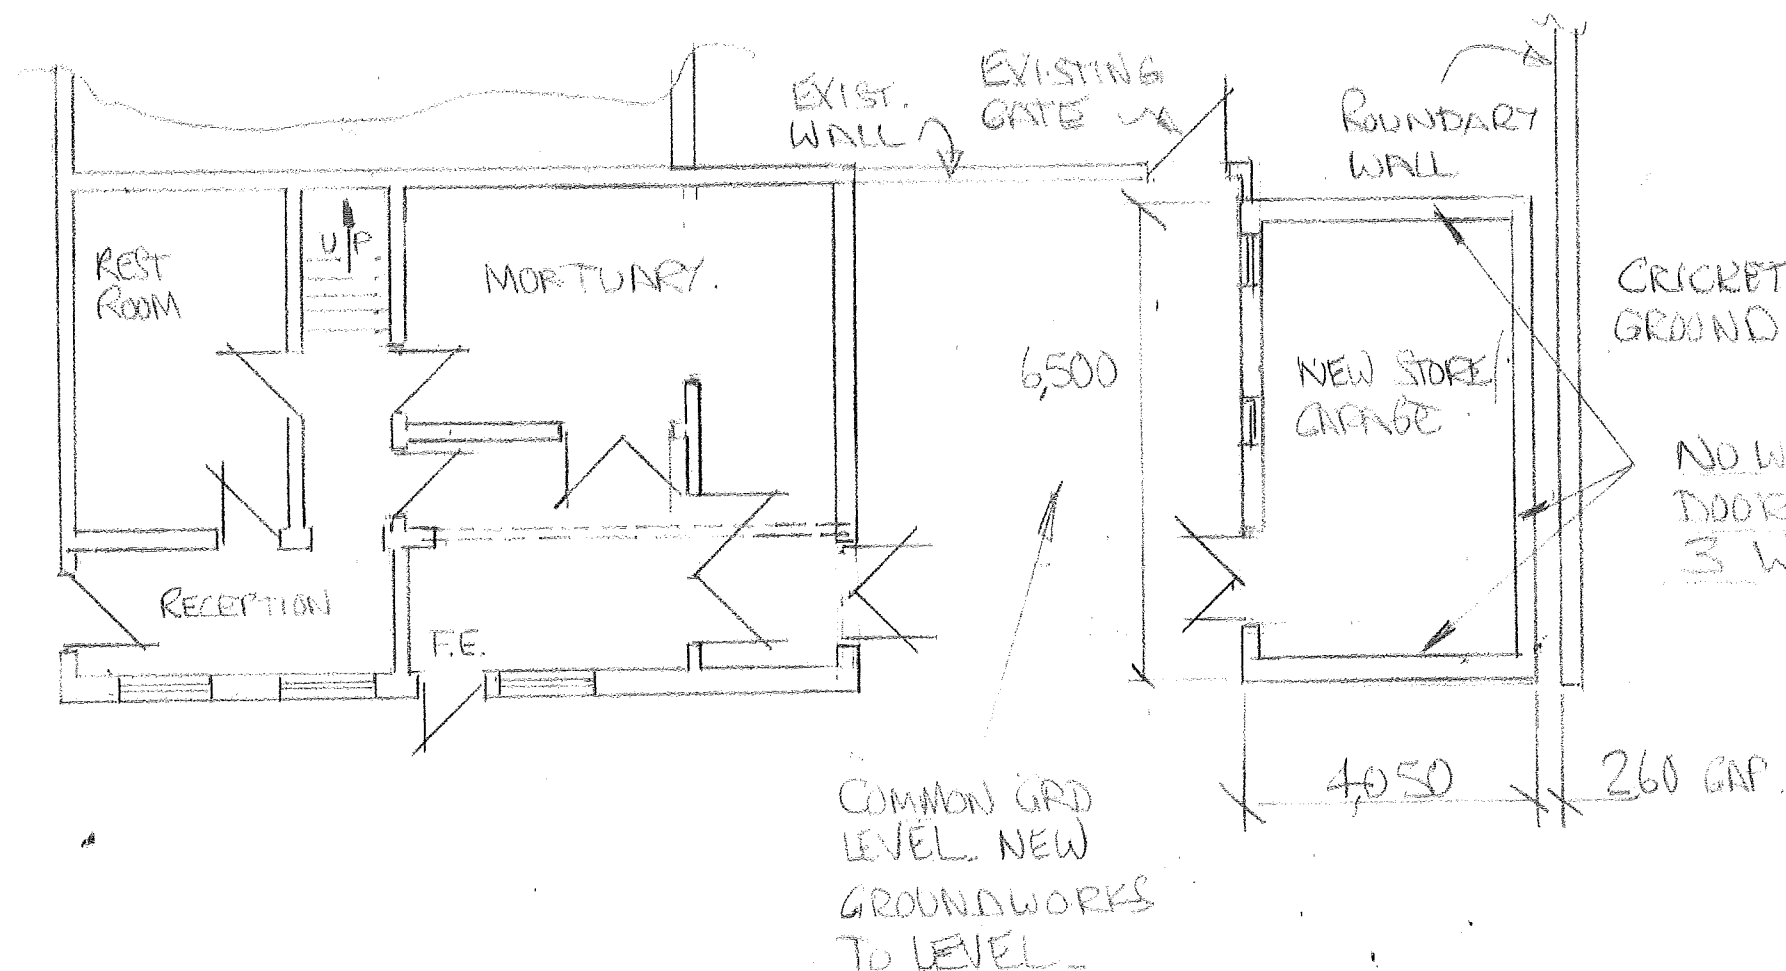

Building Contractor must not scale these design's
They must fully measure and work from site as built.
No responsibility rests with the designer.

Proposed replacement Garage and East Elev. Extension

Mr J Unsworth of Unsworth Funeral Services.

67, Church Street. New Mills. SK22 4NU.

Drg No. SPM/1303 Scale 1:100 Dec. 2025.